




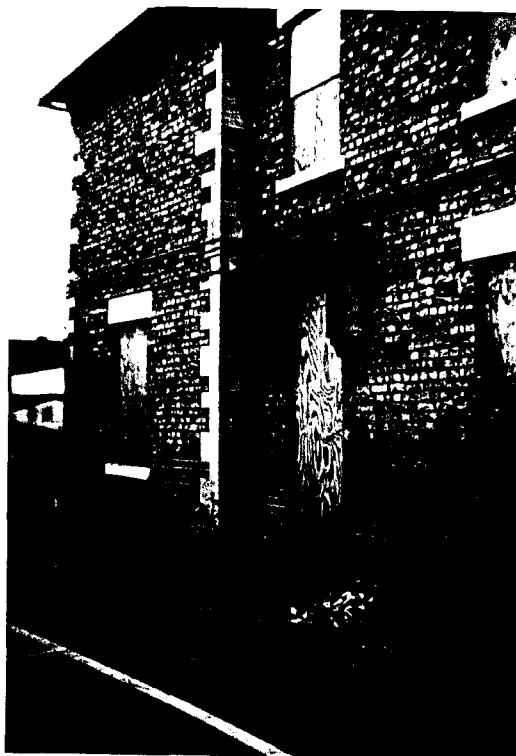


638/96



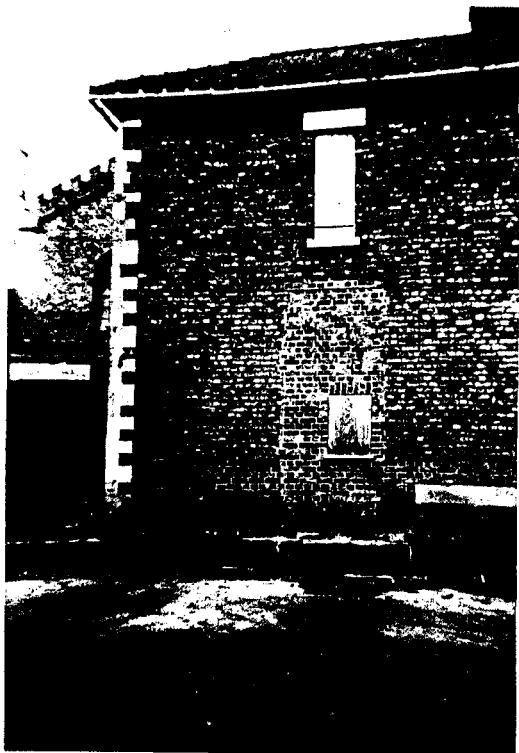


638/96

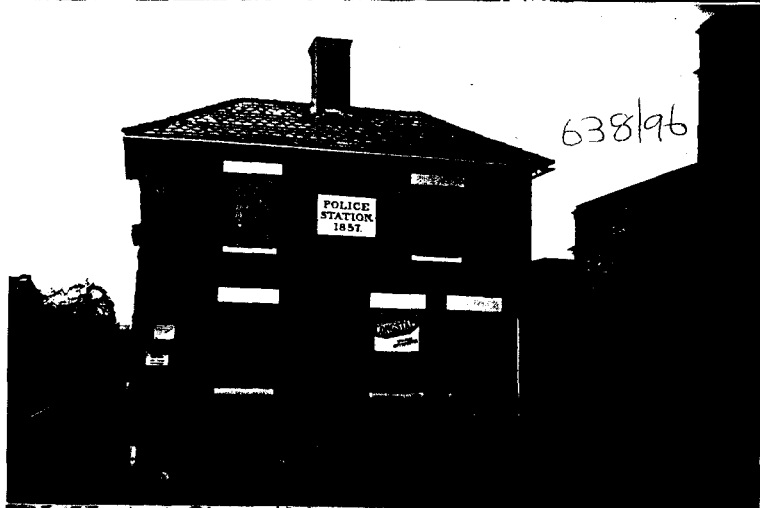


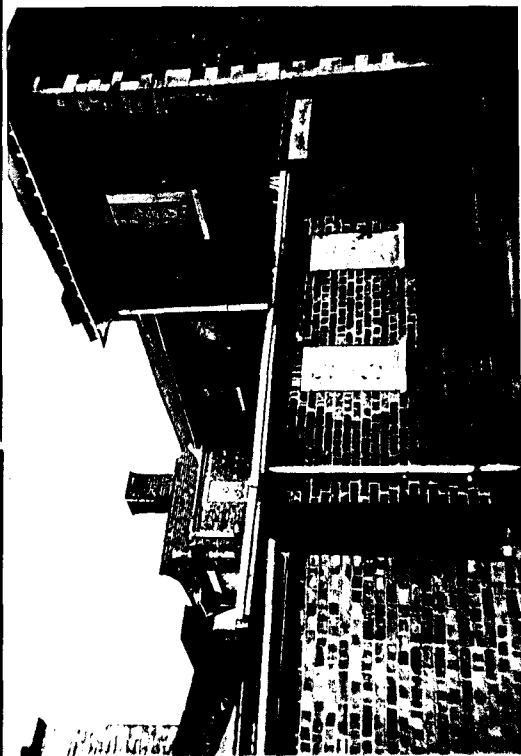


638/96

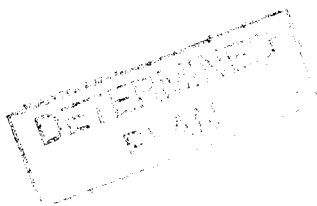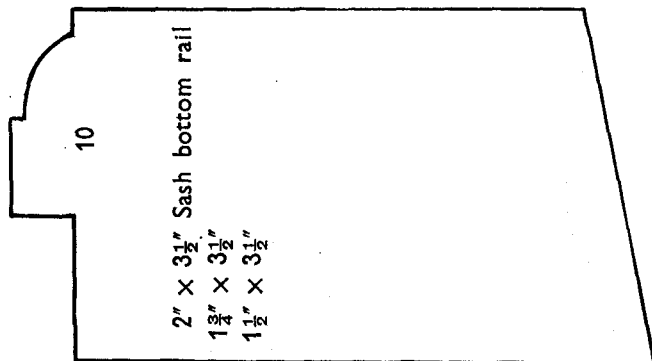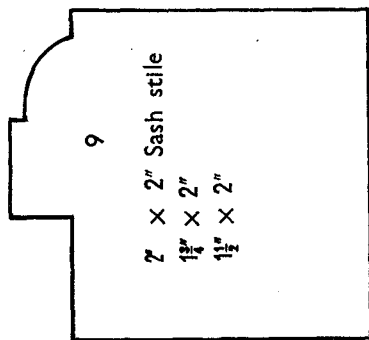


638/96

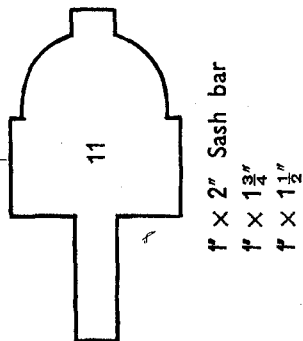

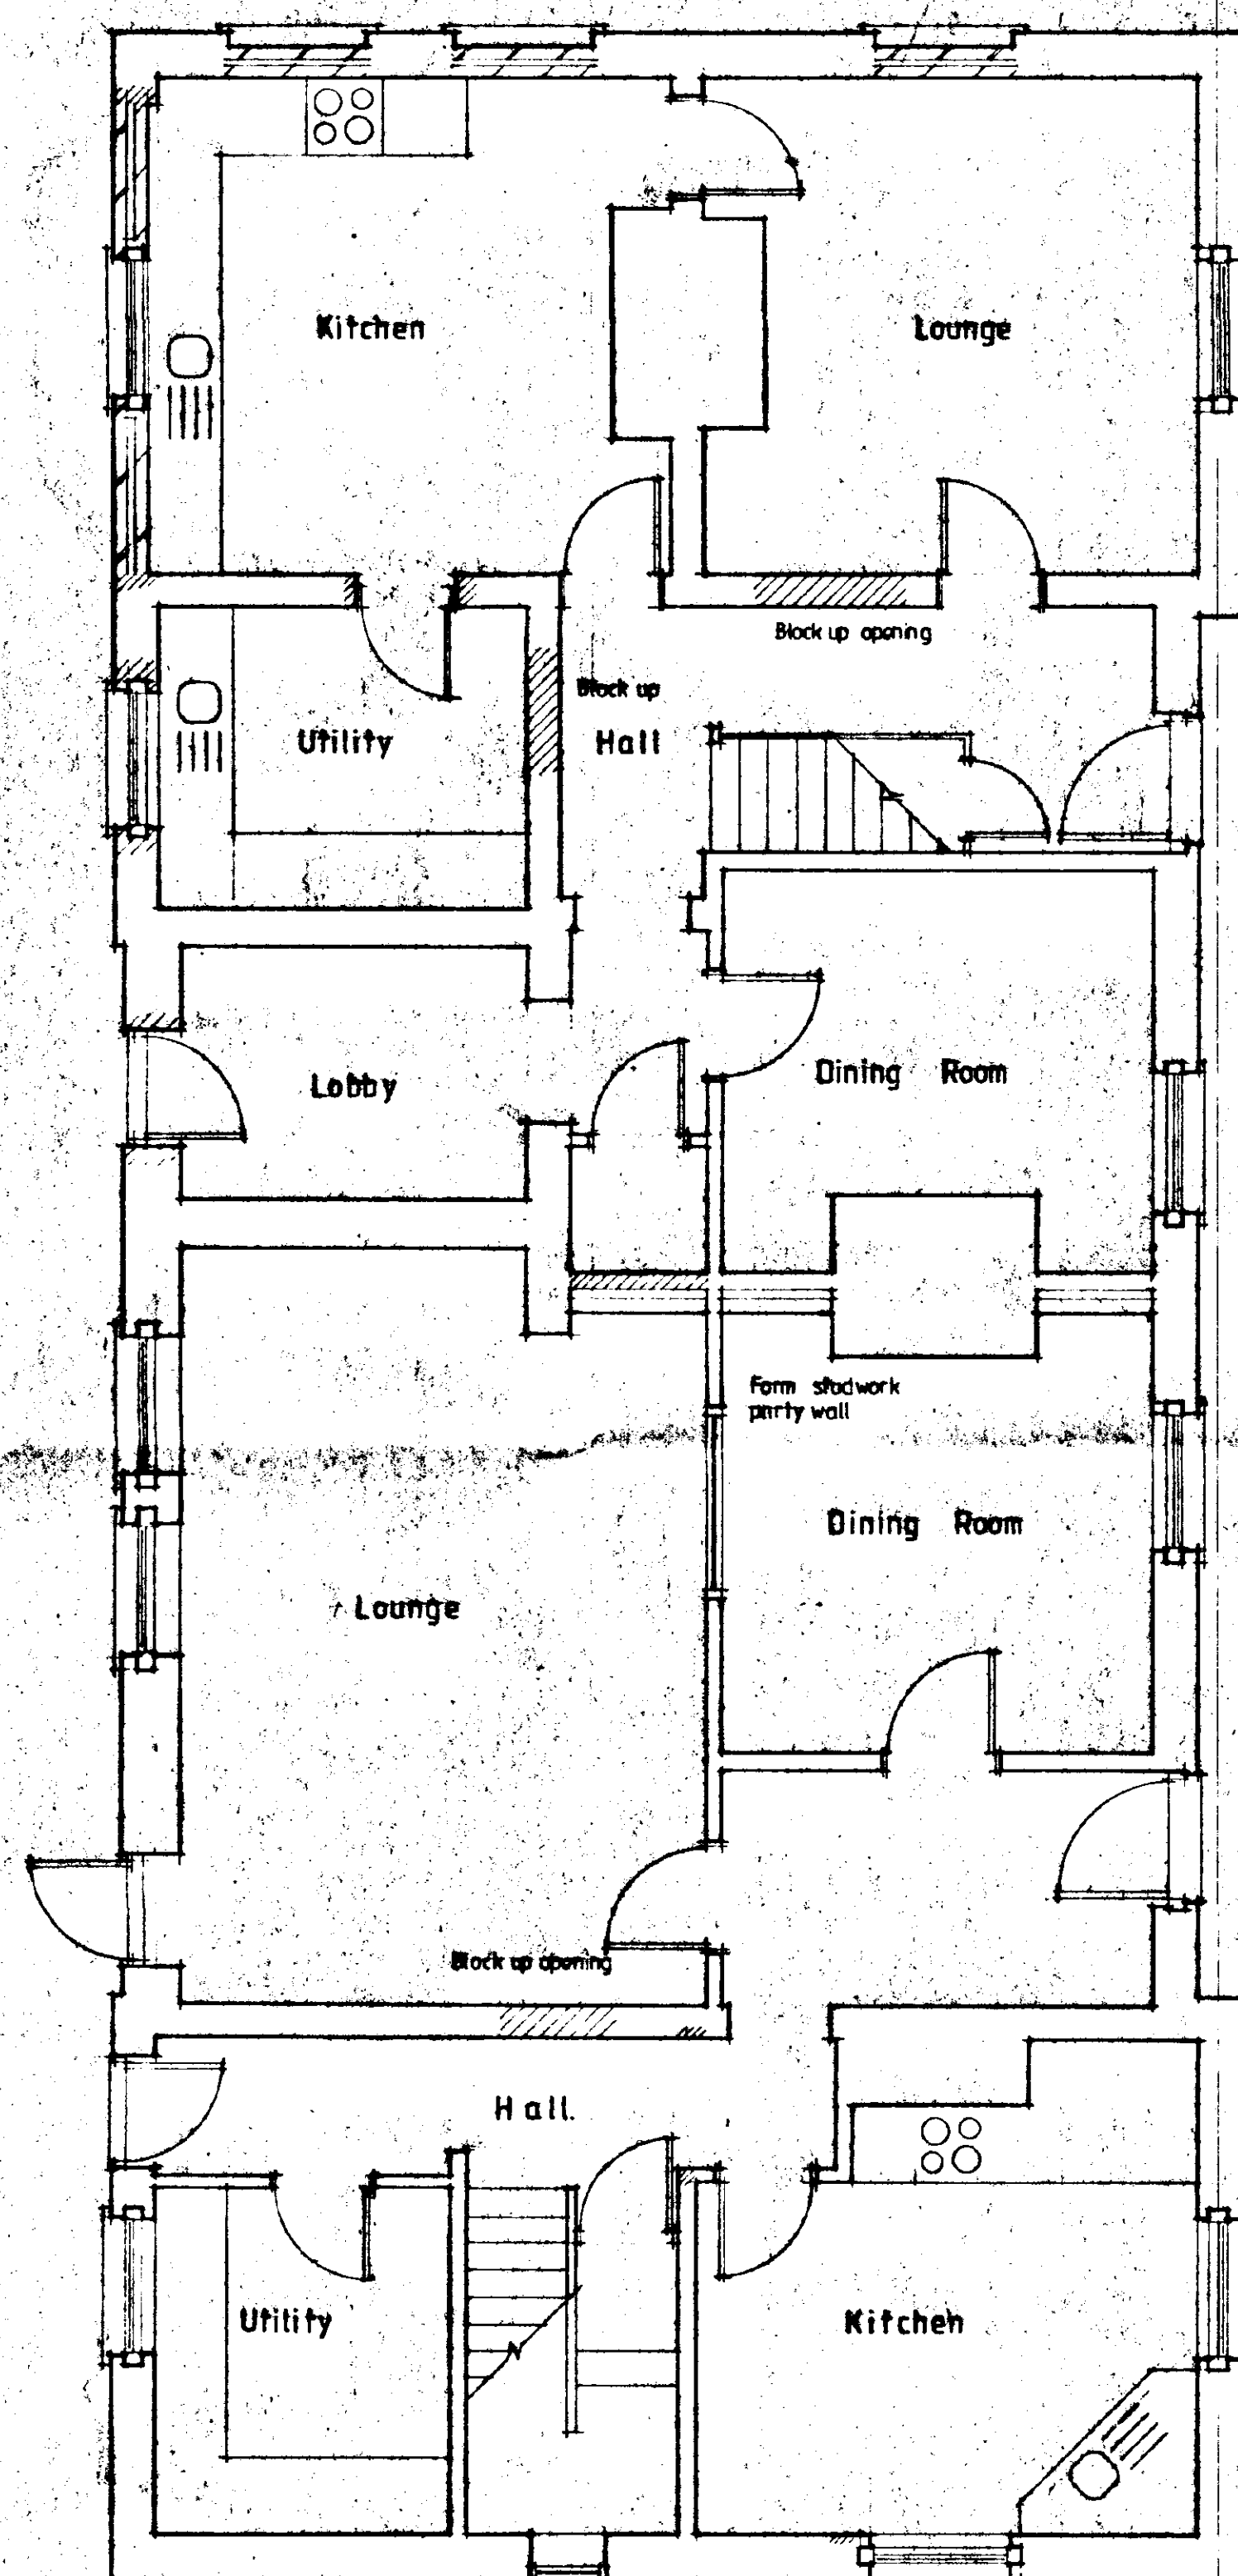

Ground Floor

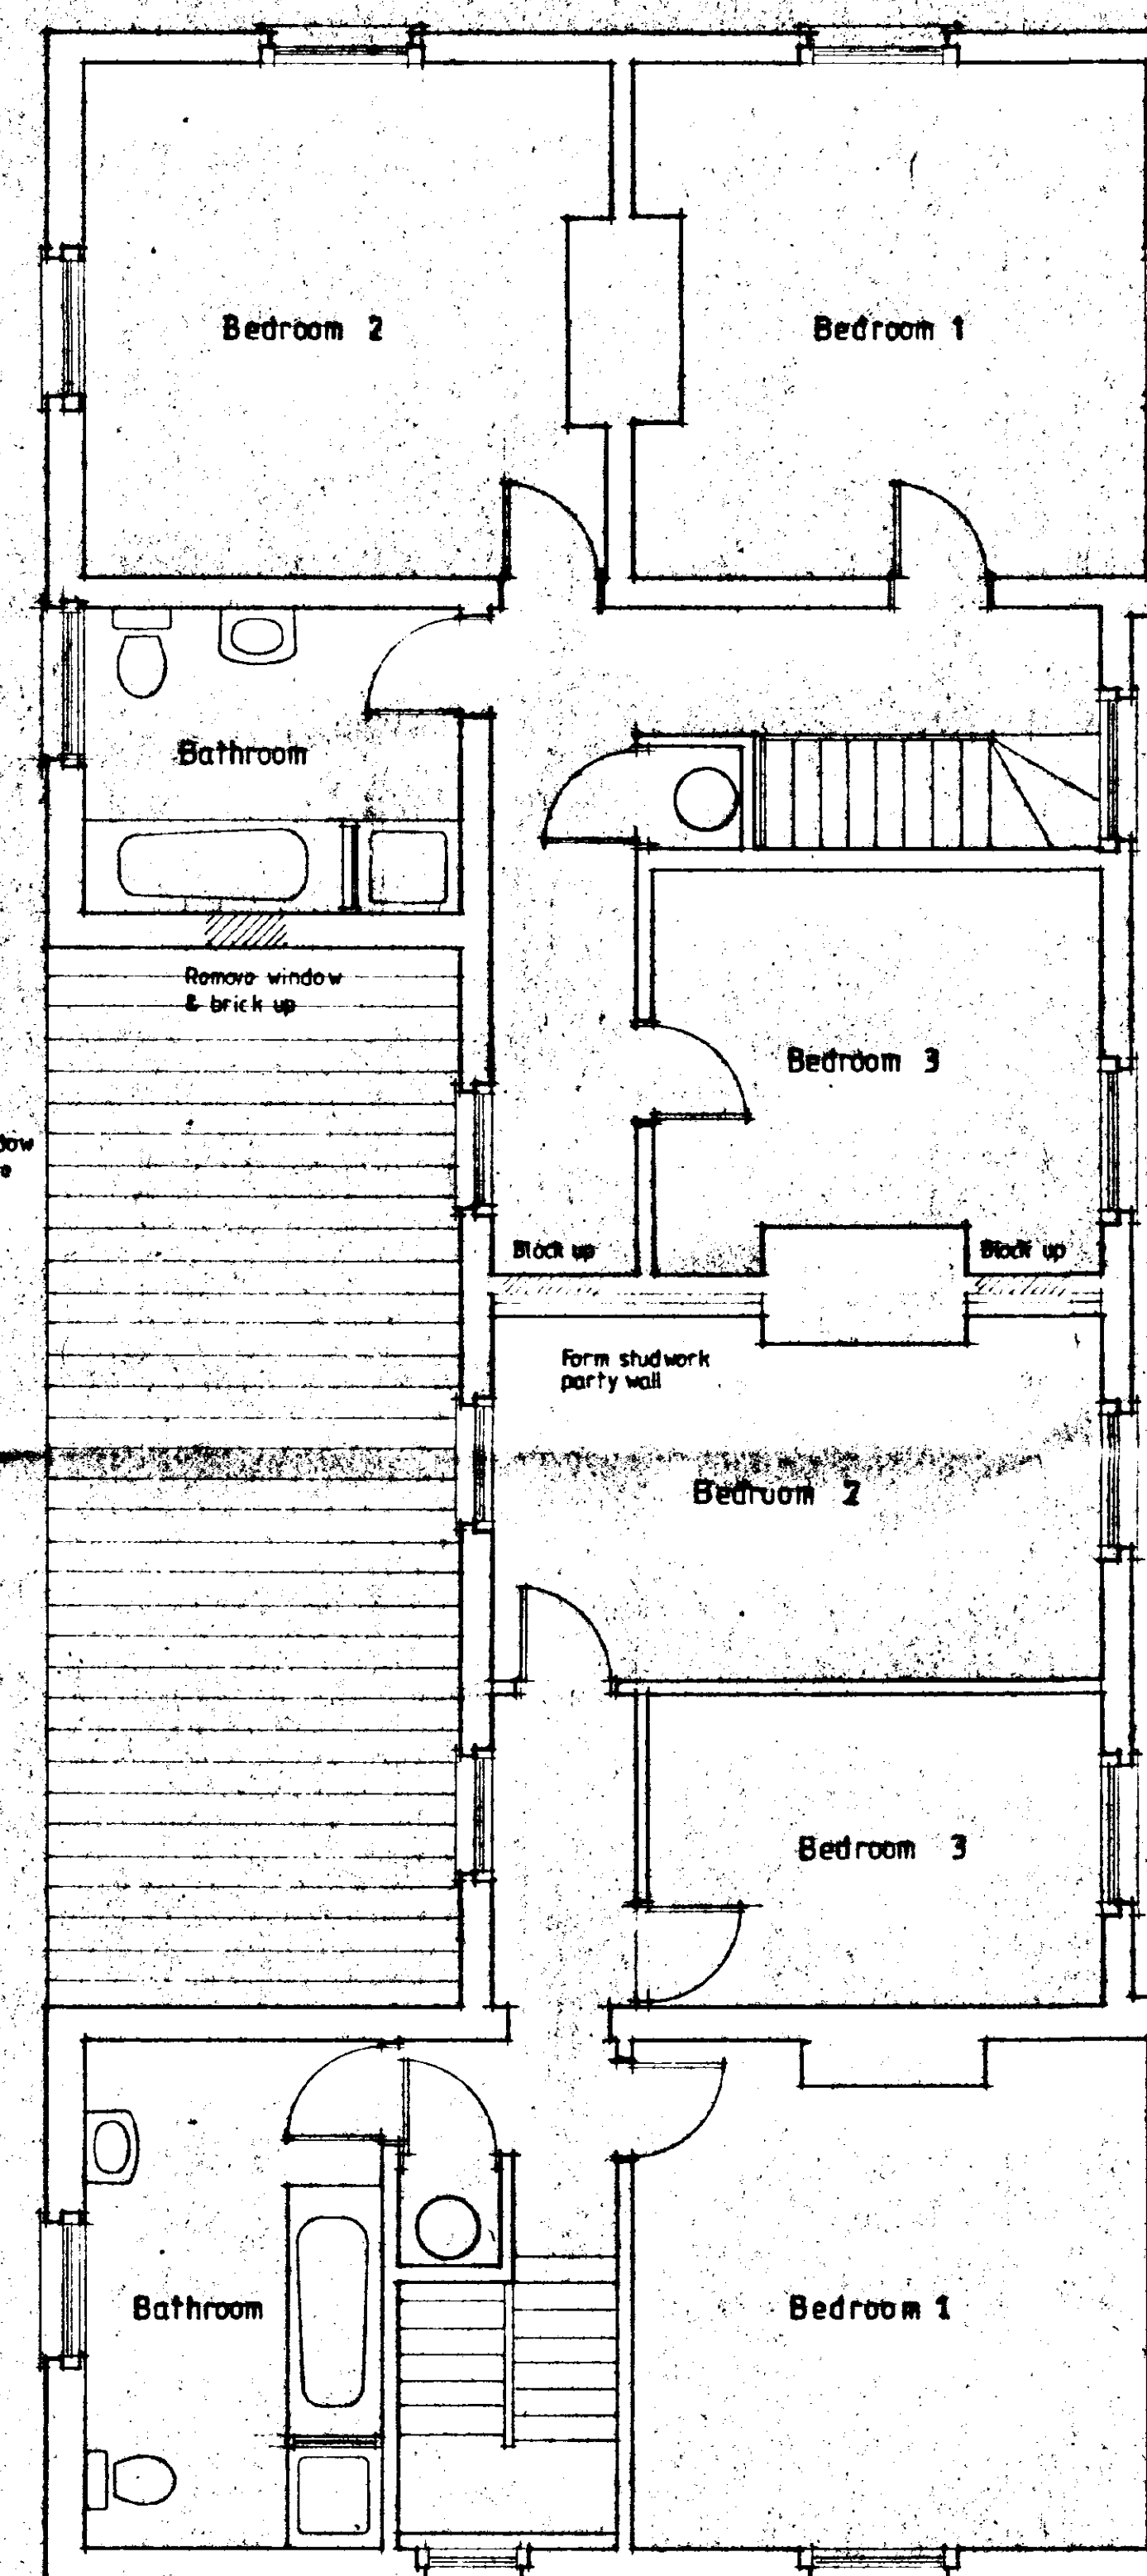

First Floor

NOTE :- An first floor window
this elevation to be
obscure glazed

SOUTH HOLLAND DC
 HOUSING & PLANNING
 29 OCT 1996
 Ref: 0638/96

AMENDMENT PLAN

CONTRACTOR TO CHECK ALL DIMENSIONS
ON SITE BEFORE WORK COMMENCES
COPYRIGHT RESERVED.

[illegible]

**DETERMINED
PLAN**



COOPER ARCHITECTURAL DESIGN

Client
PATTERSON PROPERTIES (Town Developments) LTD


Project
PROPOSED RESIDENTIAL DEVELOPMENT
OLD POLICE STATION
VICTORIA STREET
SPALDING
LINC'S

Drawing

PLAN PROPOSED

Scale	1:50	Drawing No.	95053 : 2
-------	------	-------------	-----------

Date	JUNE '96	Drawn	
------	----------	-------	---

 

SOUTH HOLLAND DC
HOUSING & PLANNING
29 OCT 1996
Ref: 06 38/96

[illegible]

Client: PATTERSON PROPERTIES (Town Developments) Ltd.


Project.
PROPOSED RESIDENTIAL DEVELOPMENT
OLD POLICE STATION,
VICTORIA STREET,
SPALDING,
Lincs.

Drawing.


PR. 2 BEDROOMED HOUSES.

Scale 1:50	Drawing No. 95053.6 A
---------------	--------------------------

Date.	AUGUST '96	Drawn.	J.C.
-------	------------	--------	------

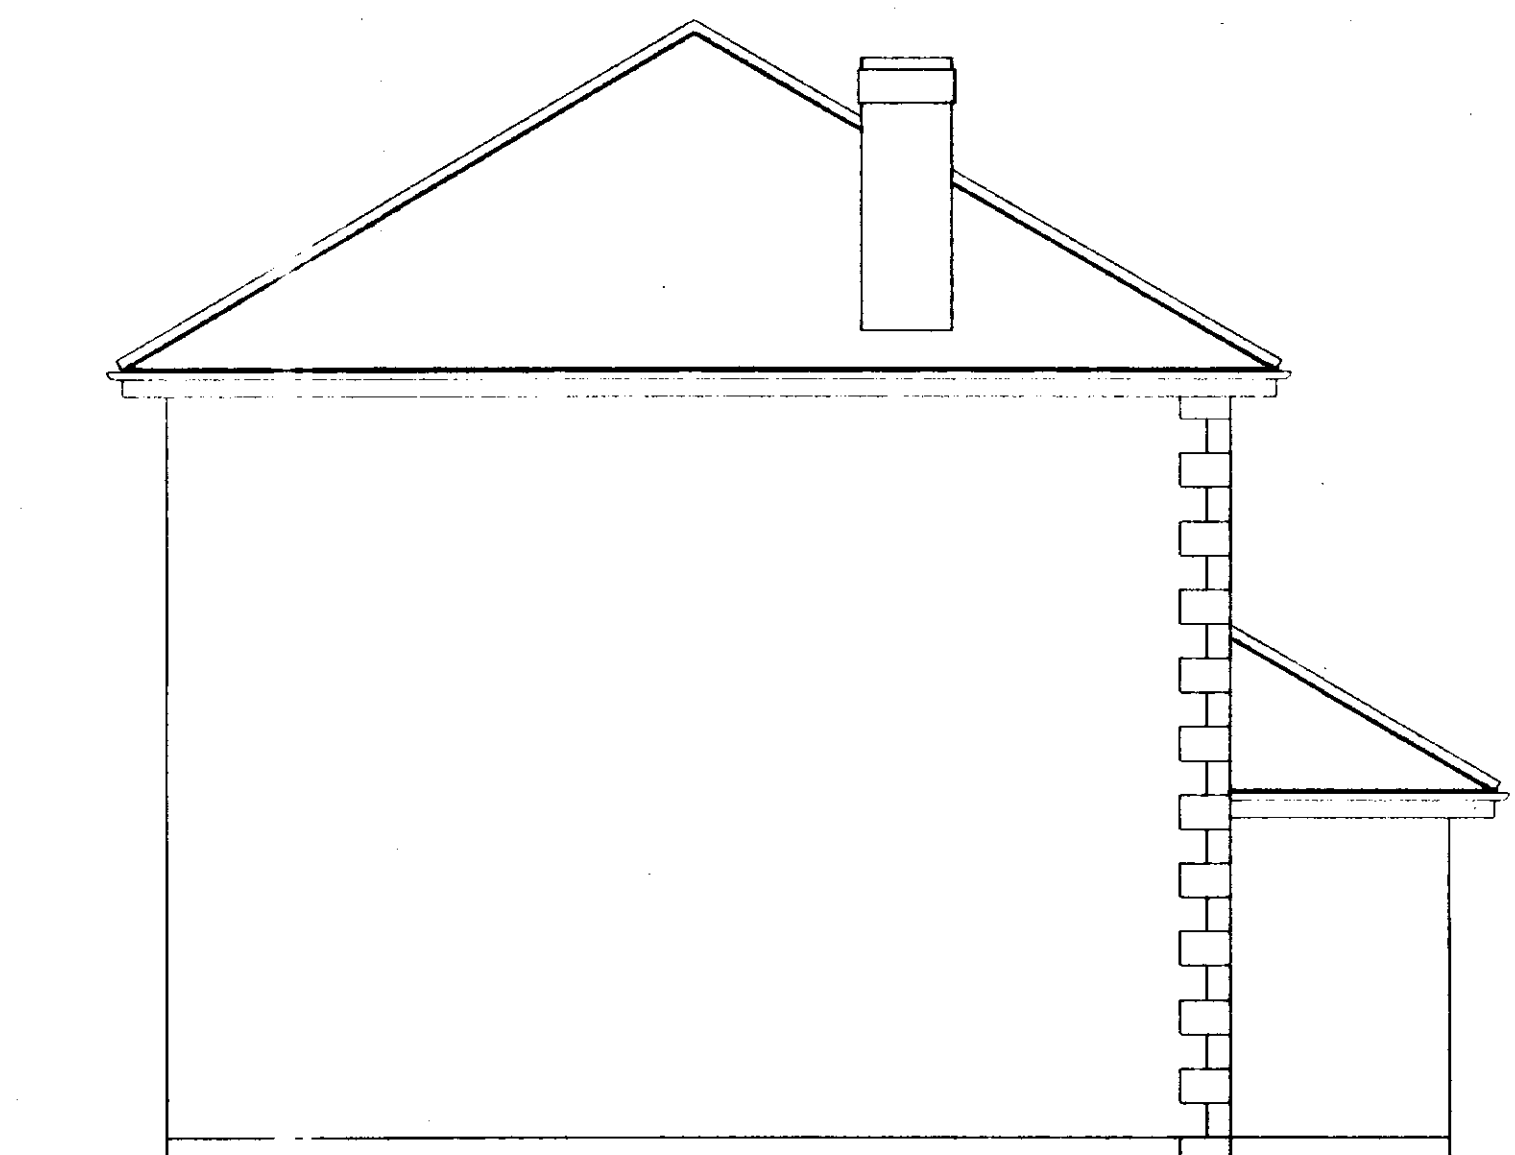

All Windows and Doors
Doulton & Paul Standard Joinery
Paint Finish.

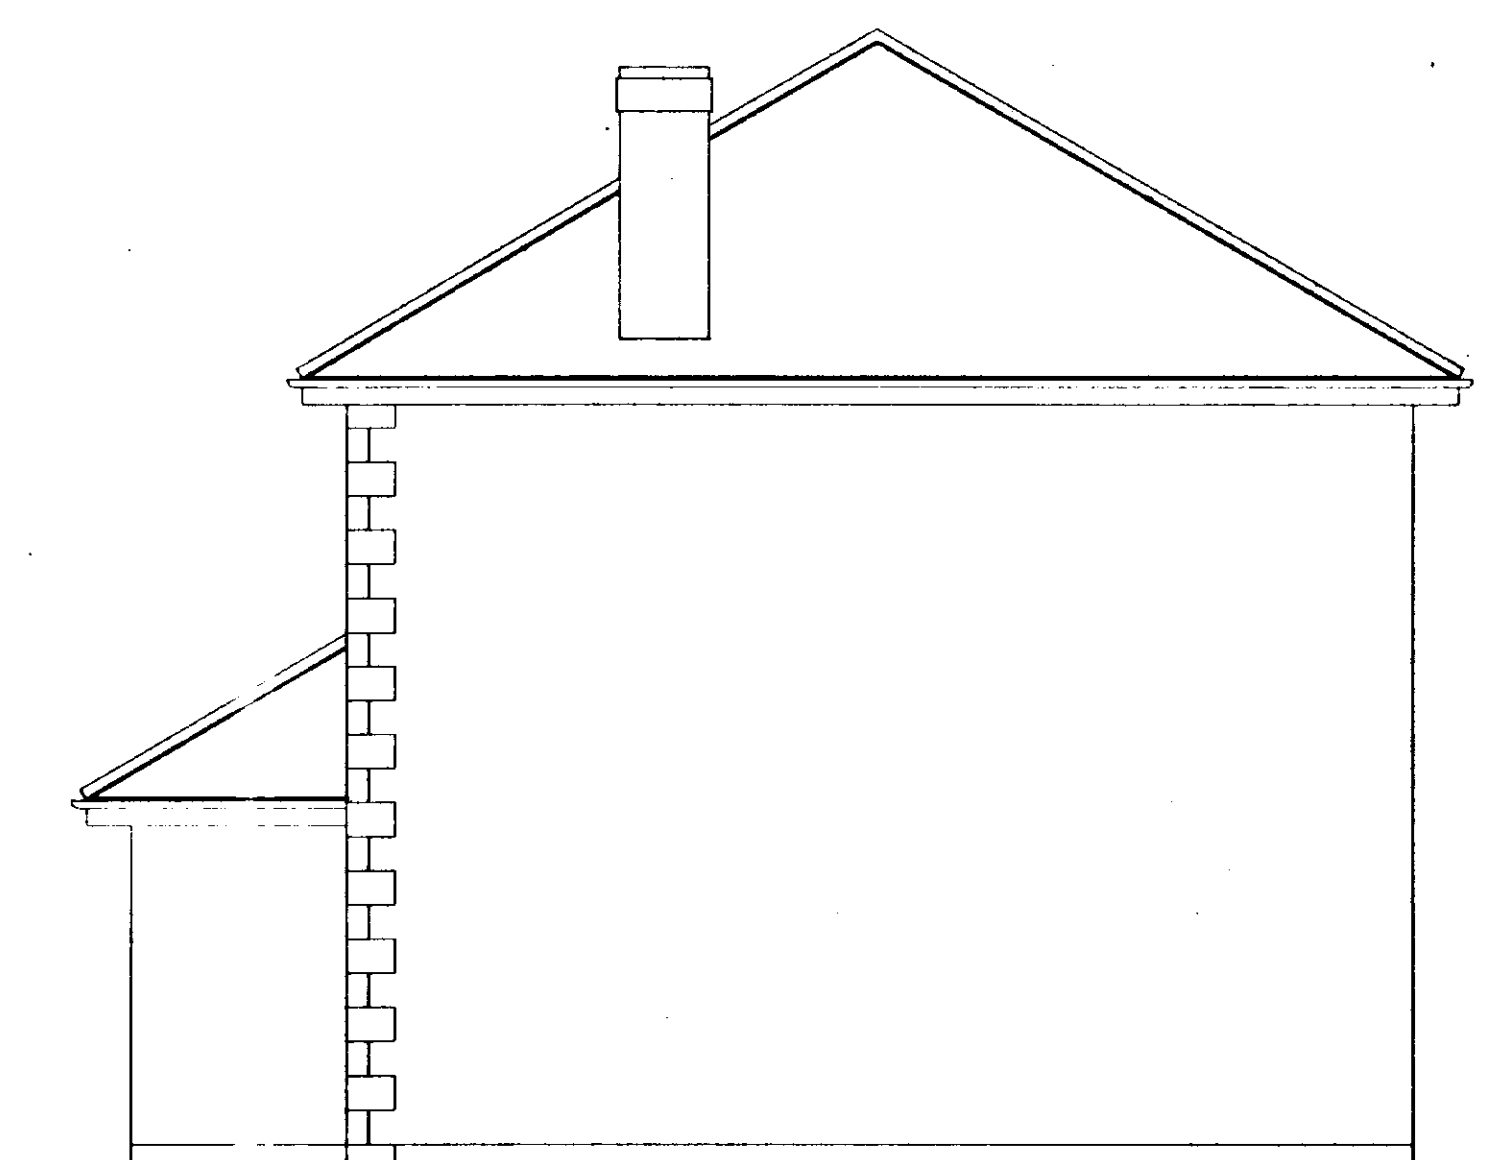

revision	date	init.	revision details

DETERMINED PLAN


COOPER ARCHITECTURAL DESIGN
BROMHAM, HOCKLESGATE,
FLEET, SPALDING, Lincs PE12 8LF
Tel/Fax : 01408 423782

Client:
PATERSON PROPERTIES (Town Developments) Ltd.


Project:
PROPOSED RESIDENTIAL DEVELOPMENT
OLD POLICE STATION,
VICTORIA STREET,
SPALDING,
Lincs.
30 AUG 1996
Ref: 638/96

Drawing:
ELEVATIONS PR. 2 BEDROOMED HOUSES.


Scale 1:50	Drawing No. 95059.6
Date. AUGUST '96	Drawn. J.C.

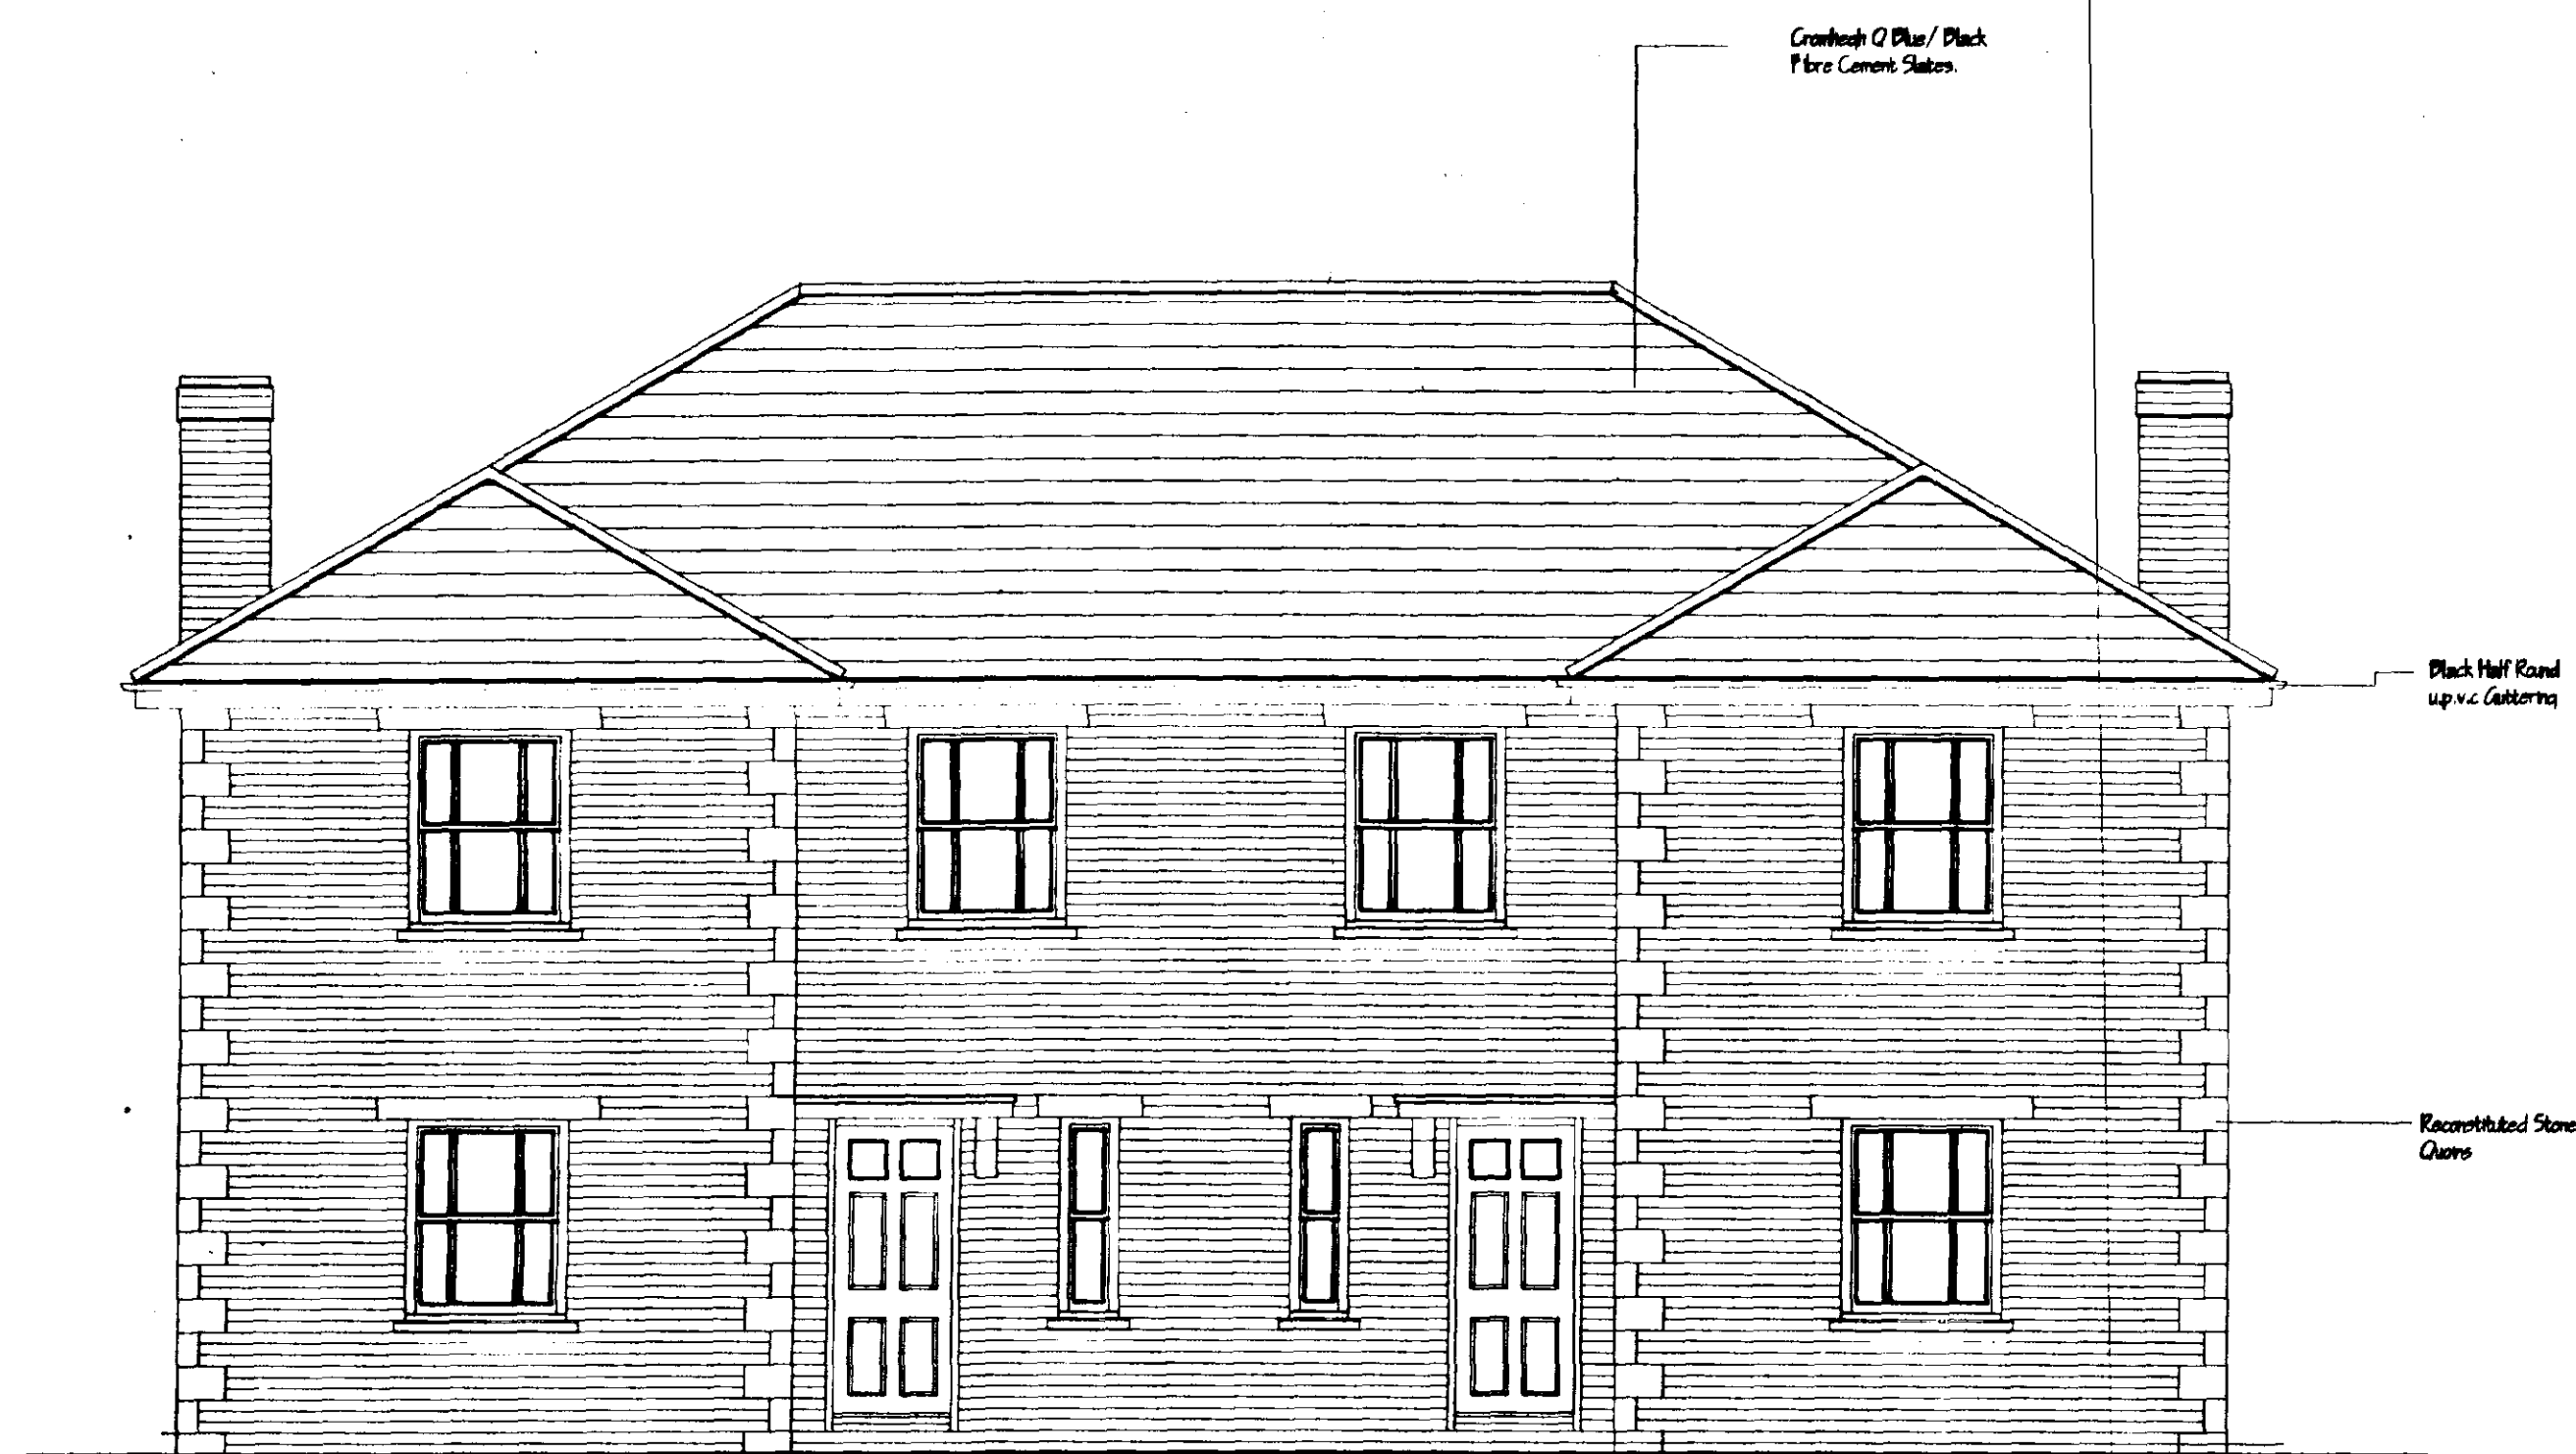


SOUTH WEST ELEVATION

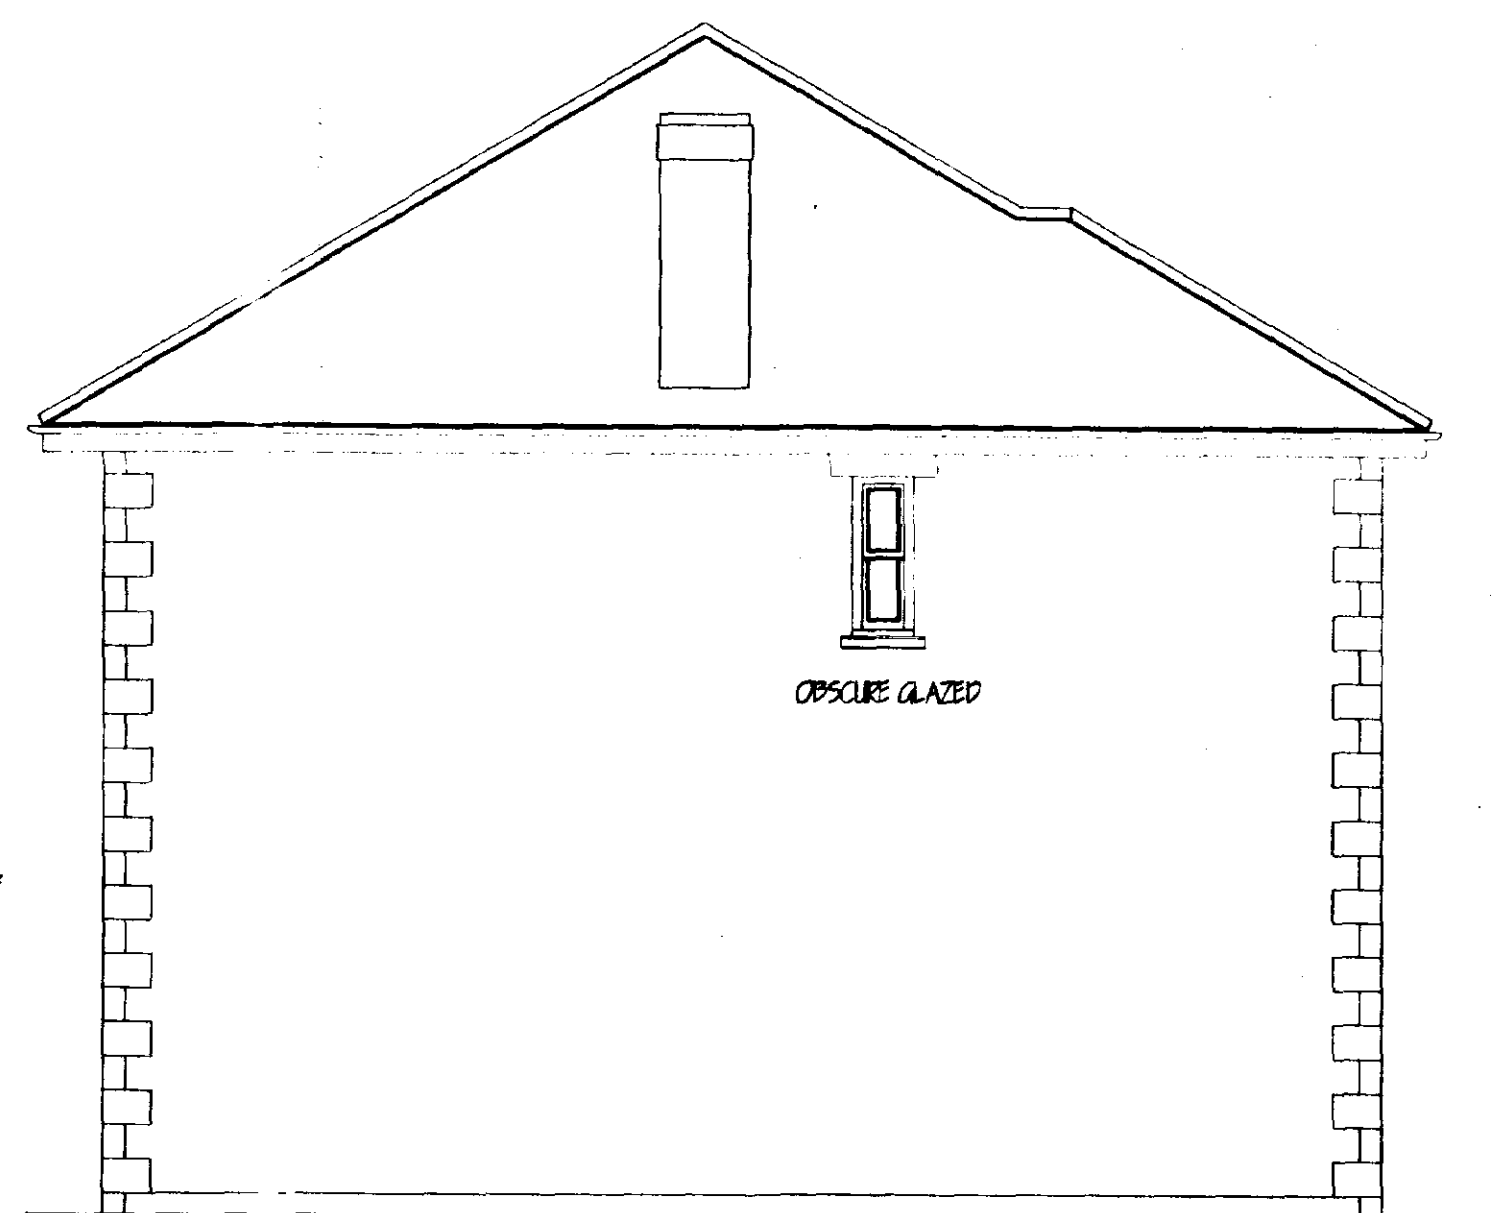

NORTH WEST ELEVATION

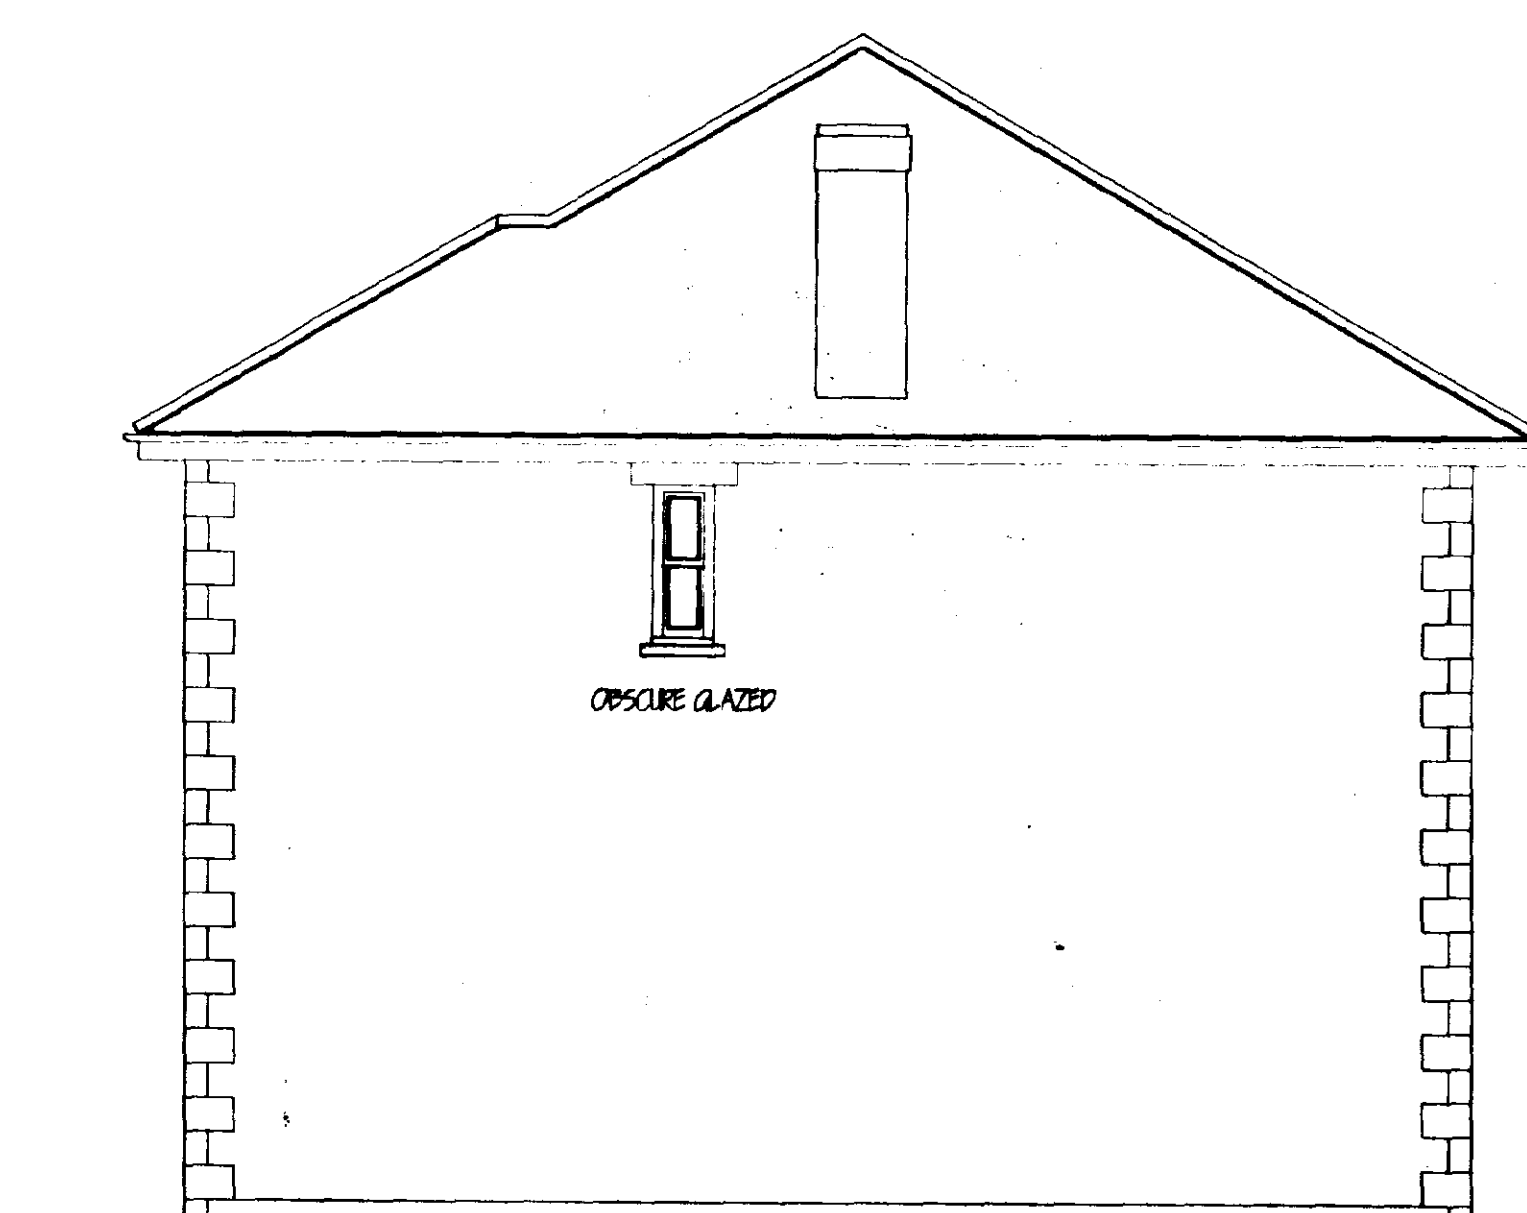


SOUTH EAST ELEVATION

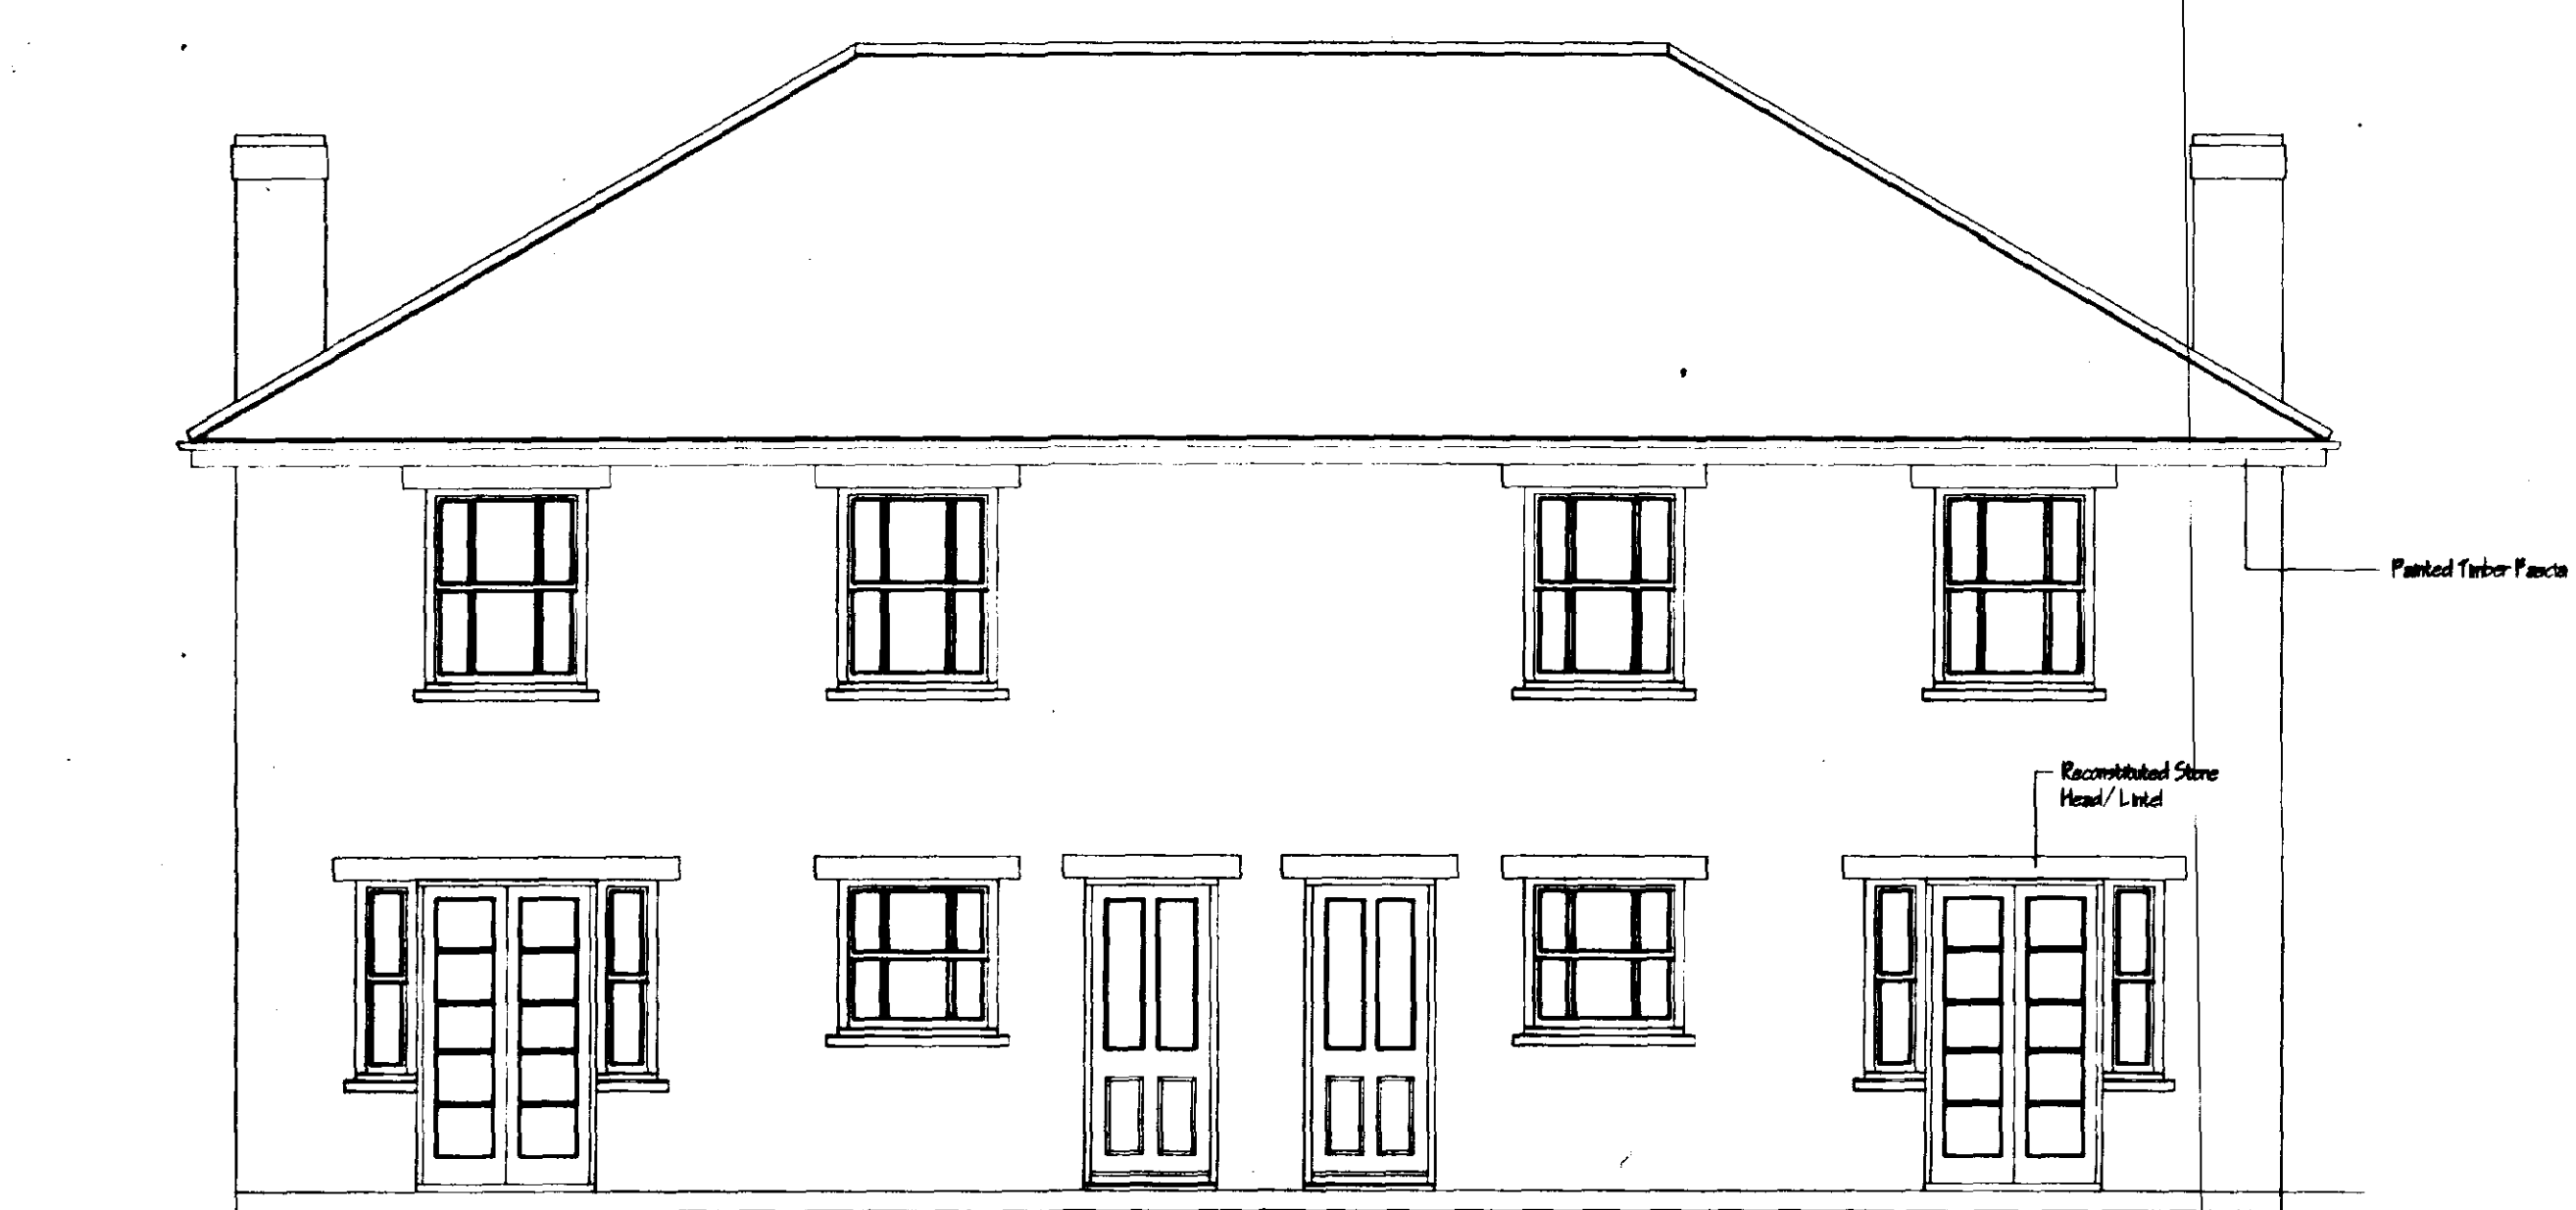

NORTH EAST ELEVATION

All Windows and Doors
Bulfinch & Paul Standard Joinery
Paint Finish

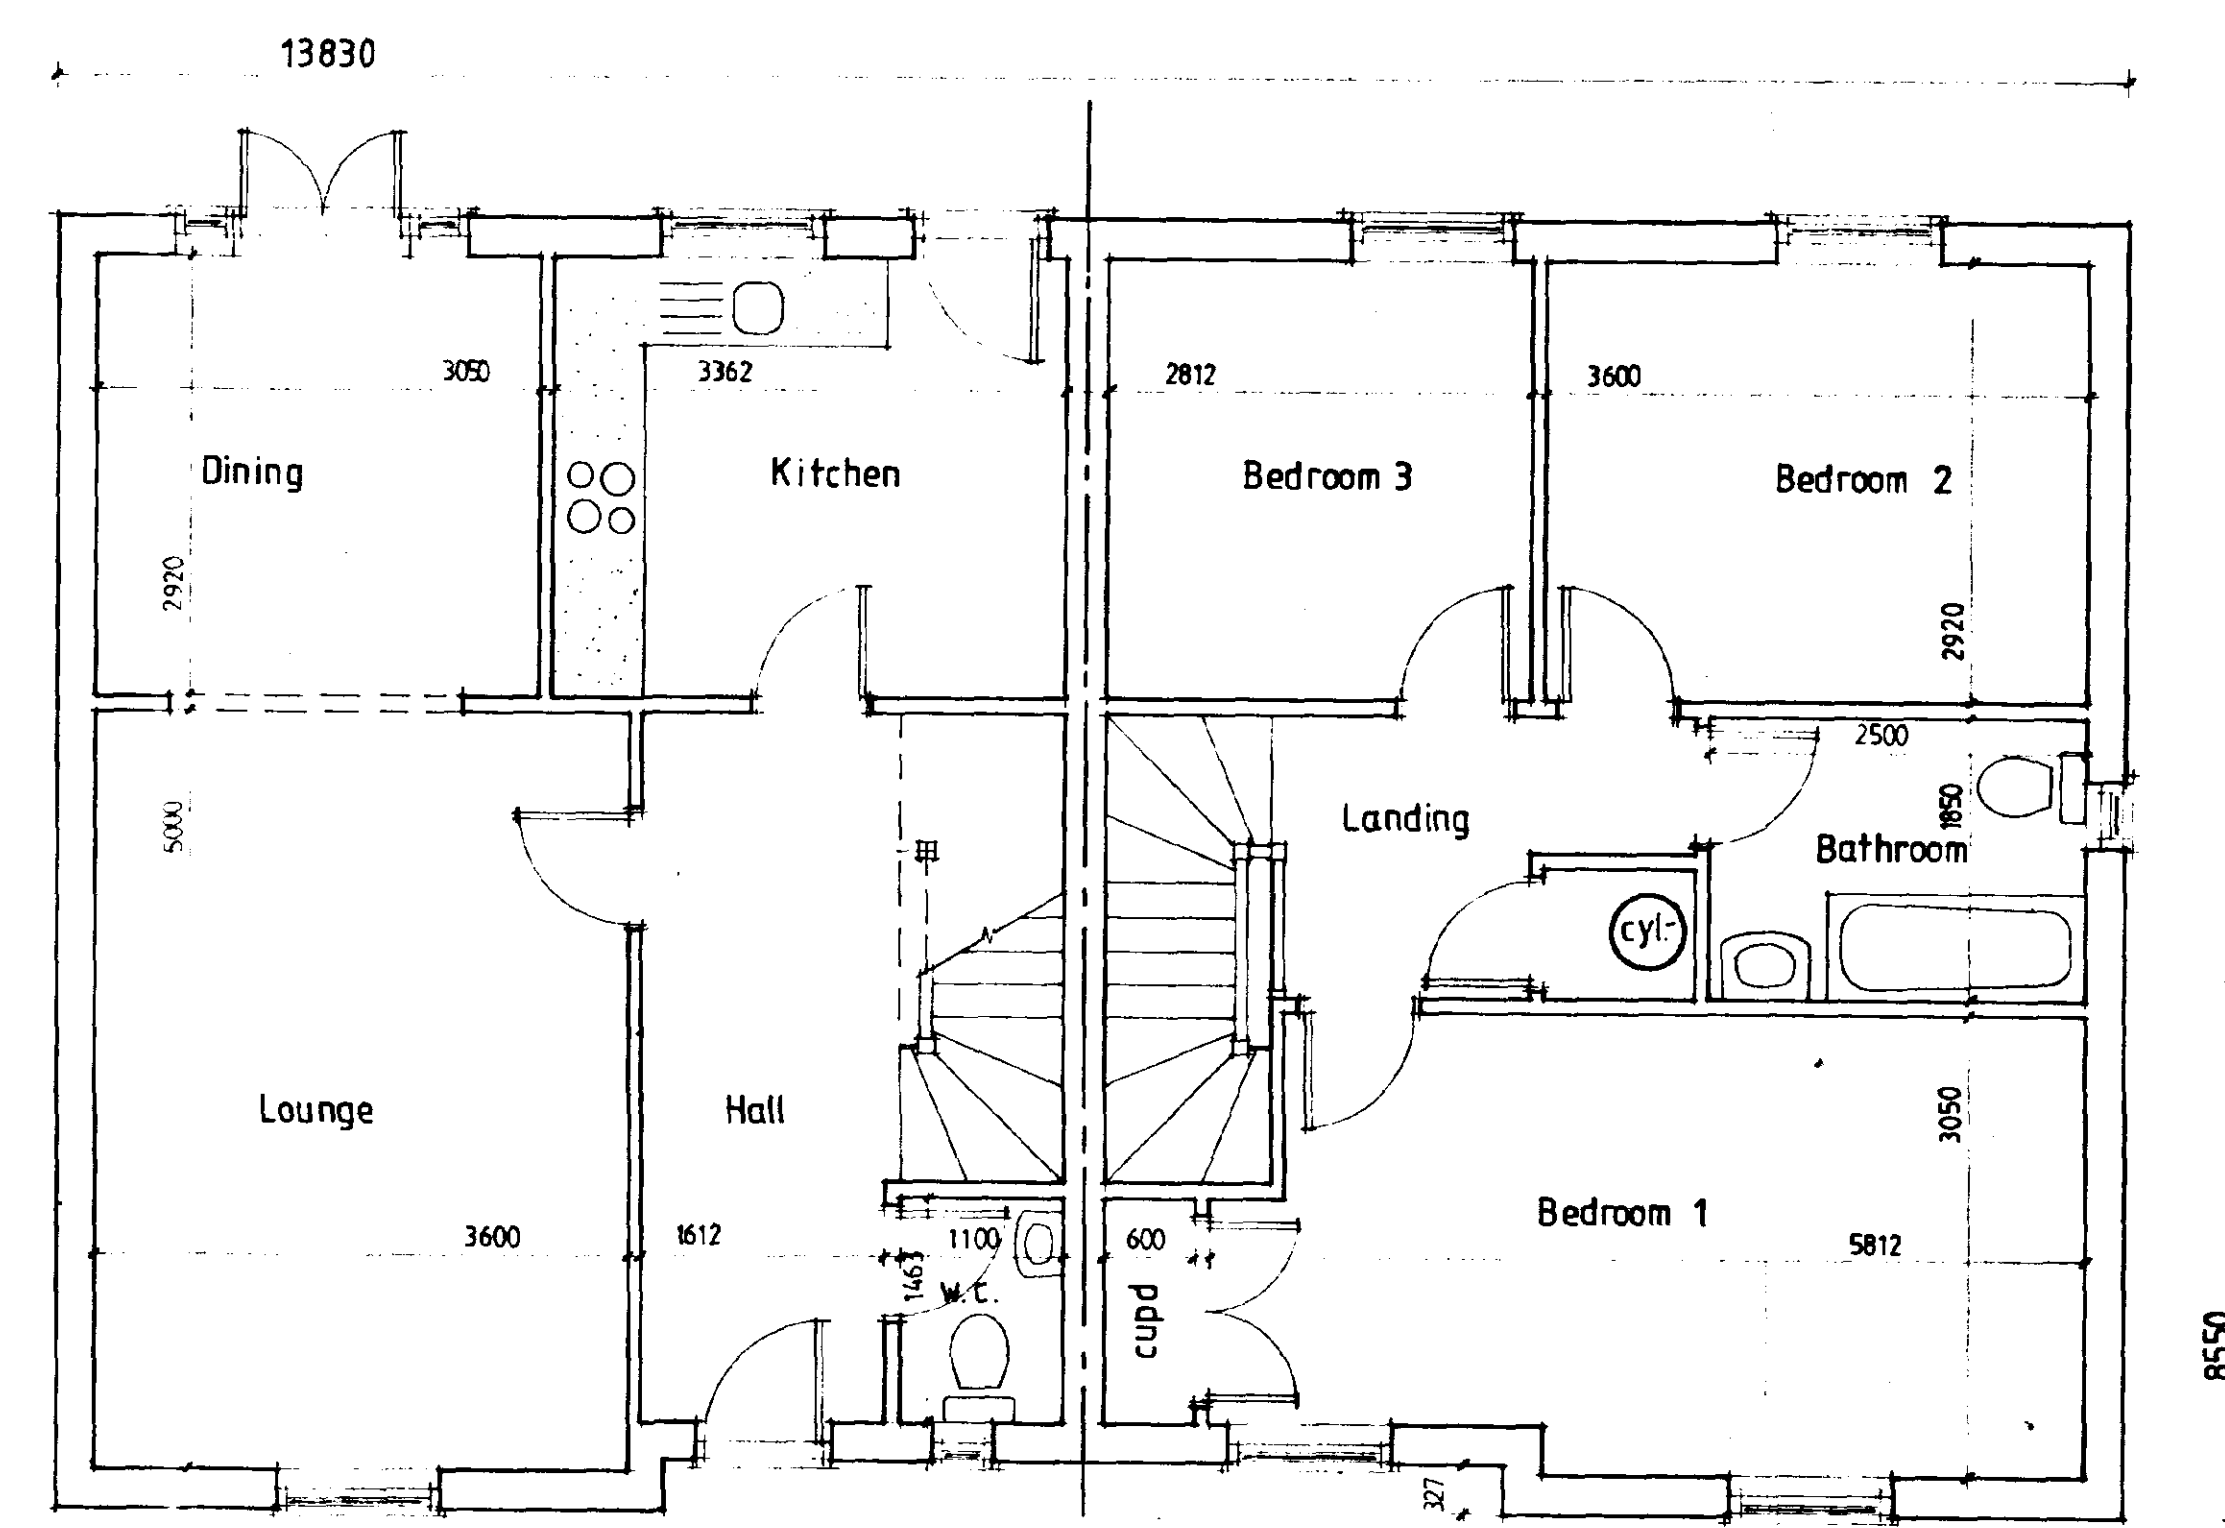

Ground Floor

First Floor

AMENDED PLAN
Ref.
S. J. HOLLAND DC
HOUSING & PLANNING
29 OCT 1996
Ref: 0638/96

revision	date	init.	revision details

COOPER ARCHITECTURAL DESIGN
BROMFORD, HOCKLESGATE
FLEET, SPALDING, Lincs PE12 8JF
Tel/Fax : 01408 423702

Client:
PATTERSON PROPERTIES (Town Developments) Ltd.
Project:
PROPOSED RESIDENTIAL DEVELOPMENT
OLD POLICE STATION,
VICTORIA STREET,
SPALDING,
Lincs

Drawing:

ELEVATIONS PR. 3 BEDROOMED HOUSES

Scale 1:50	Drawing No. 95053:5 A
Date AUGUST 96	Drawn J.C.

