




All Dimensions and Levels to be verified on site.
Only Figured Dimensions to be used.
Do not scale this drawing.
Any discrepancies to be notified to the originator of this drawing immediately.
If in doubt, ask.
Copyright is reserved by them and the drawing is issued on the condition that it is not copied, reproduced, retained, or disclosed to any unauthorised person, either wholly or in part without consent.

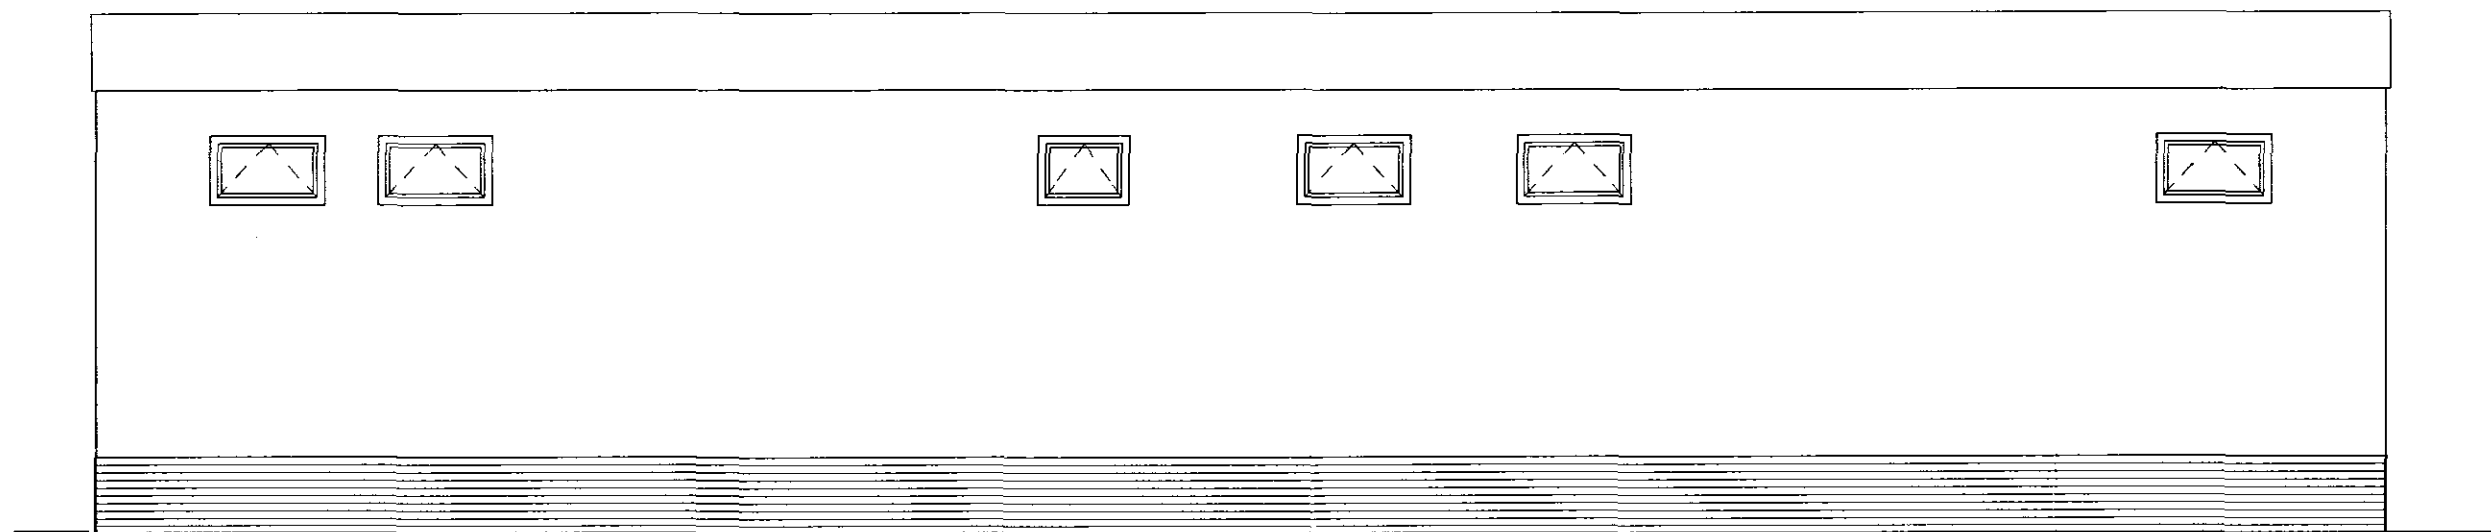


Rear Elevation

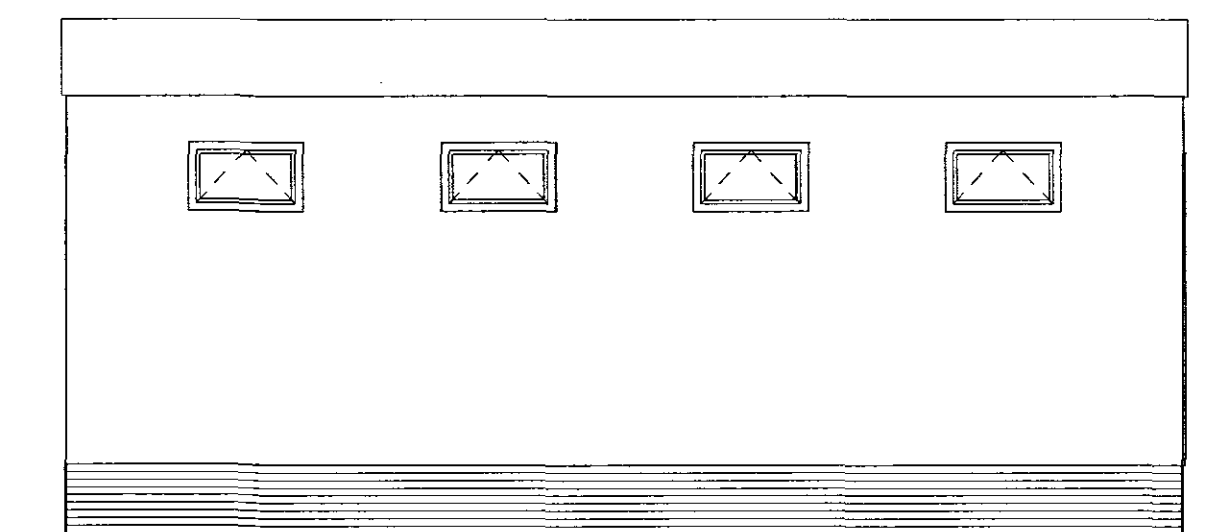


End Elevation

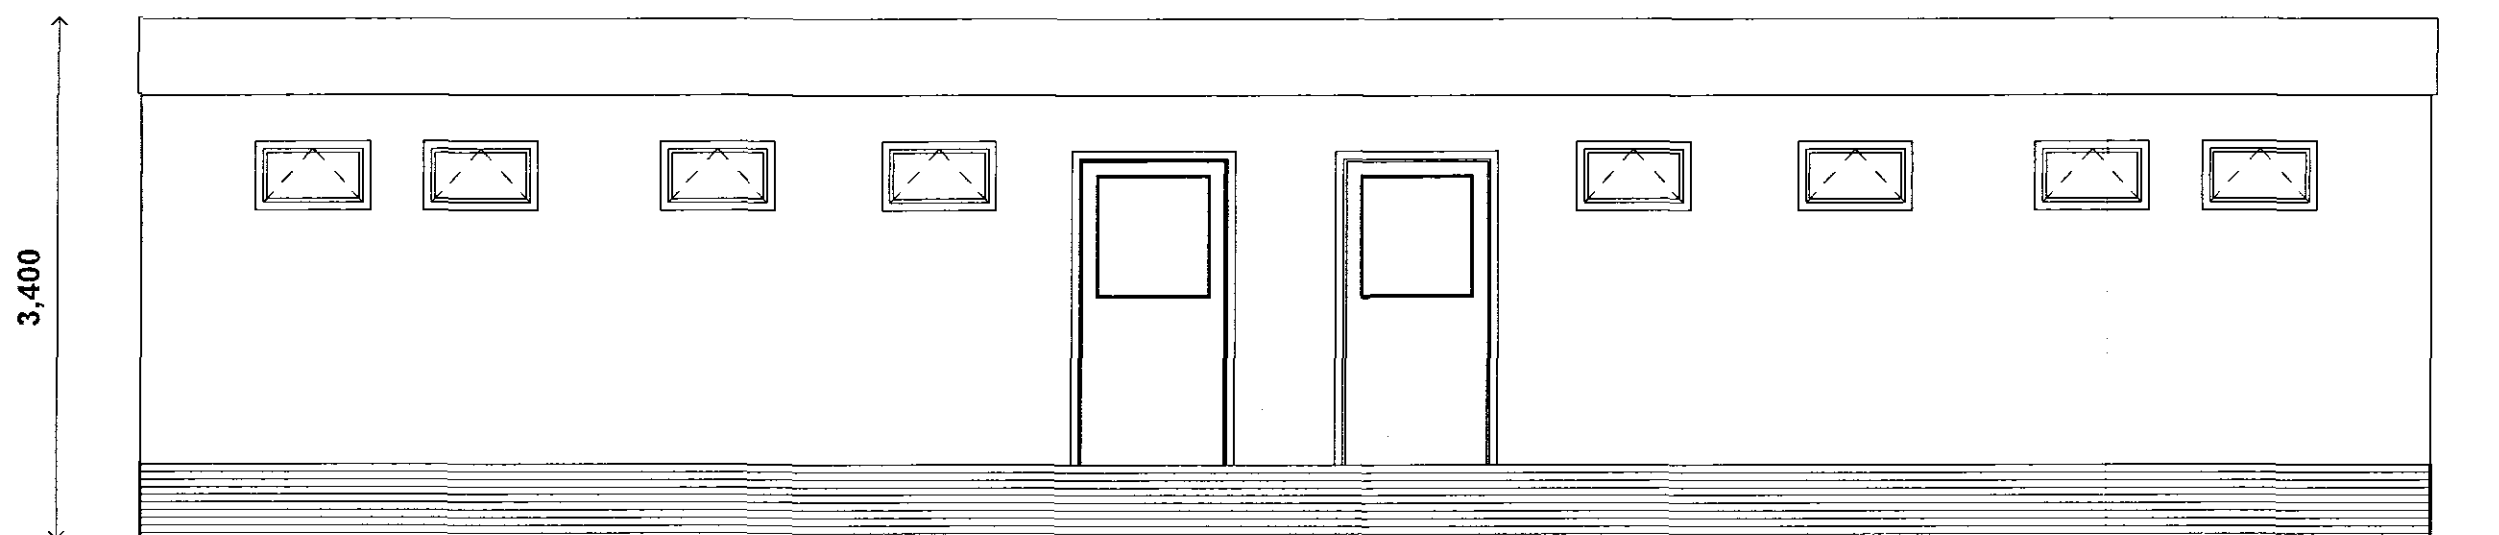

Front Elevation

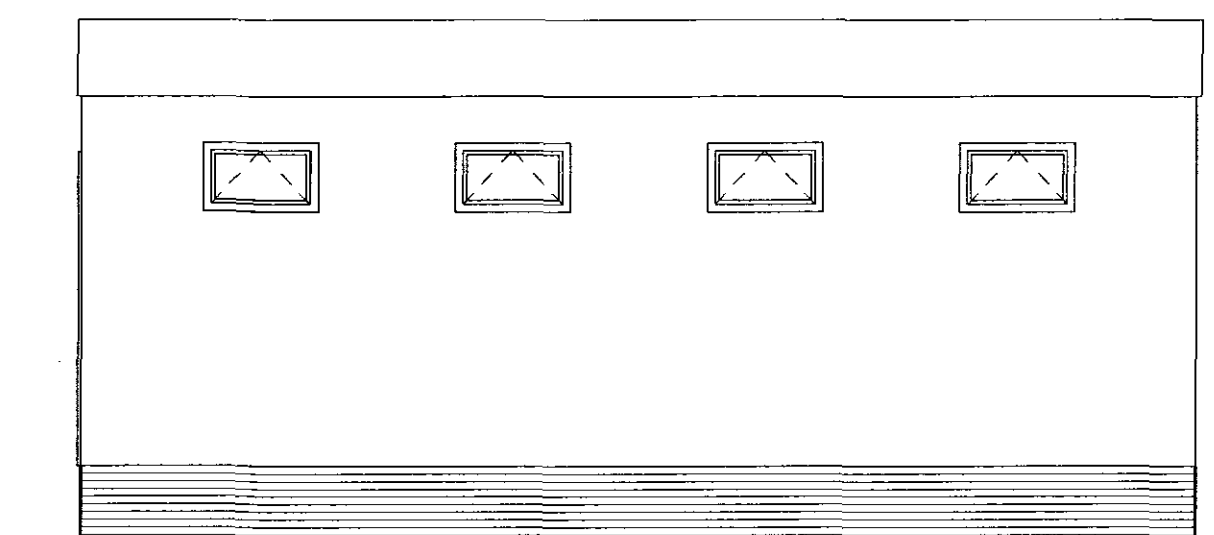

End Elevation

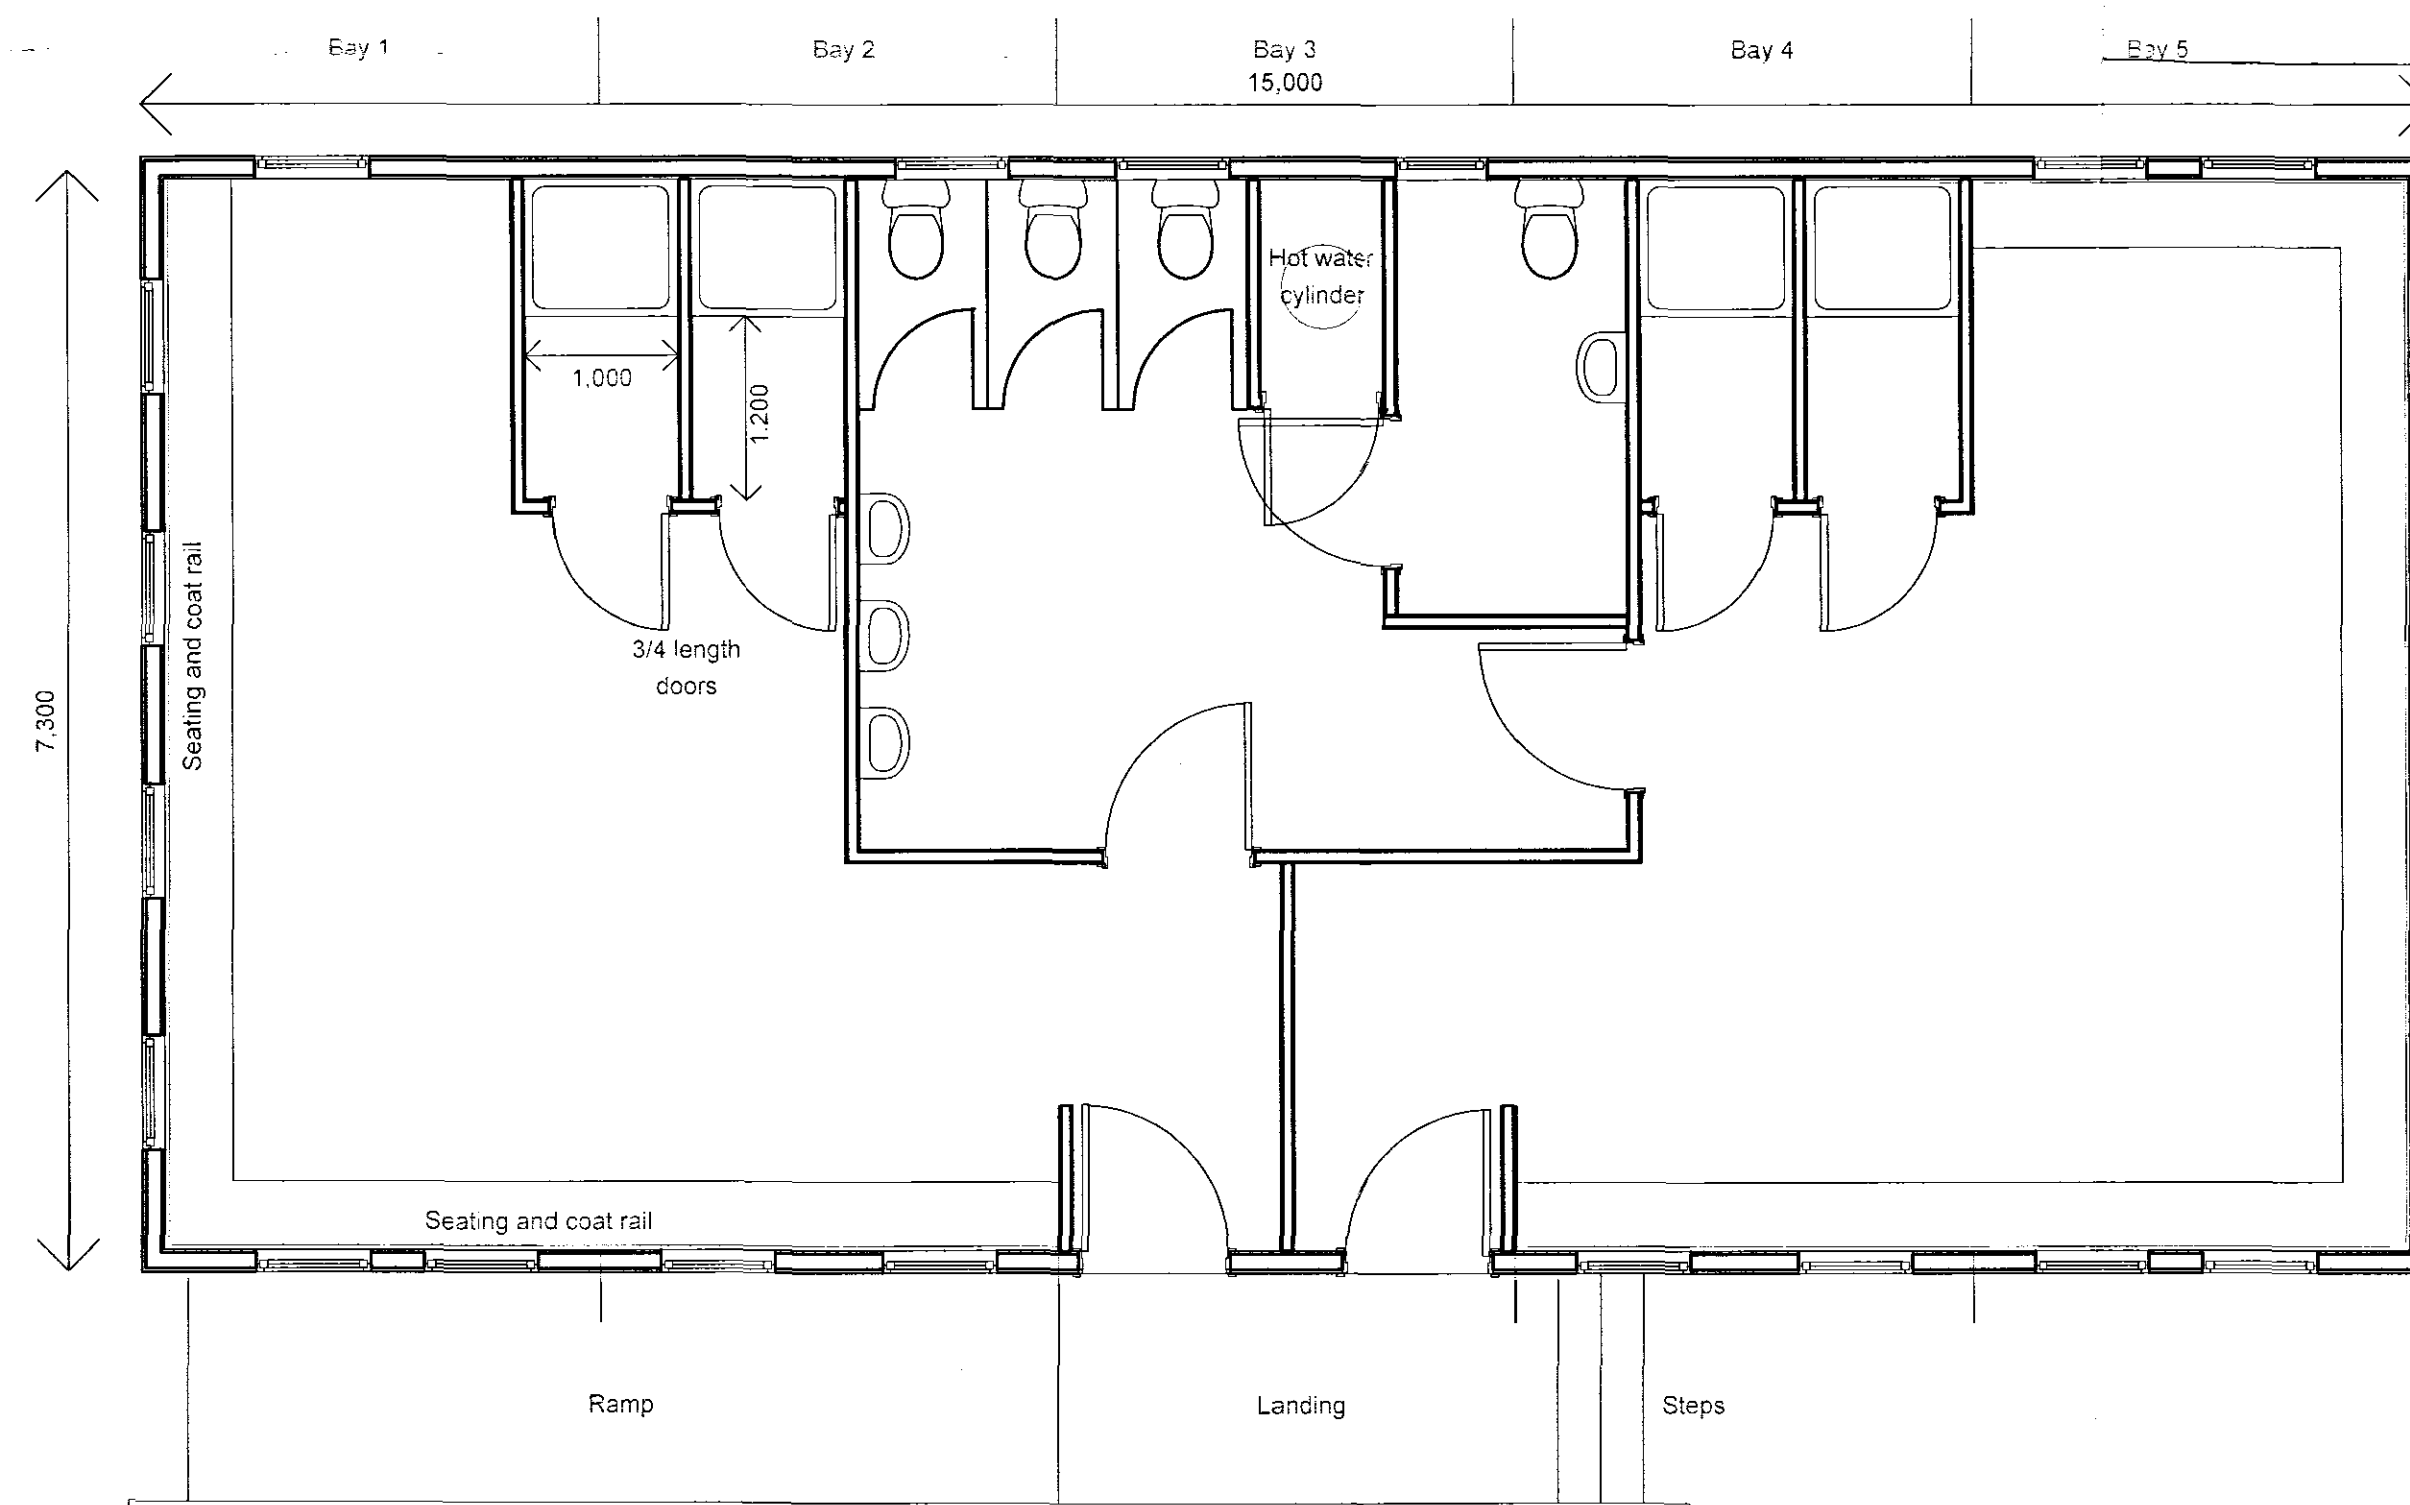

Plan

**DETERMINED
PLAN**

SHDC
Planning & Development
29 MAY 2008
Ref: 064108

Rev.	Date	Description	By	Chk'd
mouchel business services Mill House • Brayford Wharf North • Lincoln • LN1 1YT Tel: 01522 836836 • Fax: 01522 516050 www.hbs.uk.com Client Lincolnshire County Council Project Spalding The Gleed Boys' School Drawing Title Changing Room Layout Drawn By PNP Scale 1:50 Project No. DC676				

Checked By
PNP

Date
March 08

Revision
01

Drawing Status
Planning