


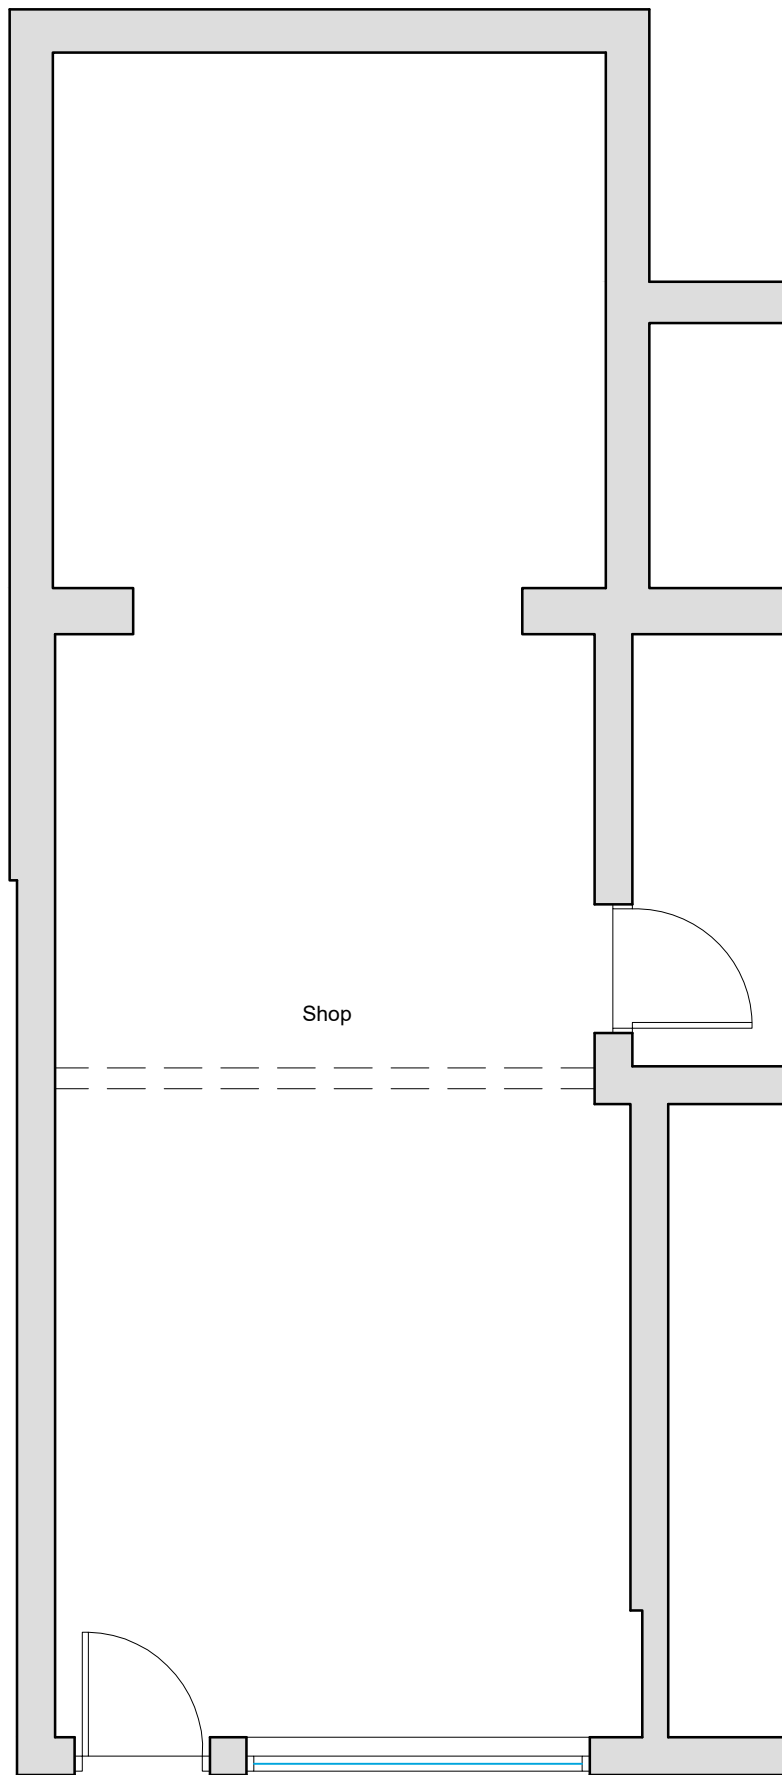


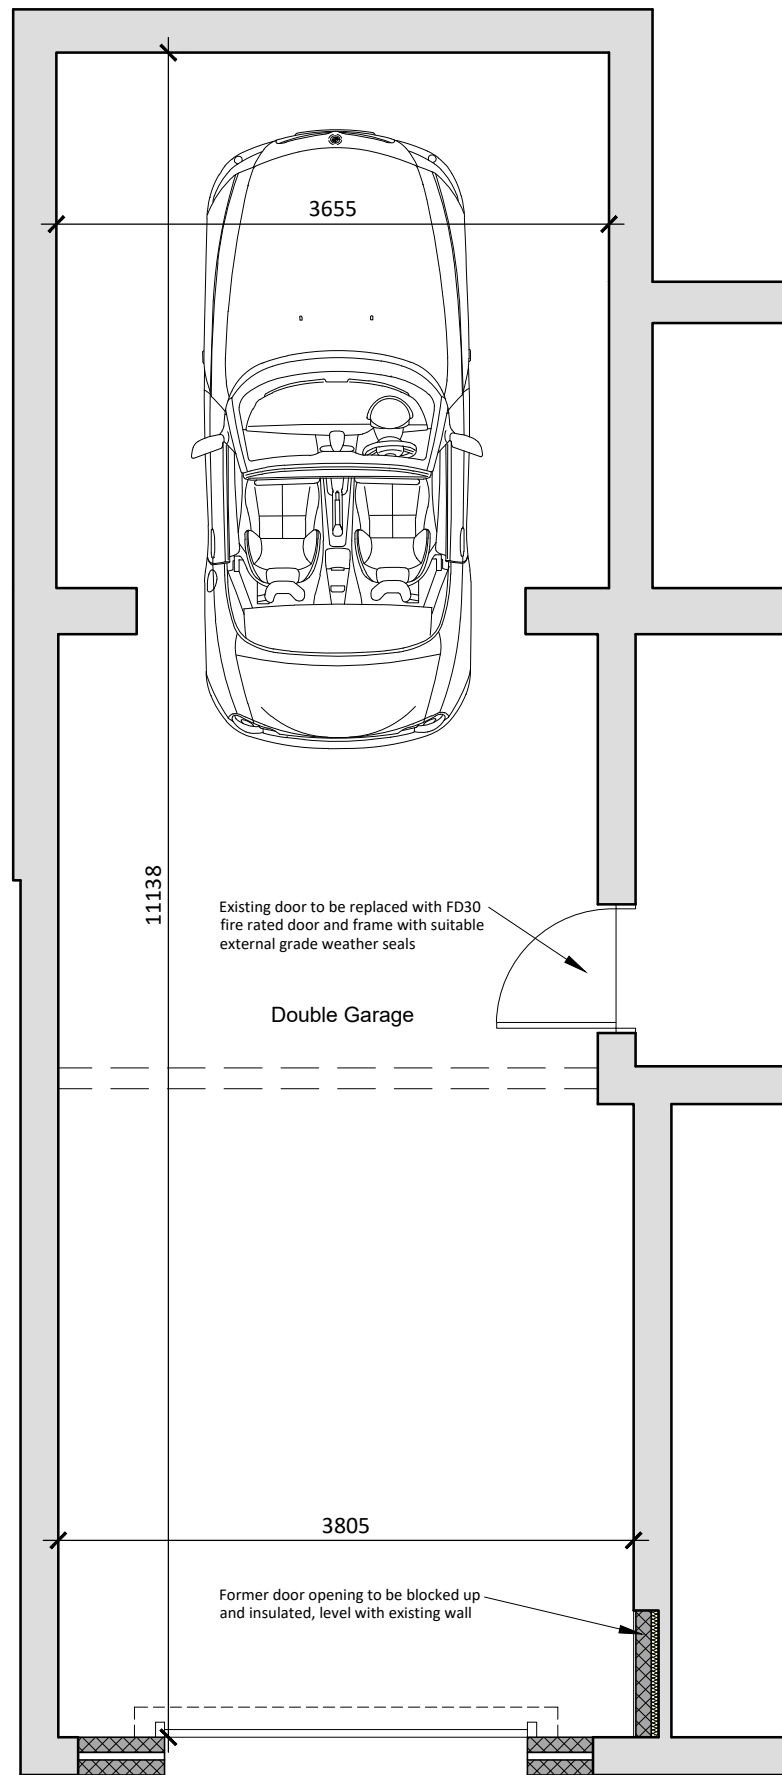

Existing Floor Plan
Scale 1:50

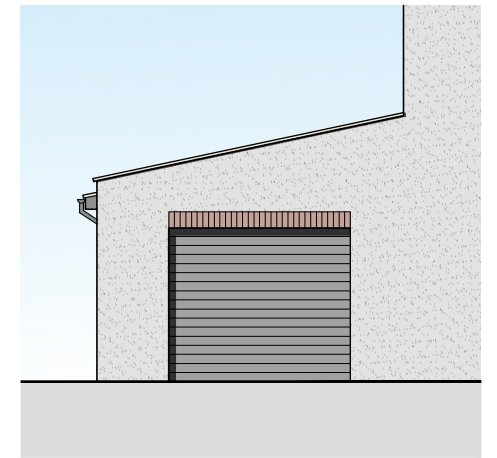

Proposed Floor Plan
Scale 1:50

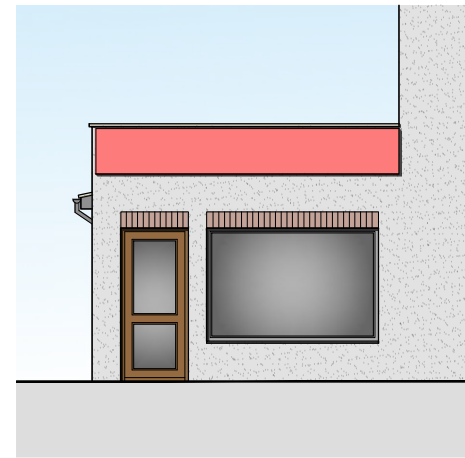

Existing & Proposed Front (SE) Elevations
Scale 1:100



Site Location Plan
Scale 1:1250

REV	DESCRIPTION	DATE

PROJECT: CONVERSION OF SHOP TO RESIDENTIAL GARAGE	
DRAWING: EXISTING & PROPOSED FLOOR PLAN EXISTING & PROPOSED ELEVATIONS SITE LOCATION PLAN	
SIZE: A3	CLIENT: Mr & Mrs P. Tinkler
SCALE as labelled	DRAWN BY JC
DATE 17/03/2021	SHEET 0261/21/01

NOTES:
PRIOR APPROVAL APPLICATION FOR THE CONVERSION OF A RETAIL SHOP TO RESIDENTIAL GARAGE AT 85 HALMER GATE, SPALDING, PE11 2EL

NOTES:
THE DRAWING HAS BEEN UNDERTAKEN AS FAR AS POSSIBLE TO ACHIEVE THE HEALTH AND SAFETY OF THE USER AND TO ELIMINATE THE EFFECTS OF ANY UNREASONABLE RISK. ANY RELEVANT INFORMATION REGARDING RISKS WHICH ARE NOT ABLE TO BE ELIMINATED WILL BE INCLUDED WITHIN THE PROJECT HEALTH AND SAFETY FILE.