





LOCATION PLAN
1:1250


Produced 26.07.2010 from the Ordnance Survey National Geographic Database and incorporating surveyed revision available at this date. © Crown Copyright 2010.

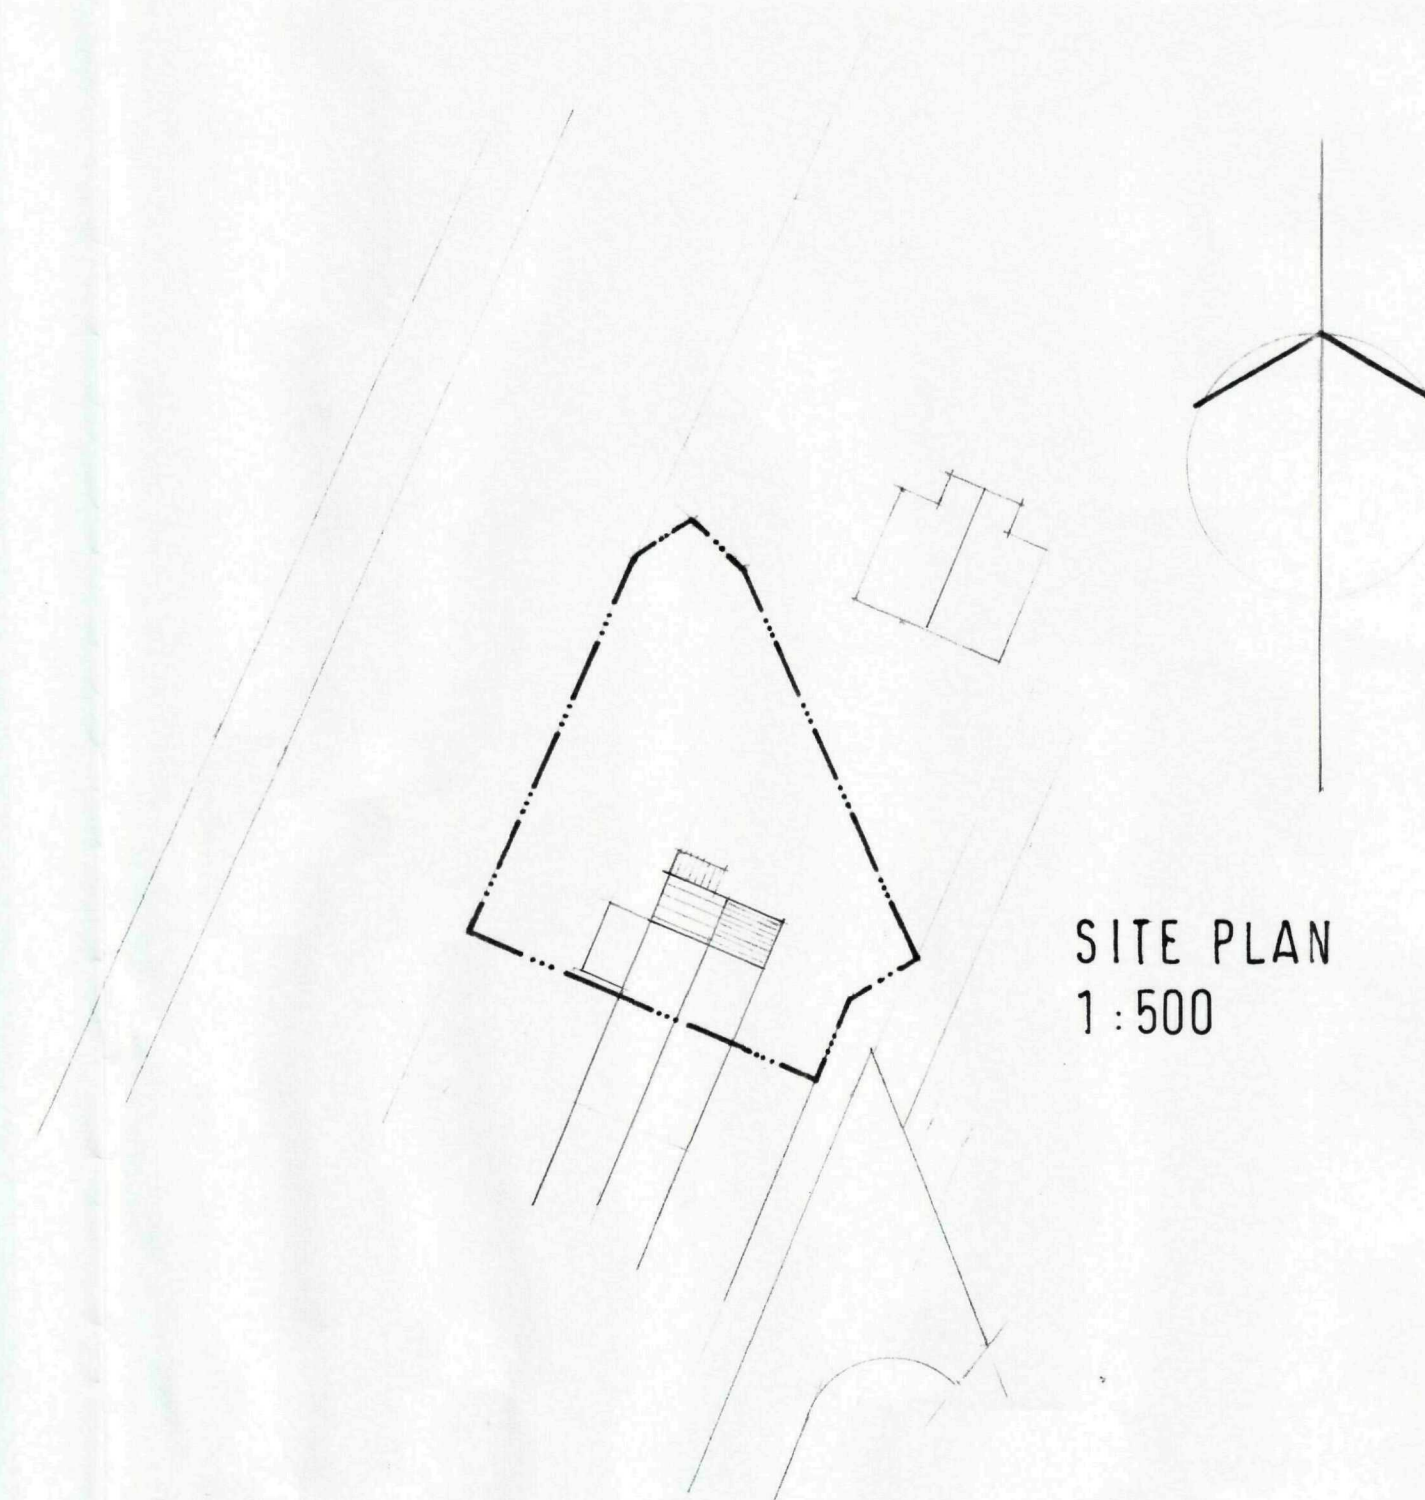

SITE PLAN
1:500

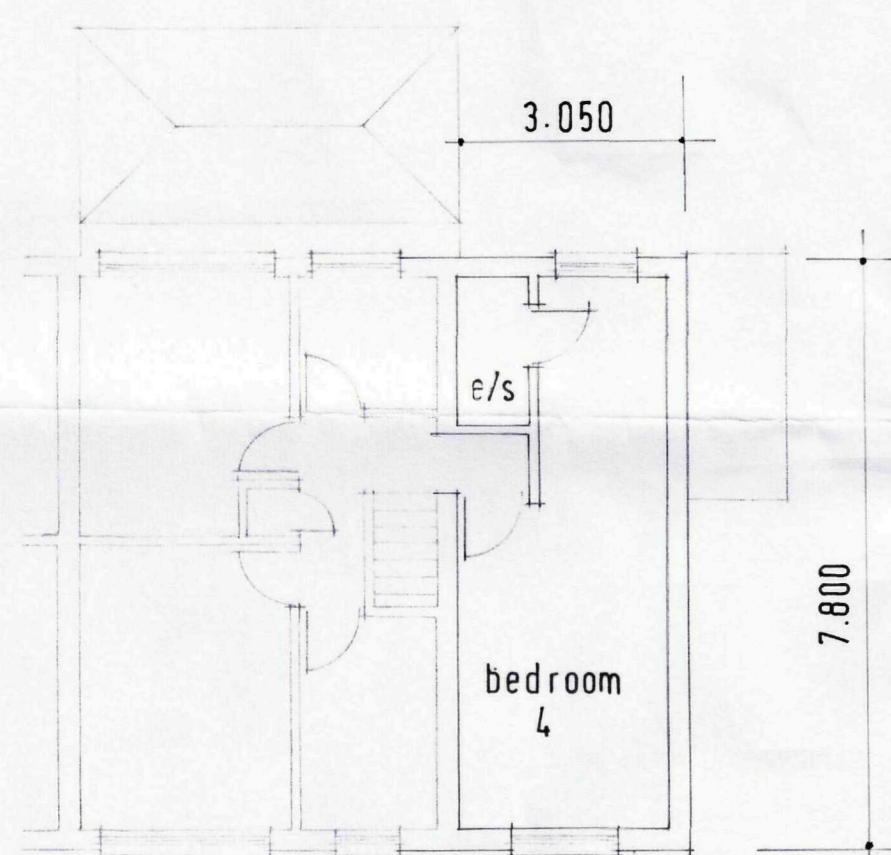


PROPOSED FIRST FLOOR PLAN

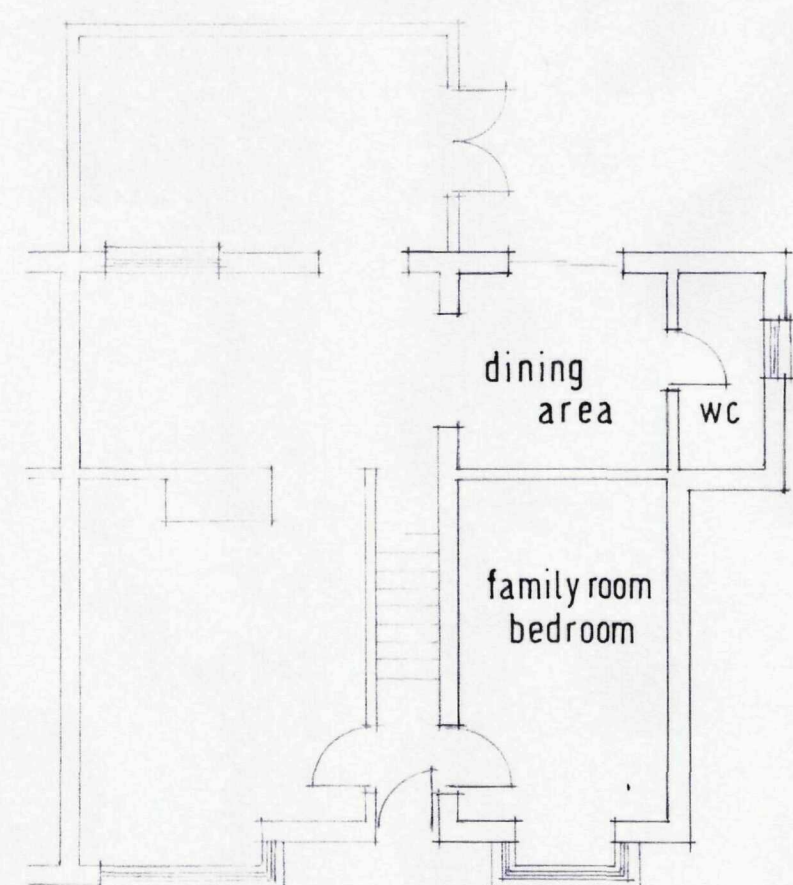


PROPOSED GROUND FLOOR PLAN




PROPOSED REAR ELEVATION

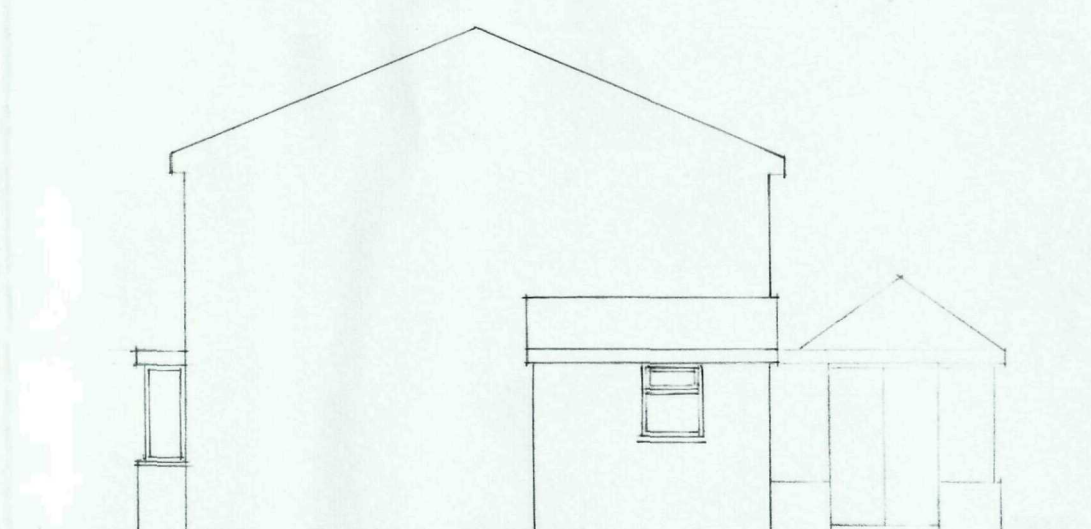


PROPOSED SIDE ELEVATION

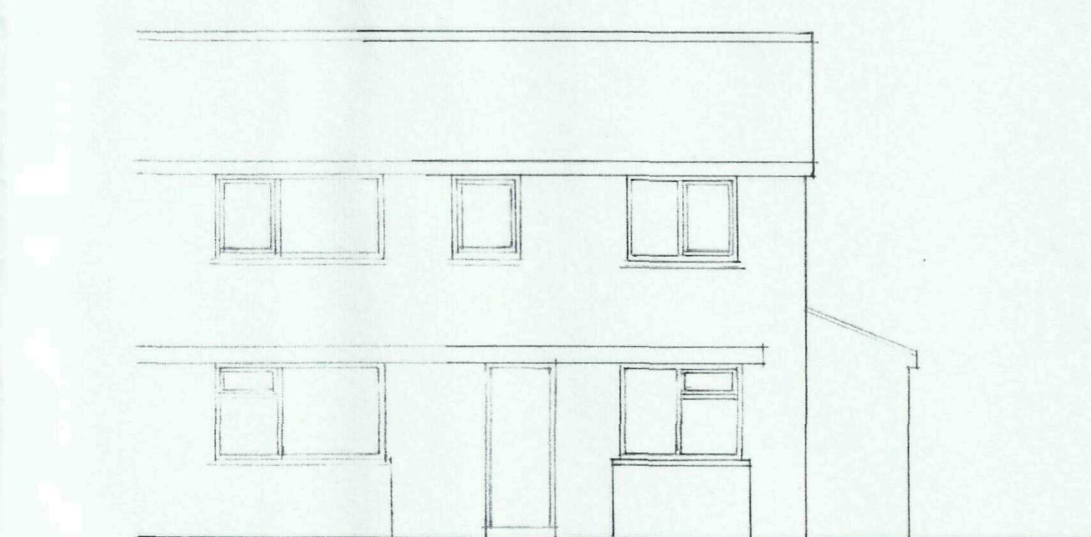


PROPOSED FRONT ELEVATION

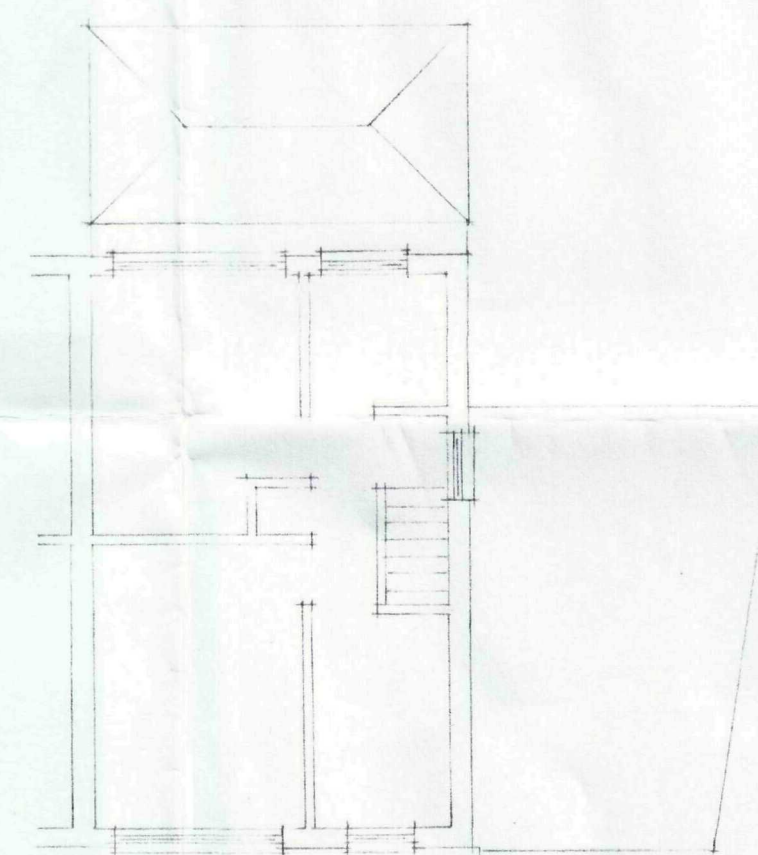


EXISTING FIRST FLOOR PLAN

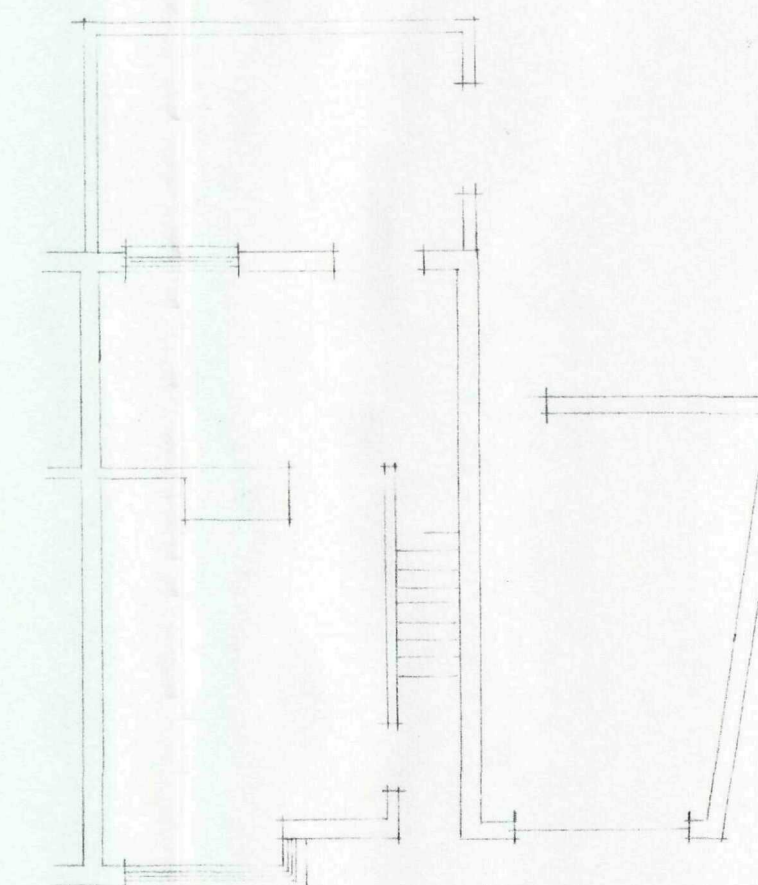


EXISTING GROUND FLOOR PLAN

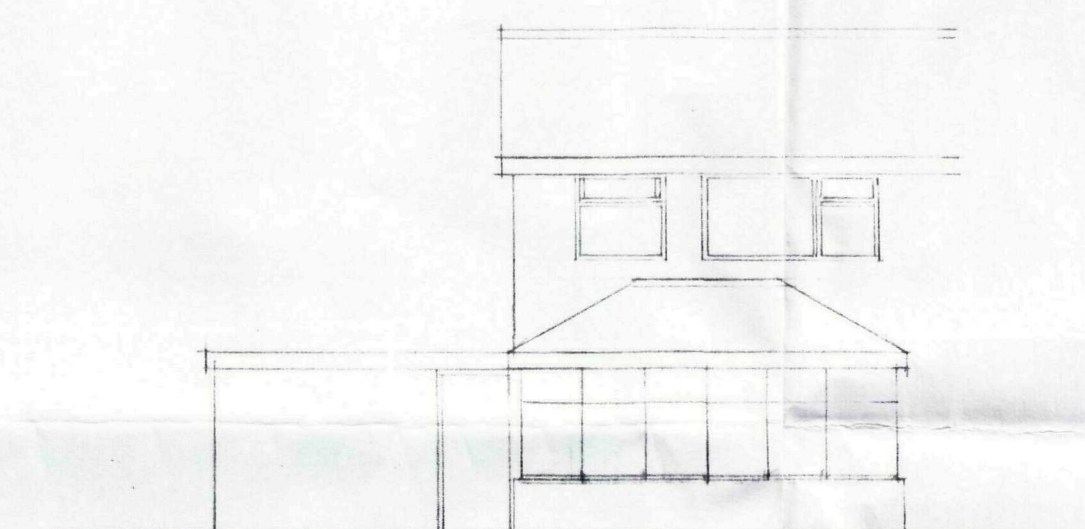

EXISTING REAR ELEVATION

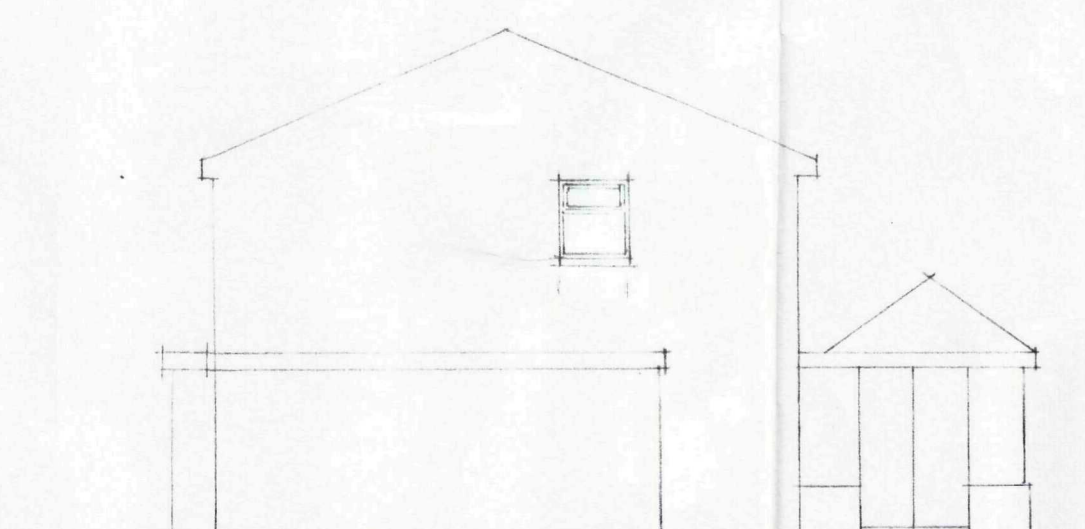

EXISTING SIDE ELEVATION

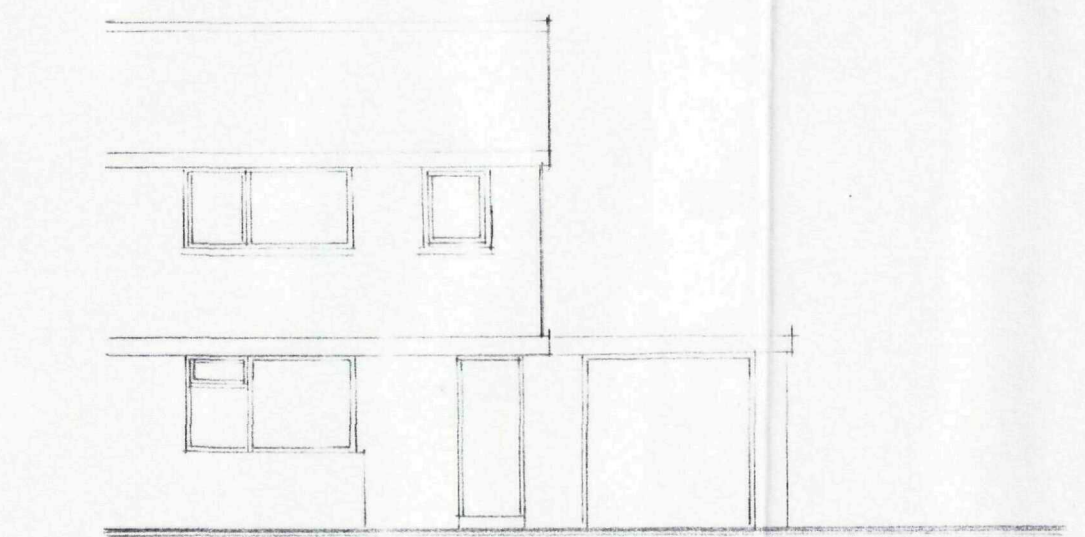

EXISTING FRONT ELEVATION

SHDC
Planning & Development
- 4 AUG 2010
Ref: 0642-10

Peter Lindsay-Hemmens dip.arch.RIBA
Chartered Architect

The Coach House - Haverholme Priory - Lincolnshire NG34 9PF
01-526 834407

e-mail: lindsayhemmens002@btinternet.com

Proposed Two Storey Extension
for Mr + Mrs R Moore

45 Belvedere Close - Spalding

Planning Application

Scale 1:100

July 2010