




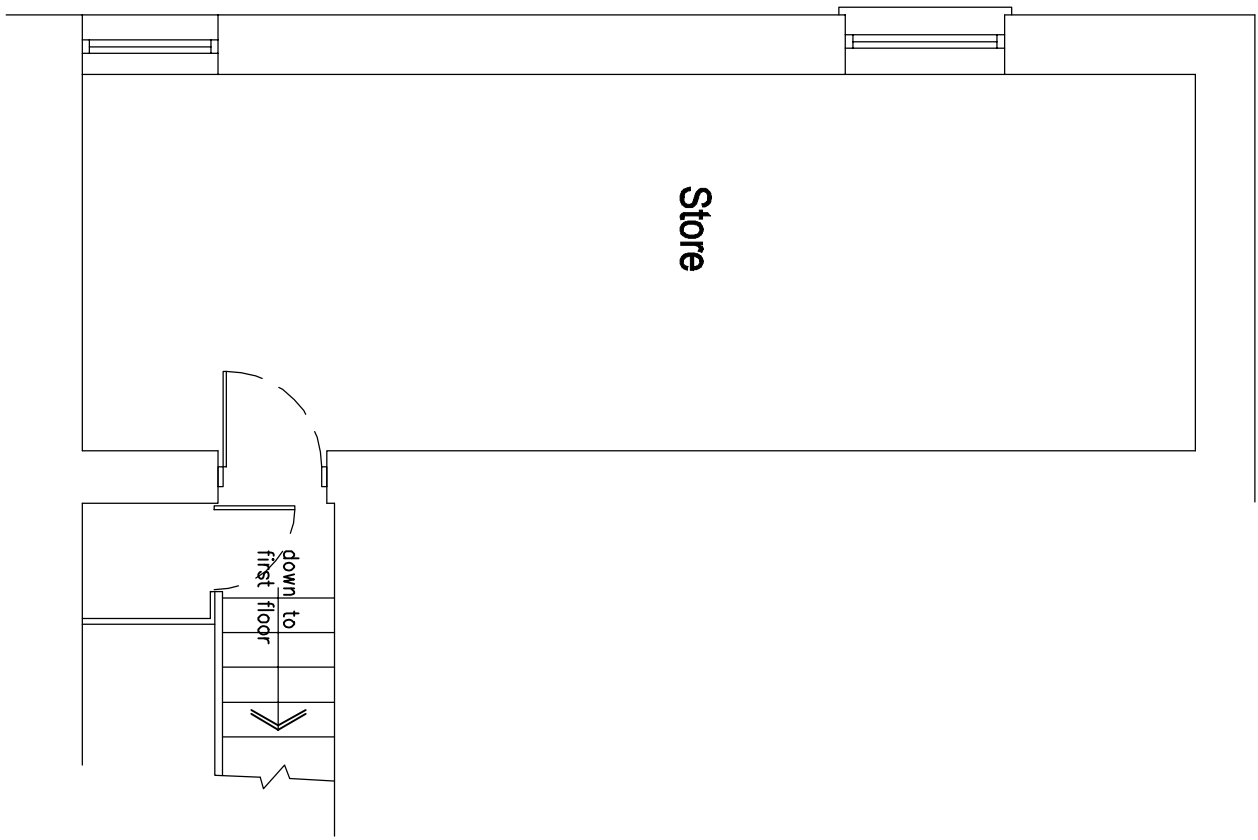

EXISTING SECOND FLOOR PLAN 1:50

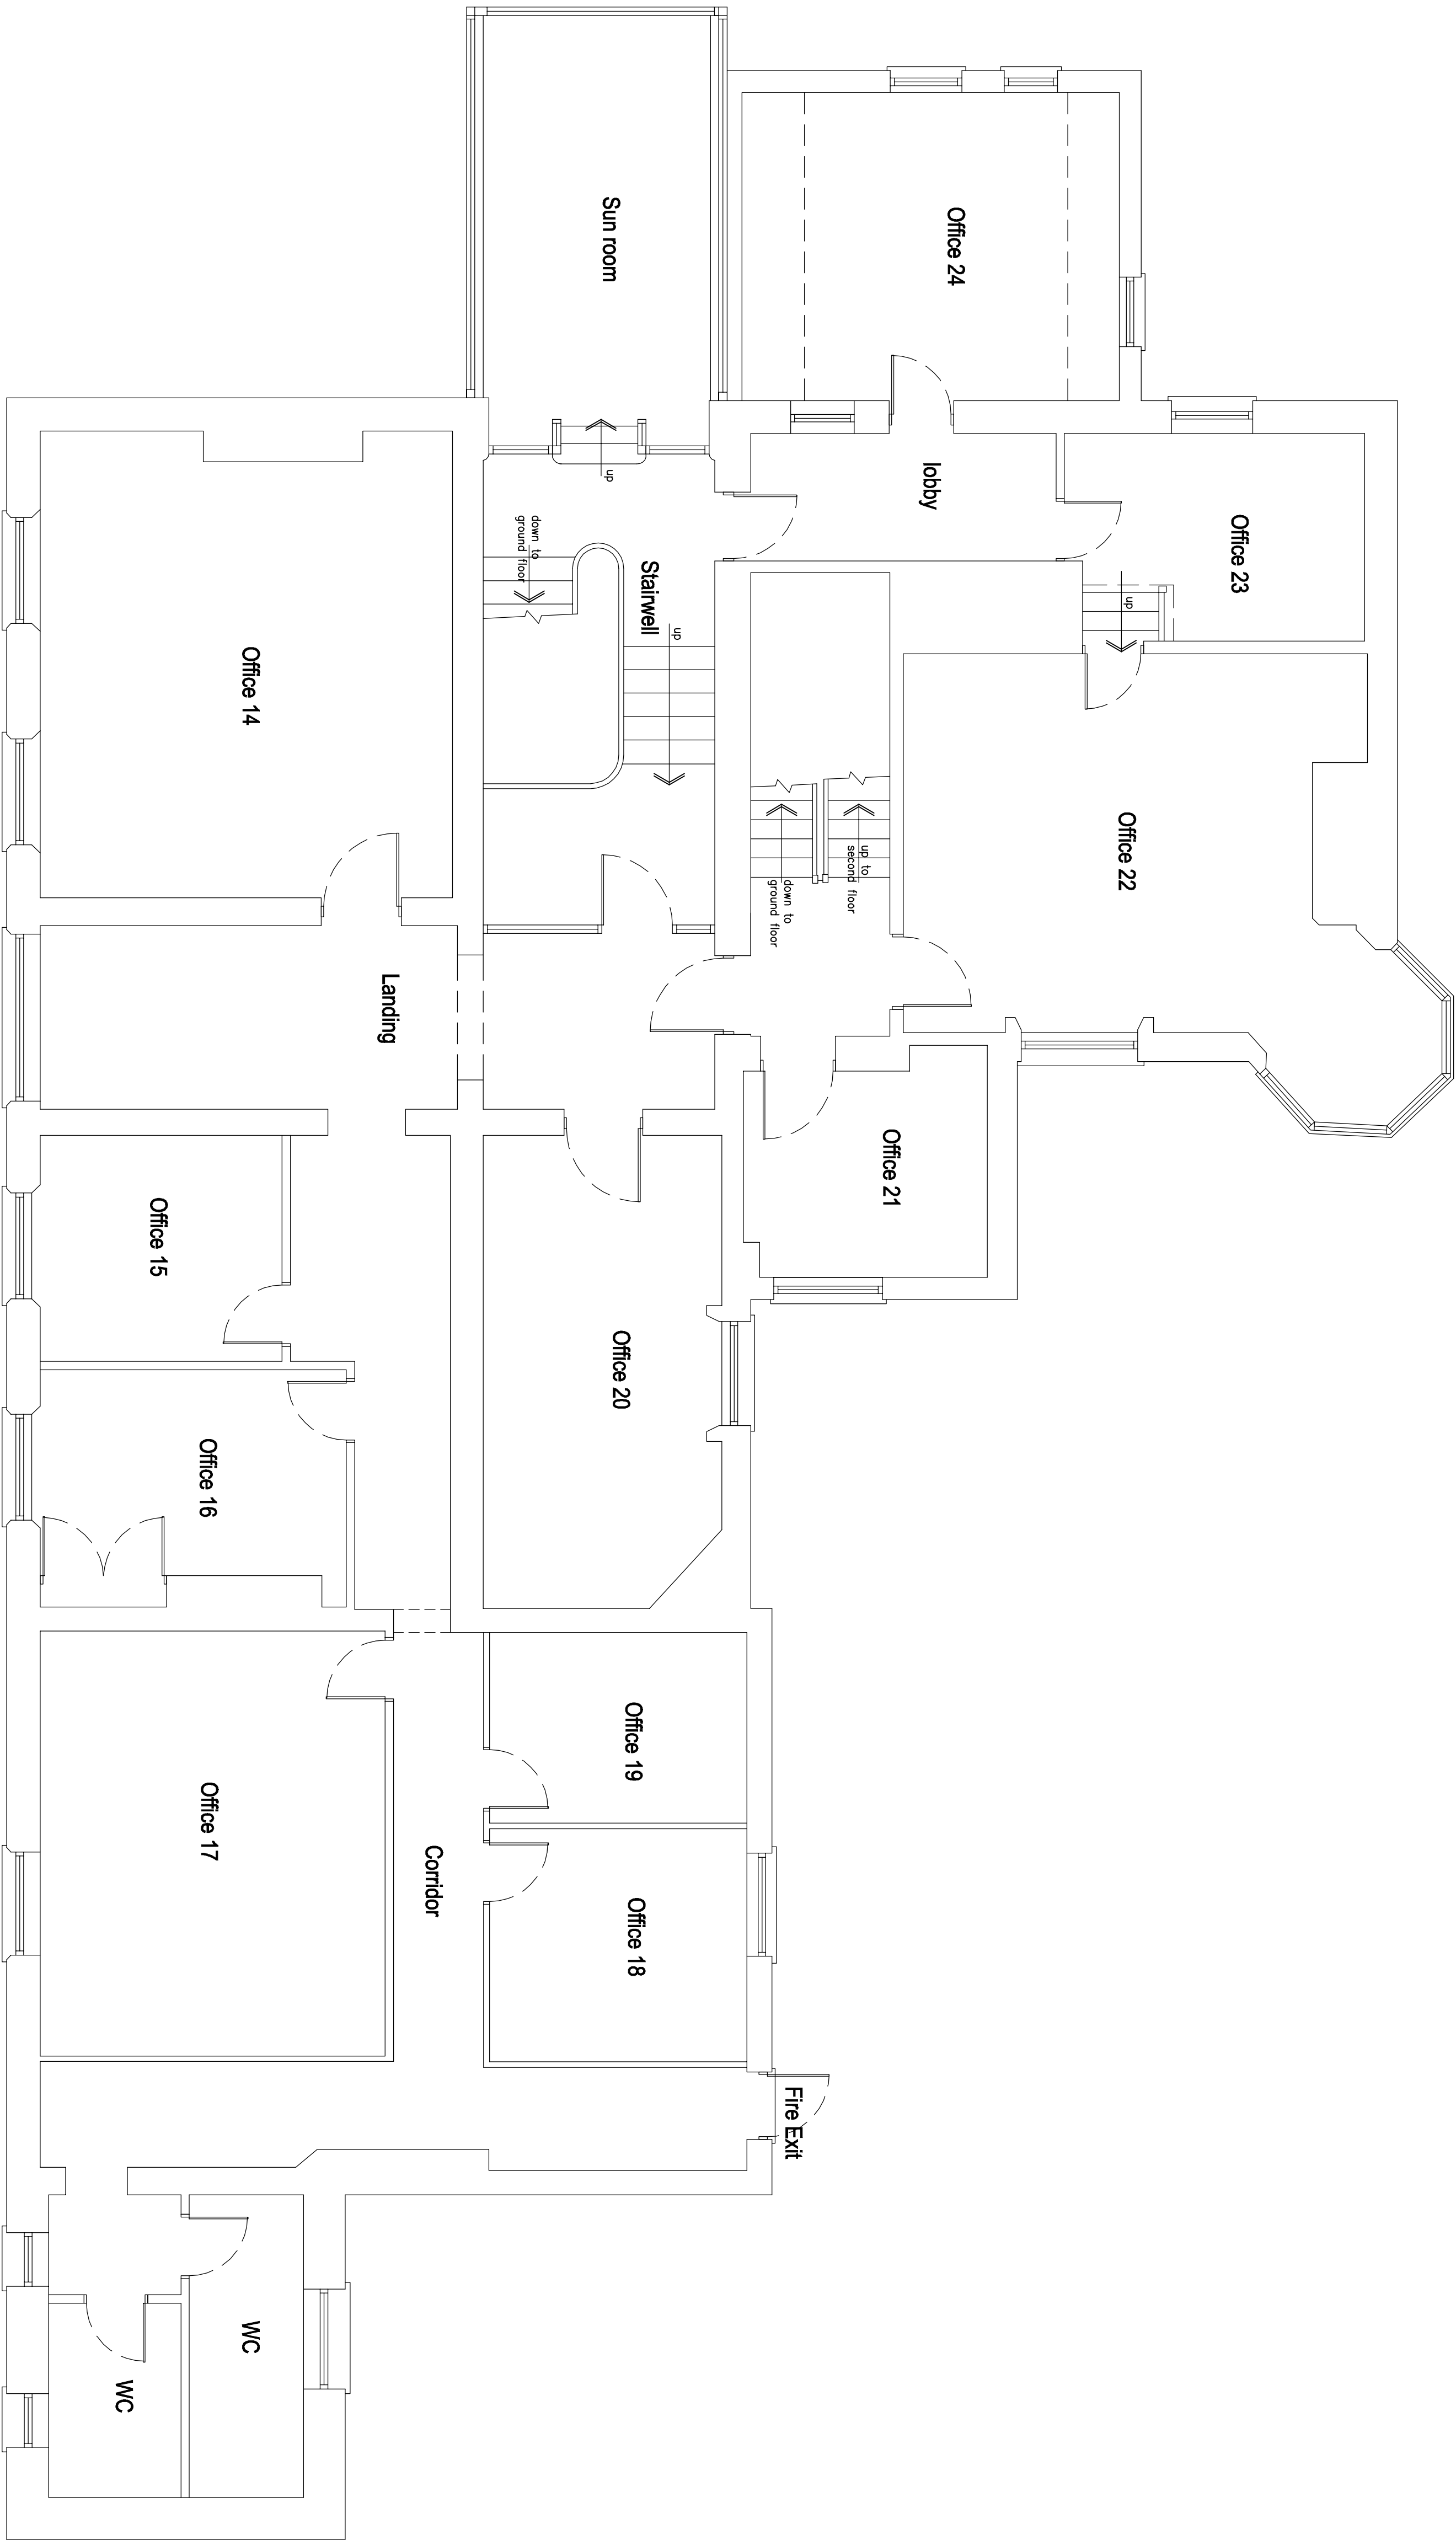

EXISTING FIRST FLOOR PLAN 1:50

 

- | | |
|----------------------|---------------|
| FEASIBILITY | DRAWING ISSUE |
| PLANNING | |
| BUILDING REGULATIONS | |
| CONSTRUCTION | |



GOOD-DESIGN-ING Ltd
11 SARACEN WAY,
NEWMARK ROAD,
PETERBOROUGH,
PE1 5WS
TEL 01733 569731
E-MAIL
robert@good-design-ing.co.uk

PROJECT
Proposed Development at
The Grange
8 Pinchbeck Road
Spalding

DRAWING
Existing First Floor and
Second Floor Plans

Scale 1:50 @ A1 size

January 2022

drawing number :
221286-02