




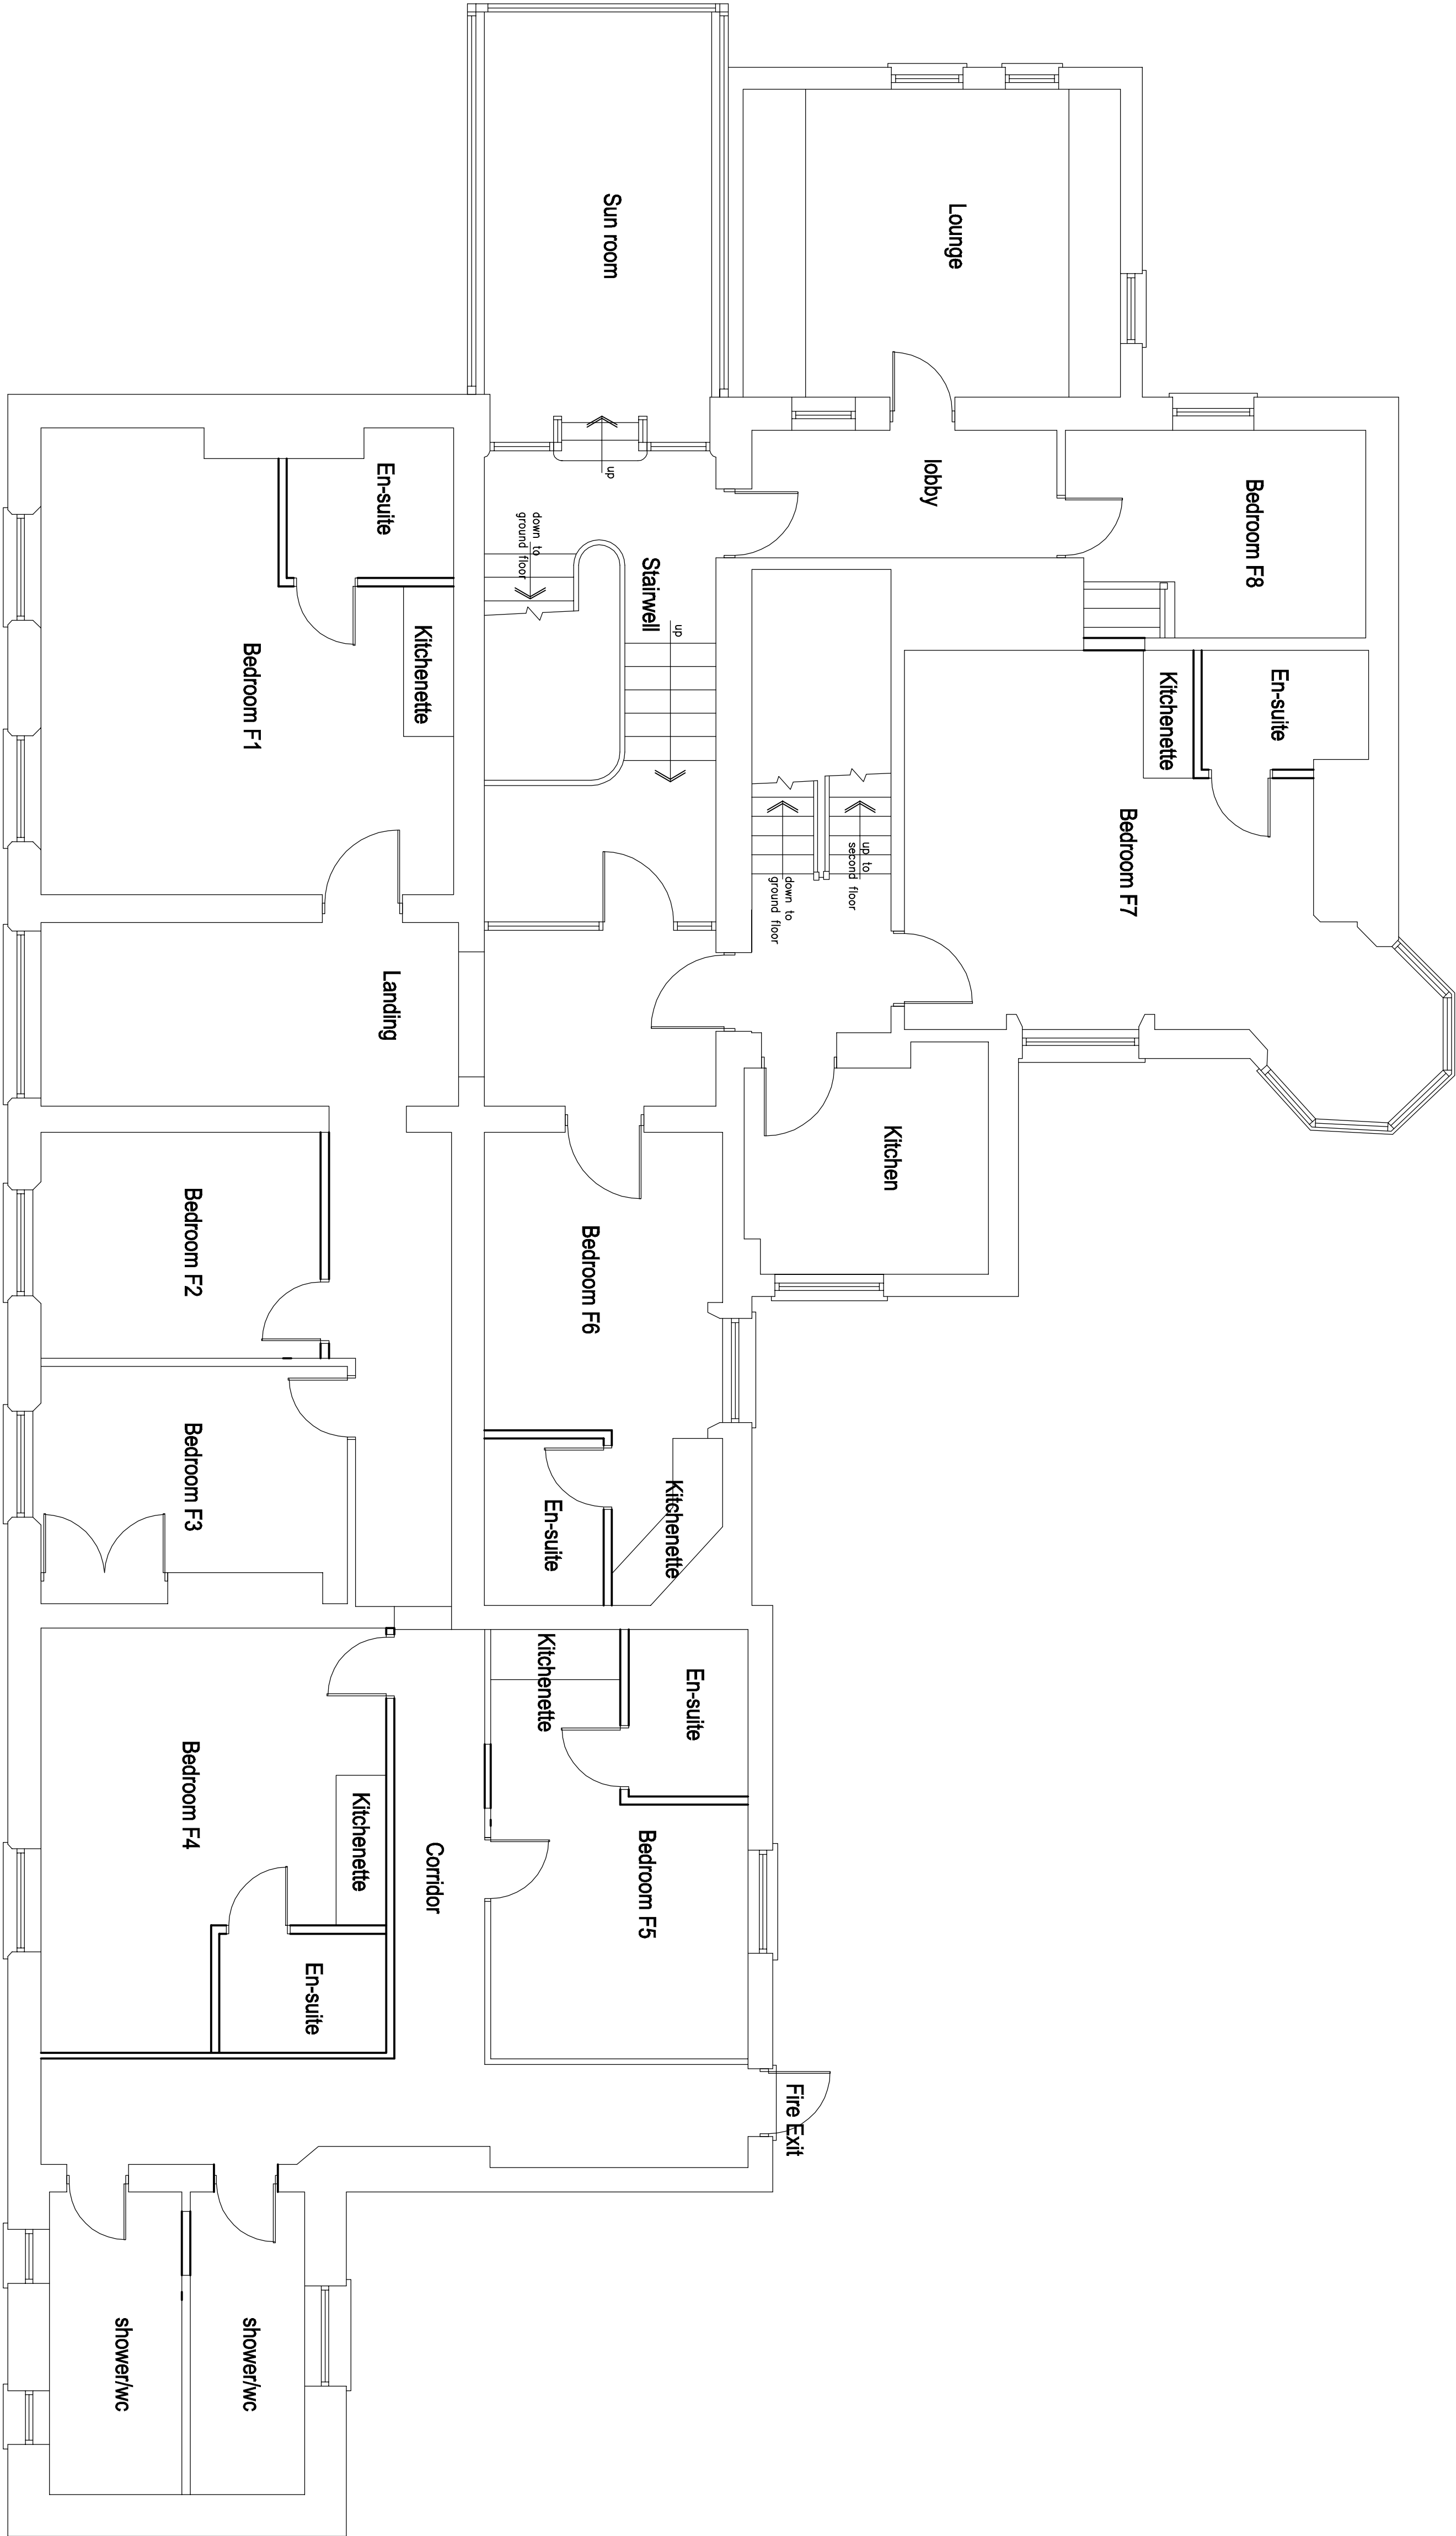

PROPOSED FIRST FLOOR PLAN 1:50

 

GOOD-DESIGN-ING Ltd
11 SARACEN WAY,
NEWMARK ROAD,
PETERBOROUGH,
PE1 5WS
TEL 01733 569731
E-MAIL
robert@good-design-ing.co.uk

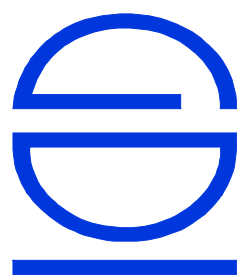

PROJECT
Proposed Development at
The Grange
8 Pinchbeck Road
Spalding

DRAWING ISSUE

FEASIBILITY

PLANNING

BUILDING REGULATIONS

CONSTRUCTION



Scale 1:50 @ A1 size

January 2022

DRAWING

Proposed First Floor Plan

drawing number :
221286-04