

2no. ILLUMINATED "ULTRALON 4" FLEX-FACE FASCIA SIGN:-  
THE DISPLAY READS "DOMINO'S" IN WHITE ON A BLUE ARCHED BACKGROUND.  
LOGO IN RED/WHITE/BLUE. THE TOP OF THE ARCH IS SILVER OPAQUE.  
"THE PIZZA DELIVERY EXPERTS" IN WHITE ON A RED BACKGROUND.  
ILLUMINATION IS FROM EXTERNAL TROUGH DOWNLIGHTS.  
N.B. MAXIMUM ILLUMINANCE = 1000 candelas/m<sup>2</sup>

PROJECTING HANGING ILLUMINATED SIGN:-  
SYMBOL - RED/WHITE AS FASCIA  
LOGO - BLUE/WHITE  
ILLUMINATION - INTERNAL FLUORESCENT  
ILLUMINATION IS FROM EXTERNAL TROUGH DOWNLIGHTS  
N.B. MAXIMUM ILLUMINANCE = 1000 candelas/m<sup>2</sup>

INTERNALLY HUNG FIBRE OPTIC SIGN:-  
900x388mm SIGN TO READ "TELEPHONE NUMBER OF PREMISES"


AMENDED PLAN

Ref. A1


SHDC  
Planning & Development

19 MAY 2003

Ref 0021/03

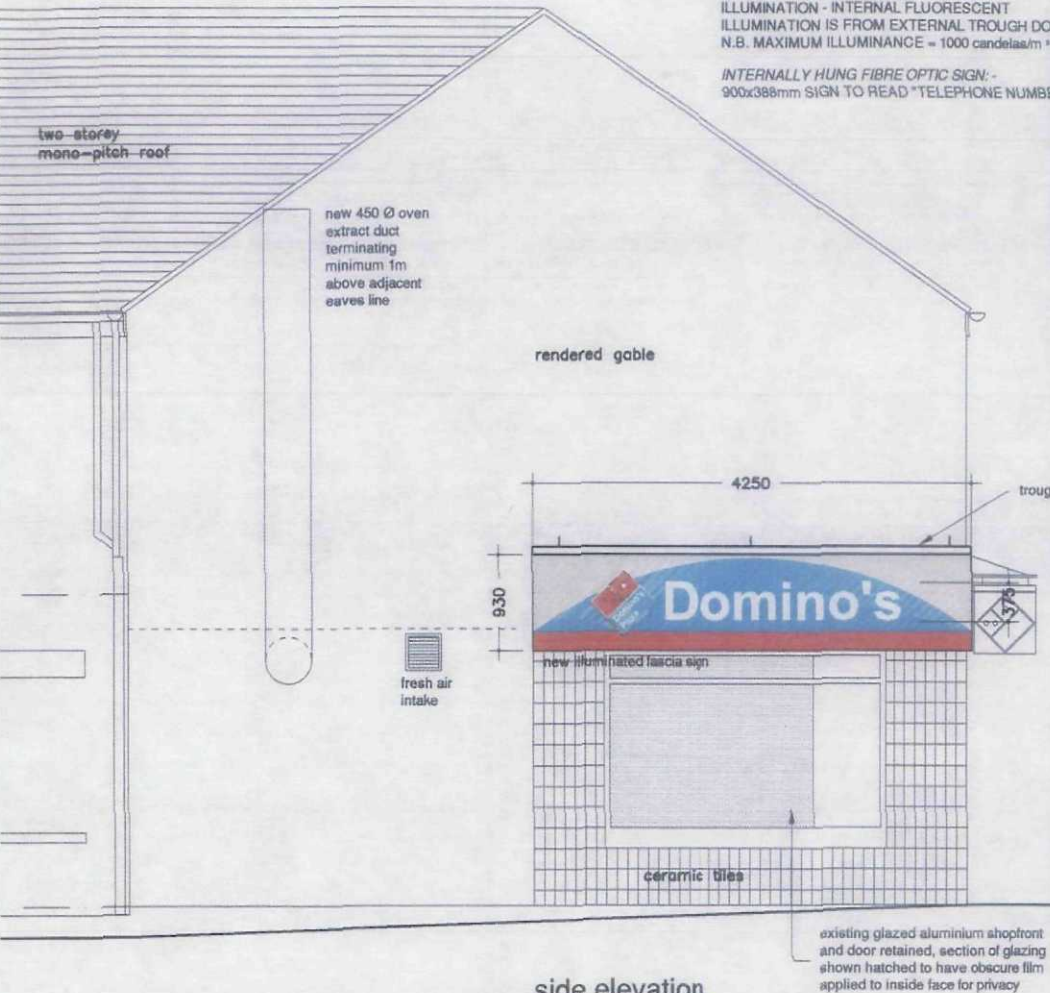

side elevation

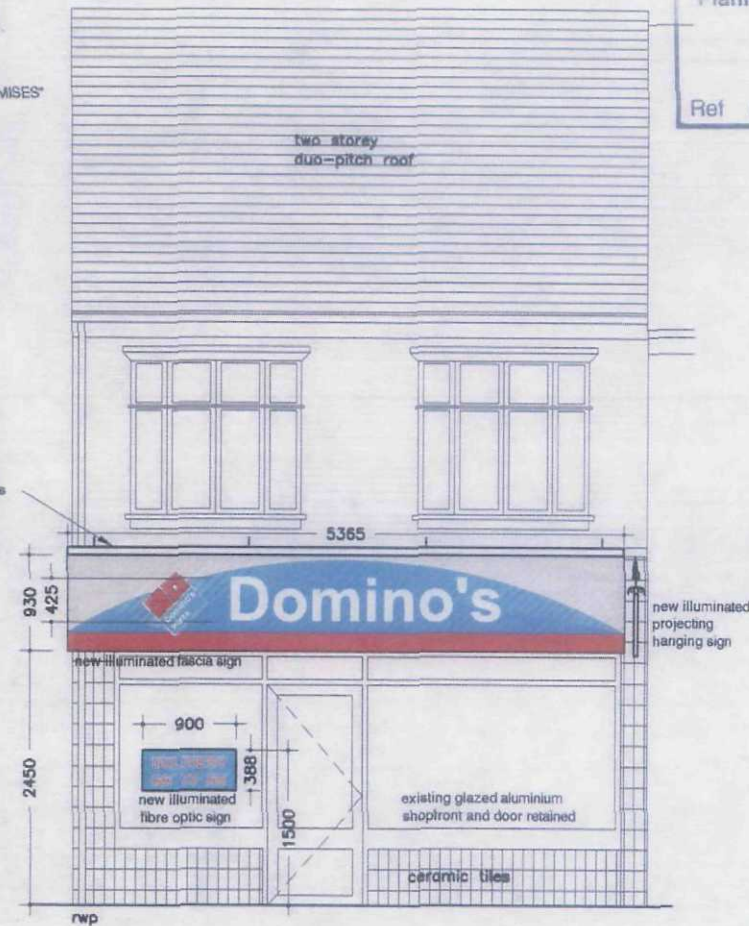

front elevation to Winsover Road

elevation of  
projecting  
hanging sign

**HATTRELL AND PARTNERS**  
**CHARTERED ARCHITECTS**

COVENTRY

MANCHESTER

Domino's Pizza Group limited,  
Proposed Development  
7 Winsover Road, Spalding. PE11 1EG  
PROPOSED SIGNAGE

1 COPTHALL HOUSE STATION SQUARE COVENTRY CV1 2PQ  
TELEPHONE 024 7622 6446 E-mail coo@hattrail.co.uk  
FACSIMILE 024 7622 0460 Web www.hattrail.co.uk

ARTHUR HOUSE CHORLTON STREET MANCHESTER M1 3EJ  
TELEPHONE 0161 236 3521 E-mail admin@manhattrail.co.uk  
FACSIMILE 0161 228 7801 Web www.hattrail.co.uk

FOUNDED 1894

SCALE 1 : 50 A3

DATE 27.11.02 DRAWN BY VCJ

Contractor must verify all dimensions  
on the site before commencing any work  
or preparing manufacturers drawings

REVISIONS

A Signage amended to external illumination. 30.4.03

3878/SF/03 A