


Block Plan
1:500

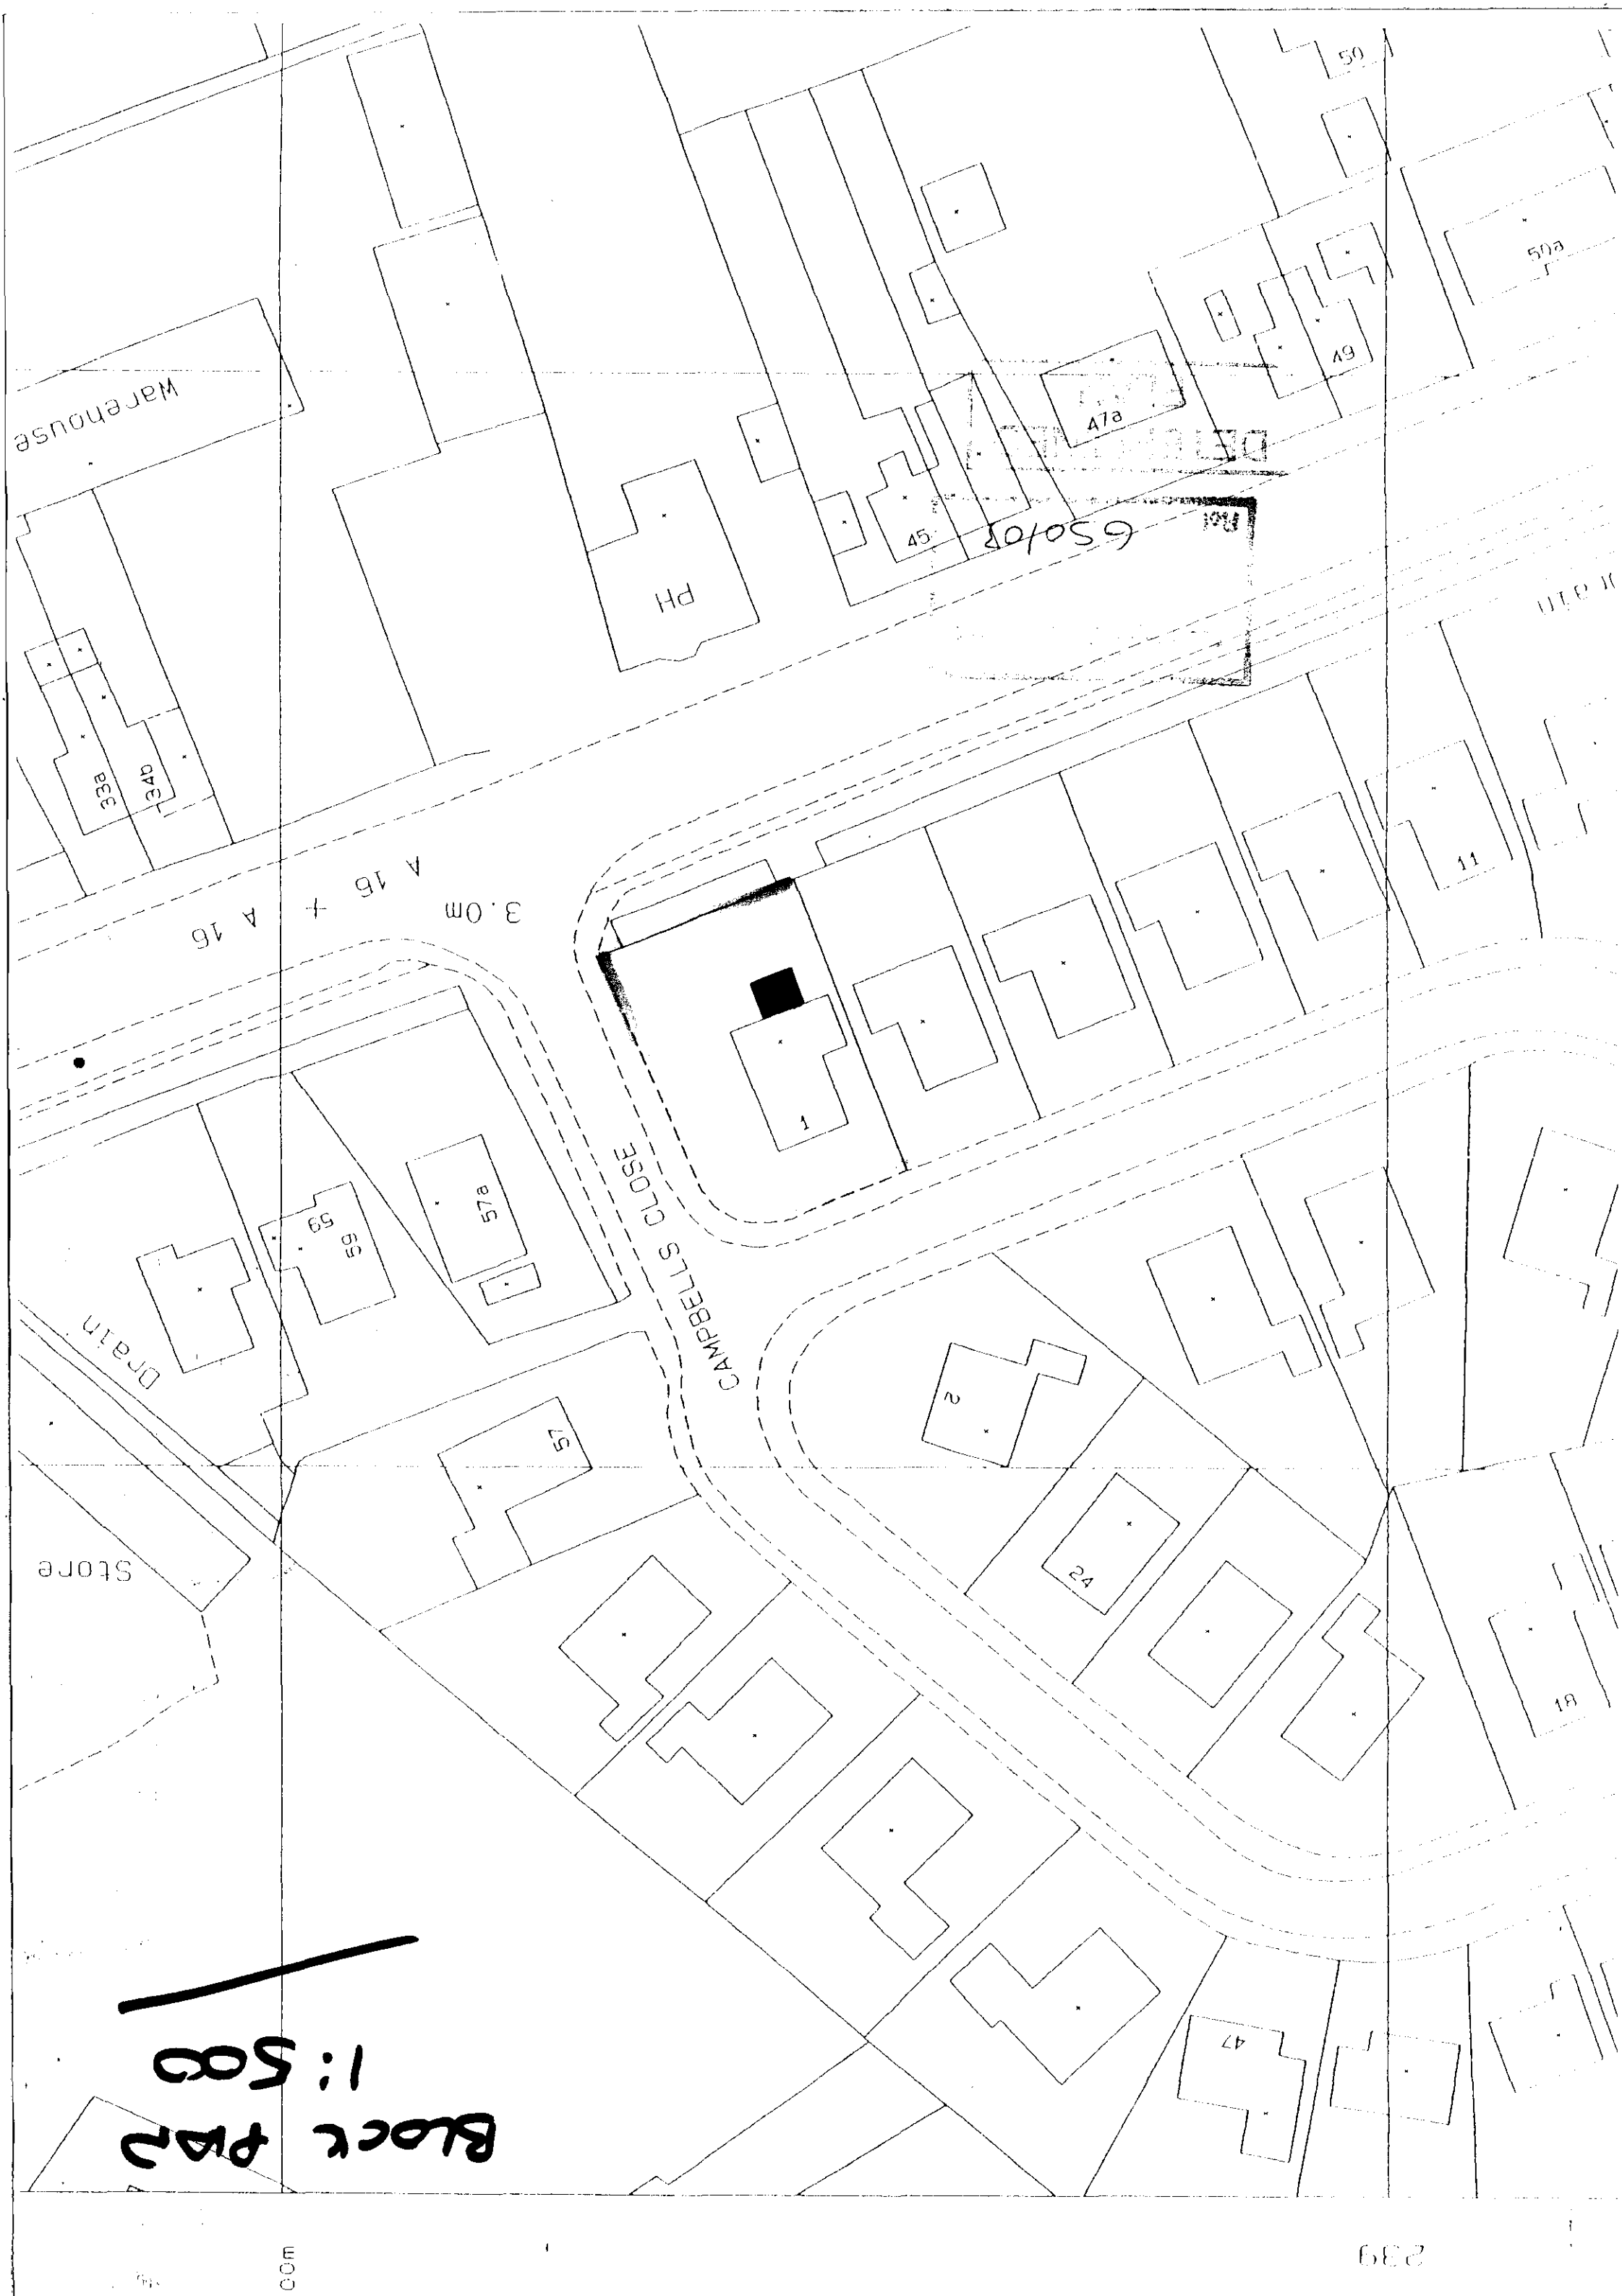

3.0m
A 16 + A 16

CAMPBELL'S CLOSE

PH

Warehouse

Store

Drain

1

2

24

47

49

47a

45

50a


50

11

81

11 11 11

Block Plan
1:500

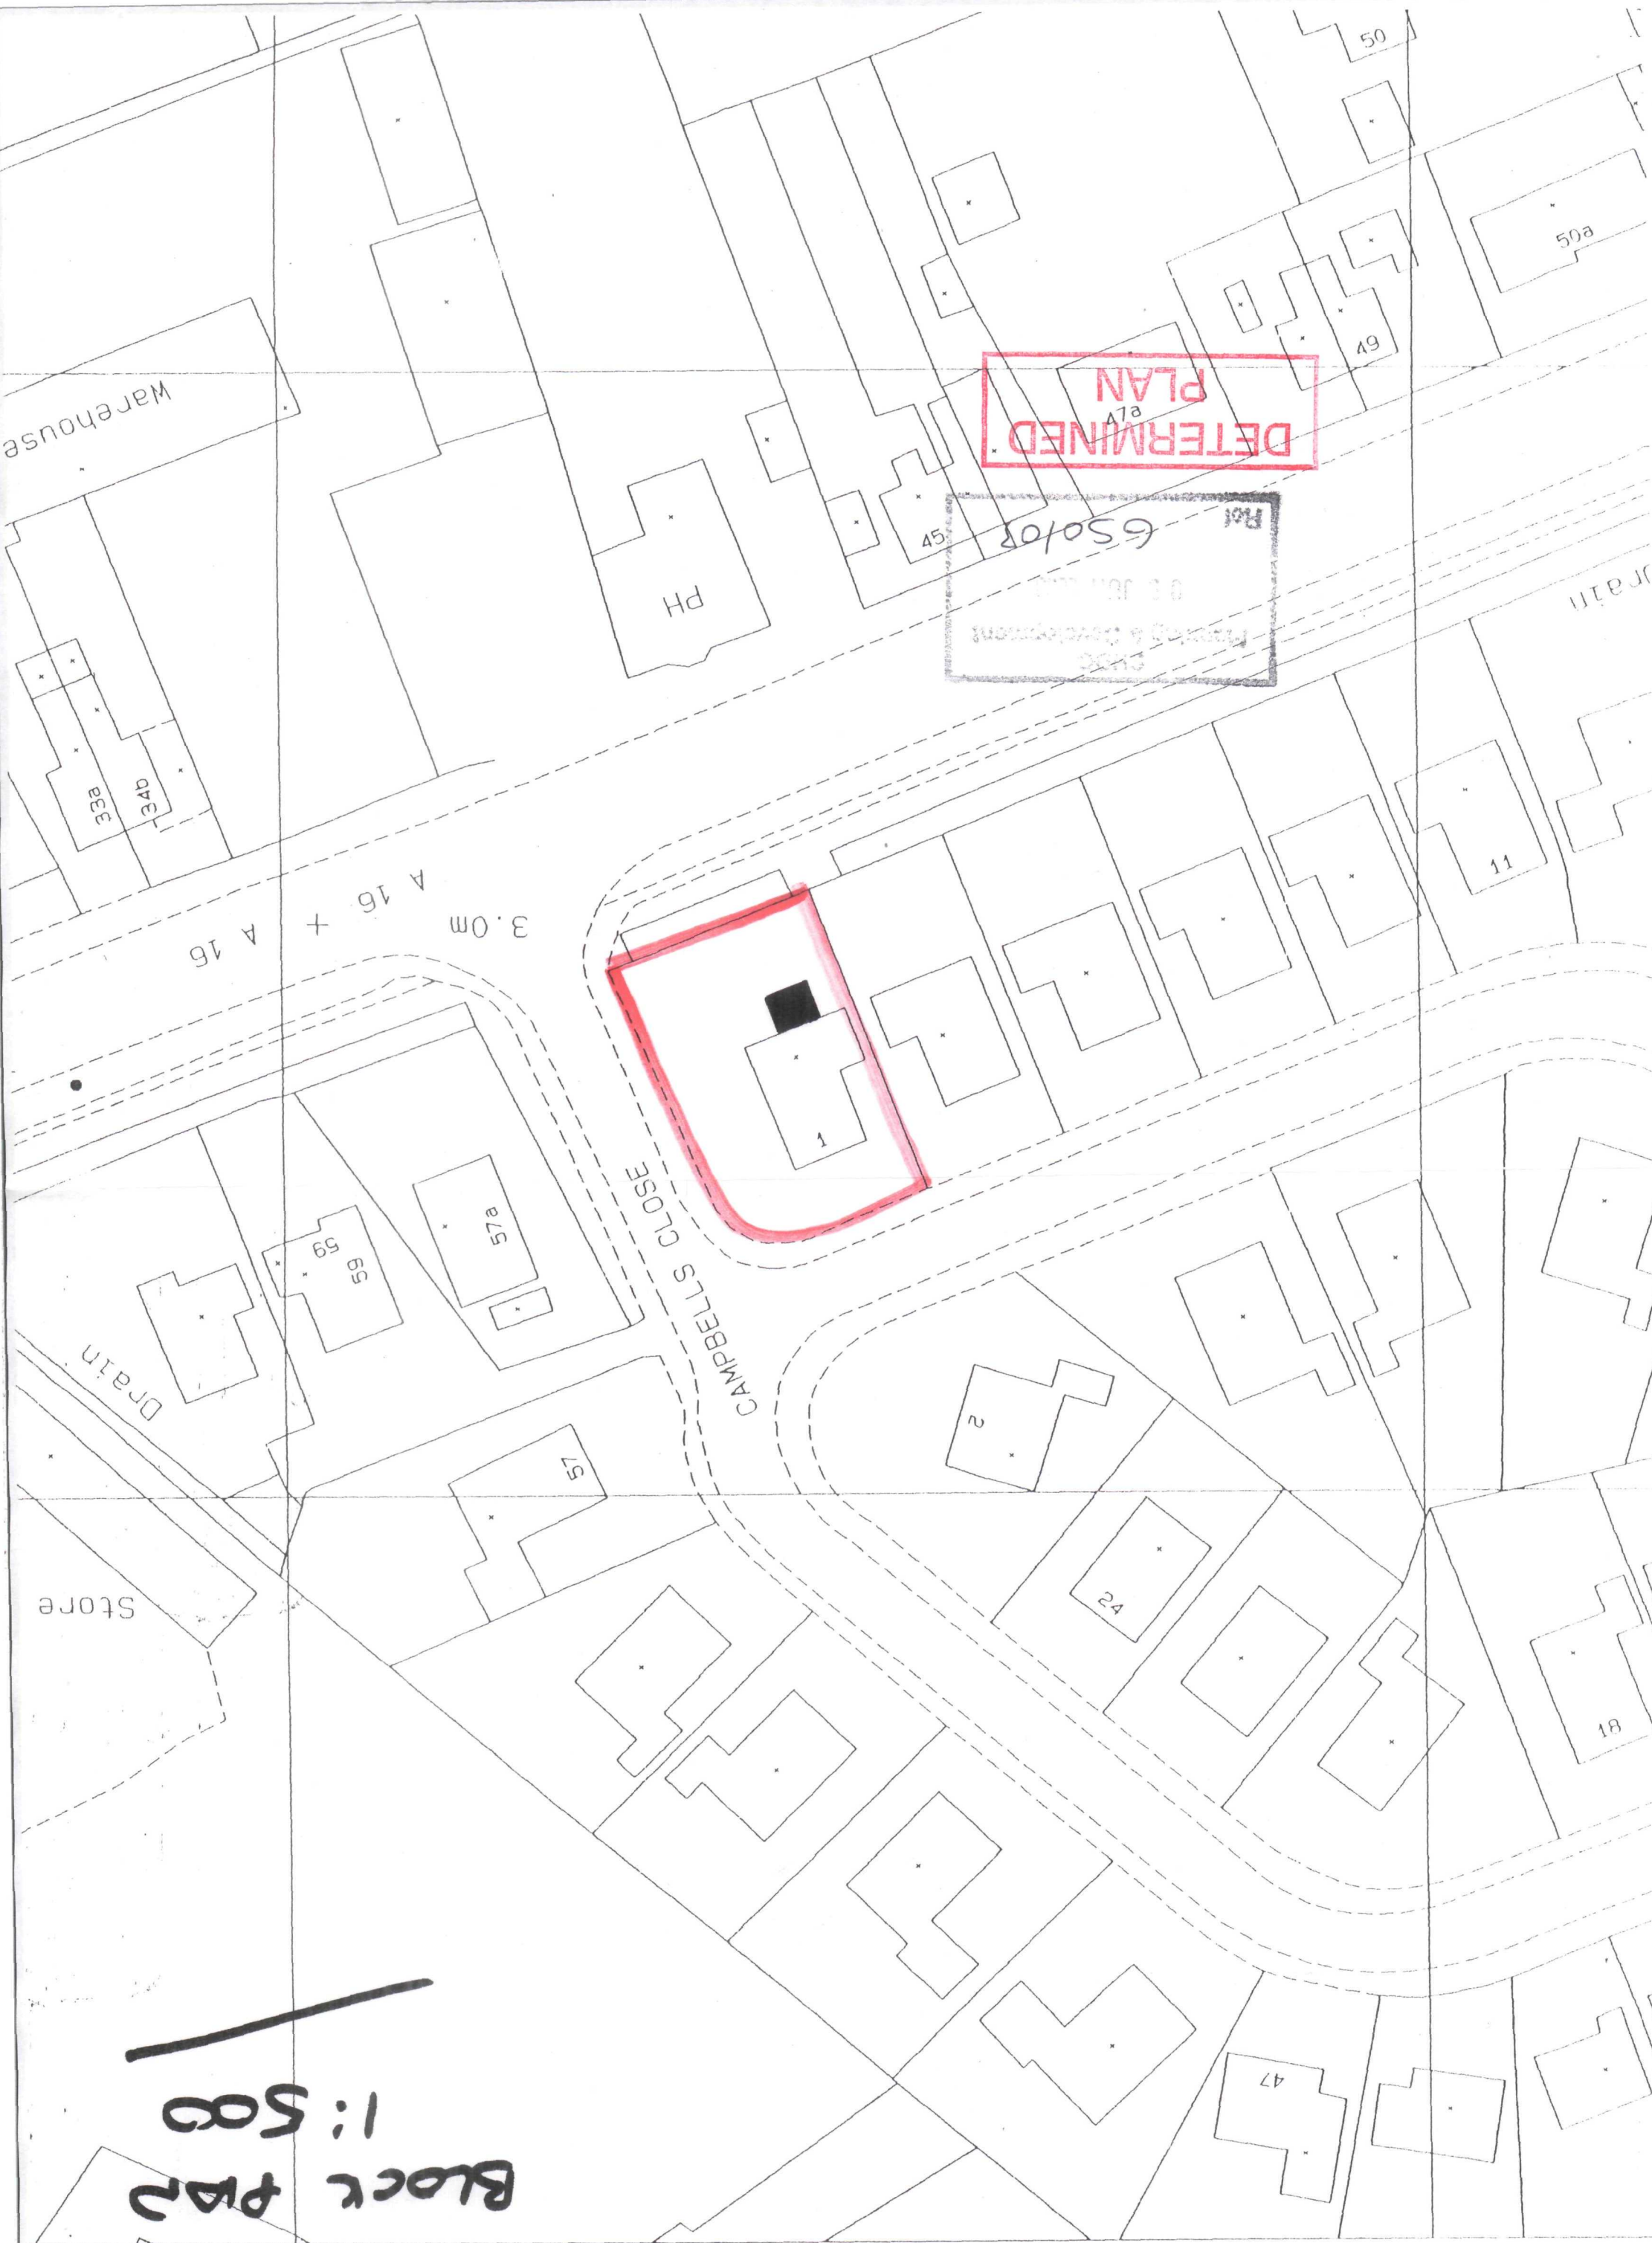

3.0m
A 16 + A 16

CAMPBELL'S CLOSE

DETERMINED
PLAN

650108

FLASHING CHASED INTO EXISTING WALL
ABOVE LINE OF PROPOSED ROOF.

ROOF COMPRISES
STRUCTURAL ALUMINIUM, VENTILATED
RIDGE, ALUMINIUM GLAZING BARS WITH
PVC INTERNAL AND EXTERNAL CAPPINGS.
ALUMINIUM EAVES BEAM (LOAD
DISTRIBUTION MEMBER) SECURED TO TOP
OF WALL FRAMES. ROOF GLAZING TO MULTI-
CAVITY POLYCARBONATE OR GLASS SHEETS
TO CLIENTS INSTRUCTIONS. ROOF DESIGNED
IN ACCORDANCE WITH CP3 CHAPTER 5
(WIND LOADING) AND BS 6399 PART 3
(SNOW LOADING). ALL DESIGNED IN
ACCORDANCE WITH CP118 (STRUCTURAL
USE OF ALUMINIUM).

MIN 15° TO A MAX. 30°
ROOF PITCH DEPENDING ON
UNIT PROJECTION.

TIE BARS WILL BE INCLUDED ON PITCHED
ROOFS WITH A SPAN OF 2.5 Metres AND
ABOVE. THE TIE BARS WILL BE POSITIONED AT
THE BOW/TUNNEL JUNCTION, THEN AT EVERY
SECOND TUNNEL RAFTER. WHERE PITCHED
AND GUTTER ROOF MODULES OCCUR, TIE
BARS WILL COMMENCE AT THE FIRST RAFTER
AFTER THE INTERSECTION OF THE MODULES.
THEN AT EVERY SECOND RAFTER.

HOUSE
WALL

FINISHED FLOOR 50mm SAND/CEMENT SCREED
ON 100mm CONC. ON 1200mm GAUGE
FINISH FLOOR 43mm STYROFOAM/CHIPBOARD
LAMINATE ON 100mm CONC. ON 1200 GAUGE
DPM ON SAND BLINDING ON 150mm
COMPACTED HARDCORE.

WALLS CONSTRUCTED IN
ACRYLIC MODIFIED PVCU
WITH STRUCTURAL ALUMINIUM
GALVANISED STEEL REINFORCED SECTIONS
AND GLAZED USING 24mm O/A
TOUGHENED GLASS SEALED UNITS.
GLAZING IN ACCORDANCE WITH
B.S.6262. SEALED UNITS CONFORM
TO B.S.5713. SAFETY GLASS
(TOUGHENED) CONFORMS TO B.S.6206,
CLASS 4.

WHERE NEW BASEWALL / BRICKWORK GABLE
ABUTTS EXISTING PROPERTY, FIXING
SYSTEMS WILL BE USED IN ACCORDANCE
TO BRITISH STANDARDS.

DPC TO BS 743 AND A
MINIMUM OF 150mm
FROM GROUND LEVEL.

FOUNDATIONS
TO BE TAKEN DOWN TO THE REQUIRED BEARING
STRATA AND TO INVERT OF DRAINAGE WITHIN
1000mm.
DRAINAGE BELOW EXTENSION TO BE ADEQUATELY
PROTECTED

NOTE:- CONSERVATORIES WITH A PITCHED
TRANSLUCENT ROOF, UNDER 30m² AREA,
ARE NOT SUBJECT TO BUILDING REGULATIONS,
PROVIDED IT IS BUILT AT GROUND LEVEL.

TYPICAL SECTION

NOTE:
This cross sectional drawing is shown as a "Typical Example"
And is intended for information purposes only. Site
Conditions and sub-soil bearing strata will dictate final
Design.

DWG: SHT2NV8W REV: E



Planning
22 MAY 2003

0650/03

PROPOSED PVCU CRUSADER CONSERVATORY.

AT 1 CAMPBELLS CLOSE
SPALDING
LINCOLNSHIRE

TELEPHONE No.'s
HOME: 01775 767624
WORK: N/A
MOBILE: N/A

PE11 2UH

FOR MRS W LAWSON

CUSTOMER CONTRACT COPY CHECK. YES ☒

SURVEYOR: PLEASE CONFIRM THAT ALL THE ABOVE DETAILS ARE CORRECT. YES ☒

REVISIONS.

BY.

DRAWING No. 099/17704

DRAWN BY: A.J.R. DATE 24/03/03

BRANCH NAME

SURVEYOR: J. McCABE DATE 31/3/03

The Company Surveyor has discussed the above survey with me and I agree to the designs and other details finalised during the Surveyor's visit and I understand that I must settle the account with the Installers upon completion.

Customers Signature Date

Comments on deferred installation

Expected Installation Date

8-12 WEEKS

(Subject to third party approval being obtained)

Method of Payment (Confirmed with Customer)

Cheque

(Anglian does not accept final balance payment by credit card.)

Code

APPROVAL REQUIRED ☒ Where applicable

LOCAL WATER AUTHORITY

YES ☐ NO ☒

PLANNING PERMISSION

YES ☒ NO ☐

RESTRICTIVE COVENANTS

YES ☐ NO ☒

BUILDING REGULATION

YES ☐ NO ☒

HOUSING ASSOC. CONSENT

YES ☐ NO ☒

LISTED BUILDING CONSENT

YES ☐ NO ☒

BUILDERS CONSENT

YES ☐ NO ☒

CONSERVATION AREA

YES ☐ NO ☒

LANDLORDS CONSENT


YES ☐ NO ☒

NEIGHBOURS CONSENT

YES ☐ NO ☒

PARTY WALL ACT


YES ☐ NO ☒

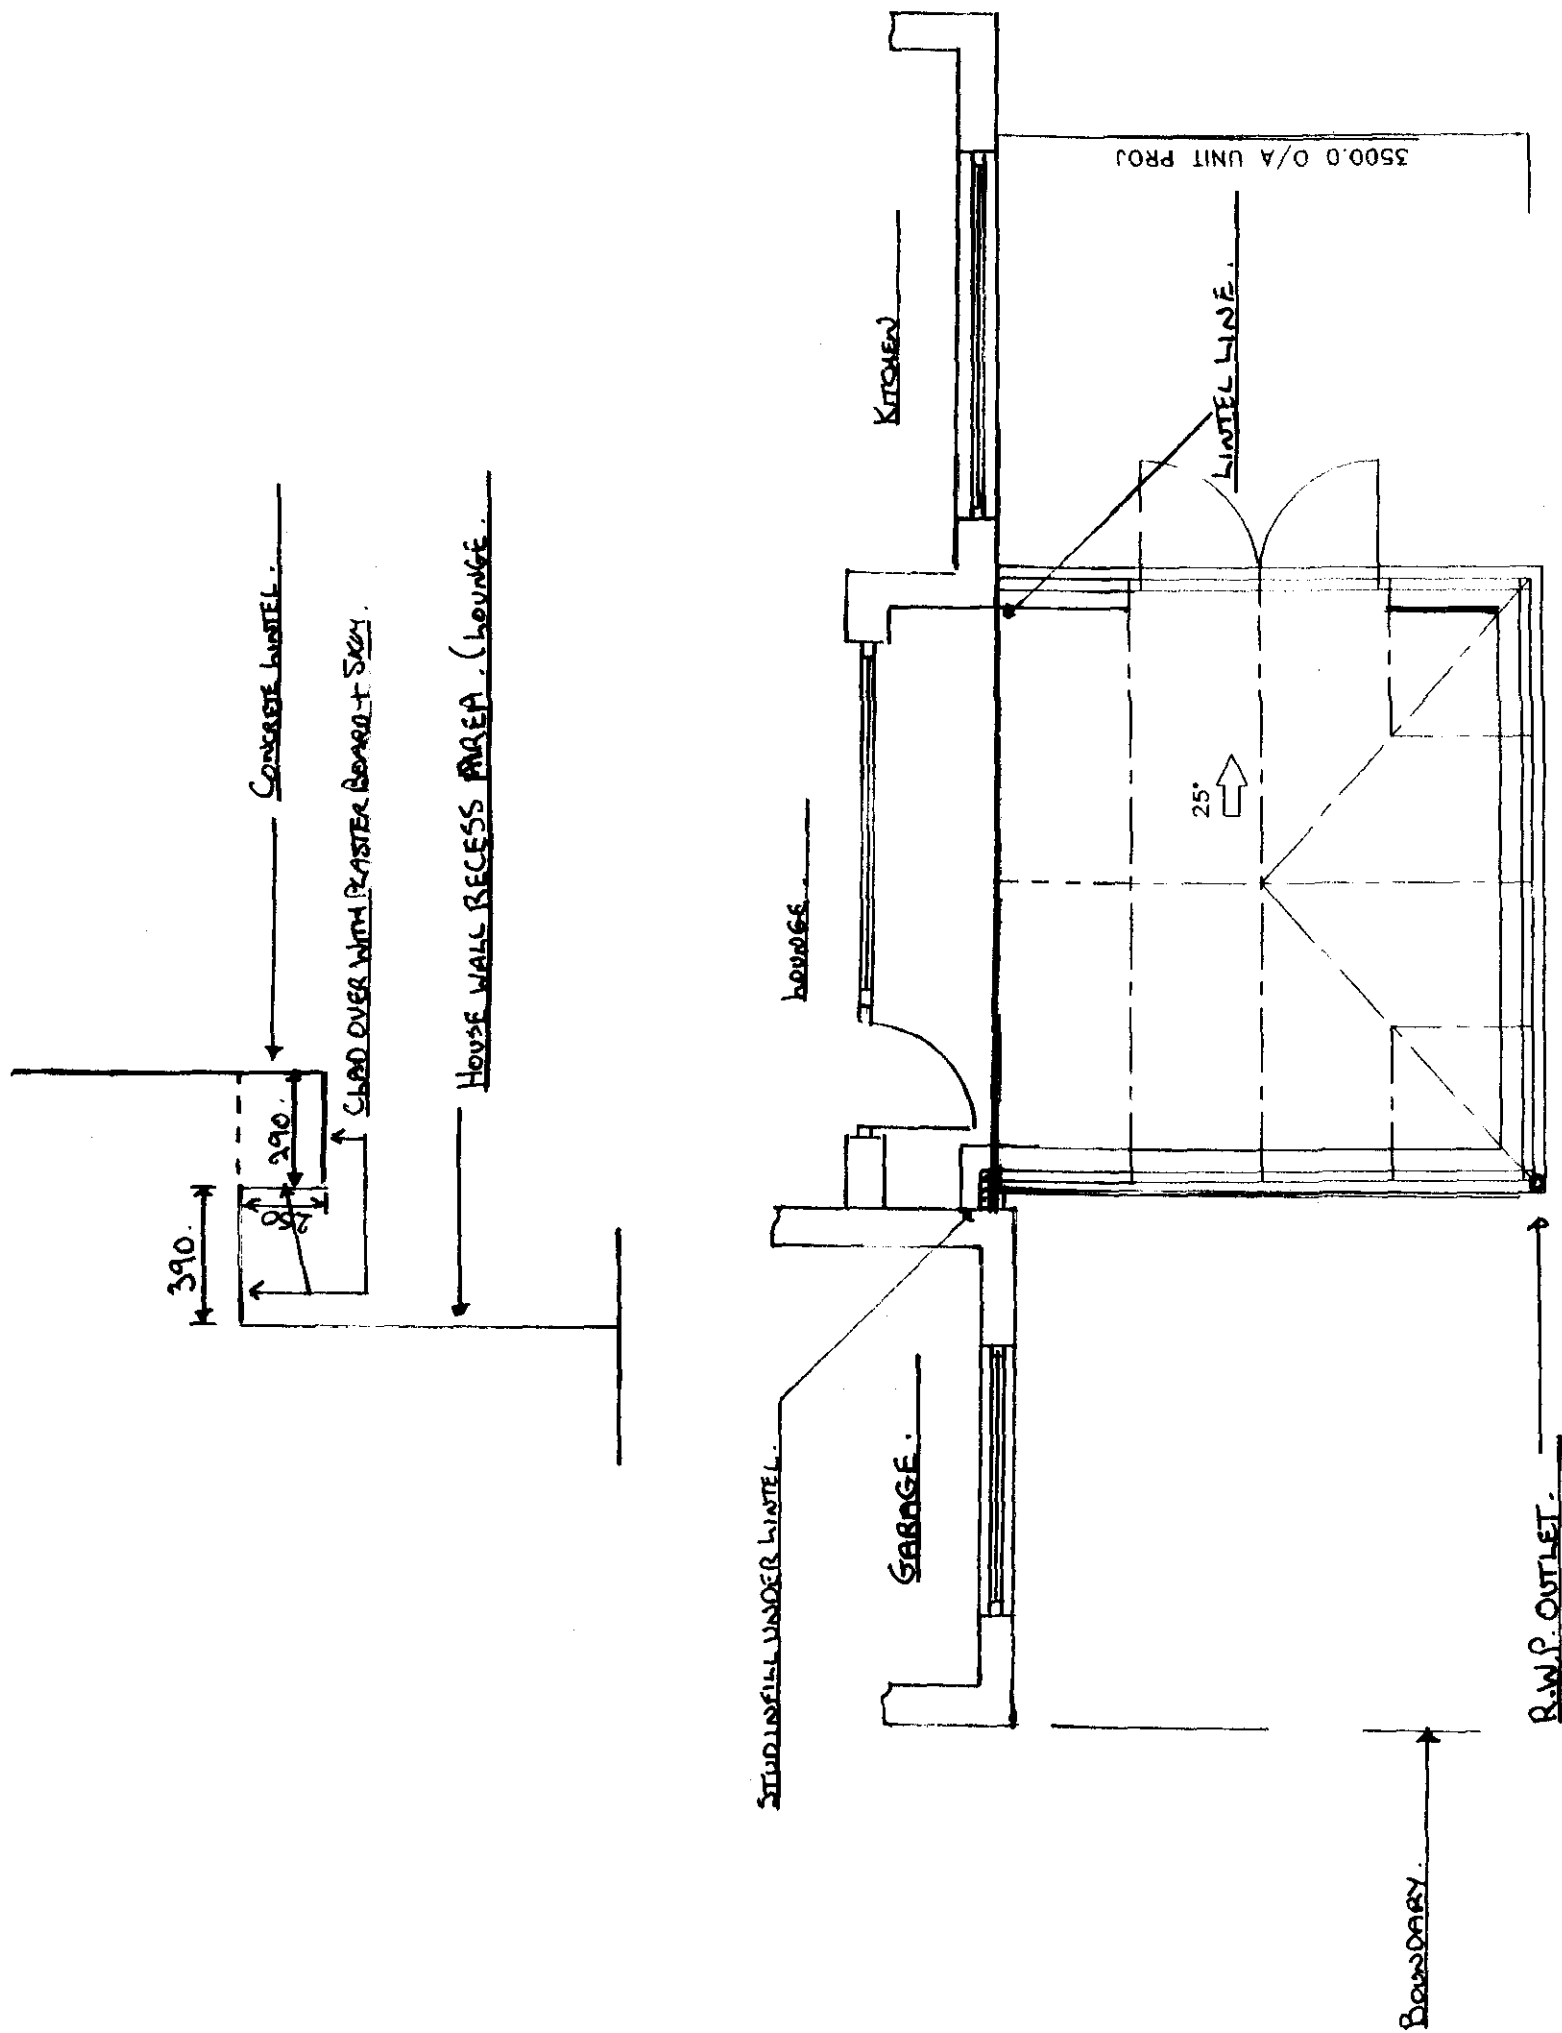

* DOUBLE DROP TIE BAR.

4000 O/A UNIT WIDTH

Customers Signature	Date	Drawing No.	Unit Elevation.	Scale..	Drawn..
		099/17704	PLAN LAYOUT / ROOF DETAILS.	1:50	AR
				Date..	Surveyor
				24/03/03	J.M.C.

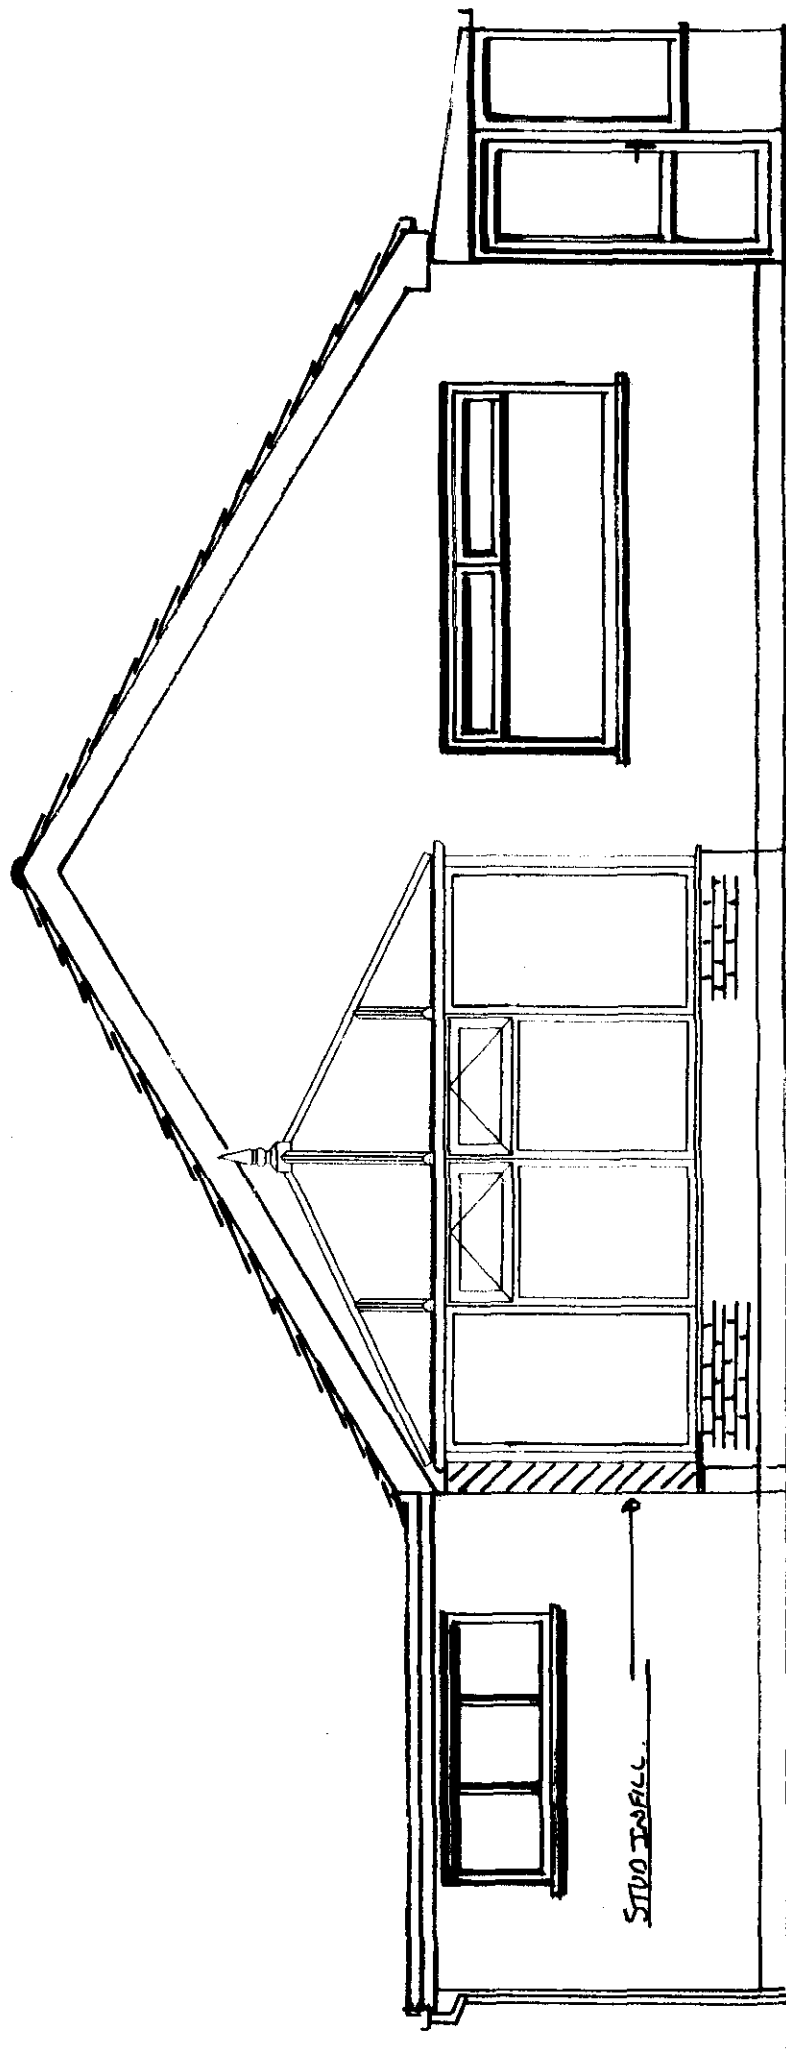

SPECIFICATION:
1 No. DOUBLE DOOR AS SHOWN OPENING OUT
4 No. FANLIGHT VENTS AS SHOWN
25° ROOF PITCH

Customers Signature

Date

Drawing No.

Property Elevation:

Unit Elevation:

Scale:

Drawn:

.....

.....

099/17704

REAR


FRONT ELEVATION.

Date: 24/03/03

Surveyor:

J.M.C.

AR

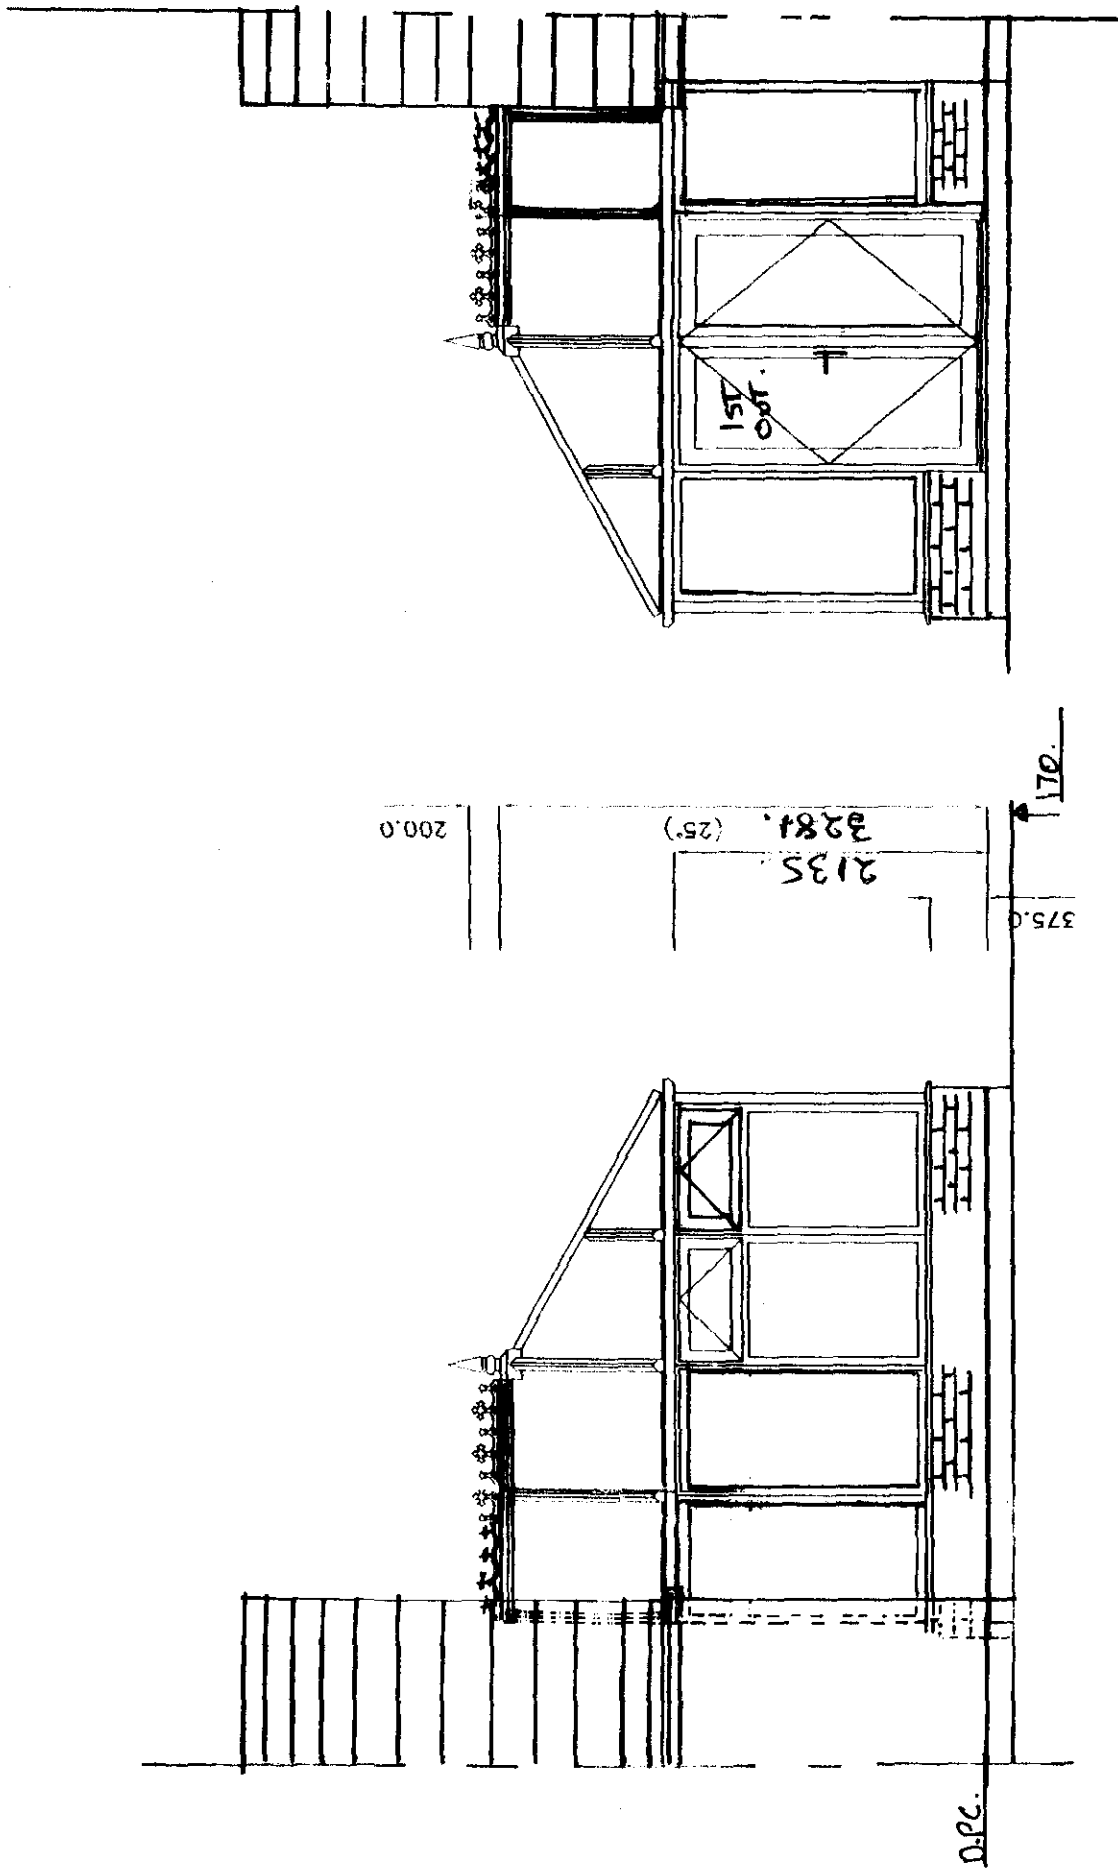

Scale..	1:50	Drawn..	AR
Date..	24/03/03	Surveyor.	J.M.C.

Unit Elevation:	SIDE ELEVATIONS.
-----------------	------------------

Property Elevation:	REAR / SIDES .
---------------------	----------------

Drawing No.	099/17704
-------------	-----------

Customers Signature	Date
.....	

SURVEYORS BASE PLAN

(TO ACCOMPANY ACTUAL BASE PLAN PROVIDED BY CONSERVATORY ADMIN.)


DWG: ENGNTBW REV: F

NOTES

1. ALL DIMENSIONS IN MILLIMETRES AND TO BE CHECKED ON SITE PRIOR TO COMMENCEMENT OF WORK.
2. ONLY FIGURED DIMENSIONS TO BE TAKEN FROM THIS DRAWING.
3. DO NOT SCALE OFF DRAWING.
4. ANY EXISTING BRICK VENTS TO BE DUCTED THROUGH PROPOSED BASE.
5. GROUND LEVEL TO BE LOWERED LOCALLY TO GIVE REQUIRED CLEARANCE FOR D.P.C.
6. SURFACE WATER TO BE DISCHARGED VIA NEW 68 DIA. RAINWATER DOWN PIPE AND SHOED INTO GRATING OVER GULLEY AND INTO 100 DIA. UPVC DRAIN BEDDING ON PEA-SHINGLE TO FALL 1:40 mm INTO NEW SOAKAWAY. TO BE FILLED WITH HARDCORE, AGGREGATE AND PEA GRAVEL UNLESS AN ALTERNATIVE METHOD OF DRAINAGE IS FOUND ONCE WORK HAS COMMENCED ON SITE.
7. BUILD NEW BASE WALL ABOVE D.P.C. LEVEL OF UNIT.
BASE WALL TO BE CONSTRUCTED IN 100 MM THICK BLOCKWORK/BRICKWORK INTERNALLY, 50 MM THICK CAVITY FILLED WITH FIBREGLASS INSULATION BATS, 100 MM THICK BRICKWORK EXTERNALLY, AND TO INCORPORATE D.P.C. MIN 150 MM ABOVE GROUND LEVEL AND TO INCLUDE "BUTTERFLY" GALVANISED WIRE TYPE WALL TIES STAGGERED 900 MM HORIZONTALLY, 450 MM VERTICALLY AND TO BE DOUBLED UP AROUND CORNERS AND REVEALS.
CLOSE INTERNAL SKIN AT JAMBS AGAINST 150 MM WIDE D.P.C. CAVITY BELOW GROUND LEVEL TO BE FILLED WITH LEAN MIX CONCRETE TO WITHIN 150 MM OF D.P.C. LEVEL OF UNIT.
ALL NEW VISIBLE BRICKWORK, INCLUDING BRICKWORK BELOW D.P.C. LEVEL AND ABOVE EXTERNAL GROUND LEVEL TO PERIMETER OF UNIT TO MATCH EXISTING HOUSE BRICKWORK (WHERE POSSIBLE).

PEA SHINGLE TO CONSERVATORY PERIMETER.

CASEY FLOOR TO FINISH TIGHT TO UNDERSIDE OF EXISTING DOOR CILL. SET OVERSITE TO ACCEPT 4-3mm CASEY FLOOR AT THIS LEVEL.

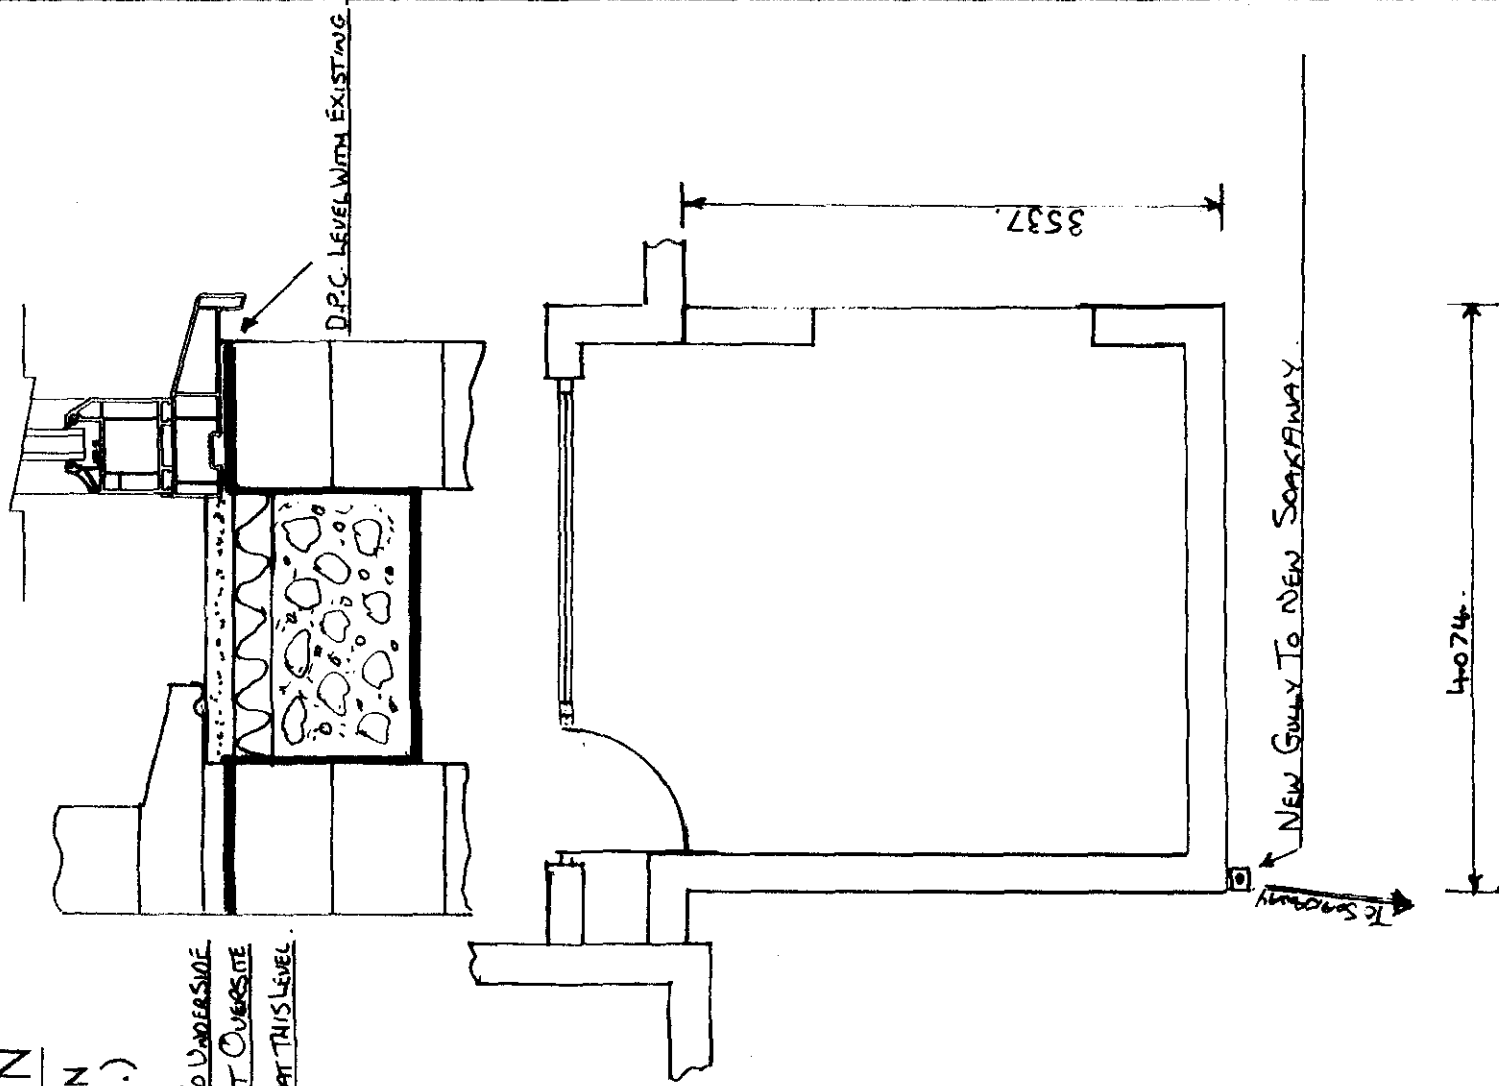

NOTE!

THIS BASE PLAN MUST BE READ IN CONJUNCTION WITH THE SEPERATE BASE PLAN GENERATED BY CONSERVATORY ADMIN HEAD OFFICE

NOTE- BUILDER ENSURE EXISTING WALLS ARE PLUMB PRIOR TO COMMENCEMENT OF BASEWORKS.
ANGLIAN WILL ENDEAVOUR TO MATCH EXISTING BRICKWORK AS CLOSE AS POSSIBLE.

Customers Signature	Date	Drawing No.	Unit Elevation.	Scale.	Drawn..
.....		099/17704	BASE LAYOUT.	1:50	AR
				Date..	Surveyor.
				24/03/03	J.M.C.

PRODUCT CHECK SHEET.

☒ Where Applicable

PRODUCT: ☐ PVCu ☐ WHITE KNIGHT ☐ PVCu ☐ DUAL KNIGHT ☐ PVCu ☐ GOLDEN OAK ☐ PVCu ☒ CRUSADER ☐ EXCALIBUR ☐ TIMBER

NOTE - ALL CRUSADER AND EXCALIBUR CONSERVATORIES ARE EXTERNALLY GLAZED.

EXCALIBUR COLOUR: ☐ WHITE ☐ OUT/ ☐ IN. ☐ WHITE ☐ OUT/ ☐ IN.

ROOF COLOUR: ☐ POLYCARBONATE ☒ GLASS ☐ TIMBER ☐ GRP ☐ SPACER ☐ N/A

ROOF MATERIAL: ☐ THICKNESS: 16MM GLAZING SPEC: 5 WALL

ROOF MATERIAL COLOUR: ☐ OPAL ☐ YES ☐ NO ☐ QUANTITY: N/A ☐ MANUAL AUTOMATED ☐ RIDGEFLOW: ☐ YES ☒ NO

FINIAL TYPE (SEE NOTES) ☐ TRADITIONAL ☐ CRESTING TYPE (SEE NOTES) ☐ TRADITIONAL

NUMBER OF DOWNPIPES: ☐ L/H ☐ R/H INTERMEDIATE

HANDLE COLOUR: ☐ SILVER ☐ WHITE ☒ GOLD ☐ BLACK ☐ TYPE: STRAIGHT ☒ CURVED

DENTIL MOULDING: ☐ YES ☒ NO ☐ THRESHOLD: ☐ LOW ☒ HIGH WHEELCHAIR

SPECIAL GLASS TO FRAMES AND LOCATION: ☐ N/A ☐ (If Required)

OBSCURE GLAZING PATTERN AND LOCATION: ☐ N/A ☐ (If Required)

S.G.O.: ☐ YES ☒ NO ☐ LOCATION AND PATTERN No.: ☐ (If Required)

WINDOW BOARDS: ☒ WHITE ☐ MAHOGANY ☐ GOLDEN OAK ☐ LIGHT OAK

☐ DURABOARD ☐ DURABOARD ☐ DURABOARD

ADDITIONAL PRODUCT / PHYSICAL BARRIER: ☐ PVCu ☐ HARDWOOD ☐ SOFTWOOD

DESIGN - VIEWED EXTERNALLY. ☐ TIMBER

MANUFACTURING SIZES. HEIGHT: ☐ INC. CILL. WIDTH: ☐

GLASS TYPE: ☐ HANDLES: ☐

CILL TYPE: ☐ THRESHOLD: ☐

ADDITIONAL INFORMATION

N/A

N/A

N/A

N/A

N/A

N/A

N/A

N/A

N/A

N/A

N/A

N/A

N/A

N/A

N/A



THIRD PARTY APPROVAL

LOCAL COUNCIL ☒ HOUSING ASSOCIATION ☐ BUILDER ☐ OTHER ☐

ADDRESS -

SEVEN HOLLAND D.C. PLANNING REQUIRED WITHIN 20 METRES OF PUBLIC HIGHWAY

BLOCK PLAN (NOT TO SCALE)

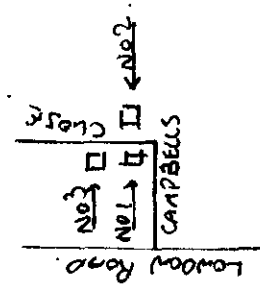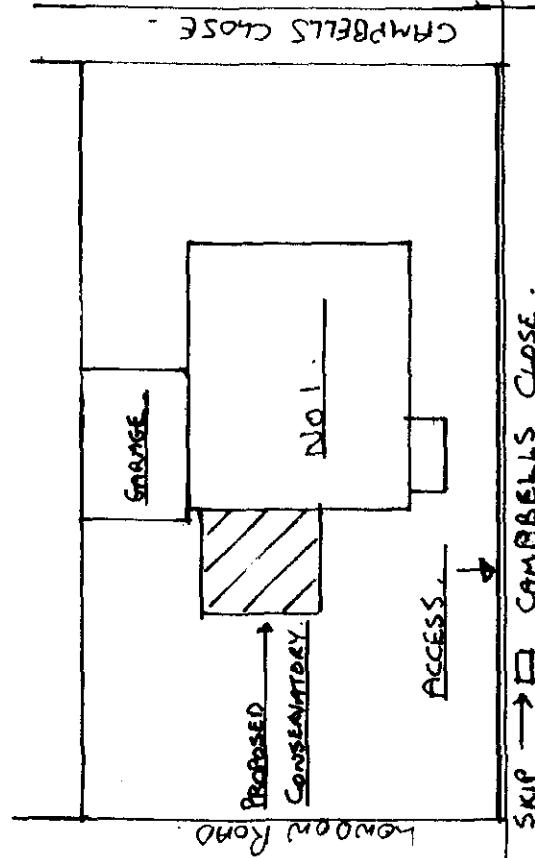

SKIP -> CAMPBELLS CLOSE

ADDITIONAL PRODUCT.

DESIGN - VIEWED EXTERNALLY.

MANUFACTURING SIZES.

HEIGHT: ☐ INC. CILL.

WIDTH: ☐

GLASS TYPE: ☐

HANDLES: ☐

CILL TYPE: ☐

THRESHOLD: ☐

ADDITIONAL INFORMATION

HEIGHT: ☐ INC. CILL.

WIDTH: ☐

GLASS TYPE: ☐

HANDLES: ☐

CILL TYPE: ☐

THRESHOLD: ☐

ADDITIONAL INFORMATION

HEIGHT: ☐ INC. CILL.

WIDTH: ☐

GLASS TYPE: ☐

HANDLES: ☐

CILL TYPE: ☐

THRESHOLD: ☐

Customers Signature

Date

.....

21/3/03.

Drawing No.

099/17704

Description

CHECK SHEET.

Scale

N/A

Drawn

AR

Date

24/03/03

Surveyor

J.M.C.

SCHEDULE OF WORKS

PAGE 7

☒ WHERE APPLICABLE

PRODUCT POSITION: ☒ REAR / SIDE FRONT ☐ FINISHED FLOOR LEVEL: ☒ SAME BELOW

SITE ACCESS (SPECIFY): SIDE GATE

EXISTING PROPERTY FOUNDATION TYPE: MR CHARLTON BUILDING CONTROL SIXTH CLAYTON ROAD STONET GRAVEL AT 650 TO 750 - DONOT DIG THROUGH THIS LAYER

COUNCIL TEL. NO. & POINT OF CONTACT: SOUTH HAVESLEIGH DISTRICT COUNCIL 01753 761166

BRICK TYPE (IF KNOWN): BACKMATCH REQUIRED

	YES	NO	DETAILS
Skip Required	☒	☐	ON ROAD / DRIVE
Remove Site Obstruction	☒	☐	TYPE: <u>CONCRETE</u> VOLUME: <u>---</u>
Trees	☒	☐	TYPE: <u>CONCRETE</u> DISTANCE FROM UNIT: <u>2.9m</u>
Full Base	☒	☐	
Extra Depth Foundations	☒	☐	TOTAL DEPTH: <u>---</u>
Break Up Hardstanding	☒	☐	TYPE: <u>---</u> AREA (m ²): <u>---</u>
Excessive Earth Removal	☒	☐	QUANTITY: <u>---</u>
Retaining Wall	☒	☐	HEIGHT: <u>---</u> LENGTH: <u>---</u>
Rainwater Drainage	☒	☐	Soakaway ☒ To Existing ☐ Other ☐
Manhole, Plastic/Brick/Concrete	☒	☐	RAISE & SEAL / MOVE INVERT DEPTH: <u>---</u>
Gully/Rodding Eye	☒	☐	RAISE & SEAL / MOVE
Re-Route Rainwater Pipe	☒	☐	PLASTIC / CAST ROUND / SQUARE COLOUR: <u>---</u> DIAMETER: <u>---</u>
Box in Pipes	☒	☐	
Additional Height On Base At Front Of Unit	☒	☐	Maximum height from original ground level to FFL of conservatory: <u>---</u>
Suspended Timber Floor	☒	☐	
Cut Garden Room Ridge Around SVP	☒	☐	

	YES	NO	DETAILS
Basewall External Finish	☒	☐	BRICK / RENDER / OTHER
Basewall Internal Finish	☒	☐	BRICK / PLASTER
Gable Wall External Finish	☒	☐	BRICK / RENDER / OTHER
Gable Wall Internal Finish	☒	☐	BRICK / PLASTER
Make Good To Site	☒	☐	CUSTOMER'S EXPECTATIONS: <u>PER SHAGGLED TO PLASTER</u>
Steps / Landing	☒	☐	TOTAL RISE: <u>---</u> QUANTITY: <u>---</u>
Ballustrades	☒	☐	
Frame / Box Out Obstruction	☒	☐	SIZE: <u>---</u> POSITION: <u>---</u>
Modify Low Eaves	☒	☐	FIT TO FASCIA / RAISE ROOF
Construct Victorian Dormer	☒	☐	
Infill Under Eaves	☒	☐	STUD / BRICKWORK / OTHER
Existing House Wall Cladding & Making Good Inside Unit	☒	☐	TIMBER / PVCU / STEEL / TILE SPECIFY: <u>PLASTER BOARD TO SKIN FINISH</u>
Knockthrough	☒	☐	FULL HEIGHT PICTURE WINDOW / WINDOW & SOLTER WALL / NEW UNTOL + WIDTH: <u>---</u>
Physical Barrier By Anglian / Customer	☒	☐	TYPE: <u>EXISTING DOOR TO REMAIN</u>
Plaster House Wall	☒	☐	QUANTITY: <u>12.708m²</u>
Screed Floor By Anglian	☒	☐	QUANTITY: <u>---</u> m ² SQUARED OFF OVERALL UNIT
Screed Floor By Customer	☒	☐	DISTANCE OVERSITE SET BELOW EXISTING FINISHED FLOOR LEVEL: <u>---</u> m ² SQUARED OFF OVERALL UNIT
Coseyfloor	☒	☐	QUANTITY: <u>16.72m²</u>
Existing Balanced Flue	☒	☐	TYPE: <u>---</u> DIST. FROM UNIT: <u>---</u>
Electrics	☒	☐	SPECIFY: <u>2 DOUBLE SOCKETS ± LIGHT FEED / FAN</u>
Plumbing	☒	☐	SPECIFY: <u>---</u>
Additional Work	☒	☐	SPECIFY: <u>---</u>

Customers Signature:

Date: 31/3/03

Drawing No. 099/17704

Description: **CHECK SHEET.**

Scale: N/A Drawn: AR

Date: 24/03/03 Surveyor: JMC