




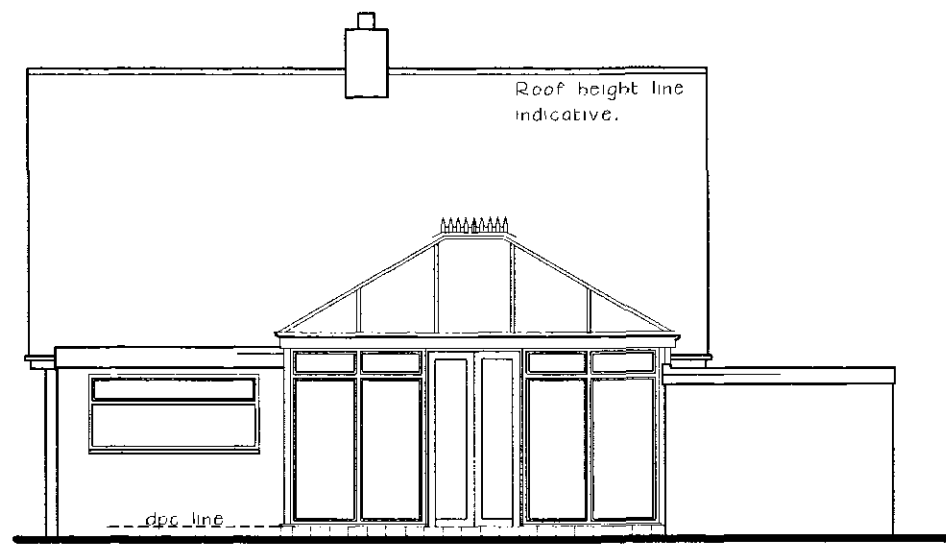


REAR (SOUTH) ELEVATION 1:100

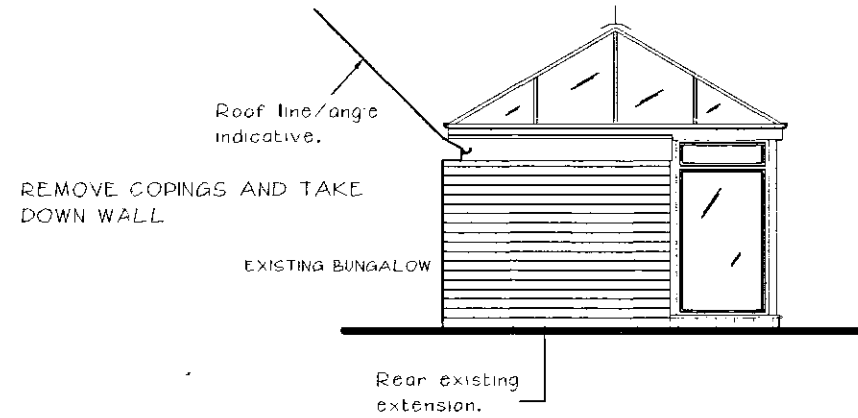


SIDE (WEST) ELEVATION 1:100

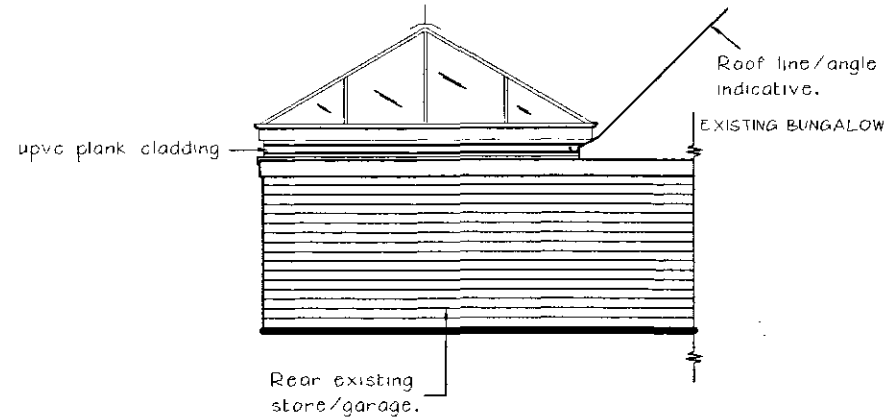

SIDE (EAST) ELEVATION 1:100

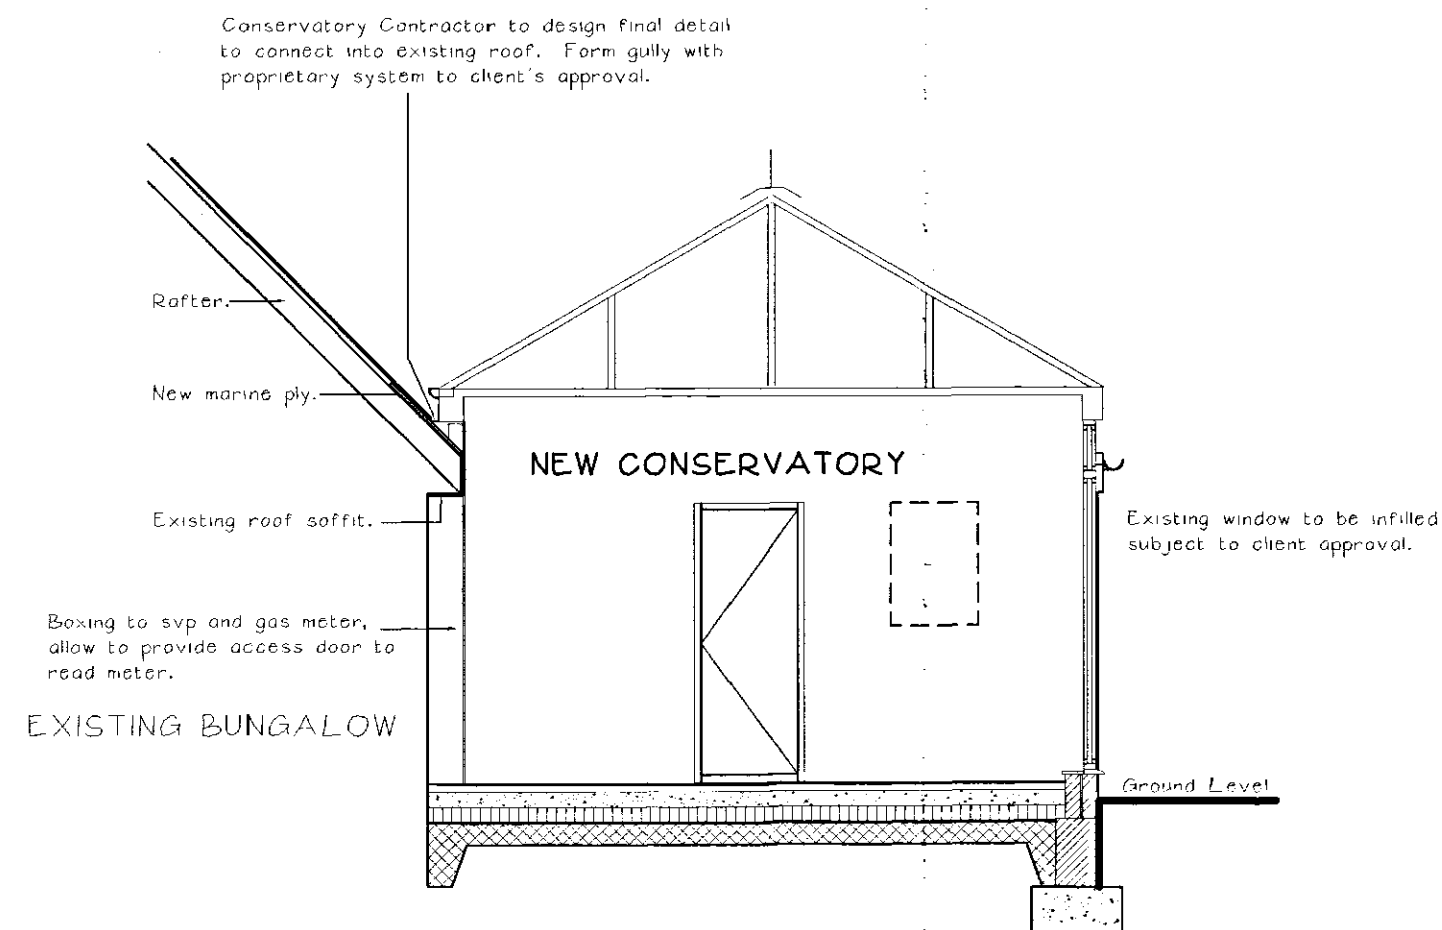

SECTION AA 1:50

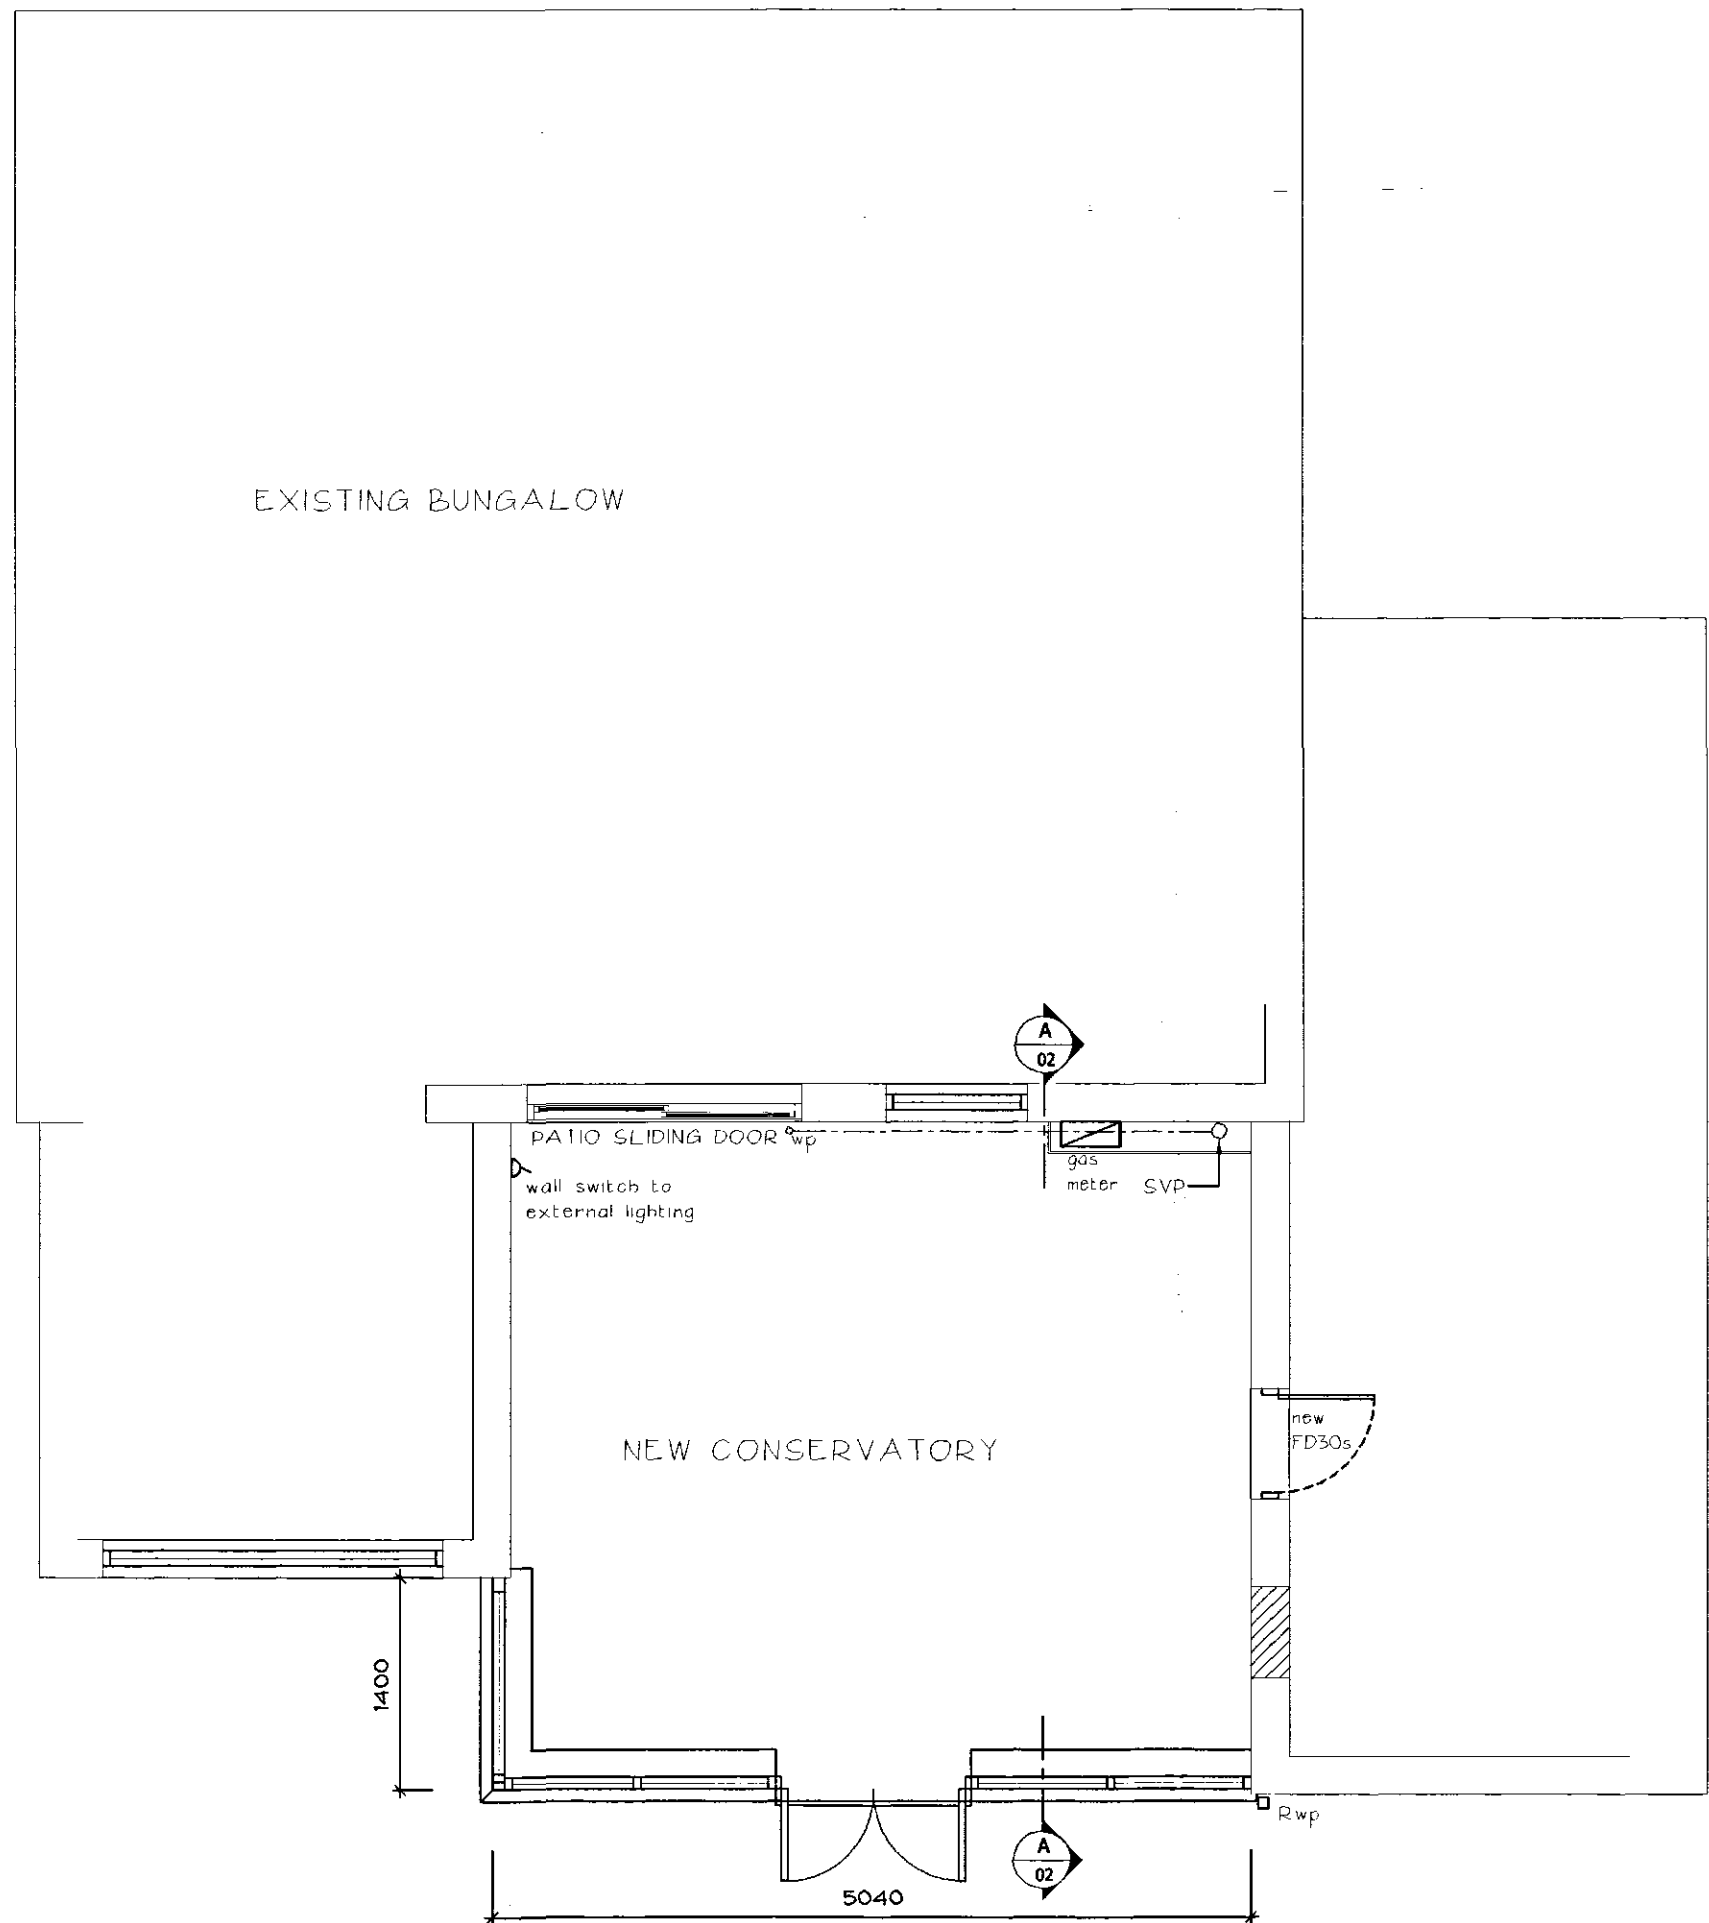

FLOOR PLAN 1:50

GENERAL SPECIFICATION NOTES

FOUNDATIONS
Unless otherwise determined from site ground conditions, to be 600 wide x 225mm deep strip footings constructed from mass concrete. Underside to be founded at minimum 750mm below external ground level for minimum 1000mm if shrinkable subsoil is encountered - final depth to be agreed on site.

Concrete to be general grade of foundation mix - GEN 3 to BS5328.

GROUND FLOOR CONSTRUCTION
To comprise: 50mm sand/cement screed on 100mm thick (C20 grade) mass concrete slab on vapour barrier on 100mm thick Jablet Jablet 100 Flooring grade insulation on 1200 gauge polythene membrane with 150mm lags and turned up at all edges and lipped with wall dpc all on 25mm minimum thickness sand blinding on 150mm minimum thickness well rolled and consolidated hardcore base.

NOTE: Vertical upstands of insulation to be provided to all edges of concrete slab in strict accordance with manufacturer's instructions.

EXTERNAL WALL CONSTRUCTION
Double brick wall to comprise 100mm external skin in facing bricks to match as near as possible existing house, 100mm internal skin in Celen or similar insulating blockwork with 15mm thick dense plaster finish internally.

Bituminous based damp proof course to be built in 150mm minimum above outside ground level.

MAIN ROOF
Carefully remove 2nd bottom rows of roof tiles, apply mastic ply to existing rafters and form box gully all in accordance with current building regulations. Conservatory Contractor responsible for exact design and build all to client approval.

CONSERVATORY SIDES
Build off existing extension and garage structures: allow to carefully turn back roof coverings and apply tanalised timber curb and re-dress coverings as necessary. Final detail to be confirmed by Conservatory Contractor. Side cheeks to be constructed from Upvc frames (plank cladding to garage side).

ROOF AND WINDOWS
To be constructed from Upvc frames with double glazed sealed units and glazed roof to client approval.

GLAZING IN CRITICAL LOCATIONS
Any glazing to windows below 600mm above floor level and to doors and sidelights below 1500mm above floor level be in critical locations to be laminated or toughened safety glass in accordance with BS6206.


ELECTRICAL INSTALLATION
To be carried out in strict accordance with the latest edition of the I.E. regulations. Socket outlet and lighting positions all to client's requirements.

DRAINAGE

RAINWATER GOODS
To be Upvc to BS4576 : Part 1 installed in strict accordance with manufacturer's instructions. Gutters to be securely fixed at eaves and laid to falls complete with all required outlet positions, stopends etc. Downpipes to be securely fixed to walls using proprietary clips and complete with all swan necks, shoe outlets etc.

UNDERGROUND DRAINAGE PIPES
New downpipes to be connected into existing underground drain which is to be adapted to suit as necessary.

GARAGE DOOR
Provide new fire door FD30s with self closer; door furniture to client approval.

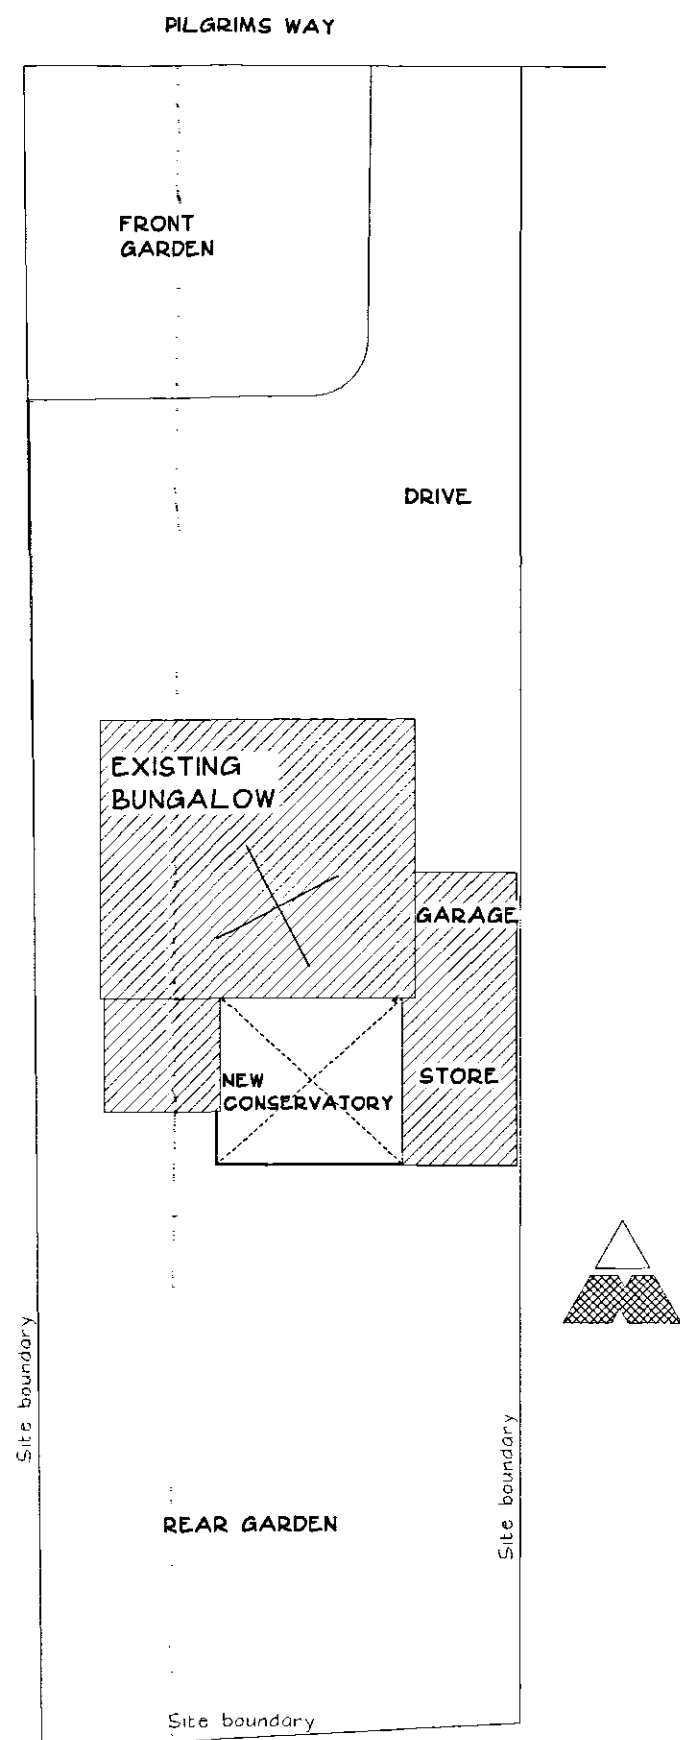

SITE PLAN 1:200

NOTES

LIMITATIONS

This drawing is limited in the amount of information contained and does not purport to contain a full specification of the works. It is solely for the purpose of obtaining Building Regulation approval. The drawing must not be used as a contract document alone.

DIMENSIONS

Do not scale from this drawing.

All dimensions are to be checked on site by the builder who shall take responsibility for measurements for construction and ordering purposes from commencement of site works.

Whilst every effort is made to ensure accuracy in dimensioning, measurements should be carefully checked to ensure compatibility with existing structures and features.

SUPERVISION

The works will not be supervised by Richard J Diggle or any representative thereof. It is the clients or their appointed agents responsibility to control workmanship, substitution of materials, adherence to specification, variations to contract etc.

STANDARDS

All materials to be new unless otherwise stated and all components and materials etc. to be used, fitted and installed in strict accordance with manufacturers instructions and relevant Code of Practice.

Materials shall conform to the appropriate British Standard Specification or BSA Certificate or European Code equivalent.

Preservative treatment to BS 5268 : Part A is to be carried out to all timber prior to delivery to site.

DETAILS / FOUNDATIONS

All details shown on this drawing including foundations, are based upon typical site conditions including soil of good bearing capacity.

Site soil surveys are recommended in respect of foundations to establish specific site conditions before foundation work is undertaken.

If adverse ground conditions are encountered, then the advice of a qualified structural engineer should be sought.


HEALTH AND SAFETY

The Employer / Client shall ensure that the selected contractor is conversant with and adopts all measures necessary to achieve compliance with Health and Safety legislation for Building Sites and Work Places.

The Employer / Client is advised that should the works need to comply with the Construction Design and Management Regulations, and independent Planning Supervisor will be required.

SCOPE OF THE WORKS

The works comprise all that is shown on the drawings and details. Any work that may not be specifically shown, but may reasonably be inferred as necessary to carry out the works will be deemed to be included.

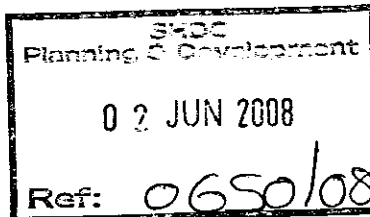

Revisions

Richard J Diggle

Building Design Consultant

DETERMINED PLAN

194 Broad Gate
Weston Hills
Spalding
Lincs
PE12 6DQ

Telephone/Fax: 01406 380952
Mobile: 07771 621902
E-mail: richard@diggle.biz

Client

MR & MRS O SMITH

Project

NEW CONSERVATORY

16 PILGRIMS WAY
SPALDING
PE11 6LJ

Drawing

DETAILED DRAWING

FLOOR PLAN
SECTION
ELEVATIONS
SITE PLAN

Scale

As shown

Date

May 2008

Drawing Number

1065-02