



Contractor to check all Dimensions on site prior to ordering materials / commencing work.Do Not Scale from this Drawing - If In doubt then please ask

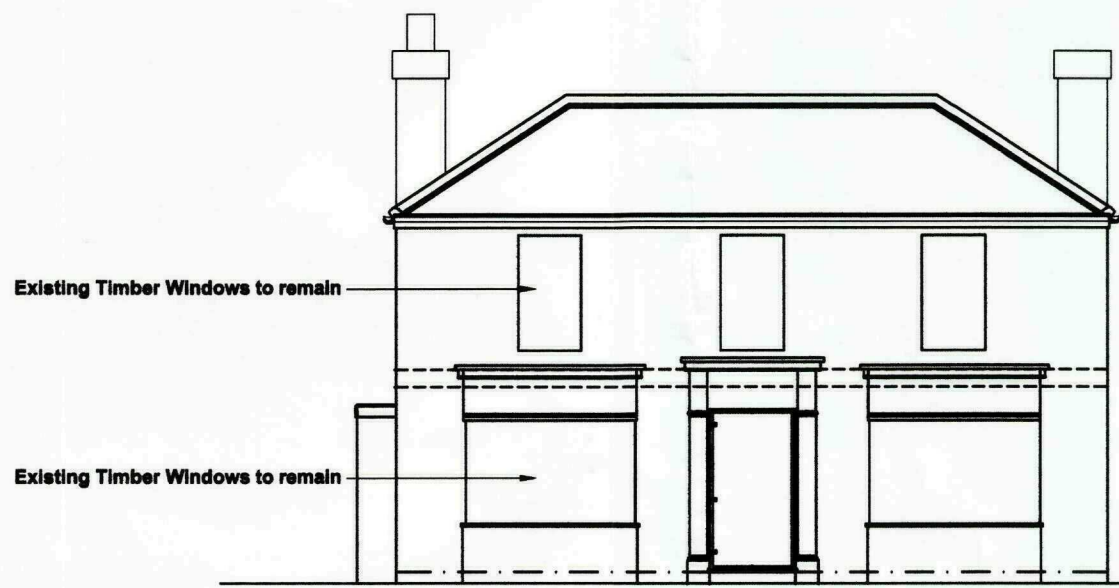

Proposed Front Elevation
Scale 1:100



Proposed Side Elevation
Scale 1:100

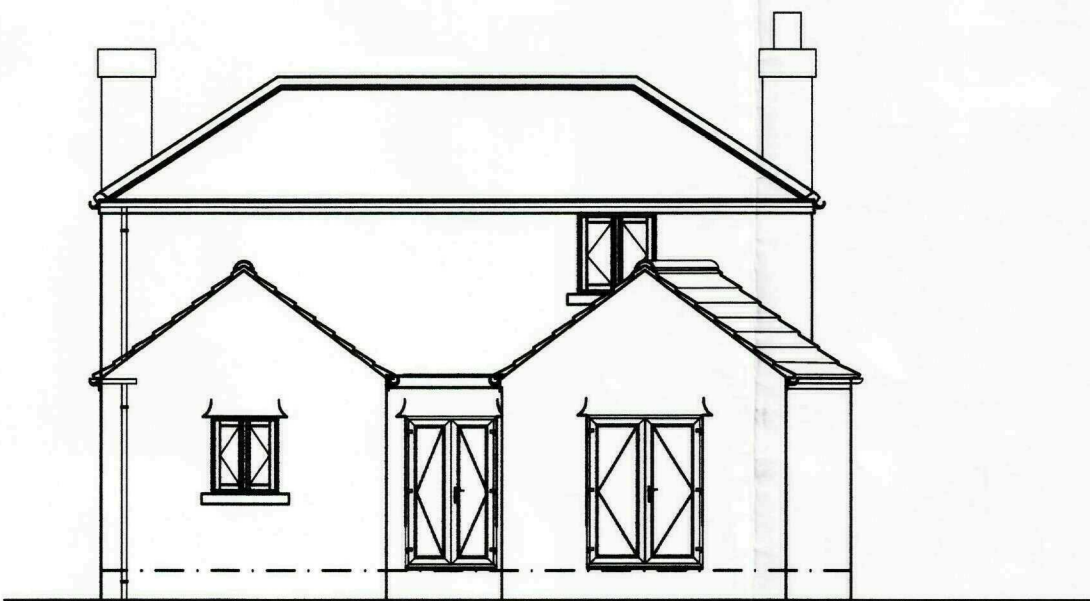

Proposed Rear Elevation
Scale 1:100



Proposed Side Elevation
Scale 1:100

AMENDED PLAN

Ref. A1

SHDC
Planning & Development
- 7 OCT 2009
Ref: 0650-09

GENERAL CONDITIONS
Contractors are responsible for checking all dimensions on site when work commences and before ordering any materials. Any discrepancies should be brought to the attention of the Client for remedial action before commencing further.

All materials not specified to be of a standard suitable for the work proposed and be fit for purpose. All work to be in accordance with good building practice and all necessary BS codes for Workmanship on Building Sites.

Revisions

"D" - 07.10.09 - Amended to gain Planning Permission
"C" - 13.08.09 - Amended to suit Paul Jackson's Comments
"B" - 09.05.09 - Floor Levels amended
"A" - 06.05.09 - Amended to suit Clients comments

Client:

Mr P Harper

Site:

66 London Road
Spalding
PE11 2TN

Dwg Title:

Existing Elevations and
Section



2nd Floor - 5B Sheepmarket
Spalding
PE11 1BH
Tel : 01775 768 921
e-mail: enquiries@remwaydesign.co.uk

Dwg Size	Drawing Number	Revision:
A1	1733-03	"D"

PLEASE NOTE:
Due to areas of the structure being covered, unexposed or otherwise inaccessible the notes / specifications of existing materials are subject to confirmation of site when it is feasible to expose the relevant areas of construction.