



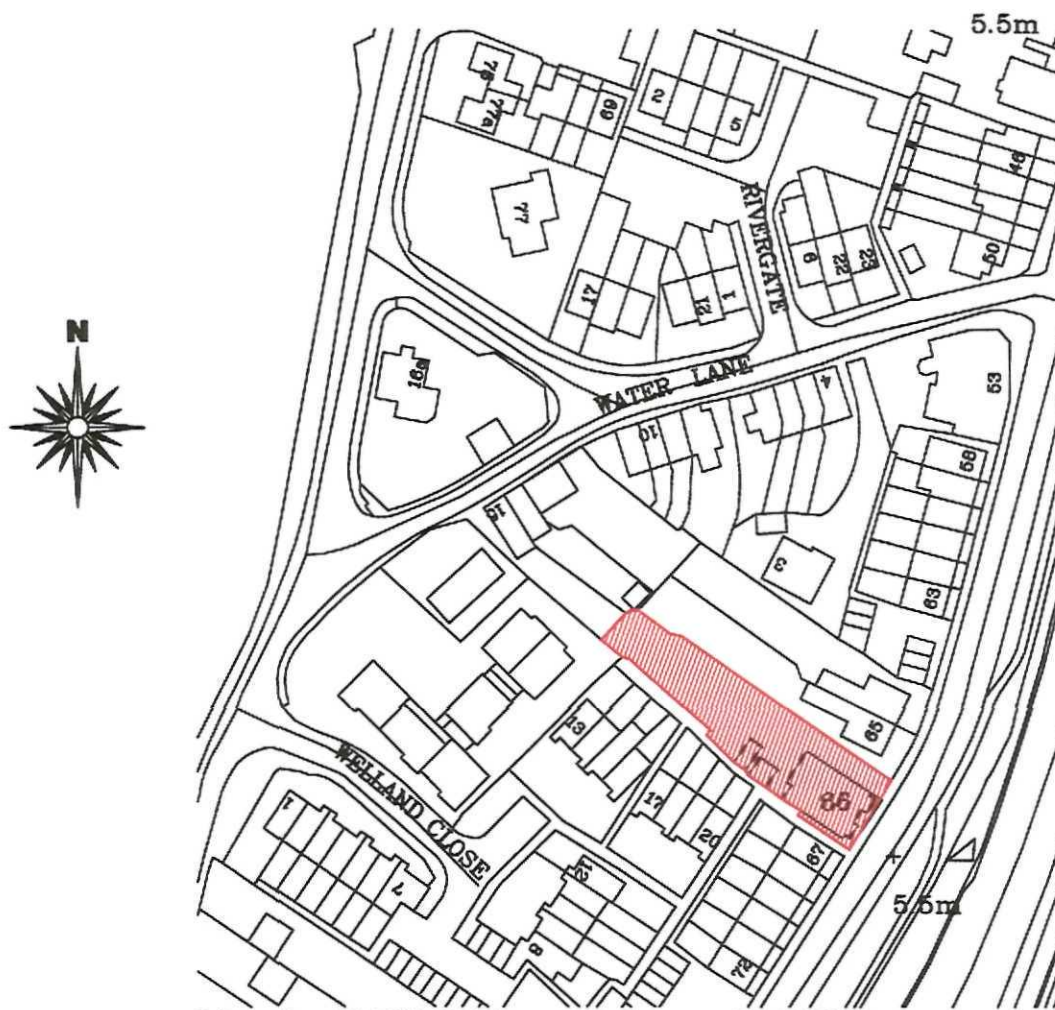

Site Location Plan

Scale 1:1250

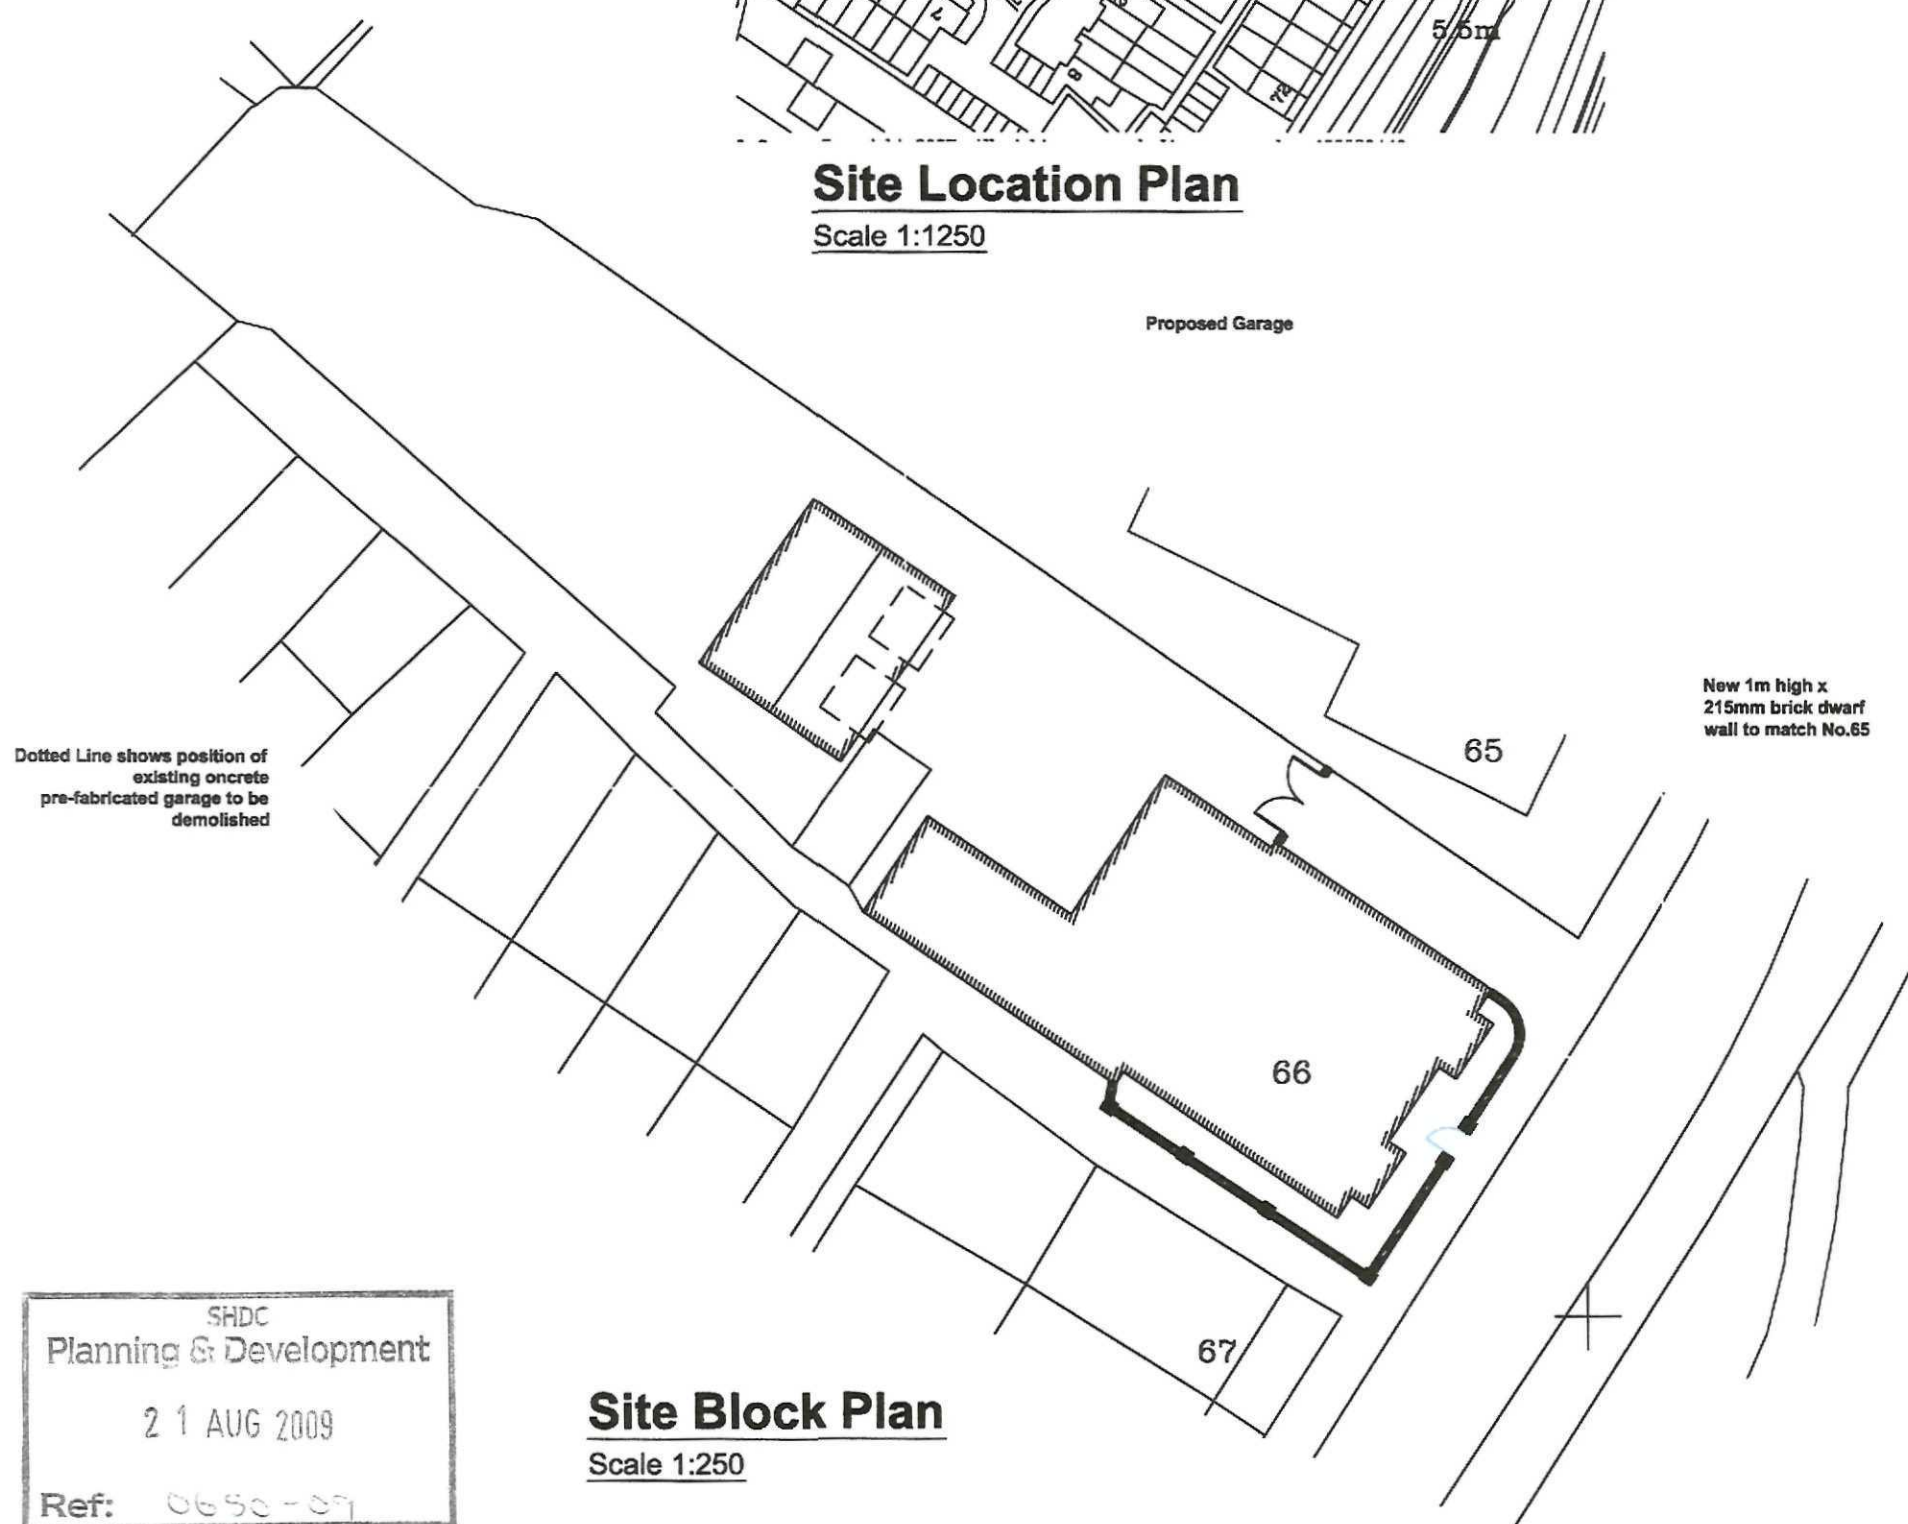

Site Block Plan

Scale 1:250

SHDC
Planning & Development
21 AUG 2009
Ref: 0650-09



2nd Floor - 5B Sheepmarket
Spalding
PE11 1BH
Tel: 01775 768 921
e-mail: enquiries@remwaydesign.co.uk

Site:

66 London Road
Spalding
PE11 2TN

Client:

Mr P Harper


rev 'A' - 19.08.09 - Garage amended

Date: ***** Scale: as noted


Drawing No:

1661 - 06 "A"

Contractor to check all Dimensions on site prior to ordering materials / commencing work. Do Not Scale from this Drawing - If in doubt then please ask

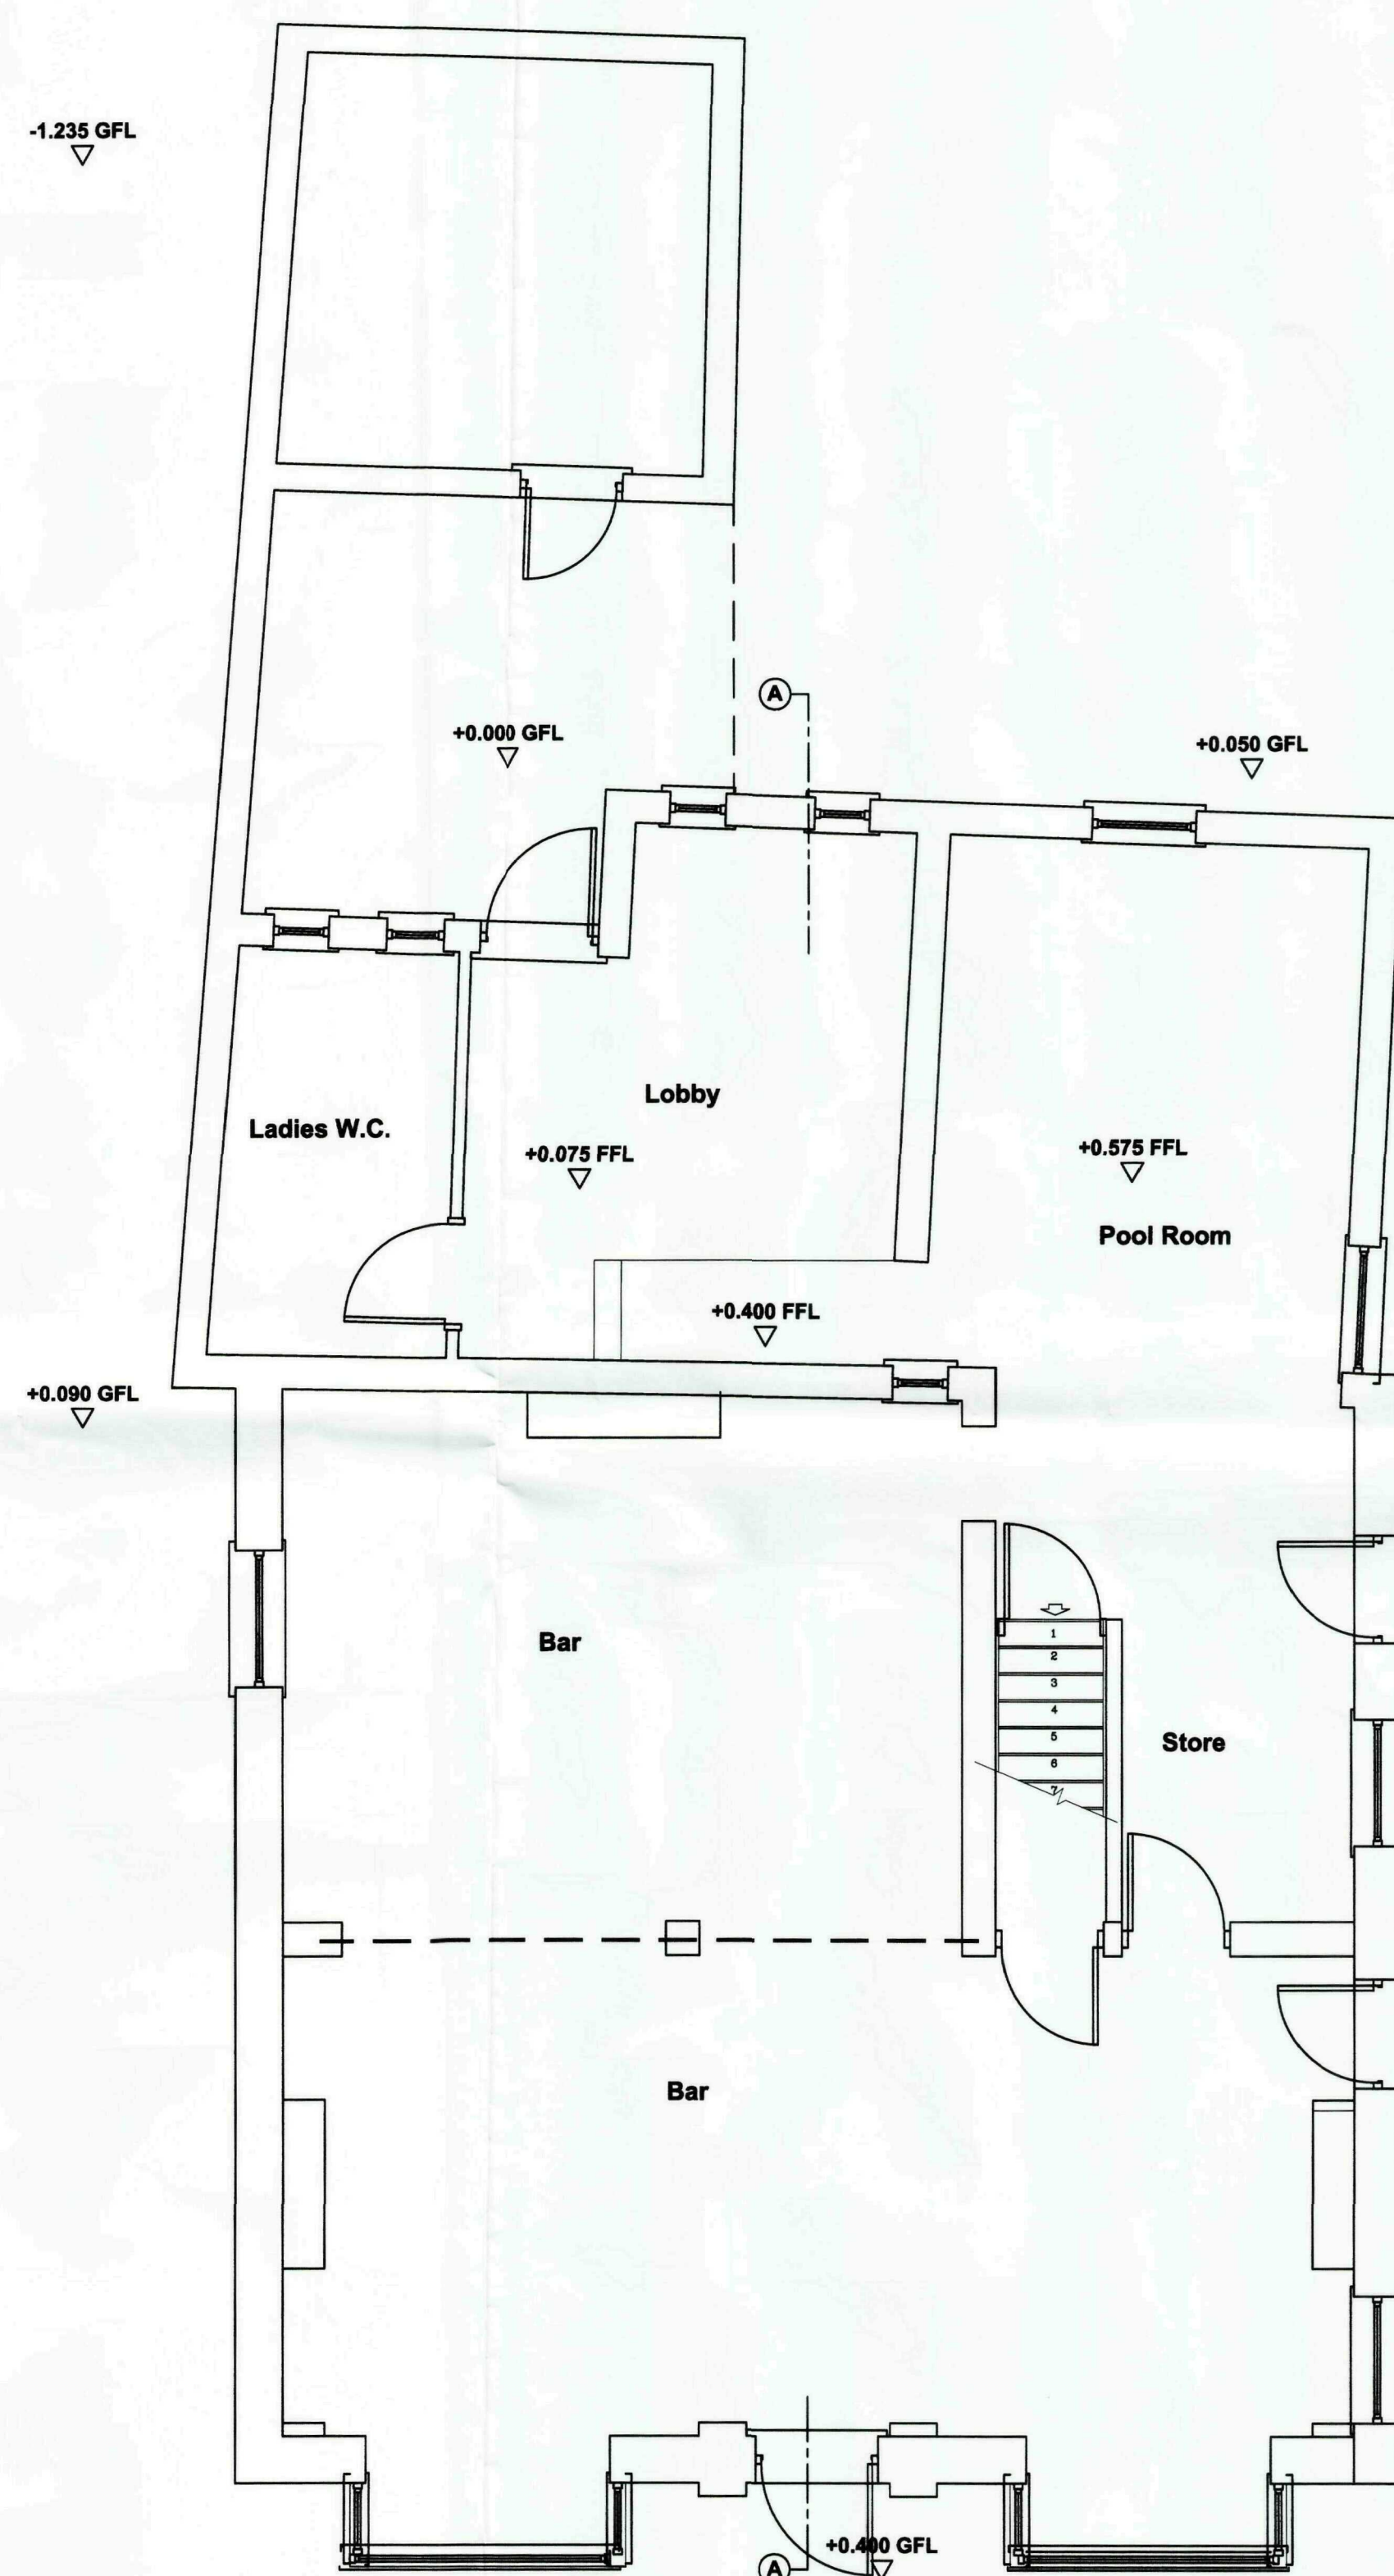

Existing Ground Floor Plan
Scale 1:50

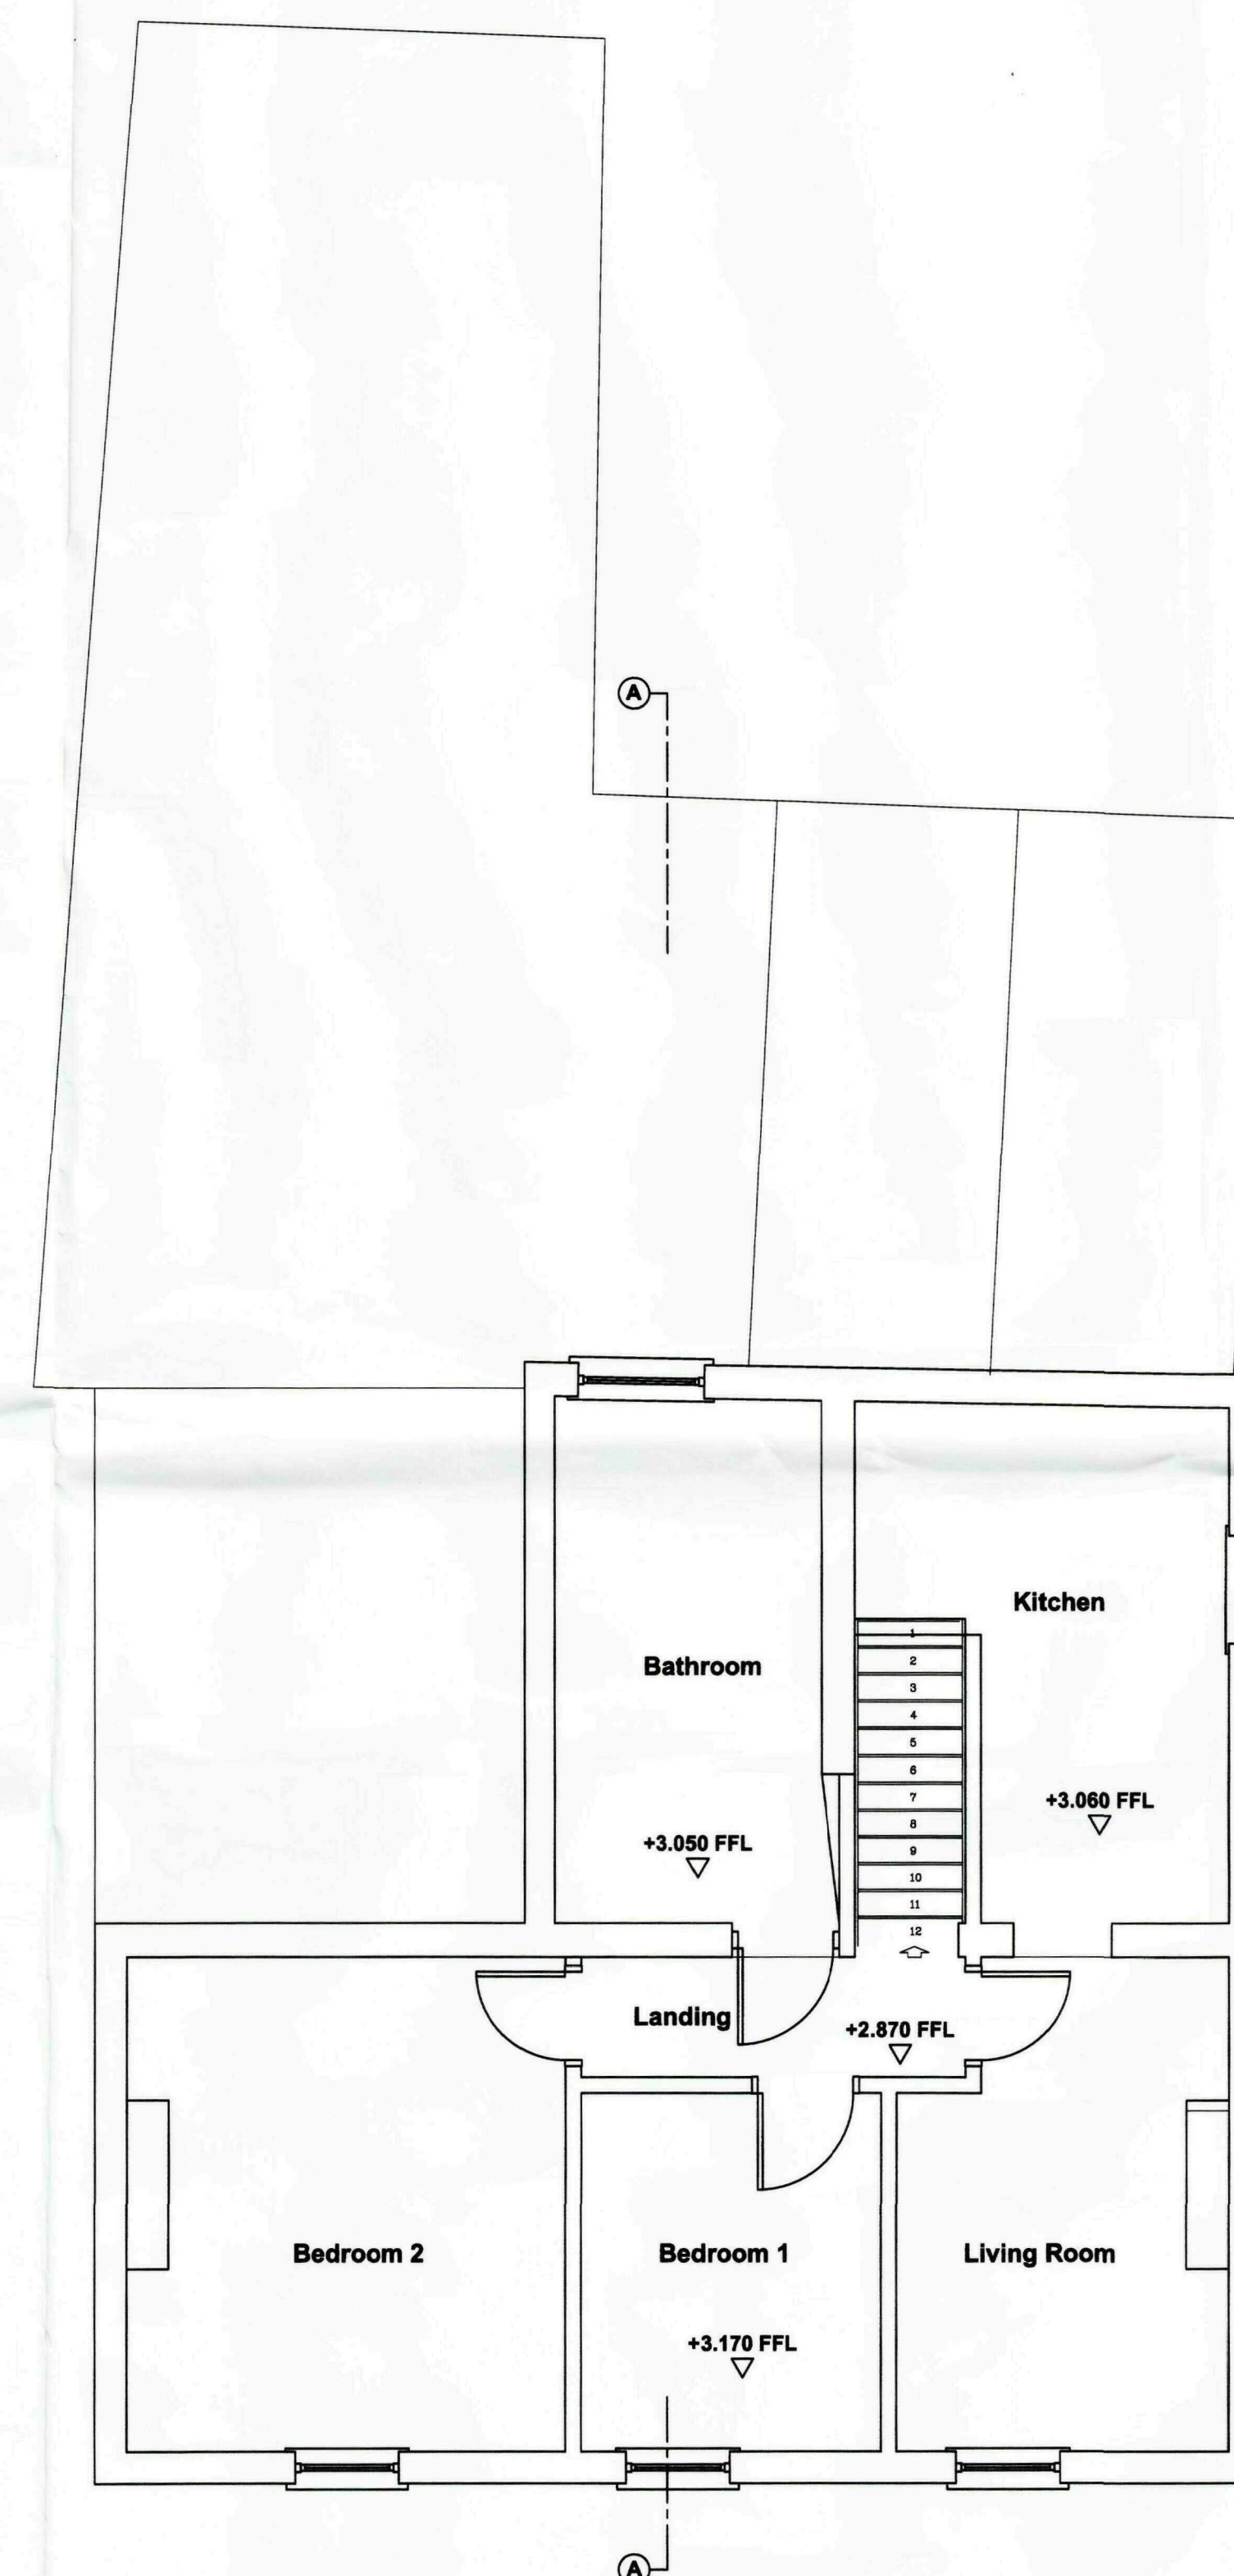

Existing First Floor Plan
Scale 1:50

GENERAL CONDITIONS
Contractors are responsible for checking all dimensions on site when work commences and before ordering any materials. Any discrepancies should be brought to the attention of the Client for remedial action before commencing further.

All materials not specified to be of a standard suitable for the work proposed and be fit for purpose. All work to be in accordance with good building practice and all necessary BS codes for Workmanship on Building Sites.

Revisions

A - 13.08.09 - Amended to suit site conditions

Client:

Mr P Harper

Site:

**66 London Road
Spalding
PE11 2TN**

Dwg Title:

Existing Floor Plans




2nd Floor - 5B Sheepmarket
Spalding
PE 11 1 B H
Tel : 01775 768 821
e-mail: enquiries@remwaydesign.co.uk

Dwg Size	Drawing Number	Revision:
A1	1733-01	"A"


SHDC
Planning & Development
21 AUG 2009
Ref: 0650-09

PLEASE NOTE:
Due to areas of the structure being covered, unexposed or otherwise inaccessible the notes / specifications of existing materials are subject to confirmation of site when it is feasible to expose the relevant areas of construction.


Contractor to check all Dimensions on site prior to ordering materials / commencing work.Do Not Scale from this Drawing - If in doubt then please ask

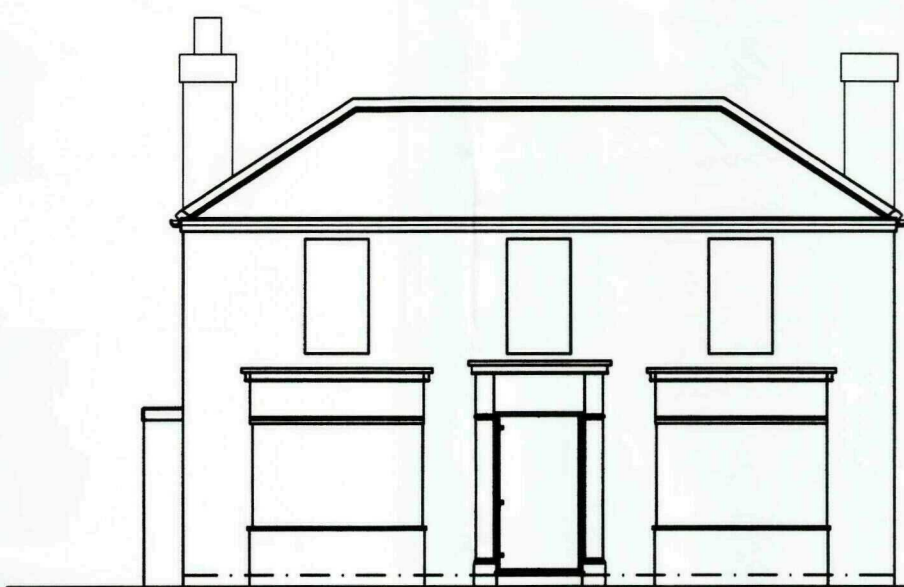


Existing Front Elevation
Scale 1:100

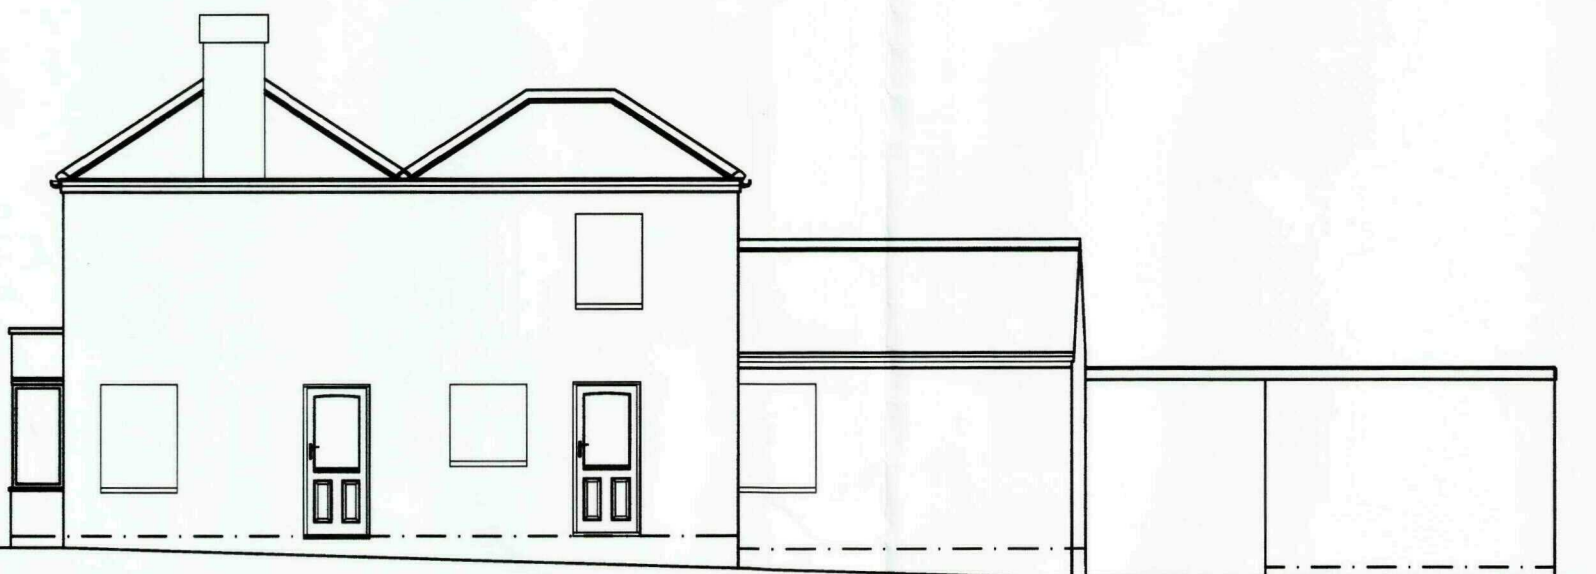


Existing Side Elevation
Scale 1:100

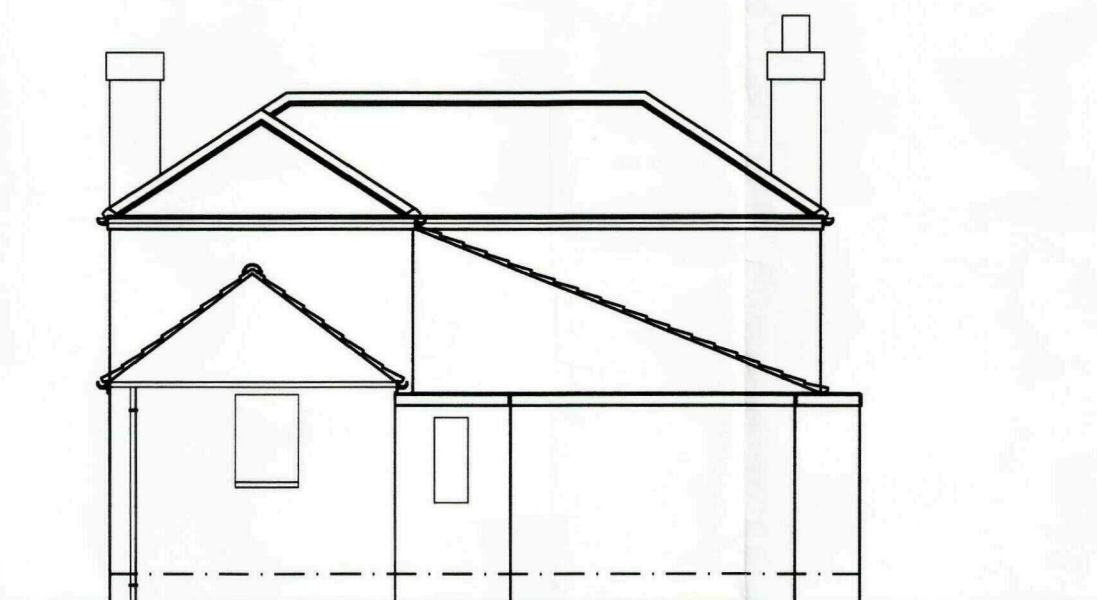

Existing Rear Elevation
Scale 1:100

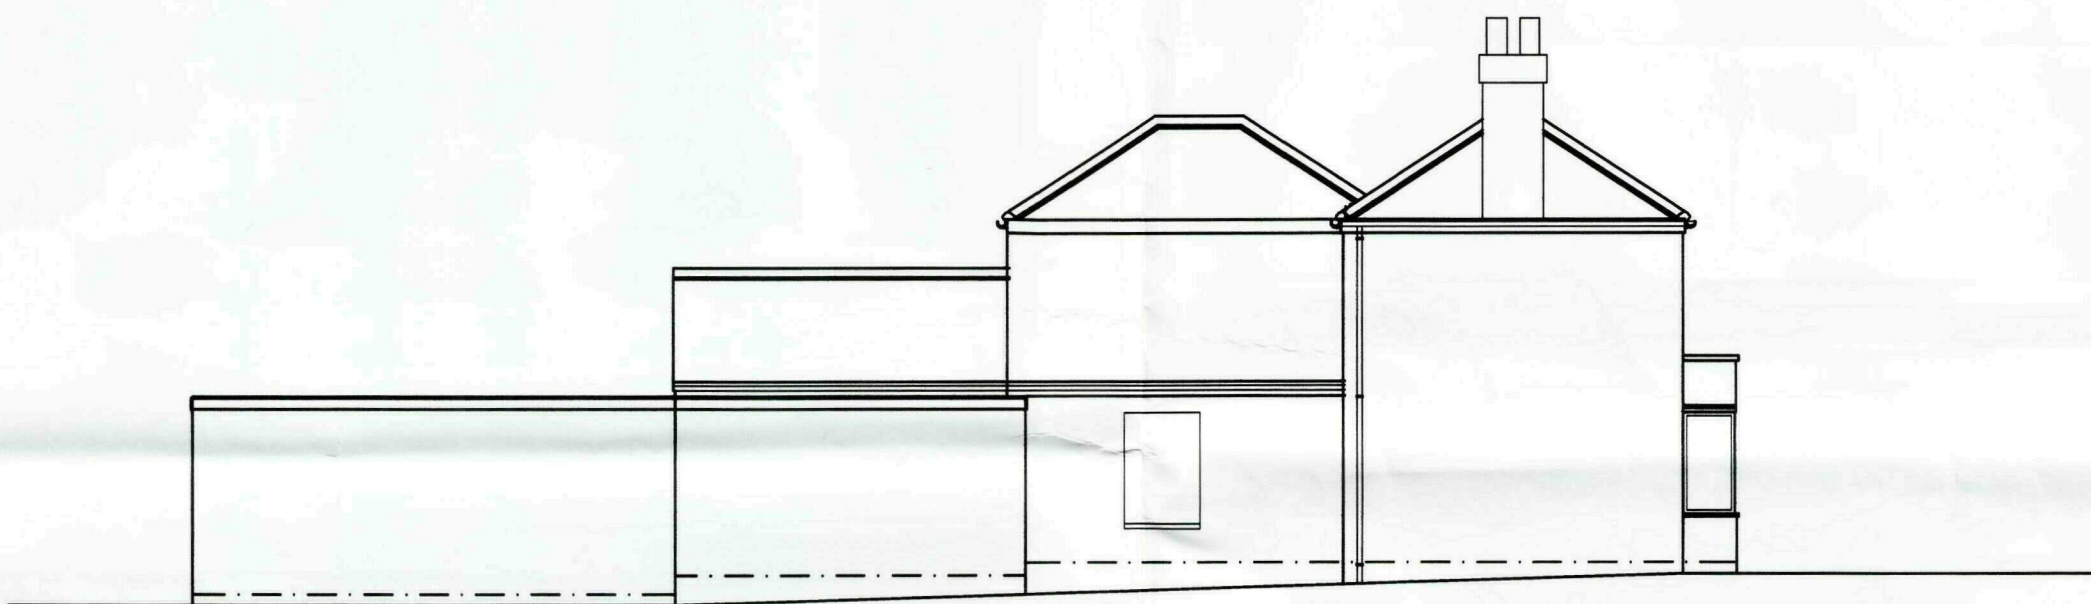

Existing Side Elevation
Scale 1:100

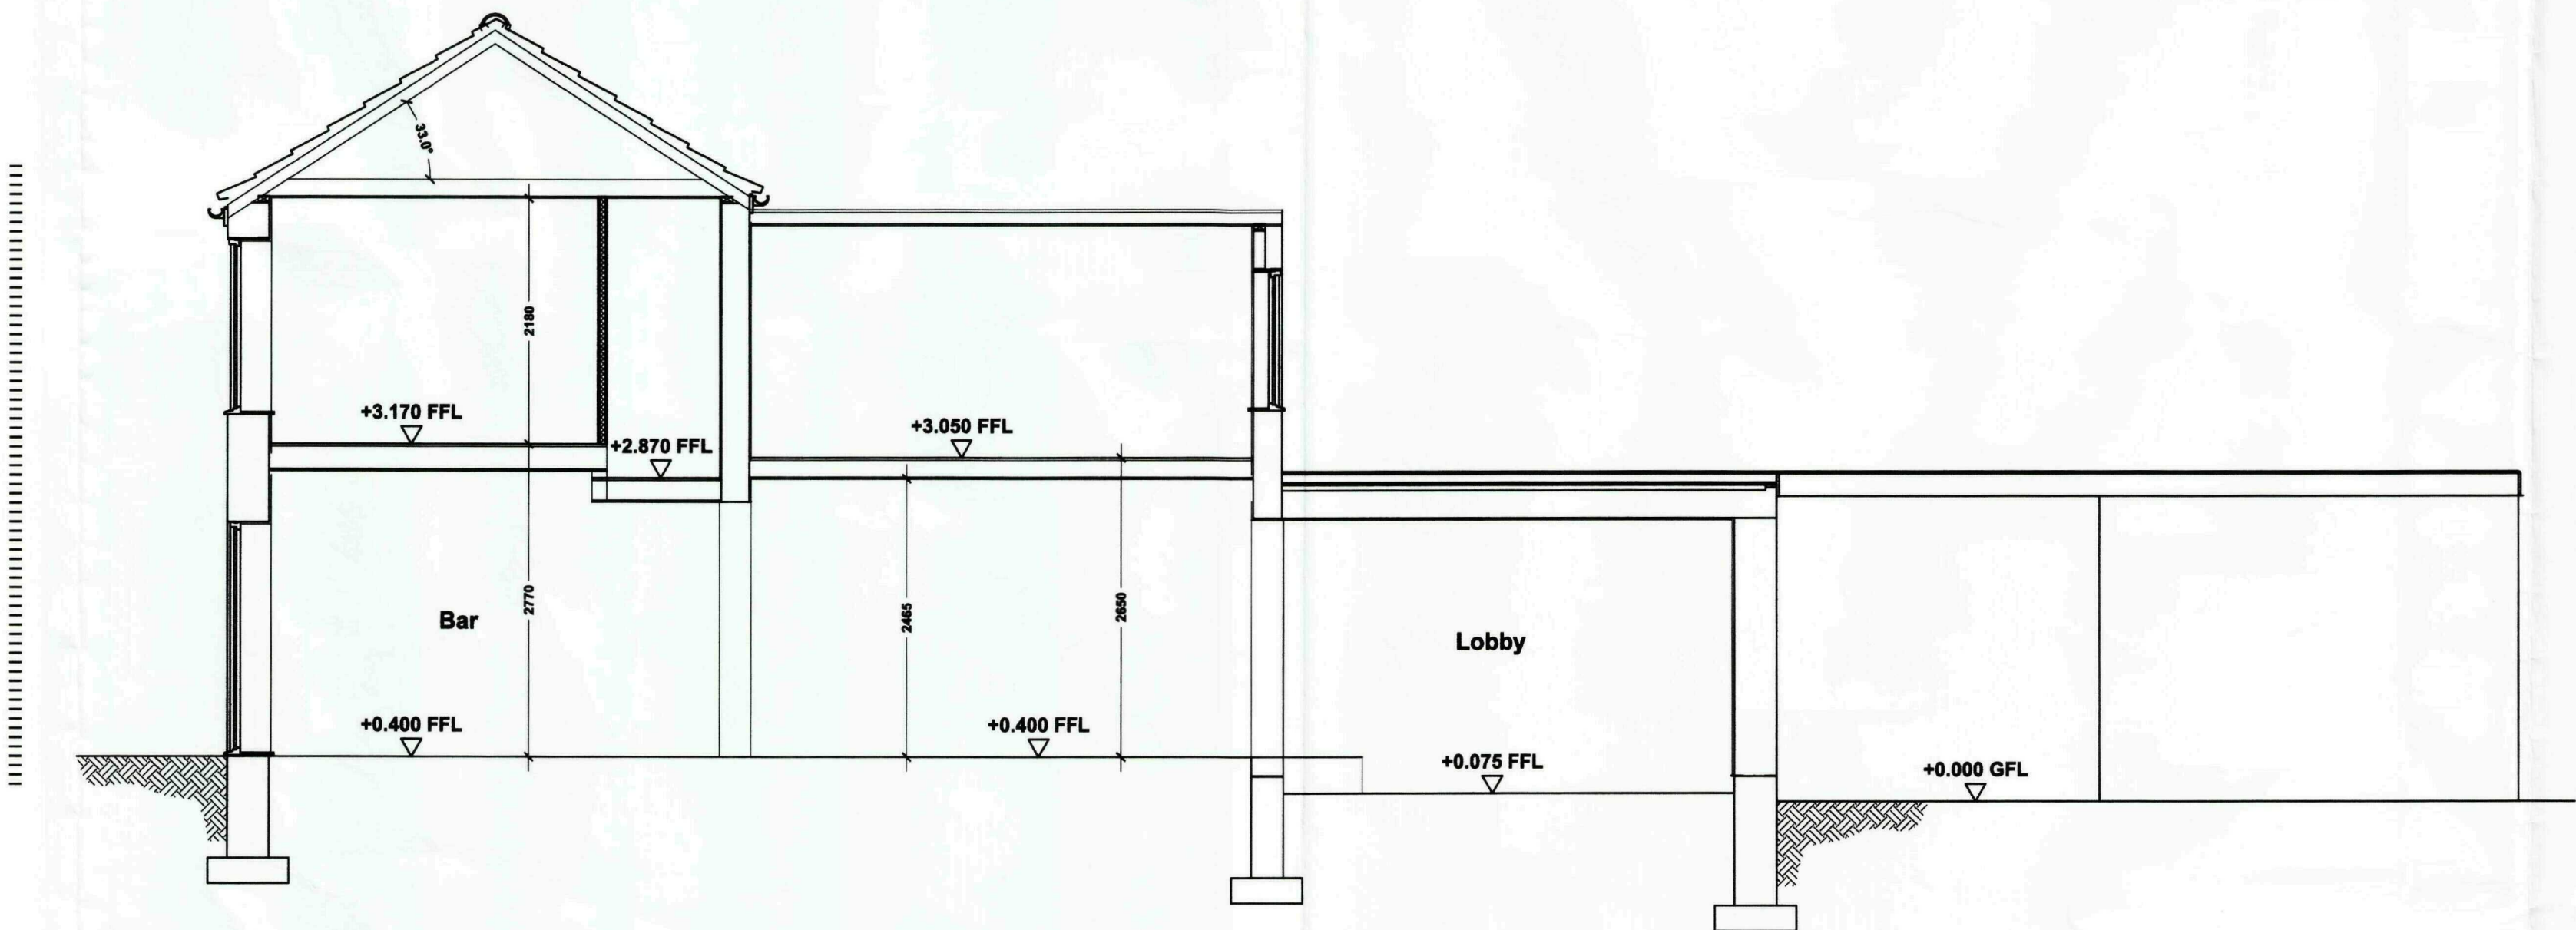

Existing Section A-A
Scale 1:50

GENERAL CONDITIONS
Contractors are responsible for checking all dimensions on site when work commences and before ordering any materials. Any discrepancies should be brought to the attention of the Client for remedial action before commencing further.
All materials not specified to be of a standard suitable for the work proposed and be fit for purpose. All work to be in accordance with good building practice and all necessary BS codes for Workmanship on Building Sites.

Revisions

A - 13.08.09 - Amended to suit site conditions

Client: Mr P Harper

Site: 66 London Road
Spalding
PE11 2TN

Dwg Title: Existing Elevations and Section




2nd Floor - 58 Sheepmarket
Spalding
PE11 1BH
Tel : 01775 768 921
e-mail: enquiries@remwaydesign.co.uk

Dwg Size	Drawing Number	Revision:
A1	1733-02	"A"

SHDC
Planning & Development
21 AUG 2009
Ref: 0650-09


Contractor to check all Dimensions on site prior to ordering materials / commencing work.Do Not Scale from this Drawing - If In doubt then please ask

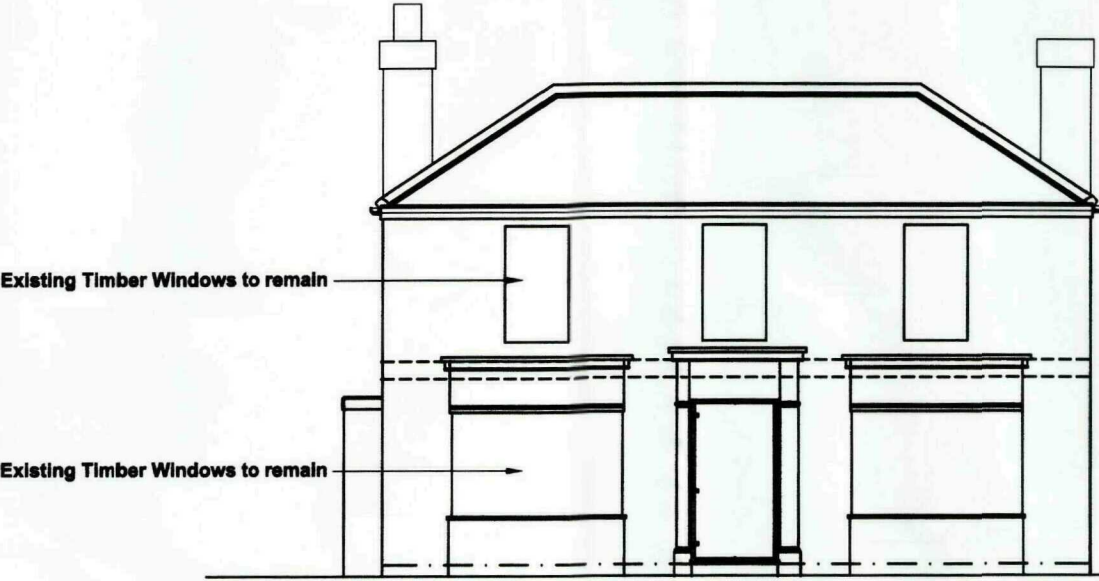


Proposed Front Elevation
Scale 1:100



Proposed Side Elevation
Scale 1:100

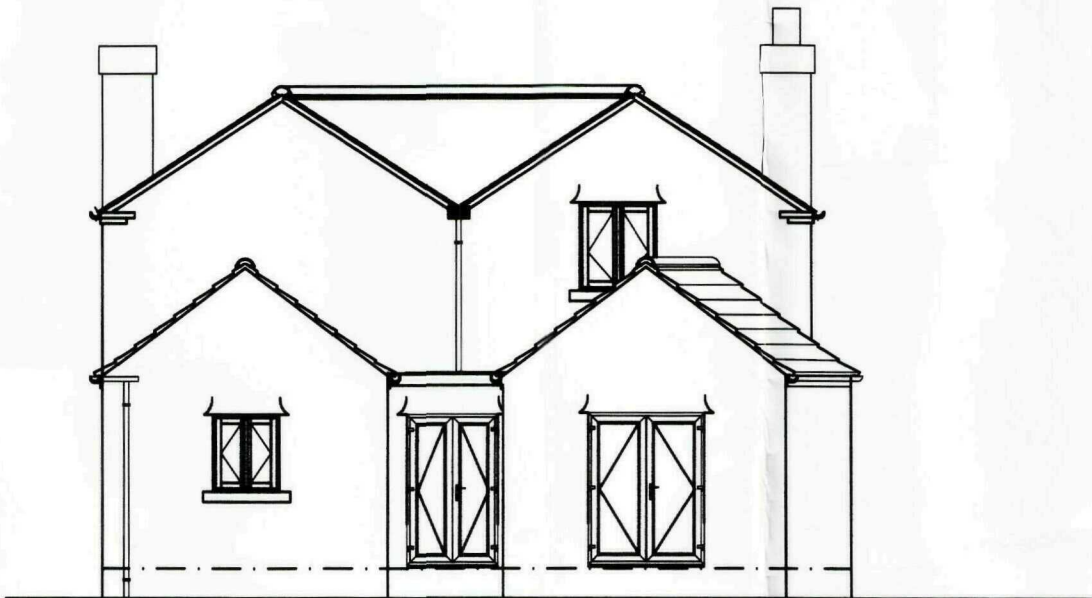

Proposed Rear Elevation
Scale 1:100

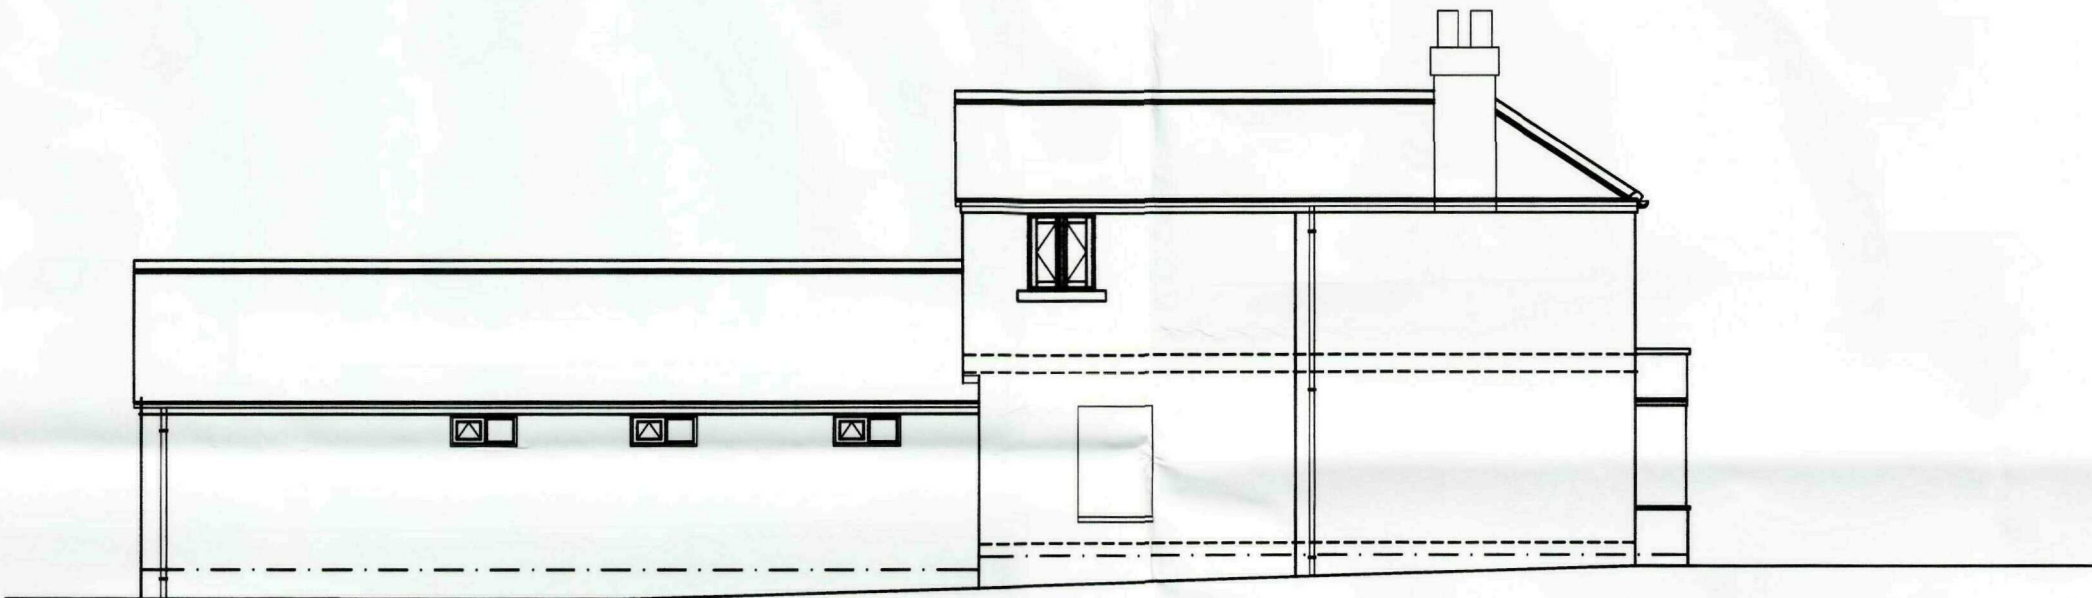

Proposed Side Elevation
Scale 1:100

GENERAL CONDITIONS
Contractors are responsible for checking all dimensions on site when work commences and before ordering any materials. Any discrepancies should be brought to the attention of the Client for remedial action before commencing further.

All materials not specified to be of a standard suitable for the work proposed and be fit for purpose. All work to be in accordance with good building practice and all necessary BS codes for Workmanship on Building Sites.

Revisions

C - 13.08.09 - Amended to suit Paul Jackson's Comments
B - 08.05.09 - Floor Levels amended
A - 06.05.09 - Amended to suit Clients comments

Client:

Mr P Harper

Site:

66 London Road
Spalding
PE11 2TN

Orig Title:

Existing Elevations and Section



2nd Floor - 5B Sheepmarket

Spalding

PE11 1BH

Tel : 01775 768 921

e-mail: enquiries@remwaydesign.co.uk

Orig Size

Drawing Number

Revision:

A1


1733-03

"C"


SHDC
Planning & Development
21 AUG 2009
Ref: 0650-09

PLEASE NOTE:
Due to areas of the structure being covered, unexposed or otherwise inaccessible the notes / specifications of existing materials are subject to confirmation of site when it is feasible to expose the relevant areas of construction.

Contractor to check all Dimensions on site prior to ordering materials / commencing work.Do Not Scale from this Drawing - If In doubt then please ask

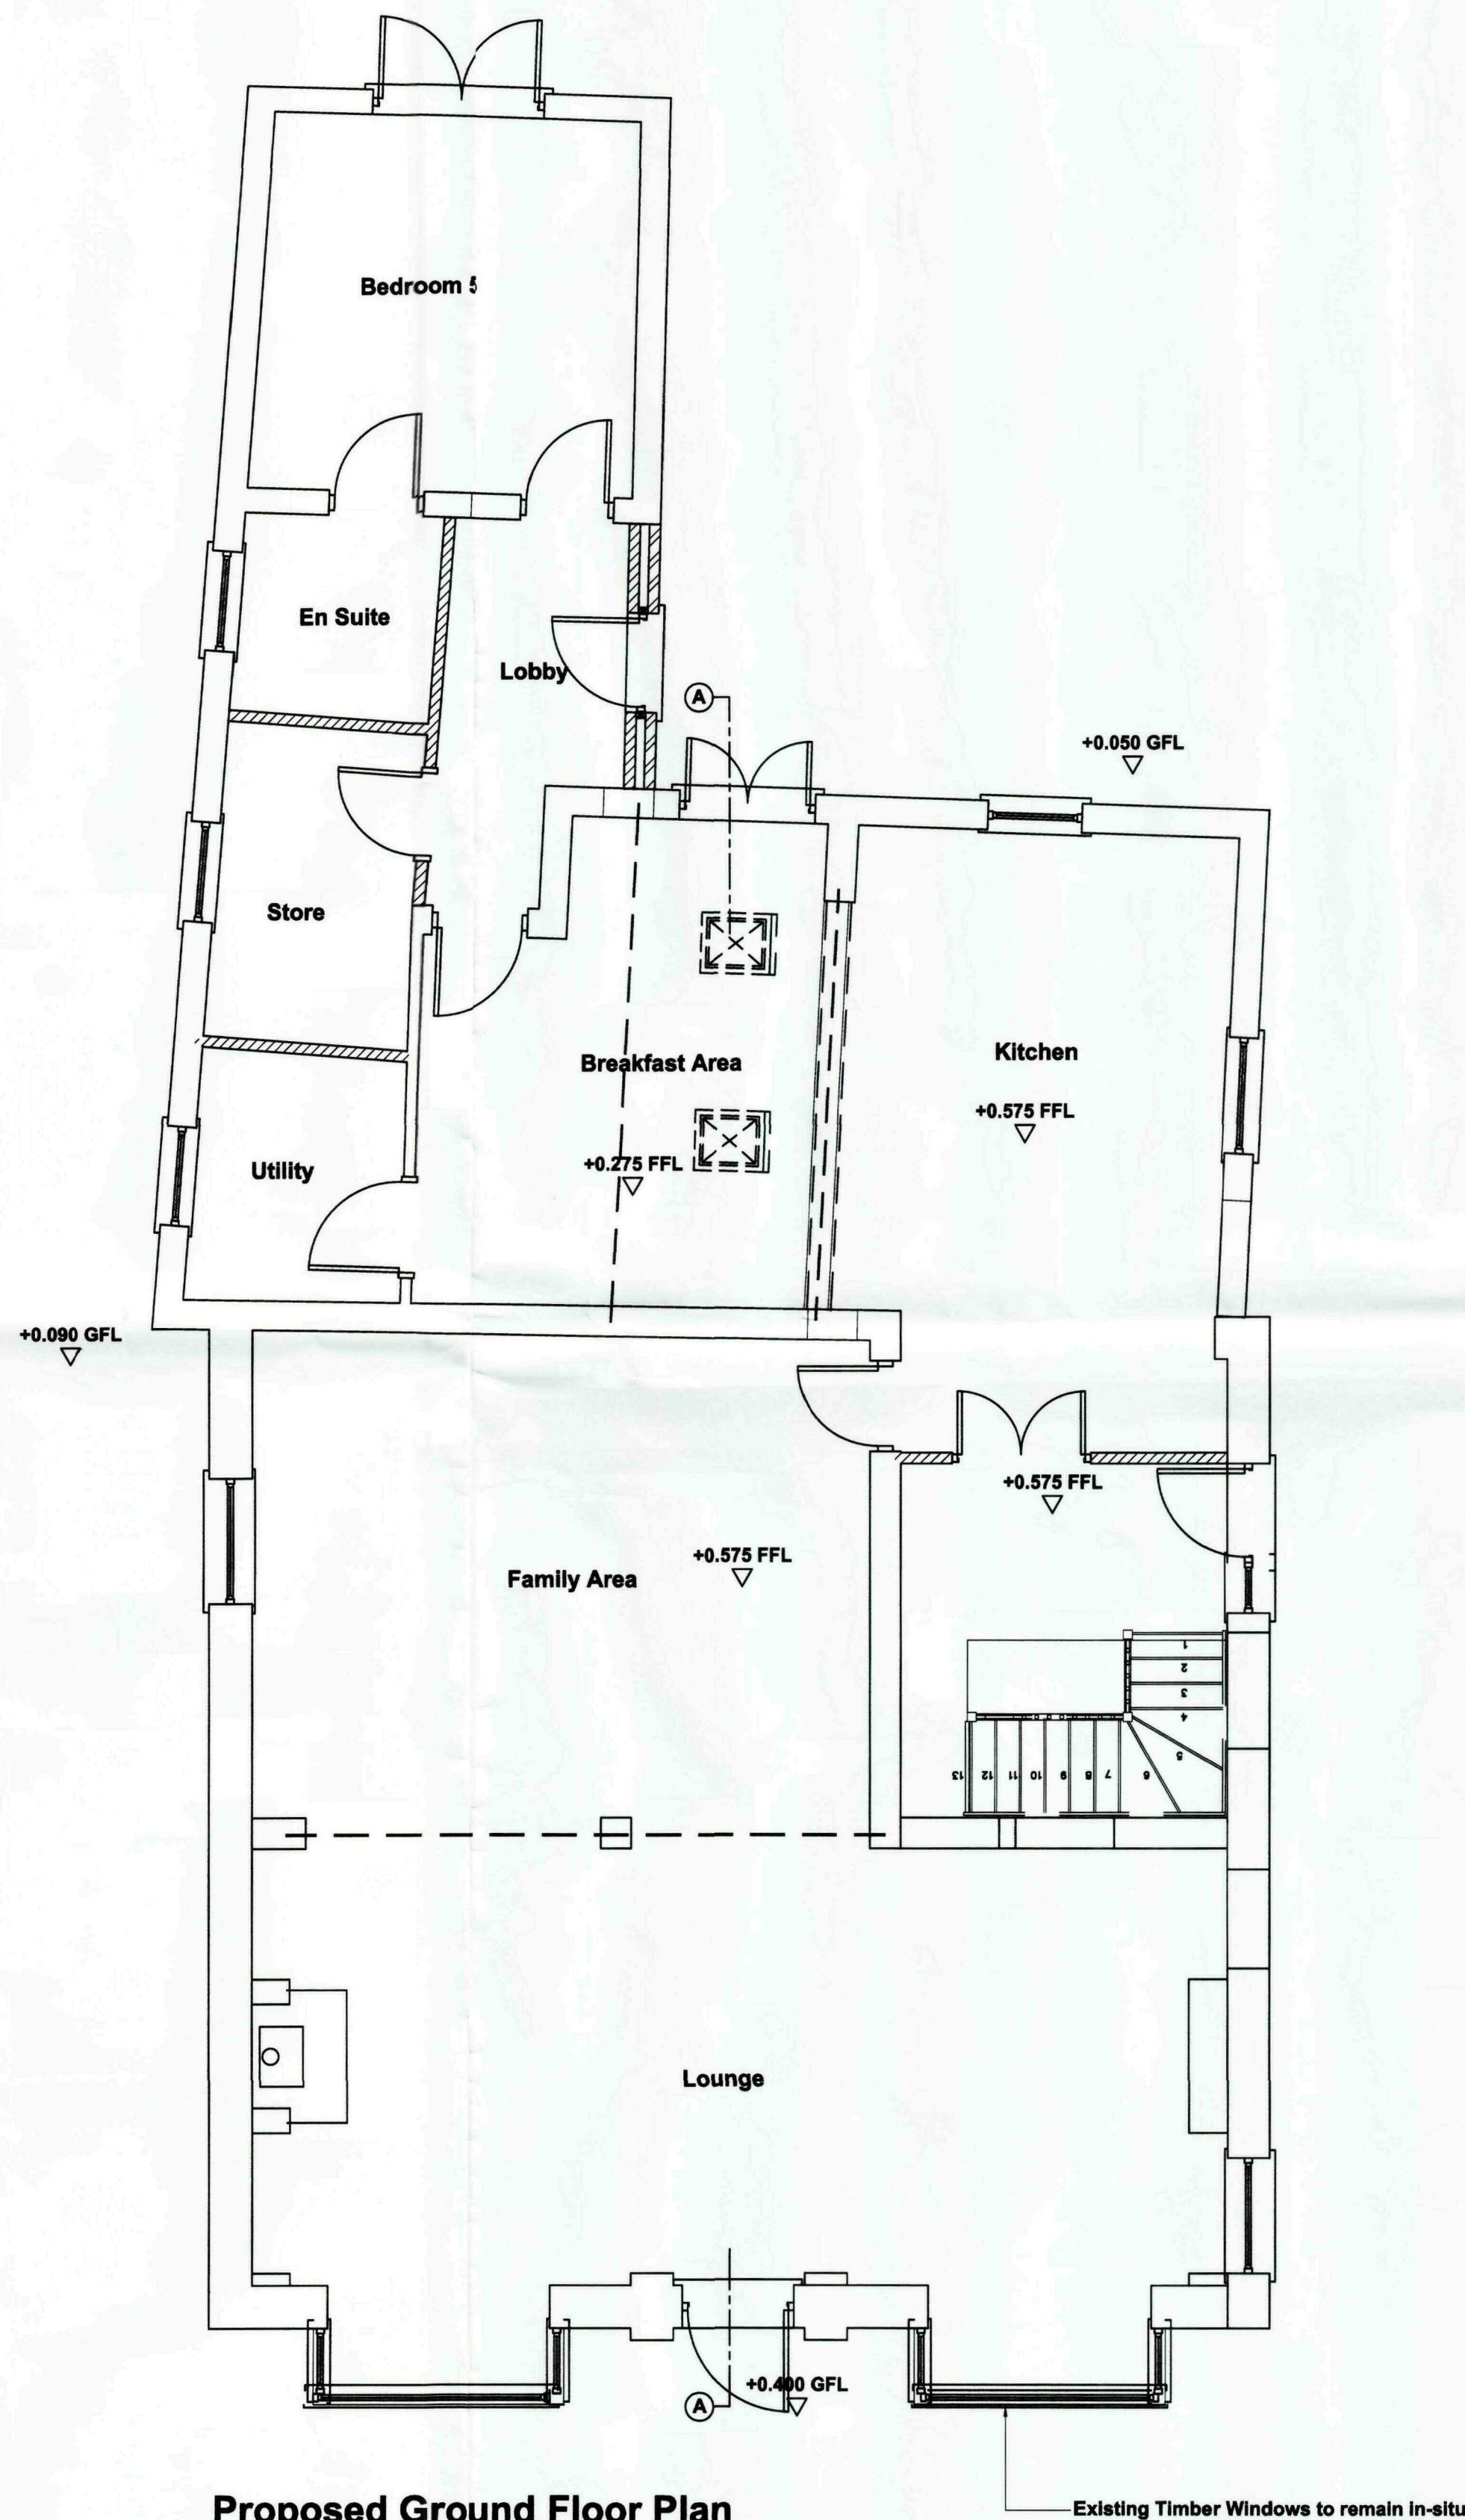

Proposed Ground Floor Plan
Scale 1:50

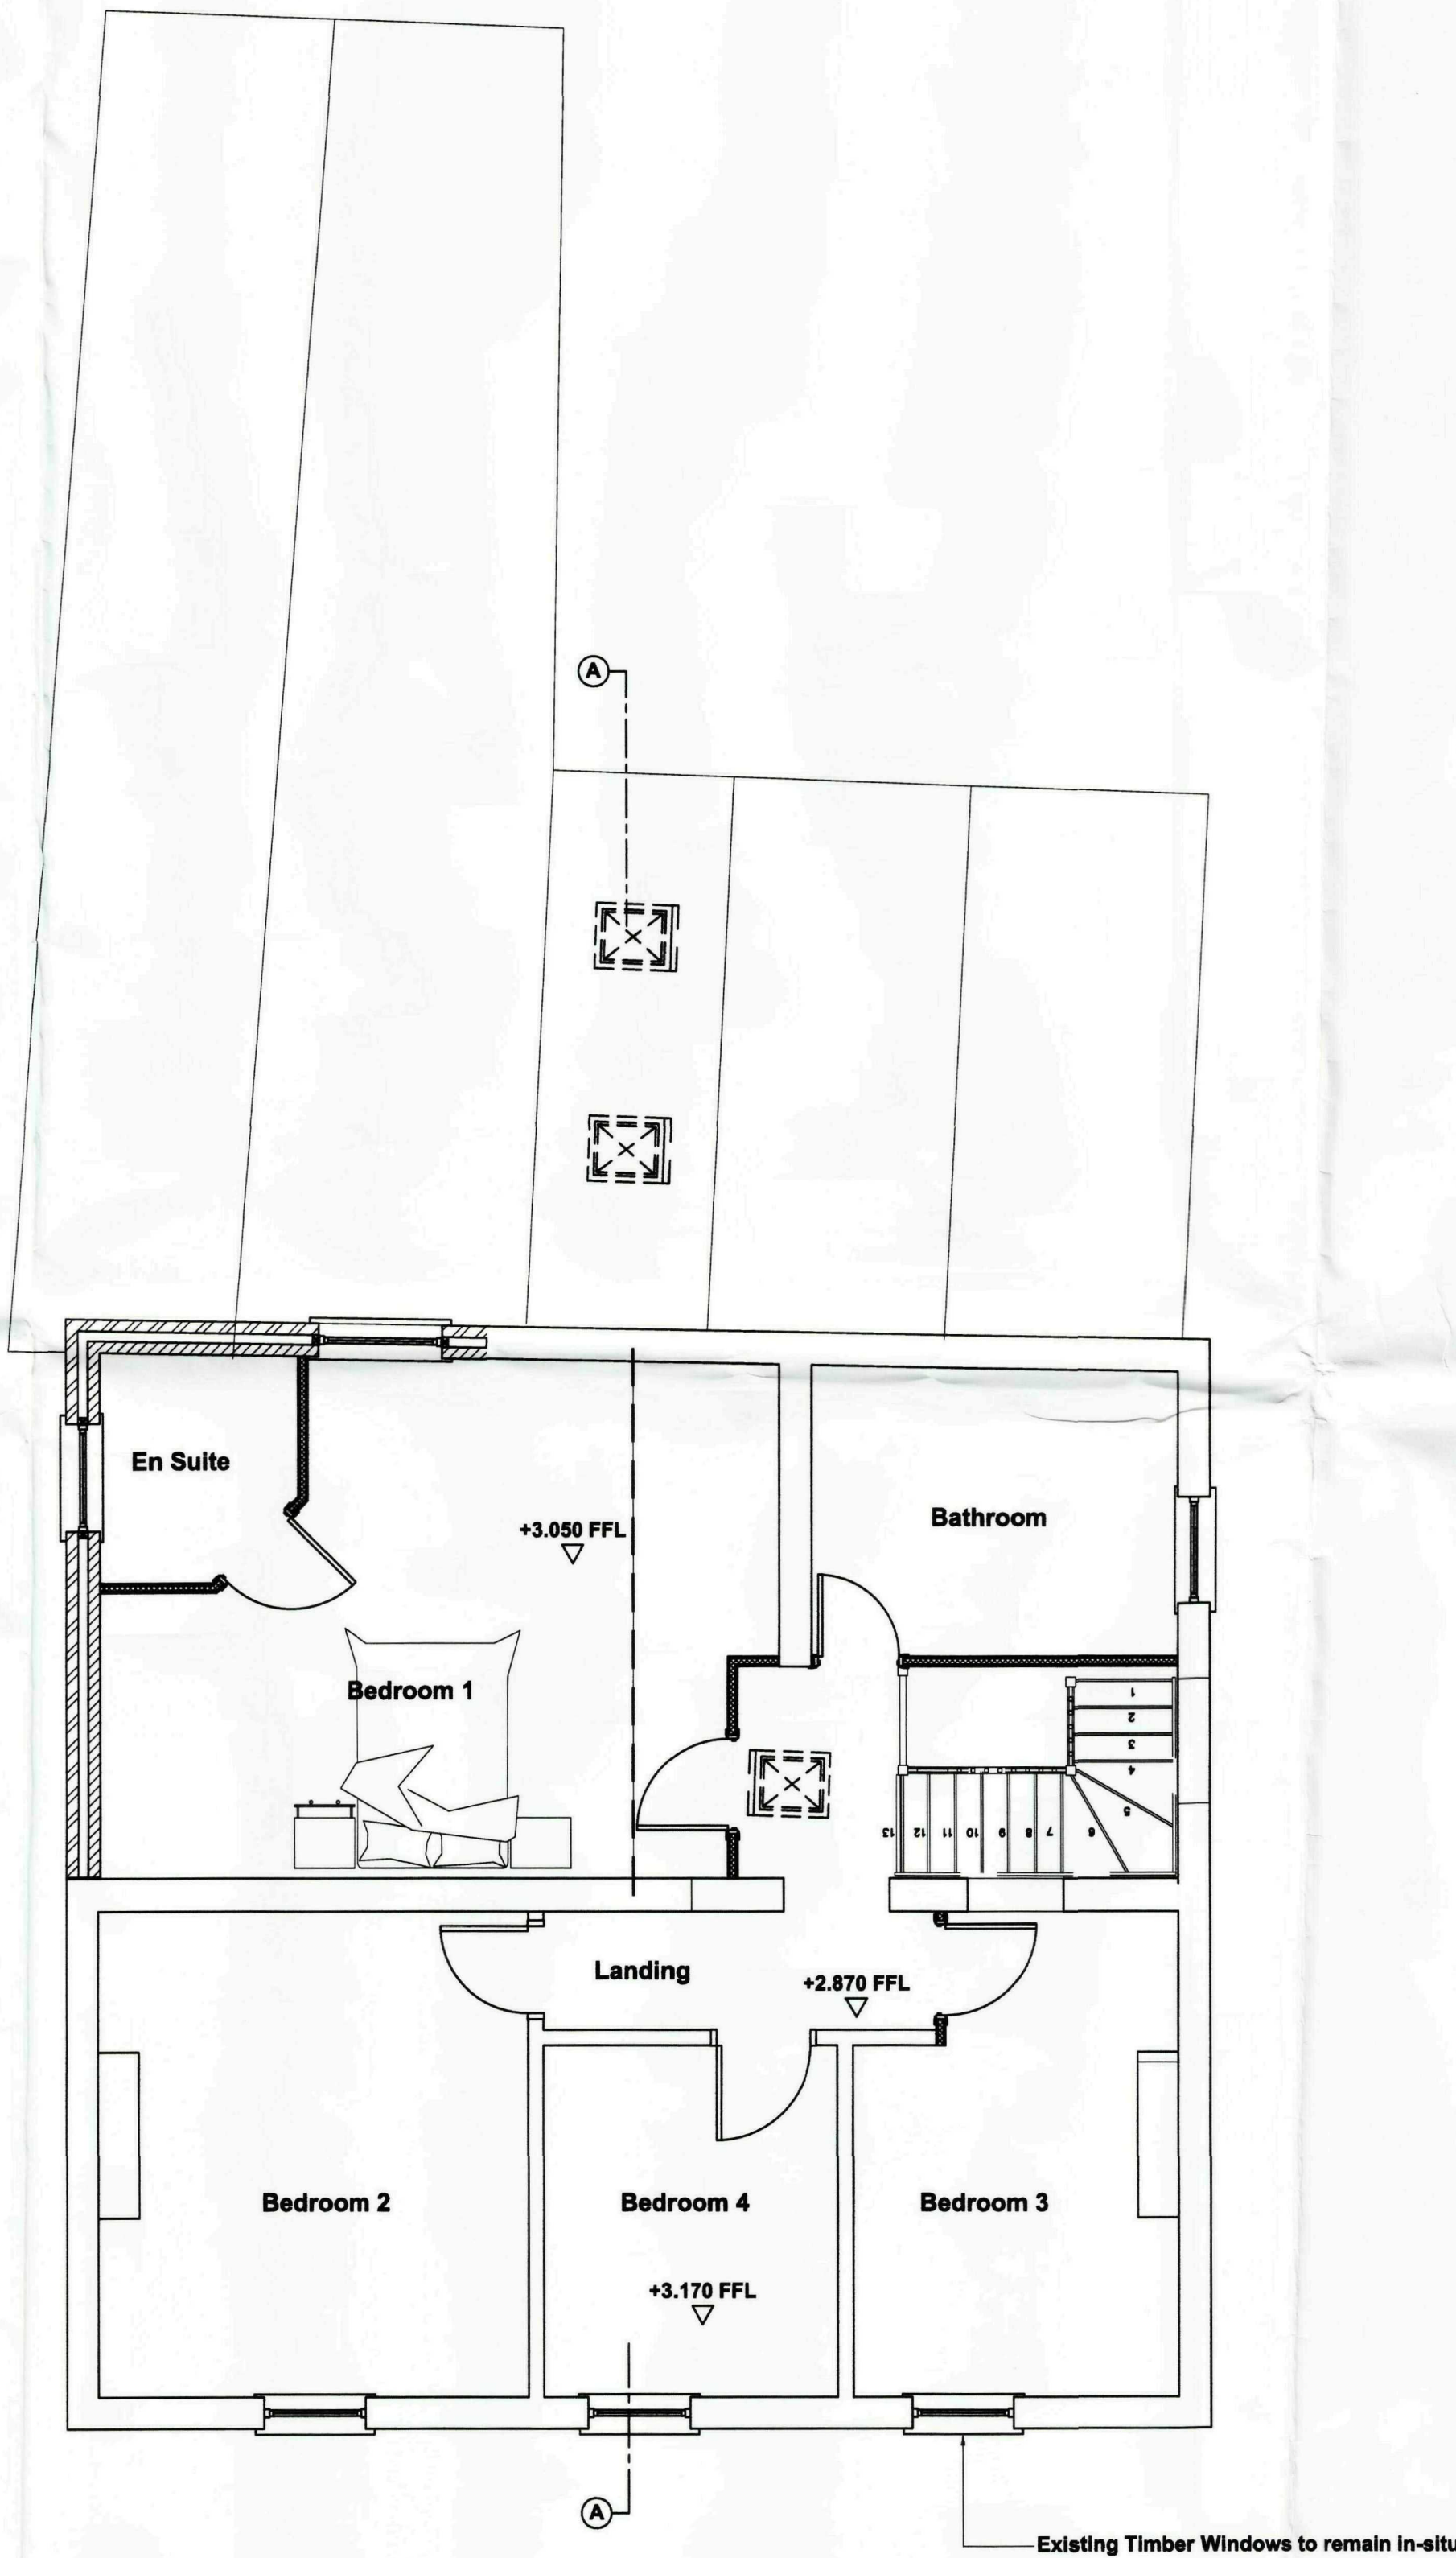

Proposed First Floor Plan
Scale 1:50

GENERAL CONDITIONS
Contractors are responsible for checking all dimensions on site when work commences and before ordering any materials. Any discrepancies should be brought to the attention of the Client for remedial action before commencing further.
All materials not specified to be of a standard suitable for the work proposed and be fit for purpose. All work to be in accordance with good building practice and all necessary BS codes for Workmanship on Building Sites.

Revisions	
D	13.08.09 - Amended to suit Planning
C	29.05.09 - Existing Side window added back to stairs
B	09.05.09 - Amended to suit Clients comments
A	06.05.09 - Amended to suit Clients comments

Client: **Mr P Harper**

Site: **66 London Road
Spalding
PE11 2TN**

Org Title: **Proposed Floor Plans**





2nd Floor - 5B Sheepmarket
Spalding
PE 11 1B H
Tel : 01775 788 821
e-mail: enquiries@remiwaydesign.co.uk

Org Size	Drawing Number	Revision:
A1	1733-04	"D"

SHDC
Planning & Development
21 AUG 2009
Ref: 0658-09

PLEASE NOTE:
Due to areas of the structure being covered, unexposed or otherwise inaccessible the notes / specifications of existing materials are subject to confirmation of site when it is feasible to expose the relevant areas of construction.

Contractor to check all Dimensions on site prior to ordering materials / commencing work. Do Not Scale from this Drawing - If in doubt then please ask

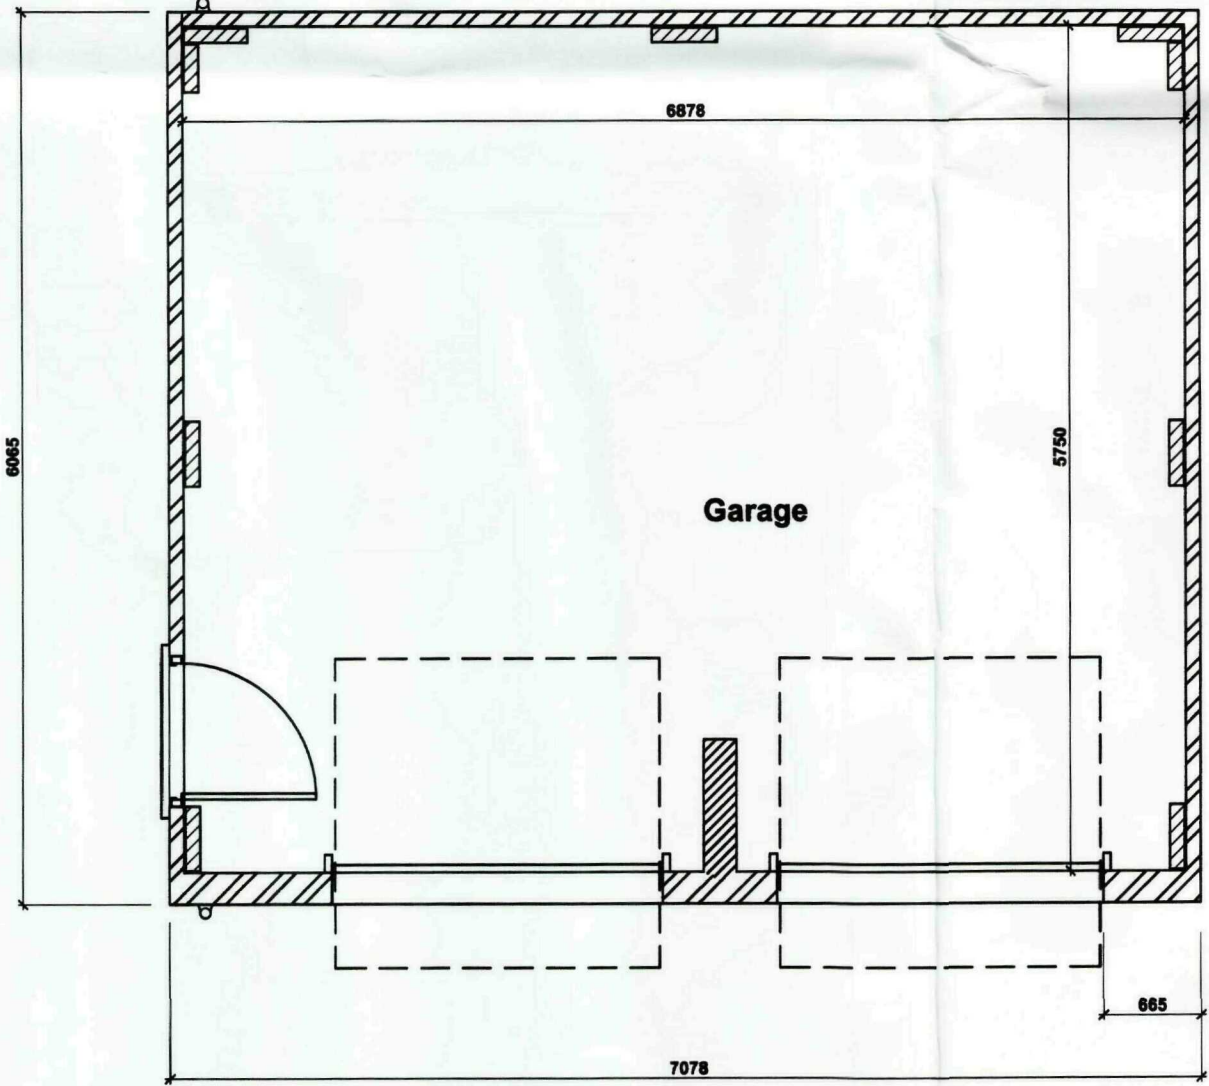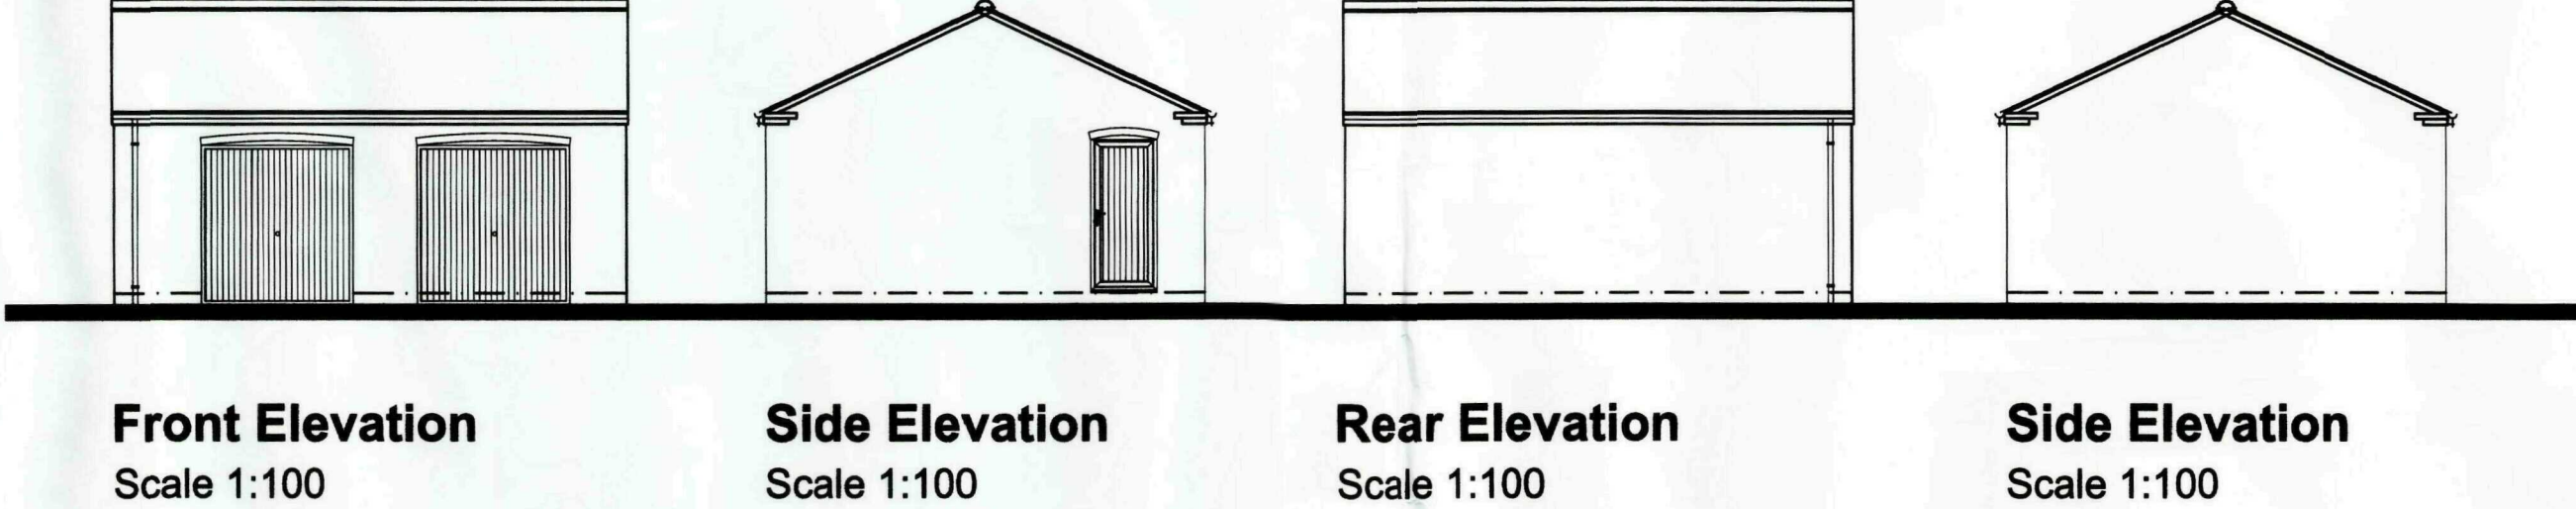

Garage Floor Plan
Scale 1:50

GENERAL CONDITIONS
Contractors are responsible for checking all dimensions on site when work commences and before ordering any materials. Any discrepancies should be brought to the attention of the Client for remedial action before commencing further.

All materials not specified to be of a standard suitable for the work proposed and be fit for purpose. All work to be in accordance with good building practice and all necessary BS codes for Workmanship on Building Sites.

Revisions

"B" - 13.08.09 - Amended to suit Clients comments
"A" - 09.05.09 - Amended to suit Clients comments

Client: **Mr P Harper**

Site: **66 London Road
Spalding
PE11 2TN**

Dwg Title: **Garage Plan & Elevations**

SHDC
Planning & Development
21 AUG 2009
Ref: 0650-09

remway
Design Ltd
2nd Floor - 58 Sheepmarket
Spalding
PE11 1BH
Tel: 01775 768 921
e-mail: enquiries@remwaydesign.co.uk

Dwg Size	Drawing Number	Revision:
A1	1733-05	"B"