



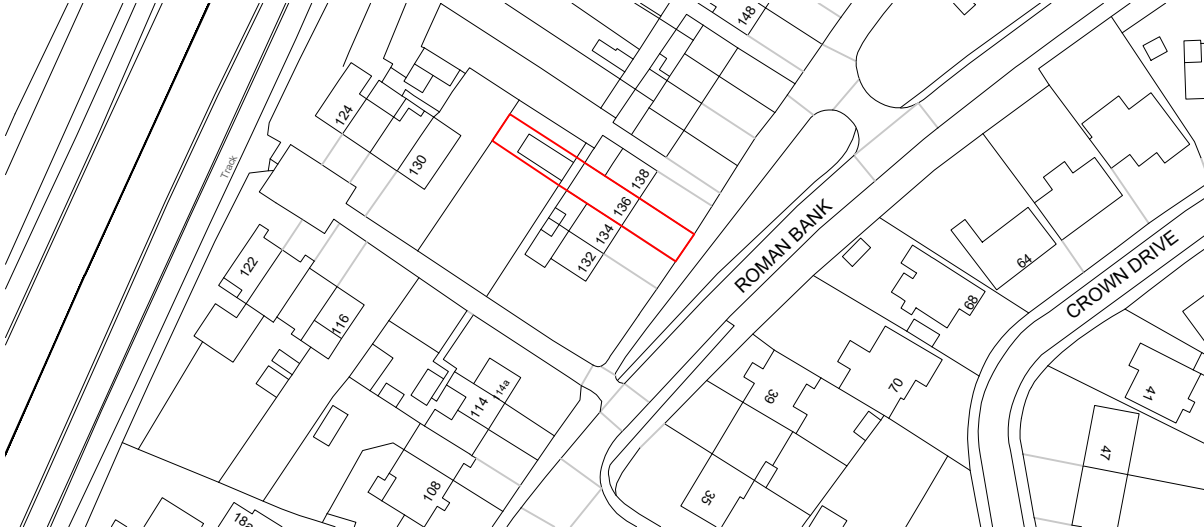

LOCATION PLAN @ 1:1250

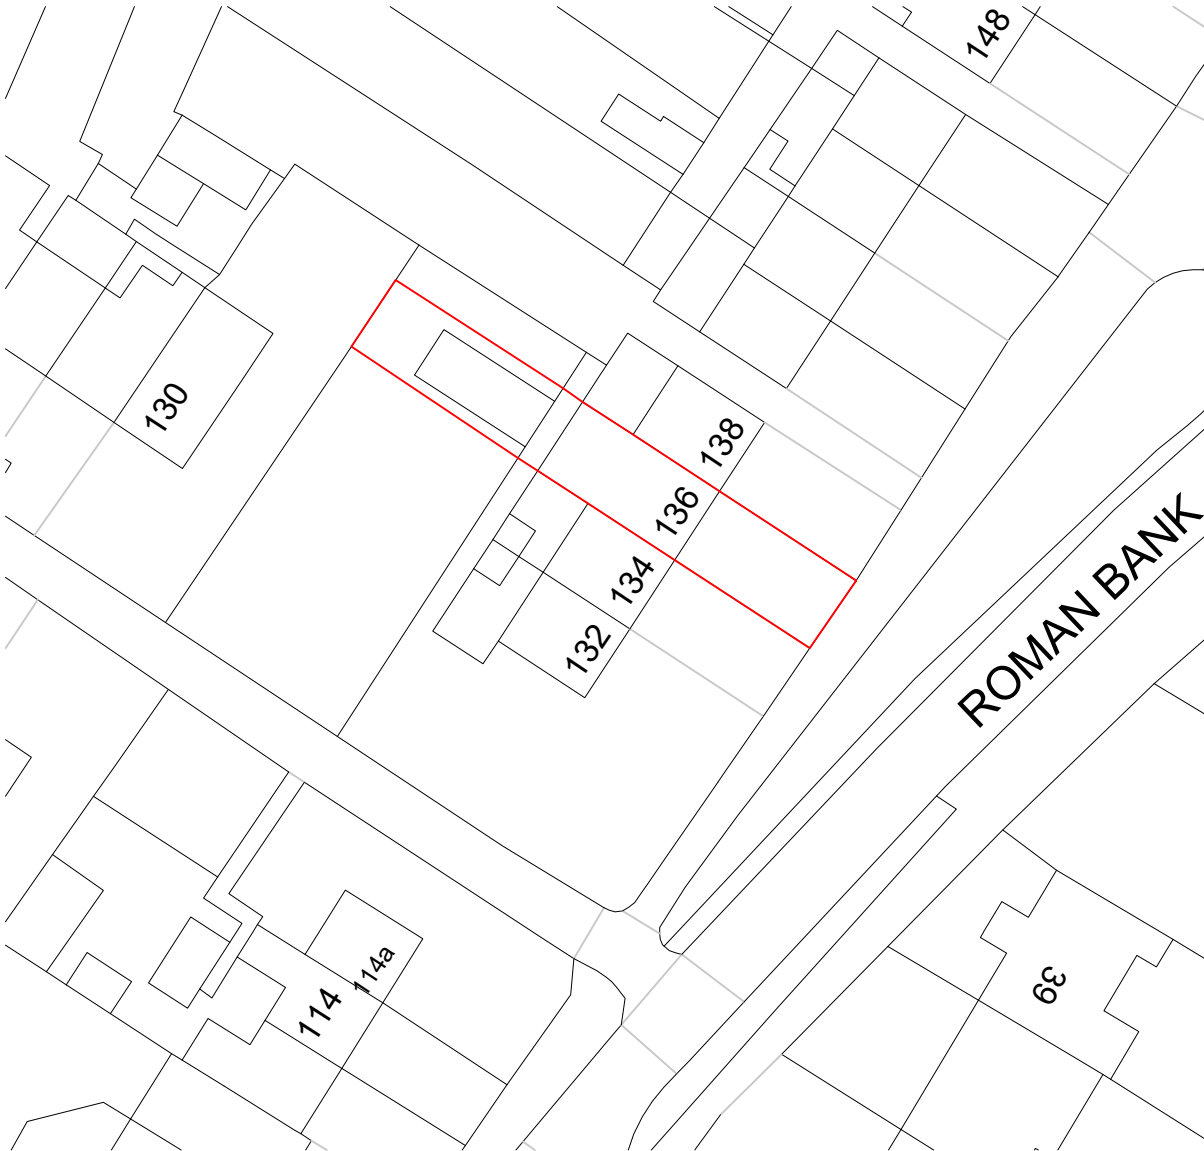

SITE PLAN @ 1:500



JOB TITLE : 136 Roman Bank, Spalding PE11 2HR	
DWG TITLE : Location and Site Plan	
DWG. NO. : 641-01	
SCALE : As shown @ A4 Do not scale from drawing	
DATE : 14/07/2023	
STATUS : PLANNING	
DRAWN BY : NF CHECKED BY : JC	
© CLAYTON ARCHITECTURE LIMITED. Tel: 01430599465 E: jon@claytonarchitect.co.uk	