
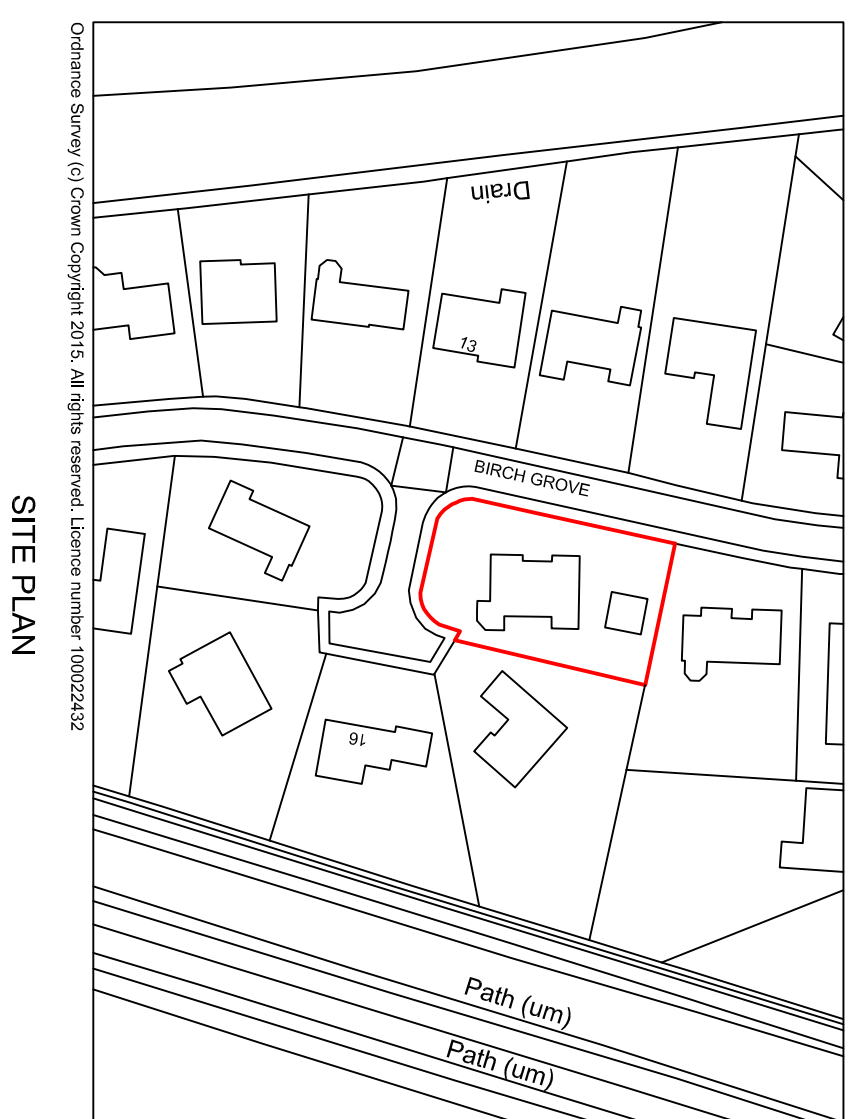
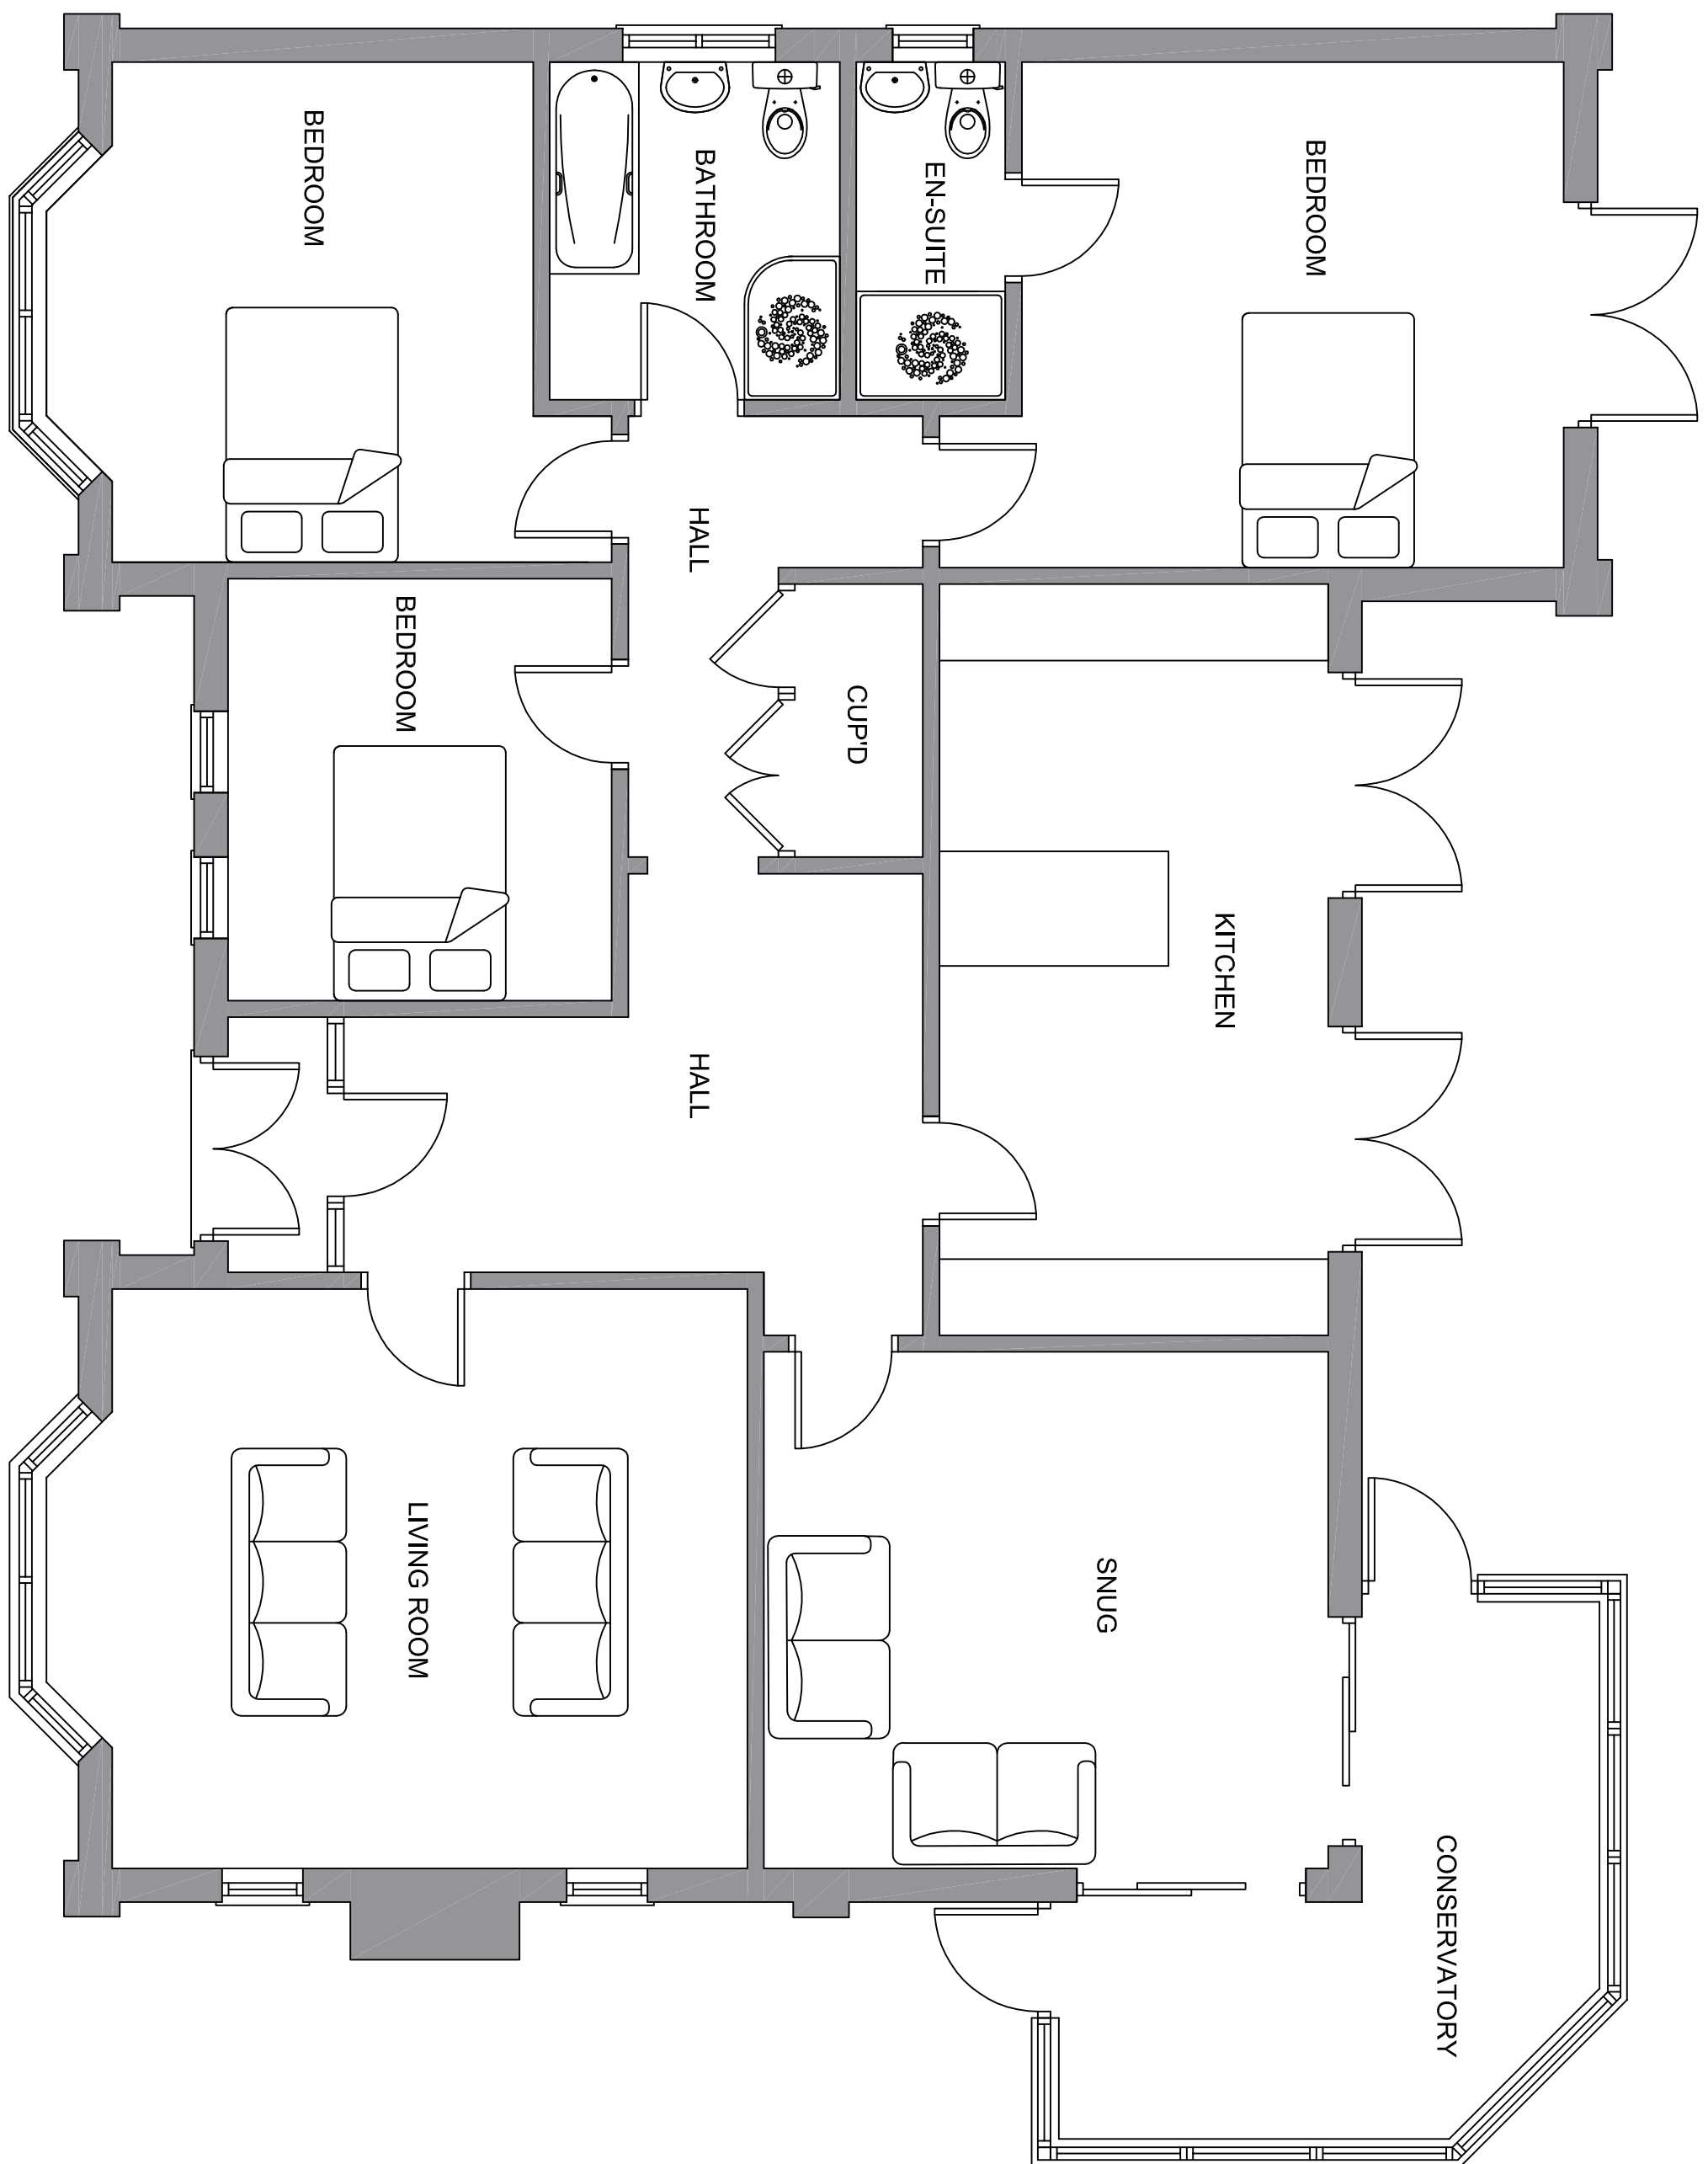
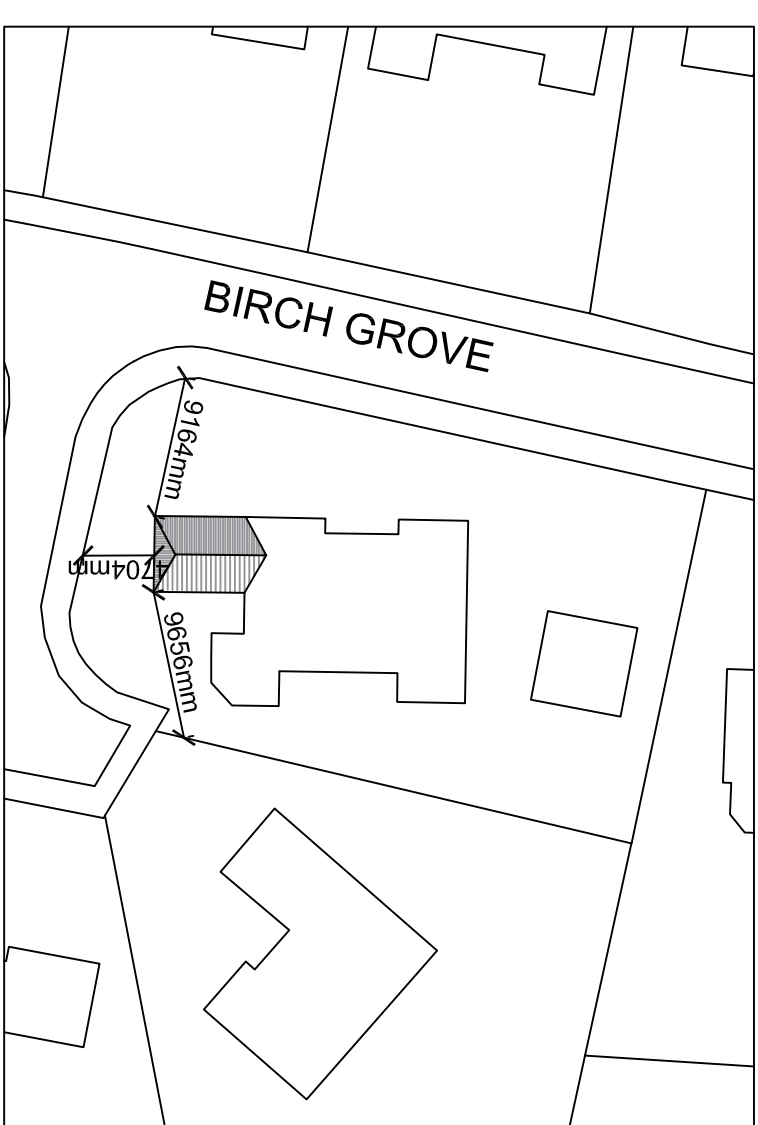
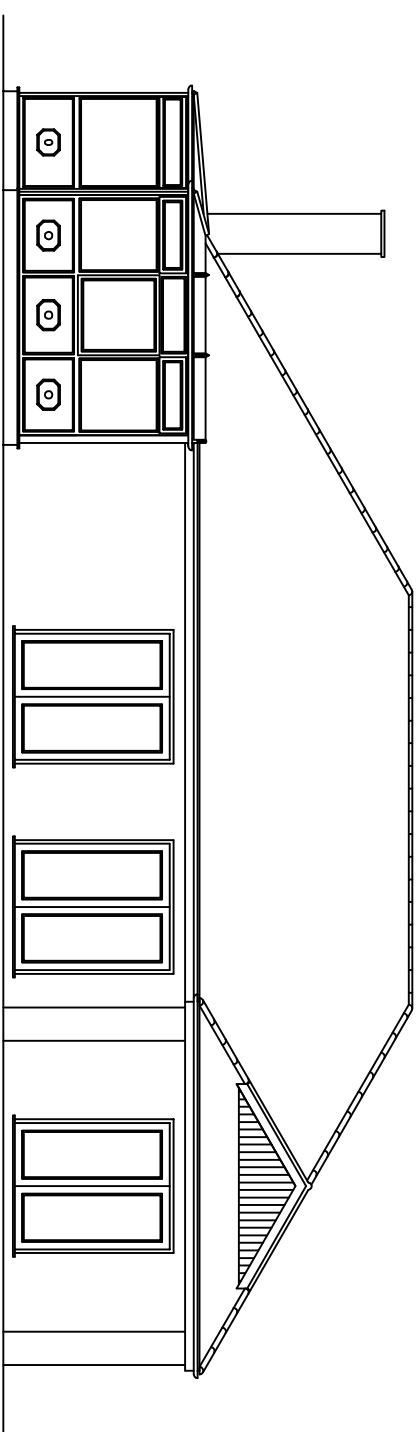
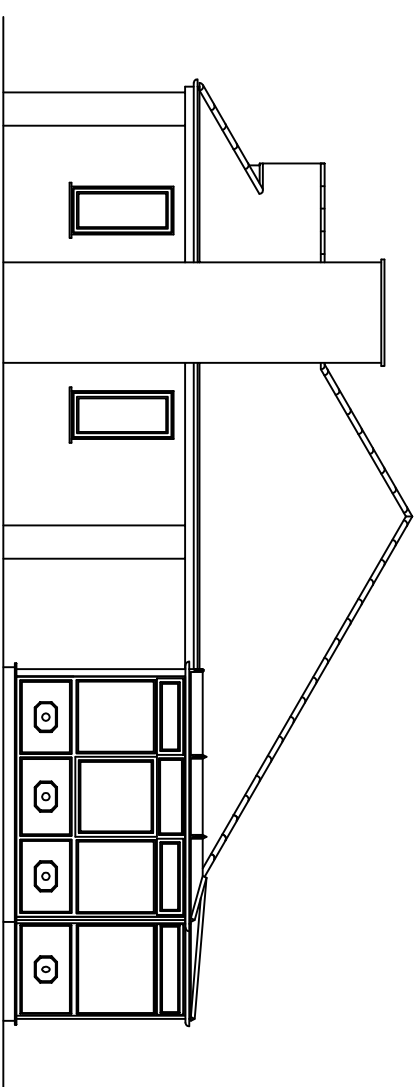


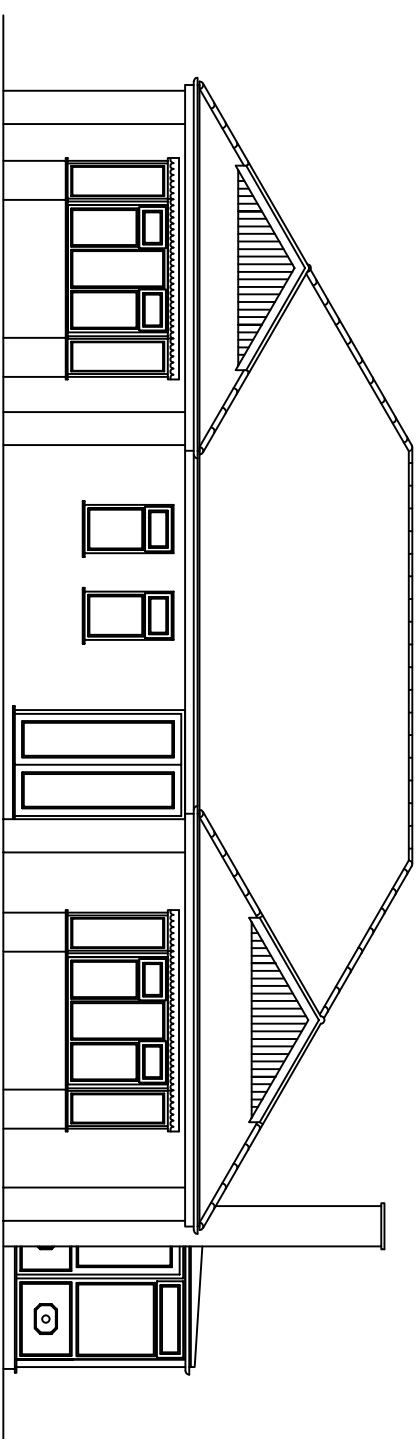

AUSTIN JOHN
DEVELOPMENTS

Rudlen, Mill Green Road, Finchbeck, Scodling,
Lincolnshire, PE11 3PU
01775 712115
contact@austinjohndevelopments.uk

Project:	SINGLE STOREY SIDE EXTENSION
Client:	MR & MRS PORTER 20 BRICKGROVE SPADING LUNCS PETT 2HL

DRAWINGS:

- EXISTING FLOOR PLAN
- EXISTING ELEVATIONS
- BLOCK PLAN
- SITE PLAN

DRAWING N°:	DATE:
AAD1004/15/00	JUNE 2015
DRAWN BY:	SCALE:
JC	1:50 1:100 1:500 1:1250

THE STATE OF TEXAS, do hereby certify that the foregoing certificate is a true and correct copy of the original on file in the office of the Secretary of State.

WITNESS MY HAND AND SEAL OF OFFICE, this 10th day of January, 1906.

JOHN W. HANCOCK, Secretary of State.