


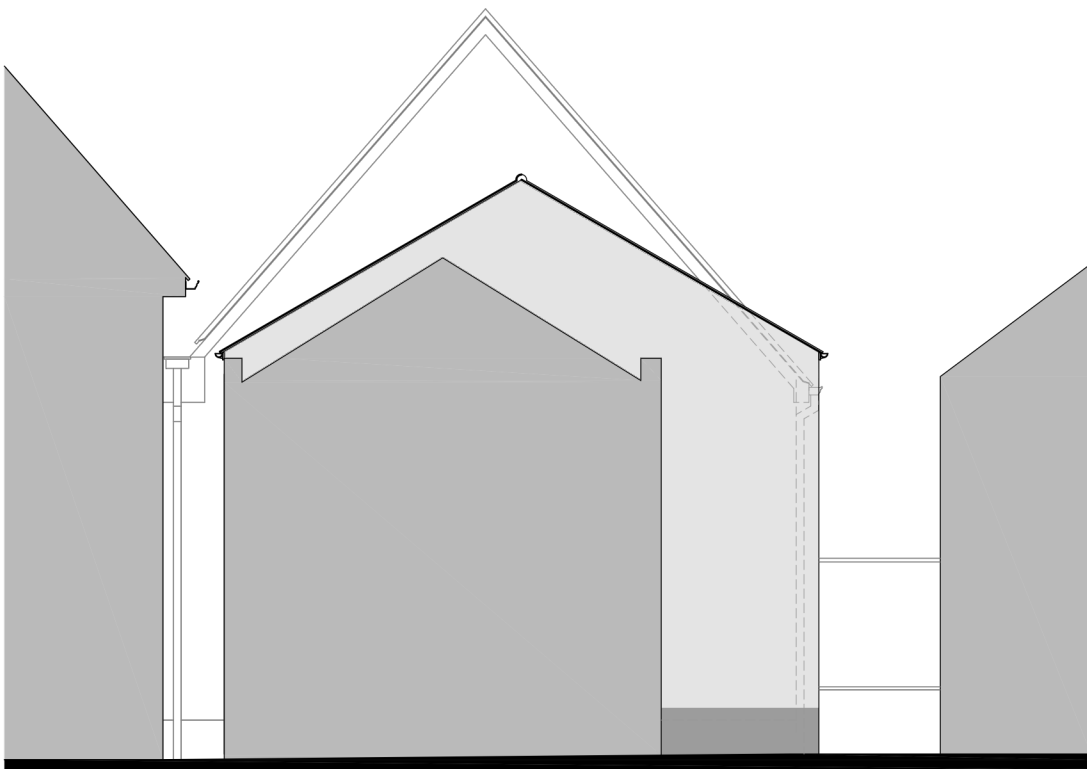

North-East Elevation



South-East Elevation




South-West Elevation



North-West Elevation




North-East Elevation from A151

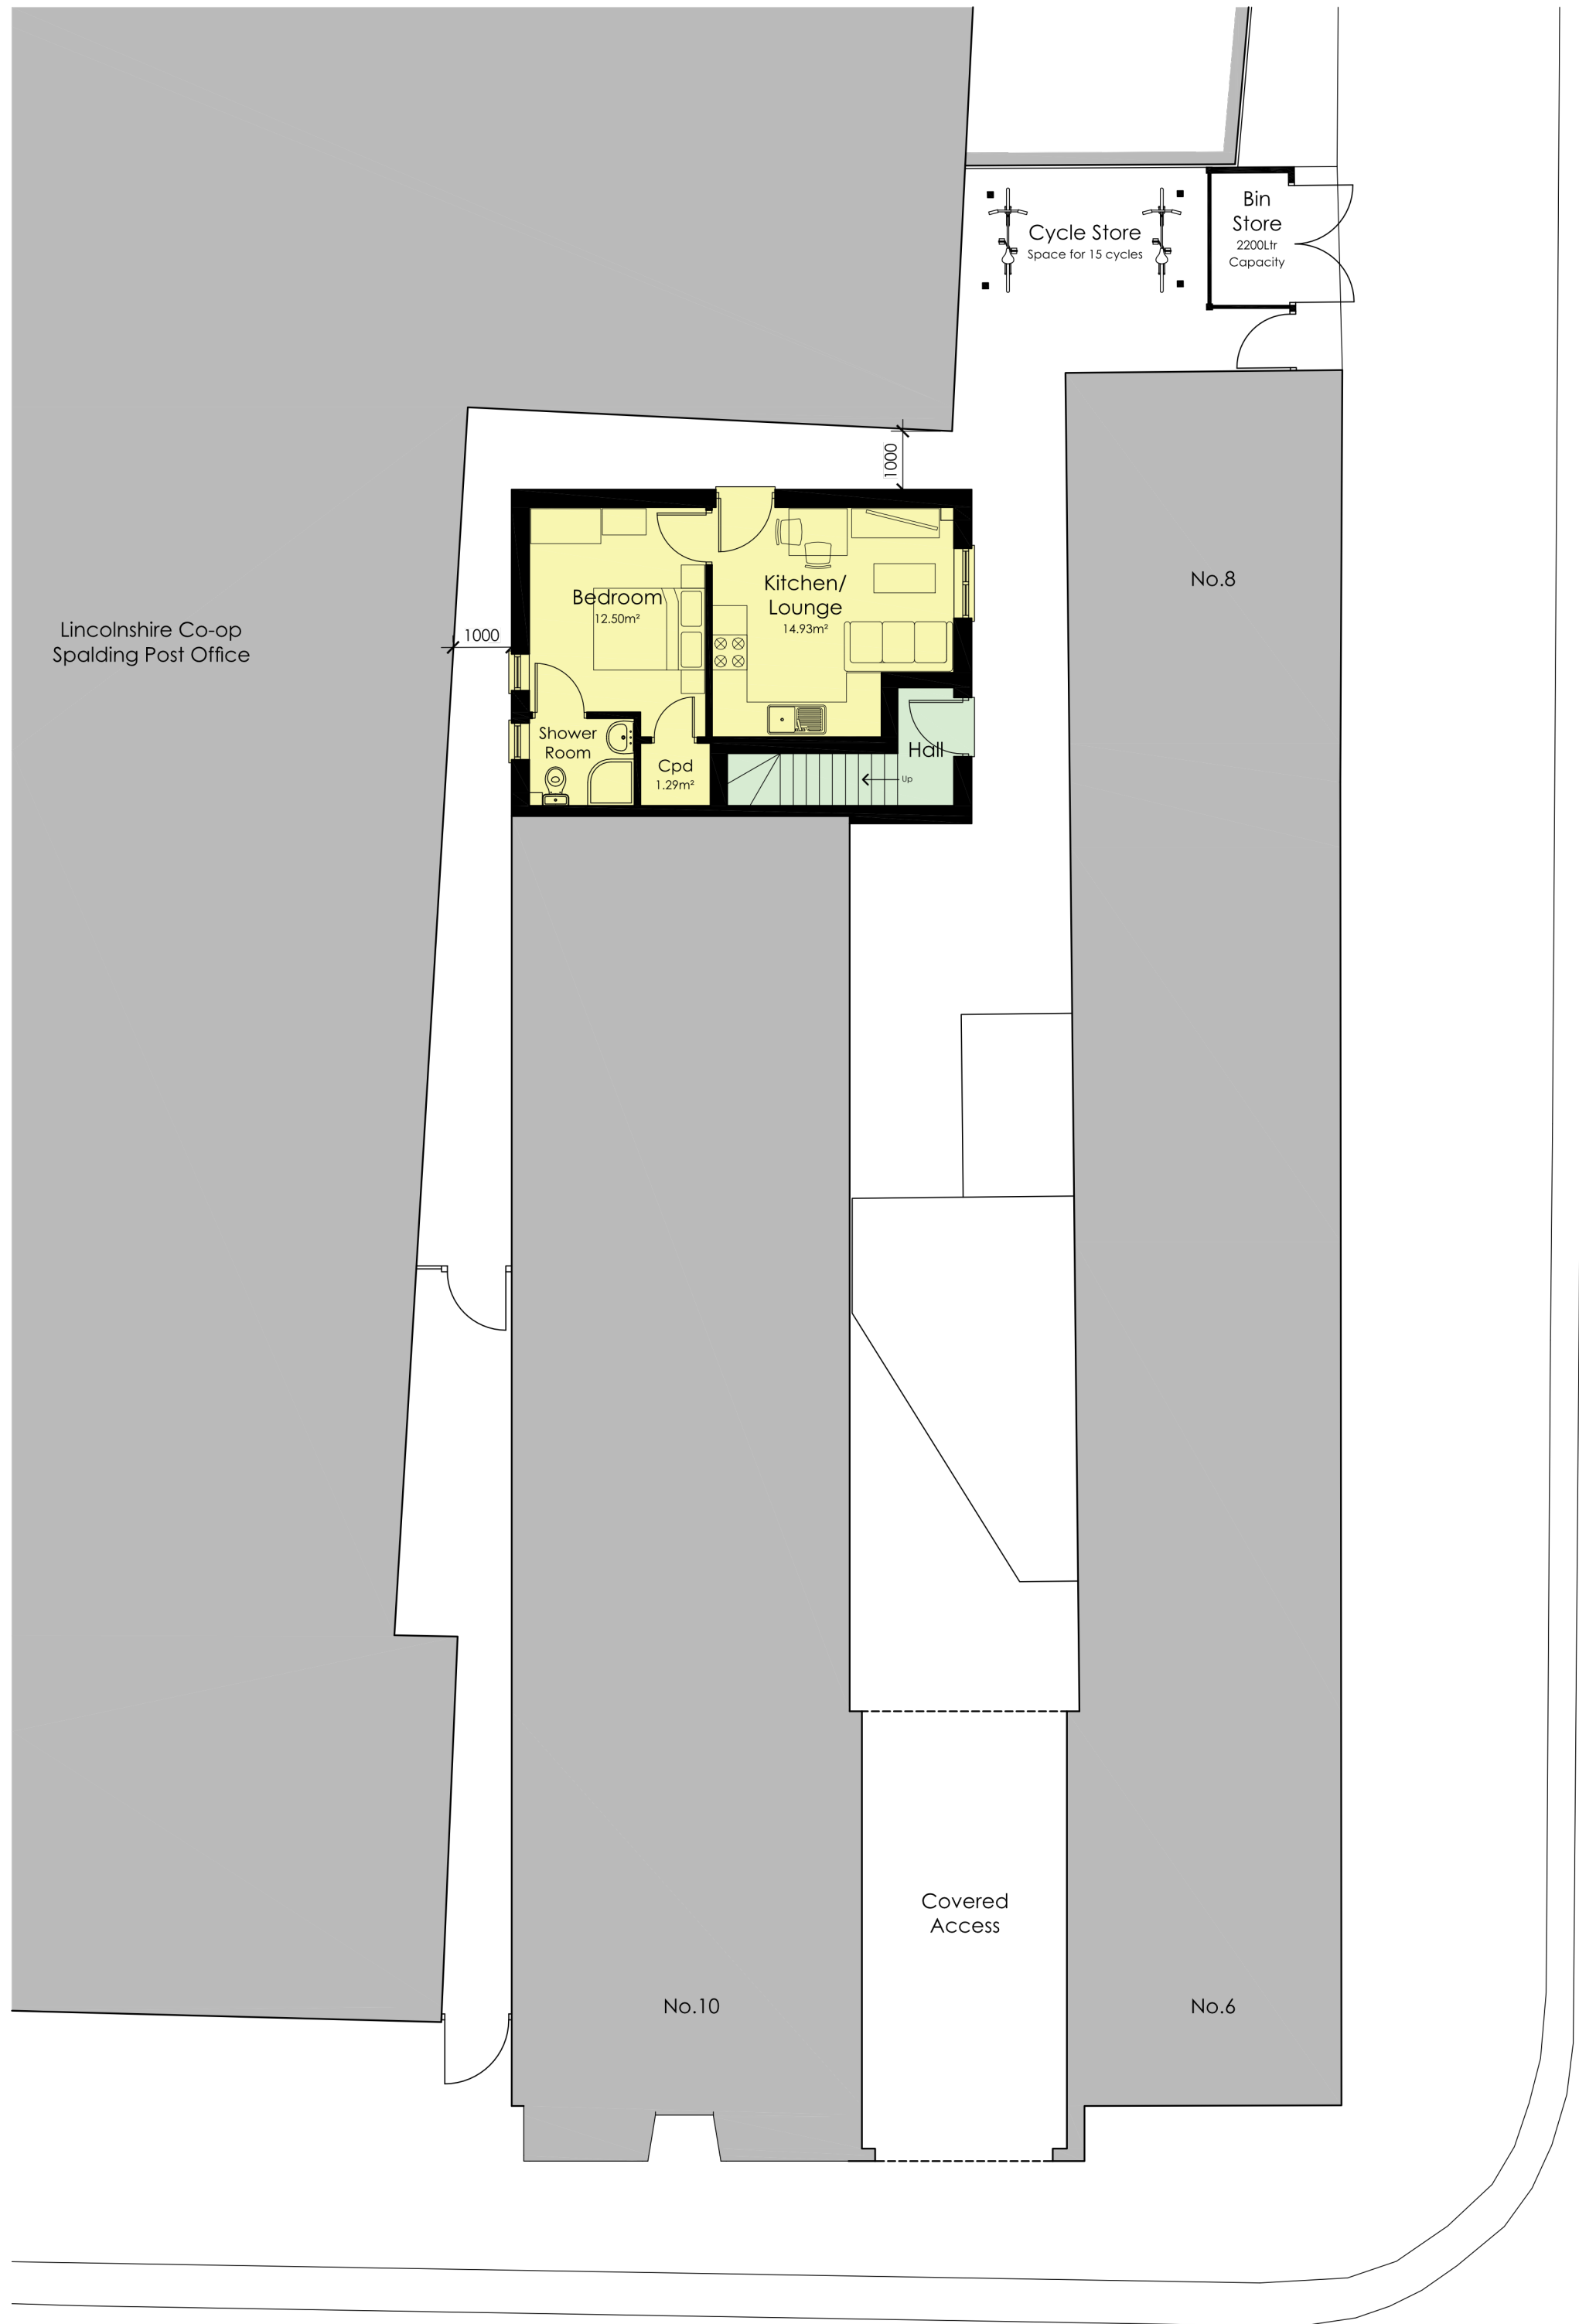


Ground Floor Plan



First Floor Plan

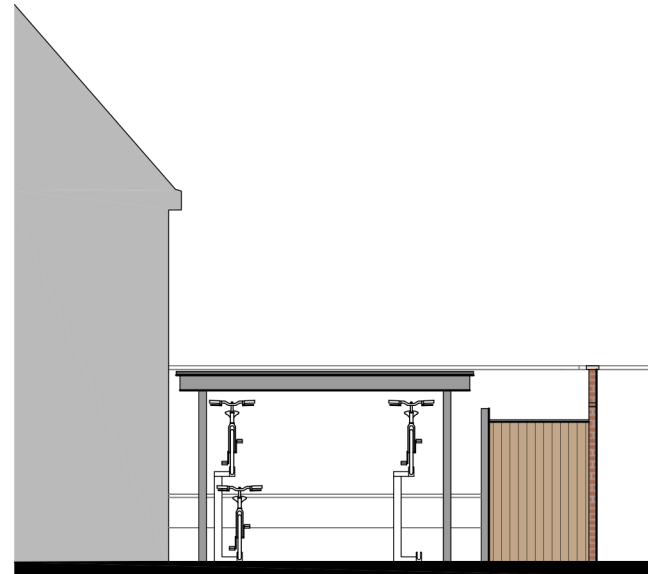

South-East Elevation from Inside Courtyard

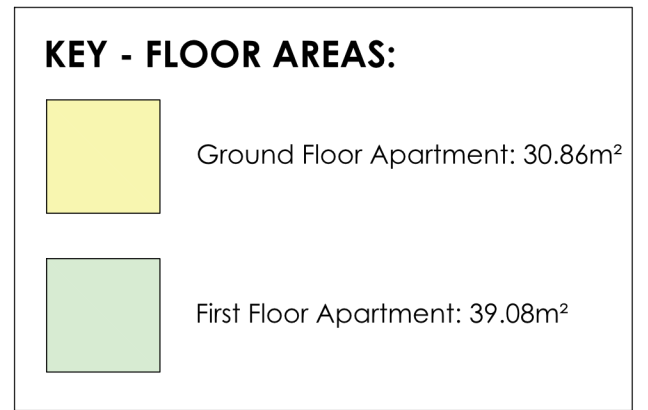

Do not scale directly from this drawing. All discrepancies are to be brought to the attention of the below office.

The copyright to this drawing is owned by Studio 11 Architecture.

A 12.08.2020 EG Proposed dwelling raised to full levels.
REVISION DATE DRAWN DESCRIPTION



THE BOATHOUSE, HARBOUR SQUARE,
NENE PARADE, WISBECH,
CAMBRIDGESHIRE, PE13 3BH

T: 01945 467339
E: design@studio11architecture.co.uk
W: www.studio11architecture.co.uk

CLIENT Solarcap Ltd

PROJECT Proposed New Apartments to Bond Street Court, Winsover Road, Spalding

DRAWING Floor Plans and Elevations

DRAWN EG	PROJECT DESIGNER JMG	PROJECT DIRECTOR KB
DATE 05.08.2020	SCALE 1:100	PAPER SIZE A1

DRAWING NUMBER 496.PD.01

Working in partnership with Ralph Charman Associates & Eleven Consultants