




DO NOT SCALE THIS DRAWING. THE CONTRACTOR IS DEEMED TO HAVE CHECKED ALL DIMENSIONS ON SITE AND REPORT ANY DISCREPANCIES TO OGLESBY & LIMB LTD. THE CONTENTS OF THIS DRAWING ARE COVERED BY COPYRIGHT AND REMAIN THE PROPERTY OF OGLESBY & LIMB LTD. WRITTEN APPROVAL MUST BE OBTAINED FROM OGLESBY & LIMB LTD PRIOR TO DUPLICATION OR REPRODUCTION OF THIS DRAWING OR ITS CONTENTS. ANY DIMENSIONS NOT SHOWN ARE TO BE CHECKED AND AGREED WITH OGLESBY & LIMB LTD.

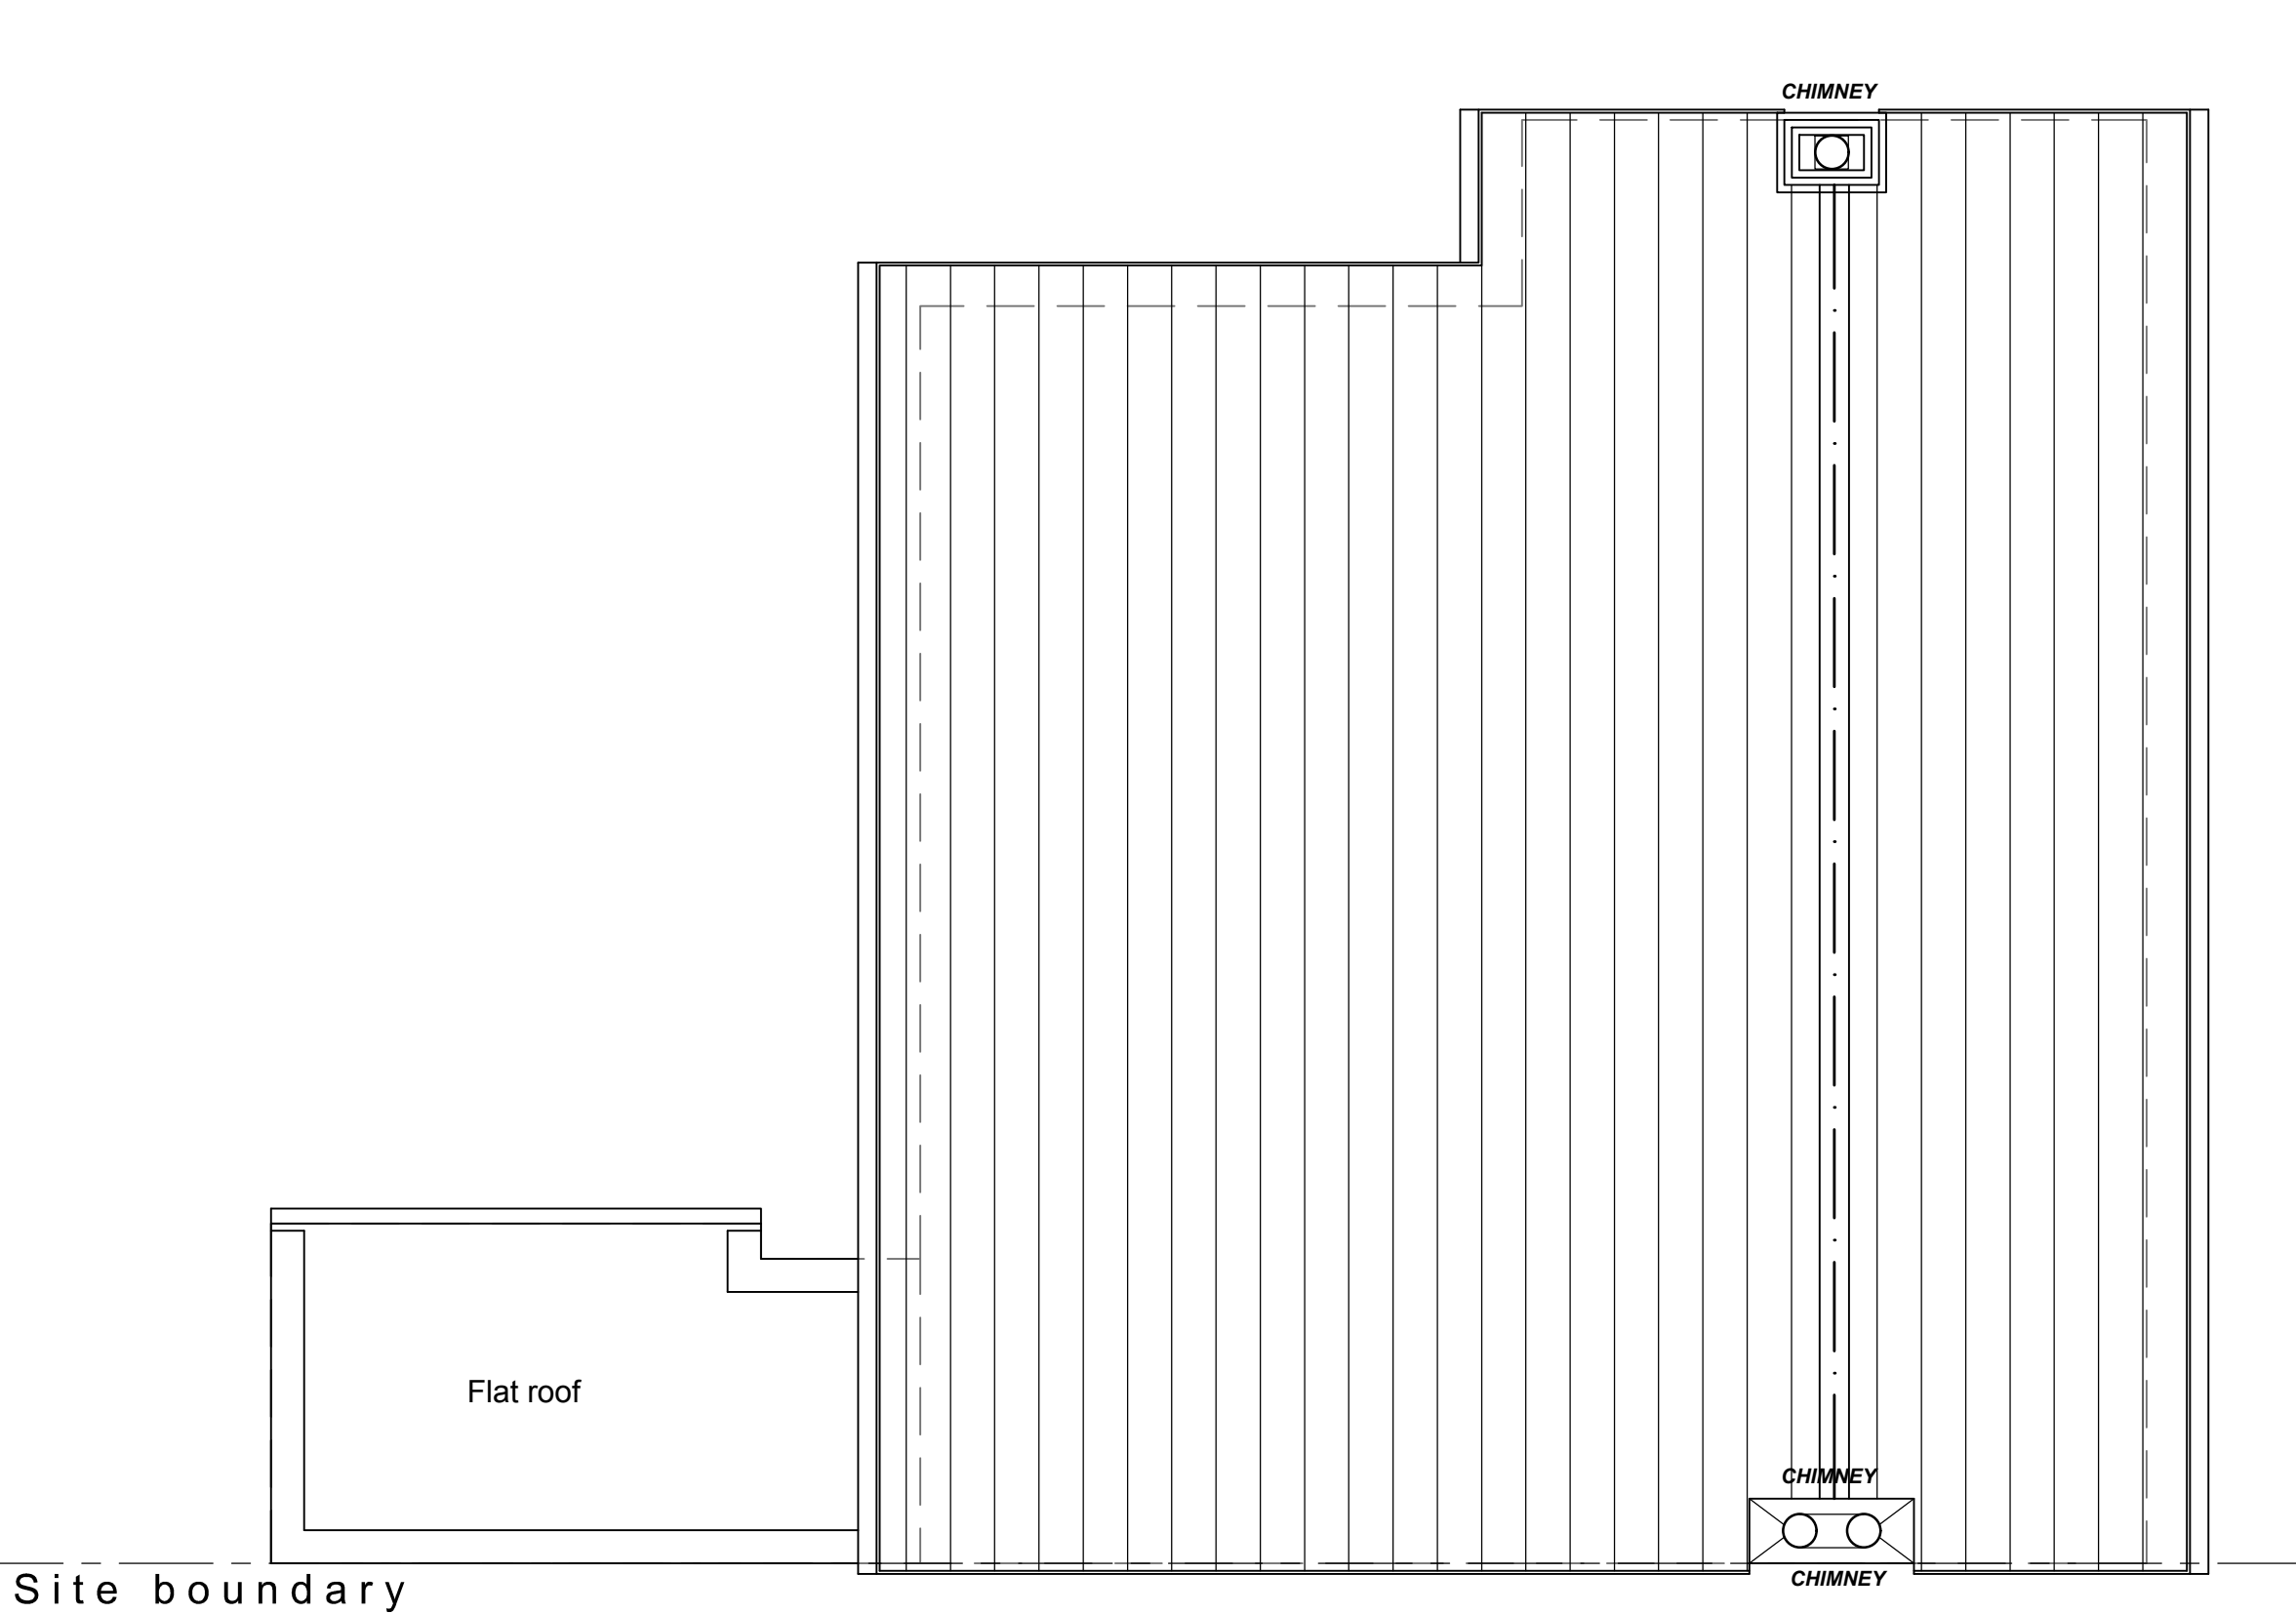

Roof Plan - Indicative Only
Scale 1 : 50

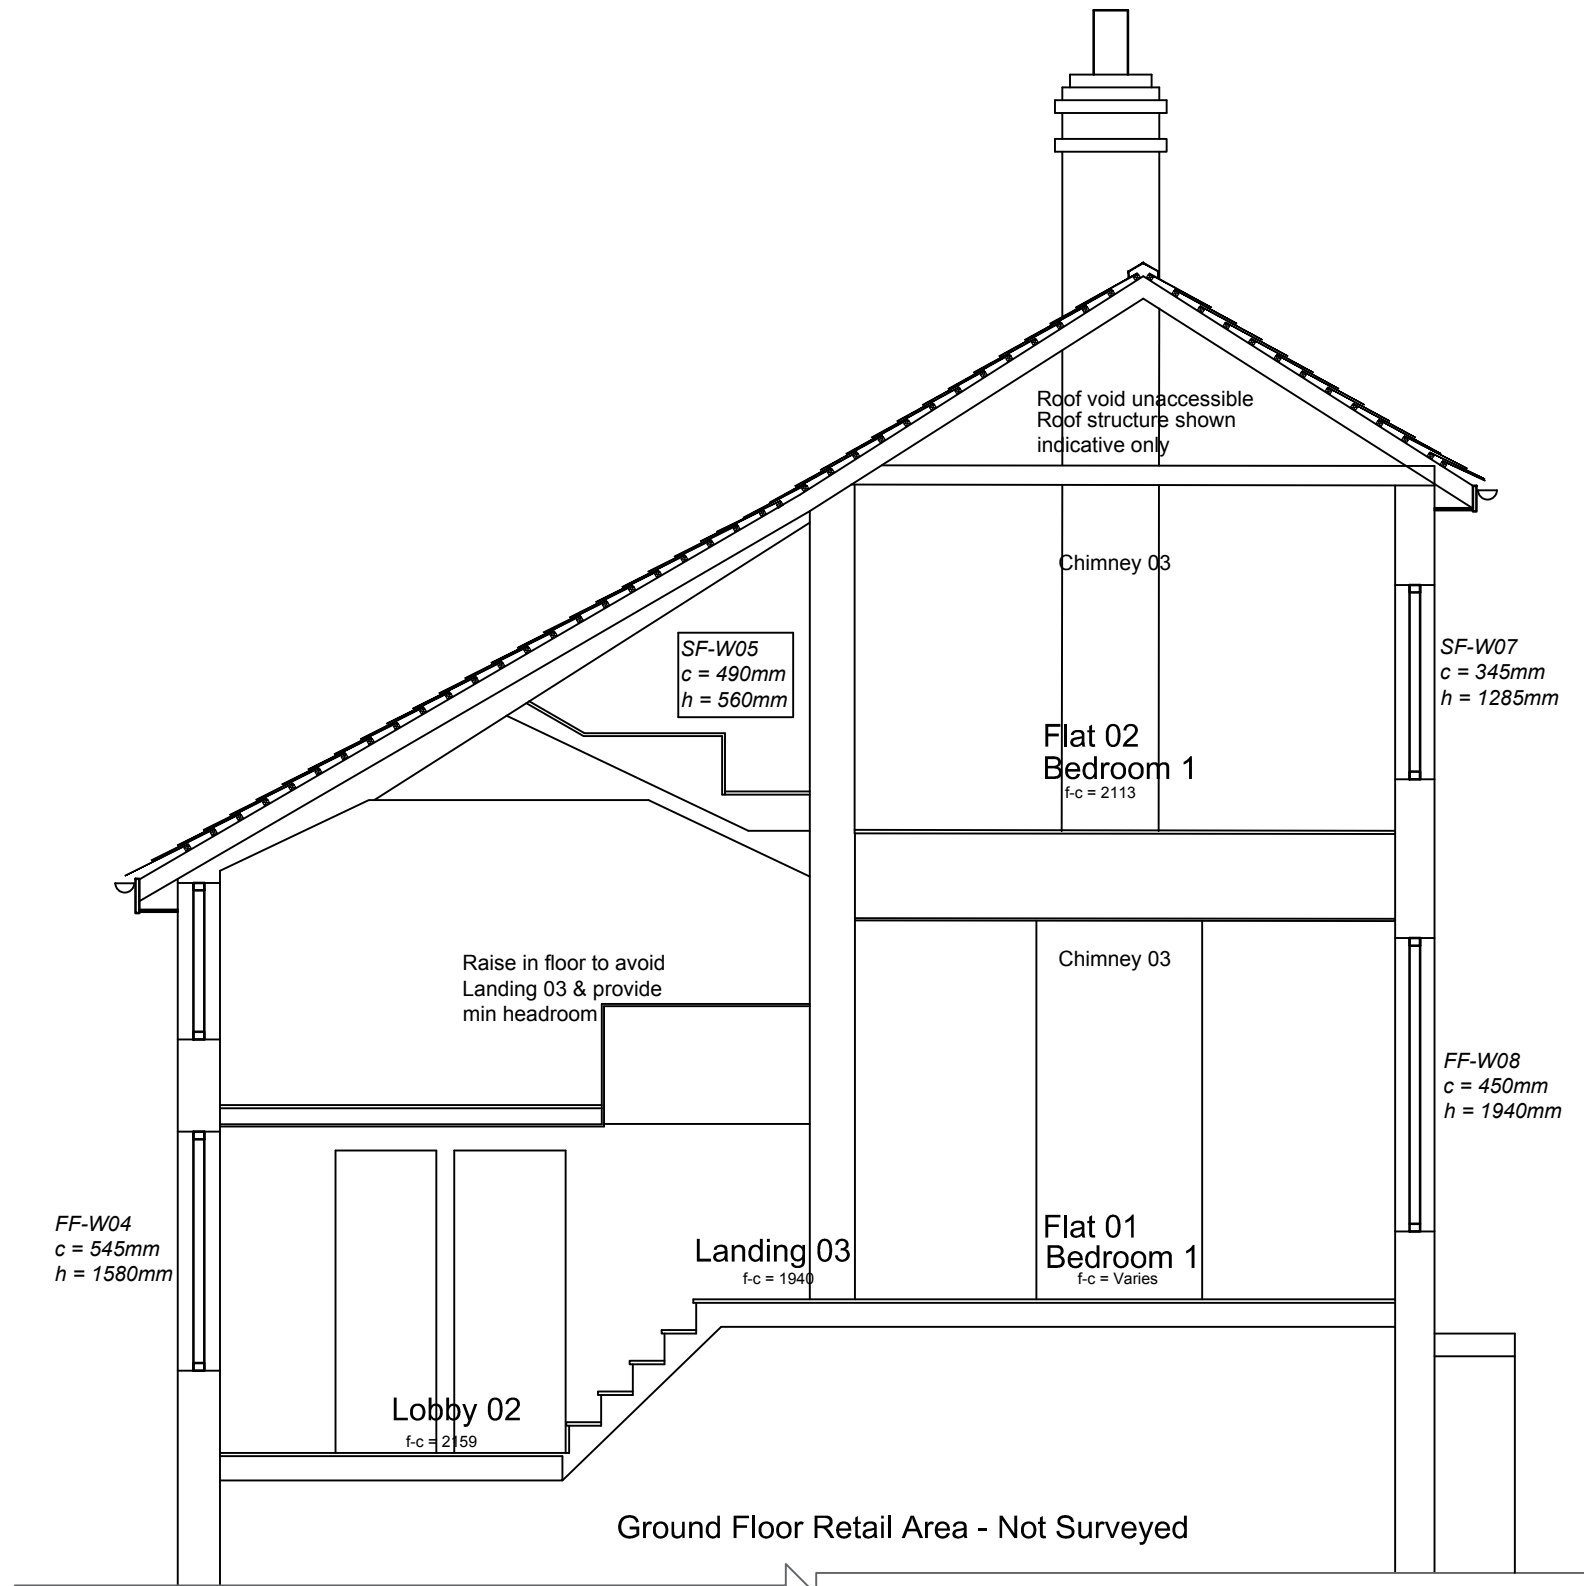

Section A - a as existing
Scale 1 : 50

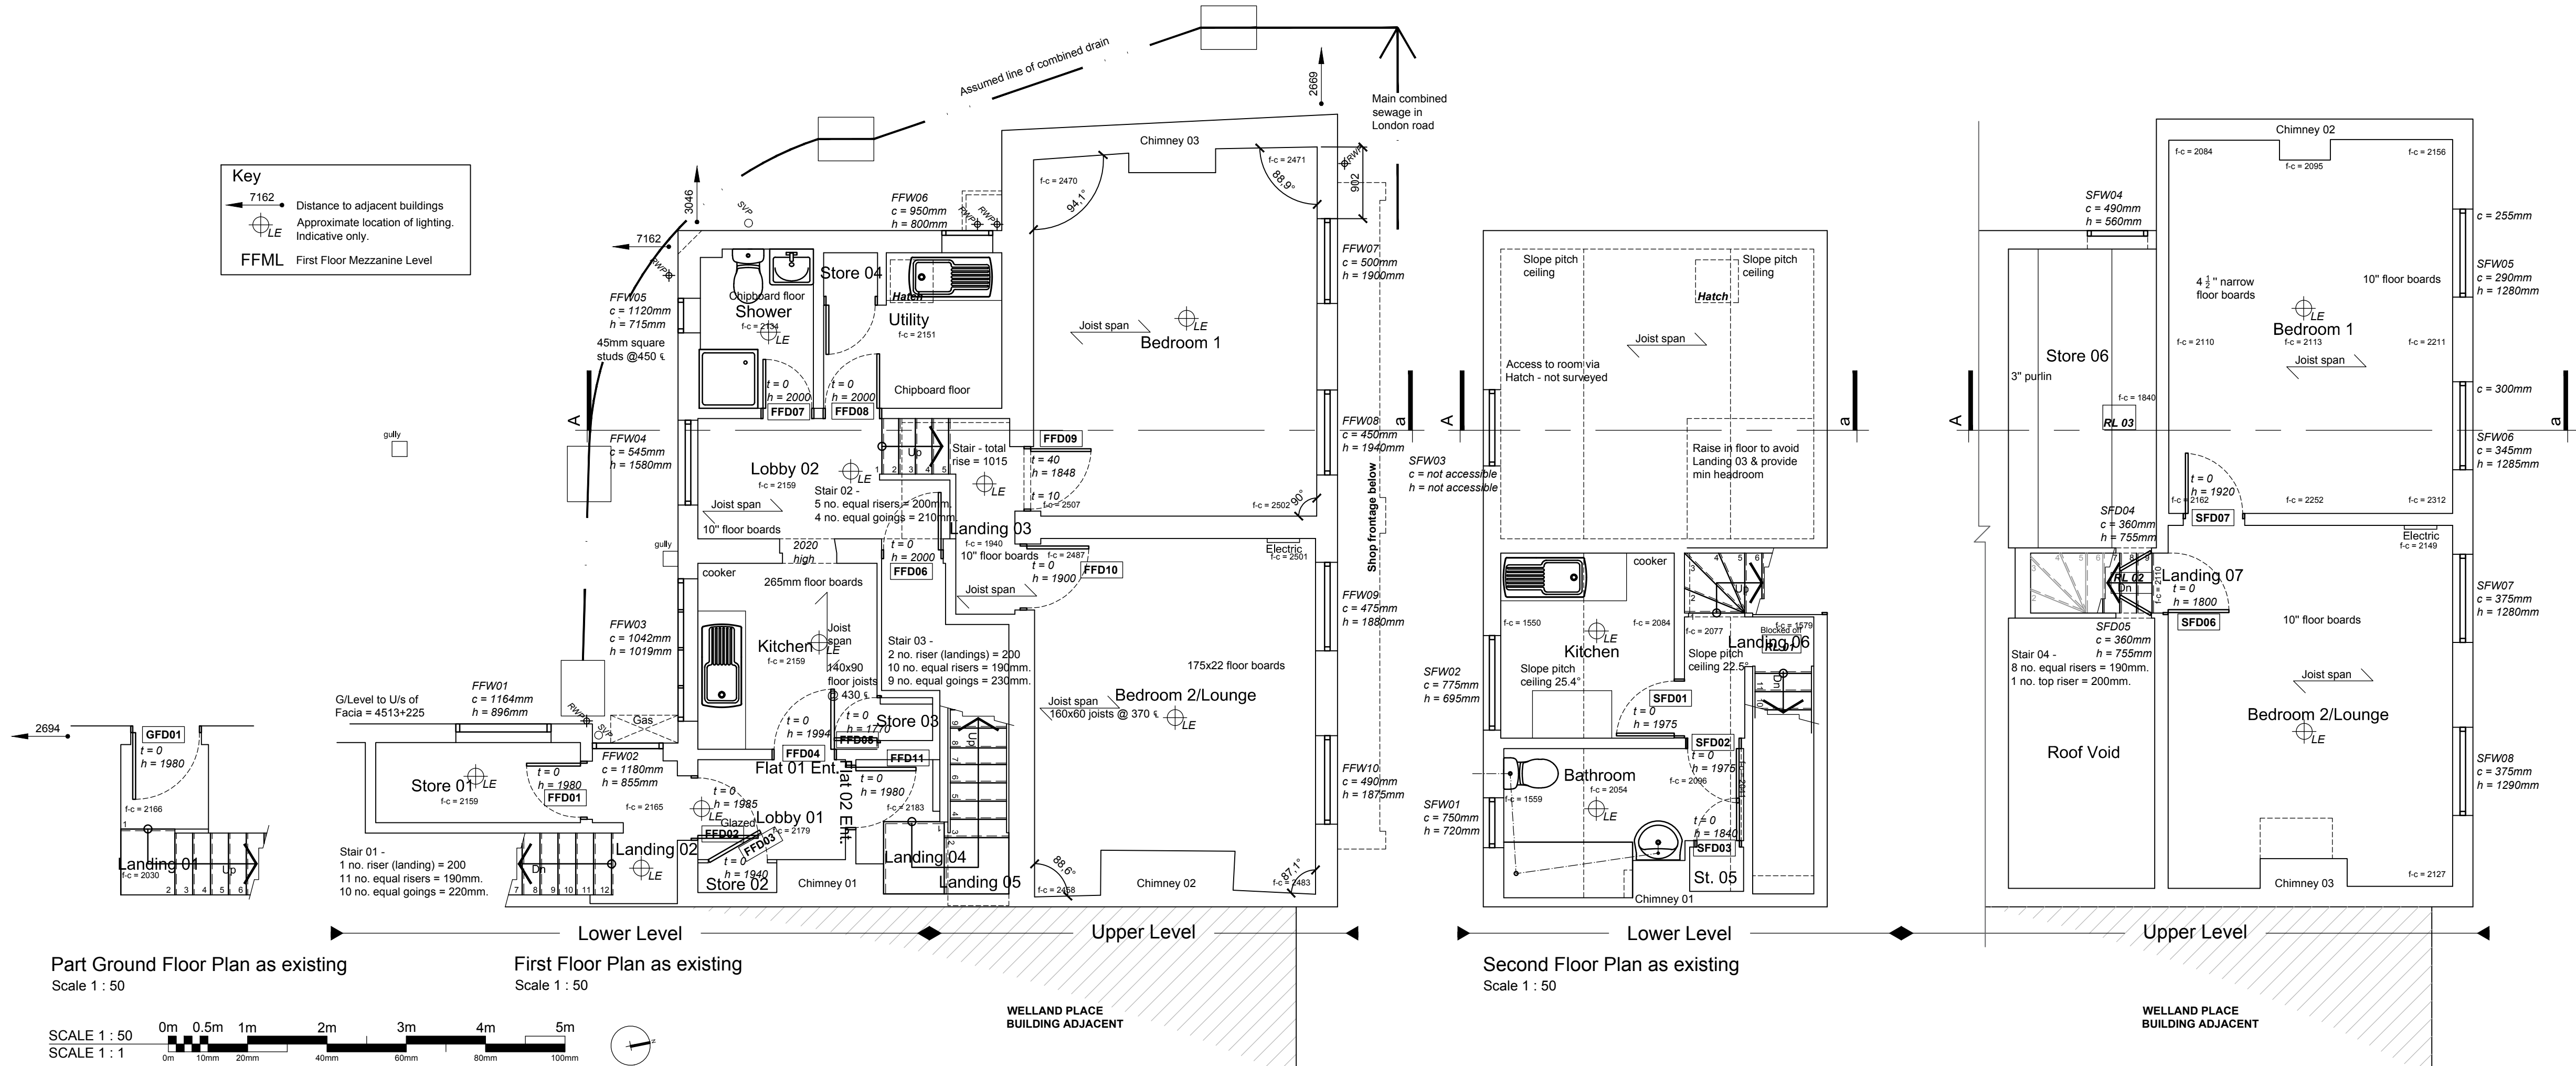

-	19.12.16	Preliminary Issue for comment	Is
Ref.	Date	Description	Initial

Oglesby & Limb Ltd

Chartered Architect

Suites 4 & 5, Market Chambers
12 Market Place, Spalding, Lincs
PE11 1SL

Tel: 01775 761196

e-mail: design@o-l-ltd.co.uk

O&L

Client:
Mr Aaron Timms

Project:
**Proposed refurbishment of flats
7 London Road
Spalding
Lincolnshire
PE11 2TA**

Drawing Title:
**Part Ground, First & Second
Floor Plans, Roof Plan & Section
as existing**

GENERAL ISSUE

Date:	19.12.16	Scale:	as shown @ A1
Drawn by:	LS	Checked by:	AJO

Drawing Number:	Rev:
A1230 - 04	-