




North Elevation as proposed
Scale 1 : 100
SCALE 1 : 100
SCALE 1 : 1




West Elevation as proposed



East Elevation as proposed
Scale 1 : 100

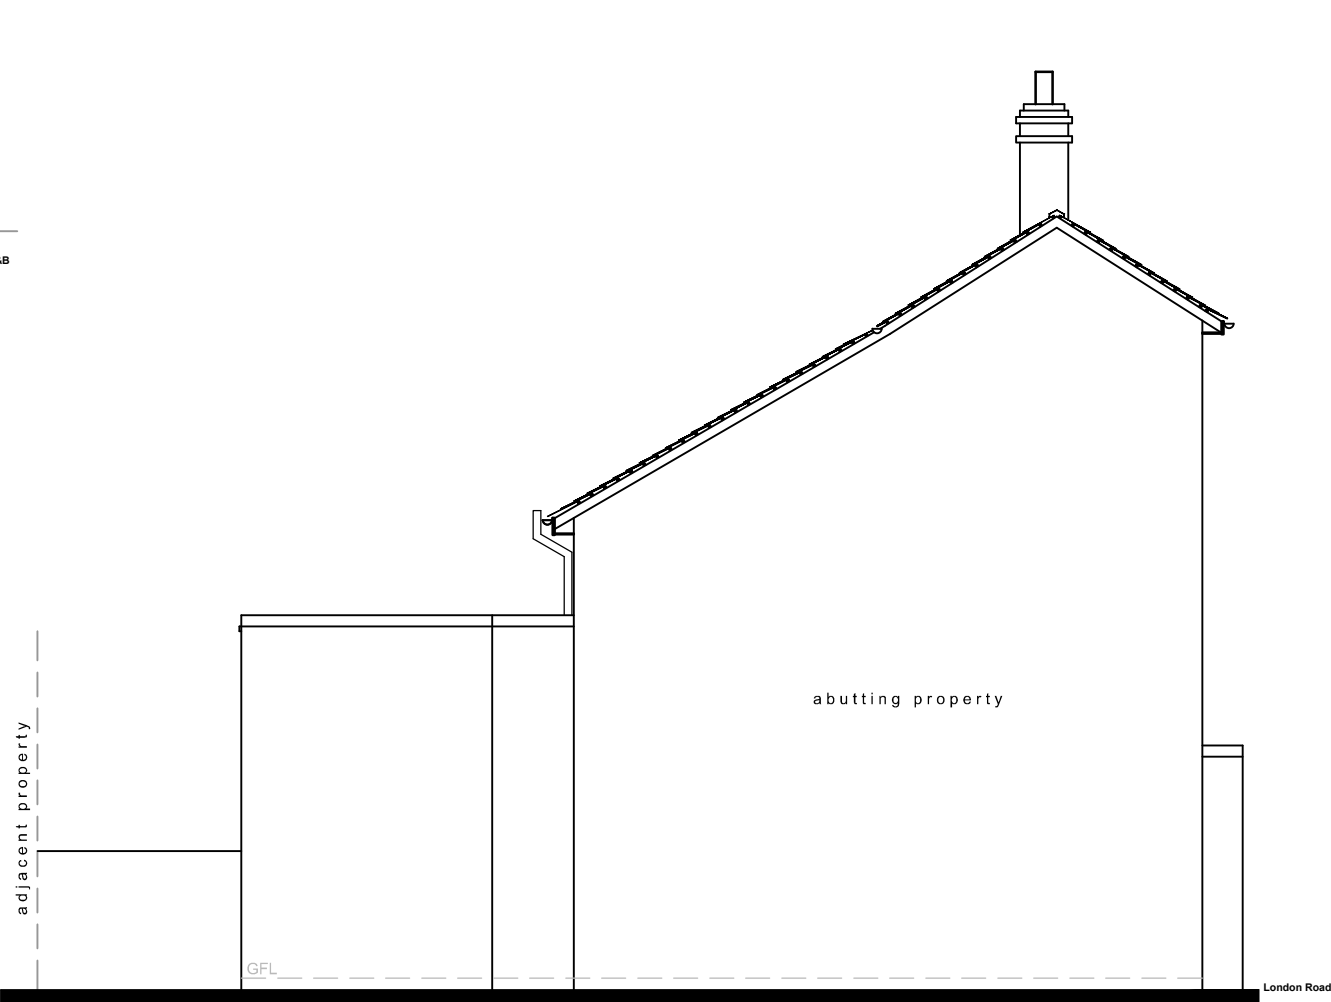

South Elevation as proposed
Scale 1 : 100

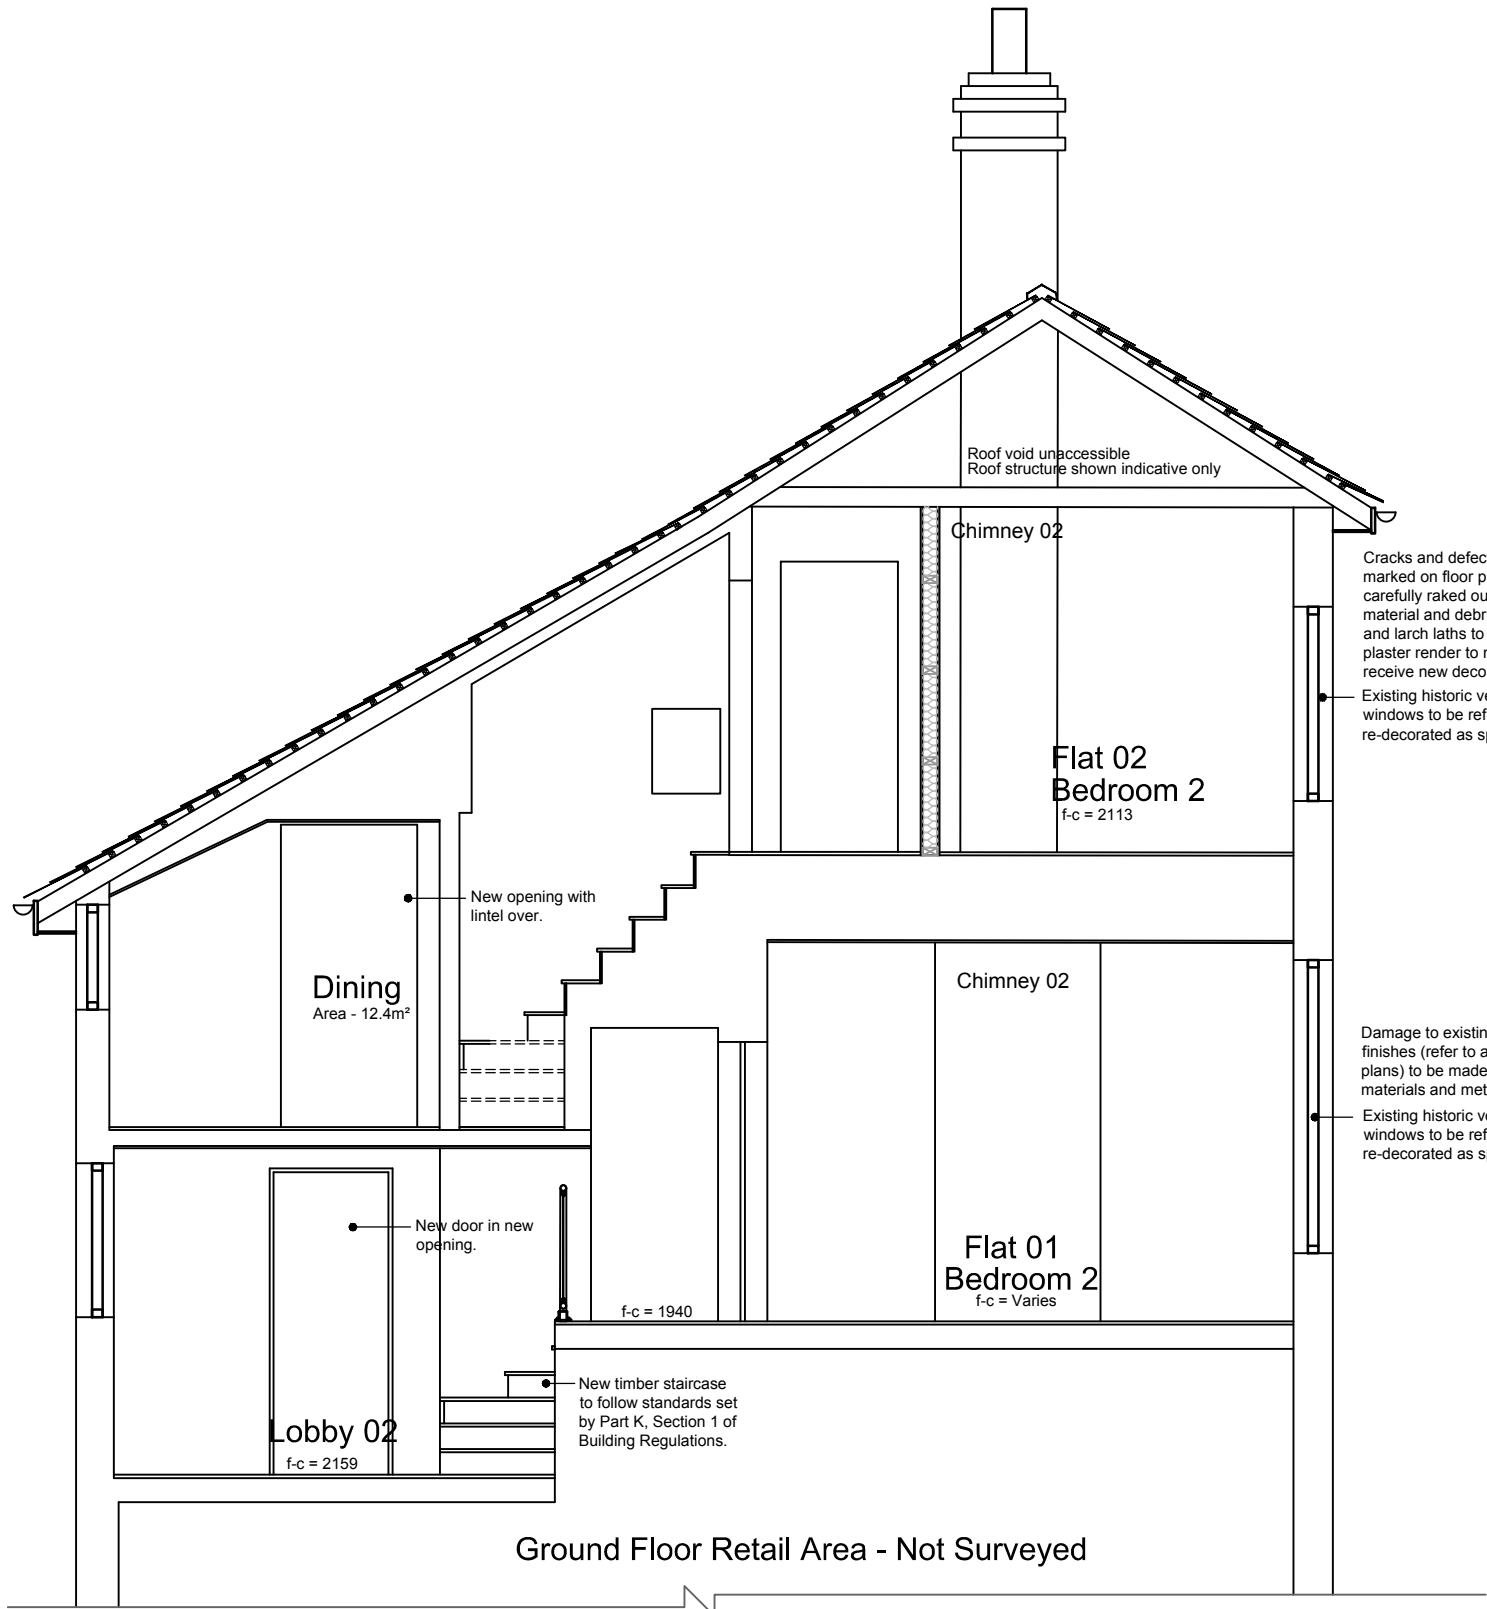

Section B - b as proposed
Scale 1 : 50
SCALE 1 : 50
SCALE 1 : 1

DO NOT SCALE THIS DRAWING. THE CONTRACTOR IS DEEMED TO HAVE CHECKED ALL DIMENSIONS ON SITE AND REPORT ANY DISCREPANCIES TO OGLESBY & LIMB LTD. THE CONTENTS OF THIS DRAWING ARE COVERED BY COPYRIGHT AND REMAIN THE PROPERTY OF OGLESBY & LIMB LTD. WRITTEN APPROVAL MUST BE OBTAINED FROM OGLESBY & LIMB LTD PRIOR TO DUPLICATION OR REPRODUCTION OF THIS DRAWING OR ITS CONTENTS. ANY DIMENSIONS NOT SHOWN ARE TO BE CHECKED AND AGREED WITH OGLESBY & LIMB LTD.

-	23.06.17	Preliminary Issue for comment	Is
Ref.	Date	Description	Initial

Oglesby & Limb Ltd

Chartered Architect

Suites 4 & 5, Market Chambers
12 Market Place, Spalding, Lincs
PE11 1SL

Tel: 01775 761196

e-mail: design@o-l-ltd.co.uk

O&L

Client:
Mr Aaron Timms

Project:
**Proposed refurbishment of flats
7 London Road
Spalding
Lincolnshire
PE11 2TA**

Drawing Title:

**Section B-b and Elevations as
Proposed
inc. Building Regulation notes**

LBC APPLICATION ISSUE

Date:	19.12.16	Scale:	as shown
Drawn by:	LS	Checked by:	AJO

Drawing Number:	Rev:
A1230 - 12	-