






FRONT ELEVATION - 1:100

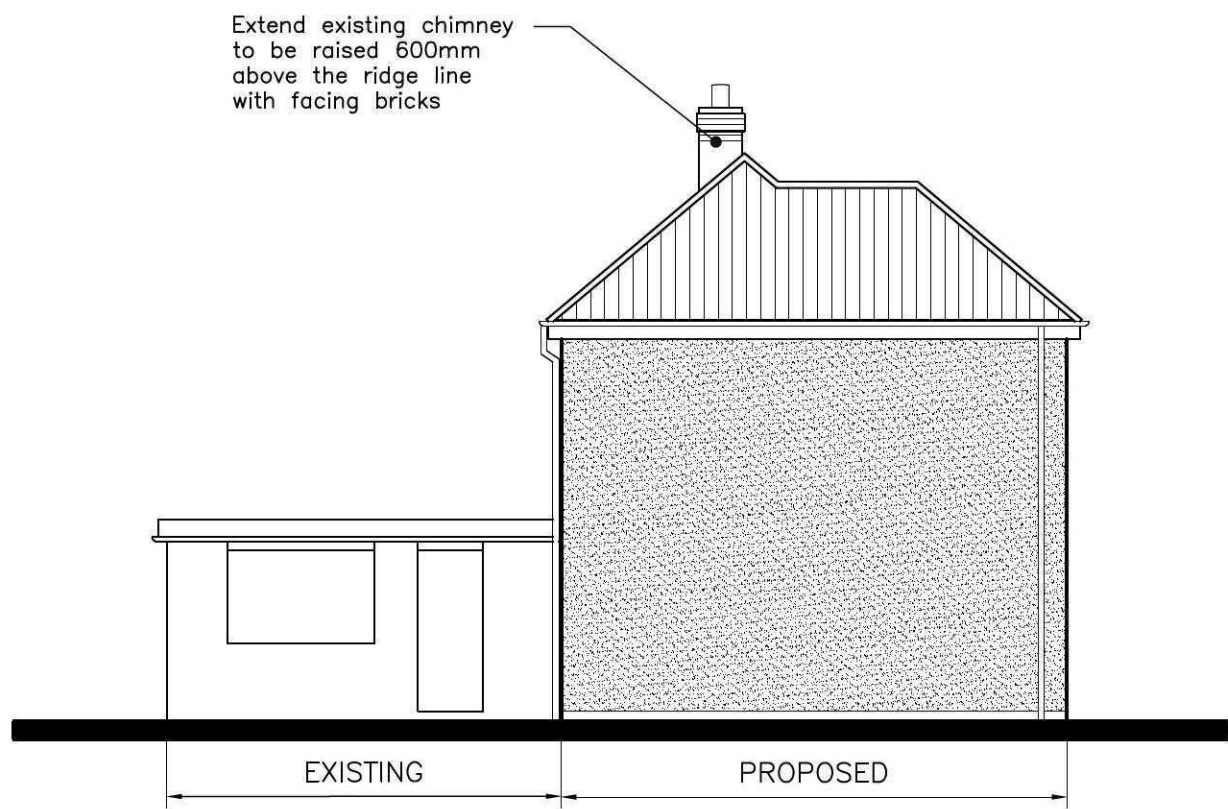


SIDE ELEVATION - 1:100

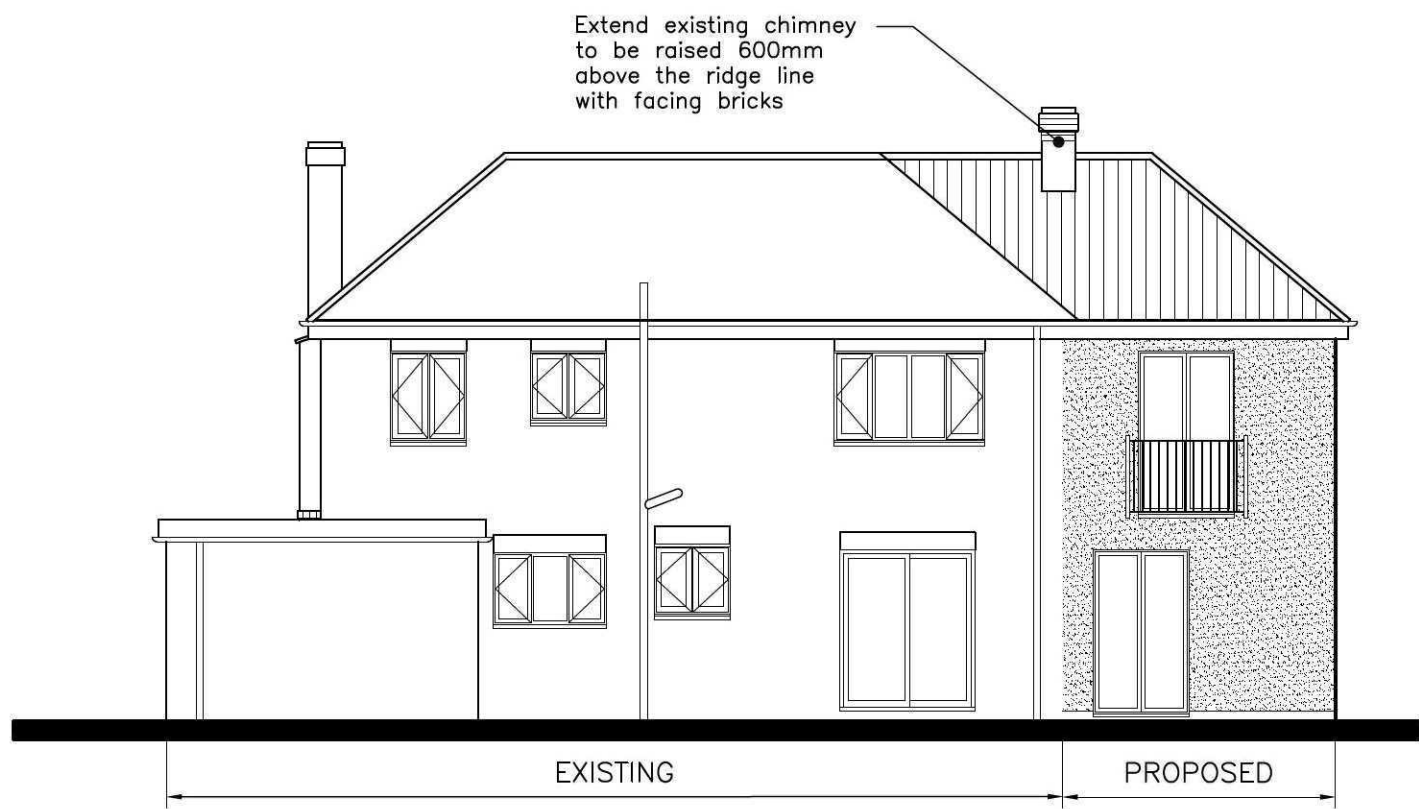


REAR ELEVATION - 1:100

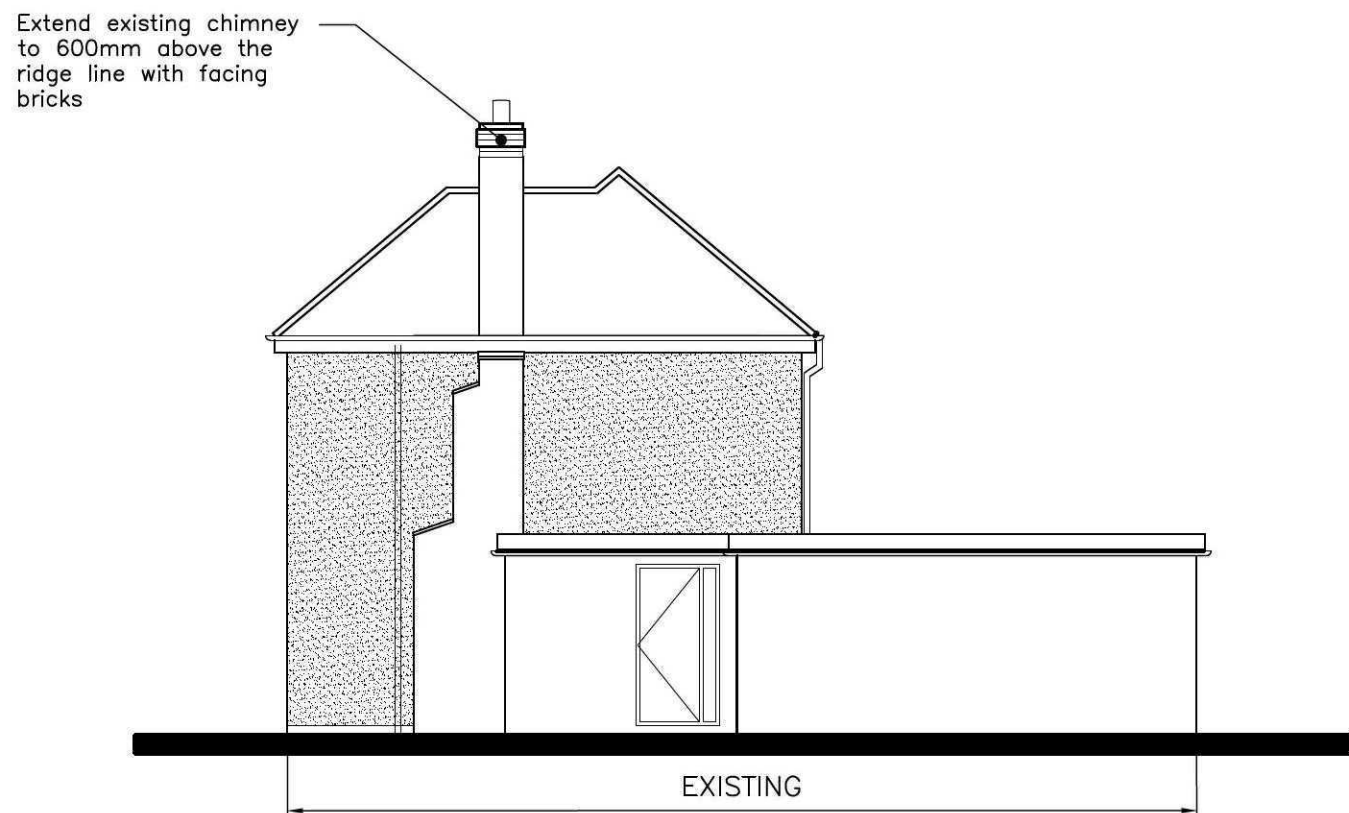


SIDE ELEVATION - 1:100

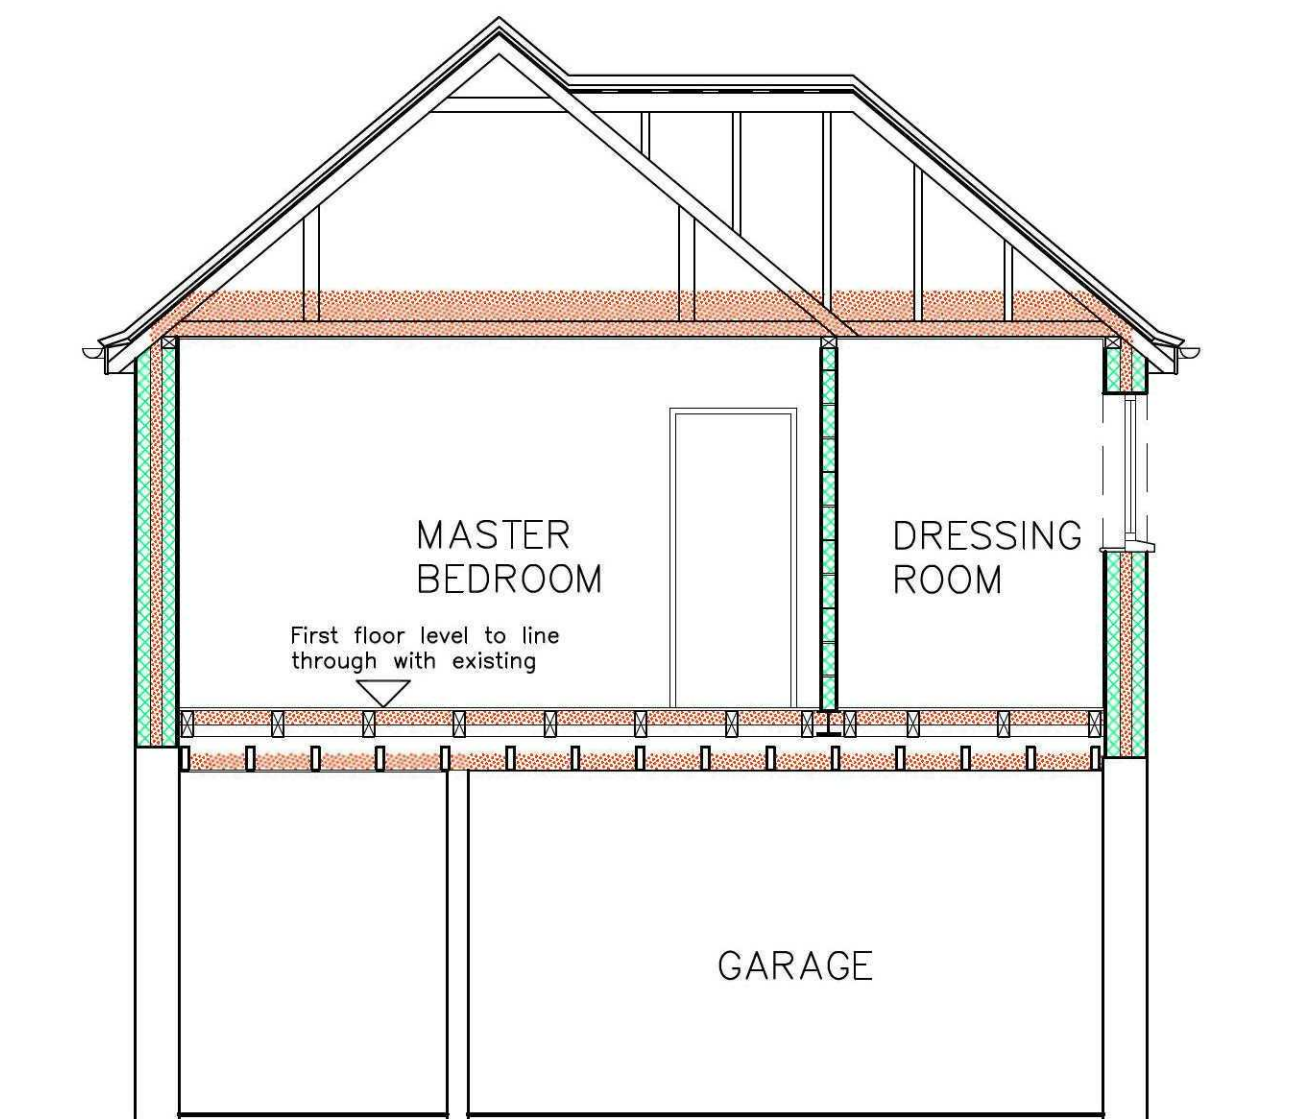


SECTION A 110350 / 02
1:50

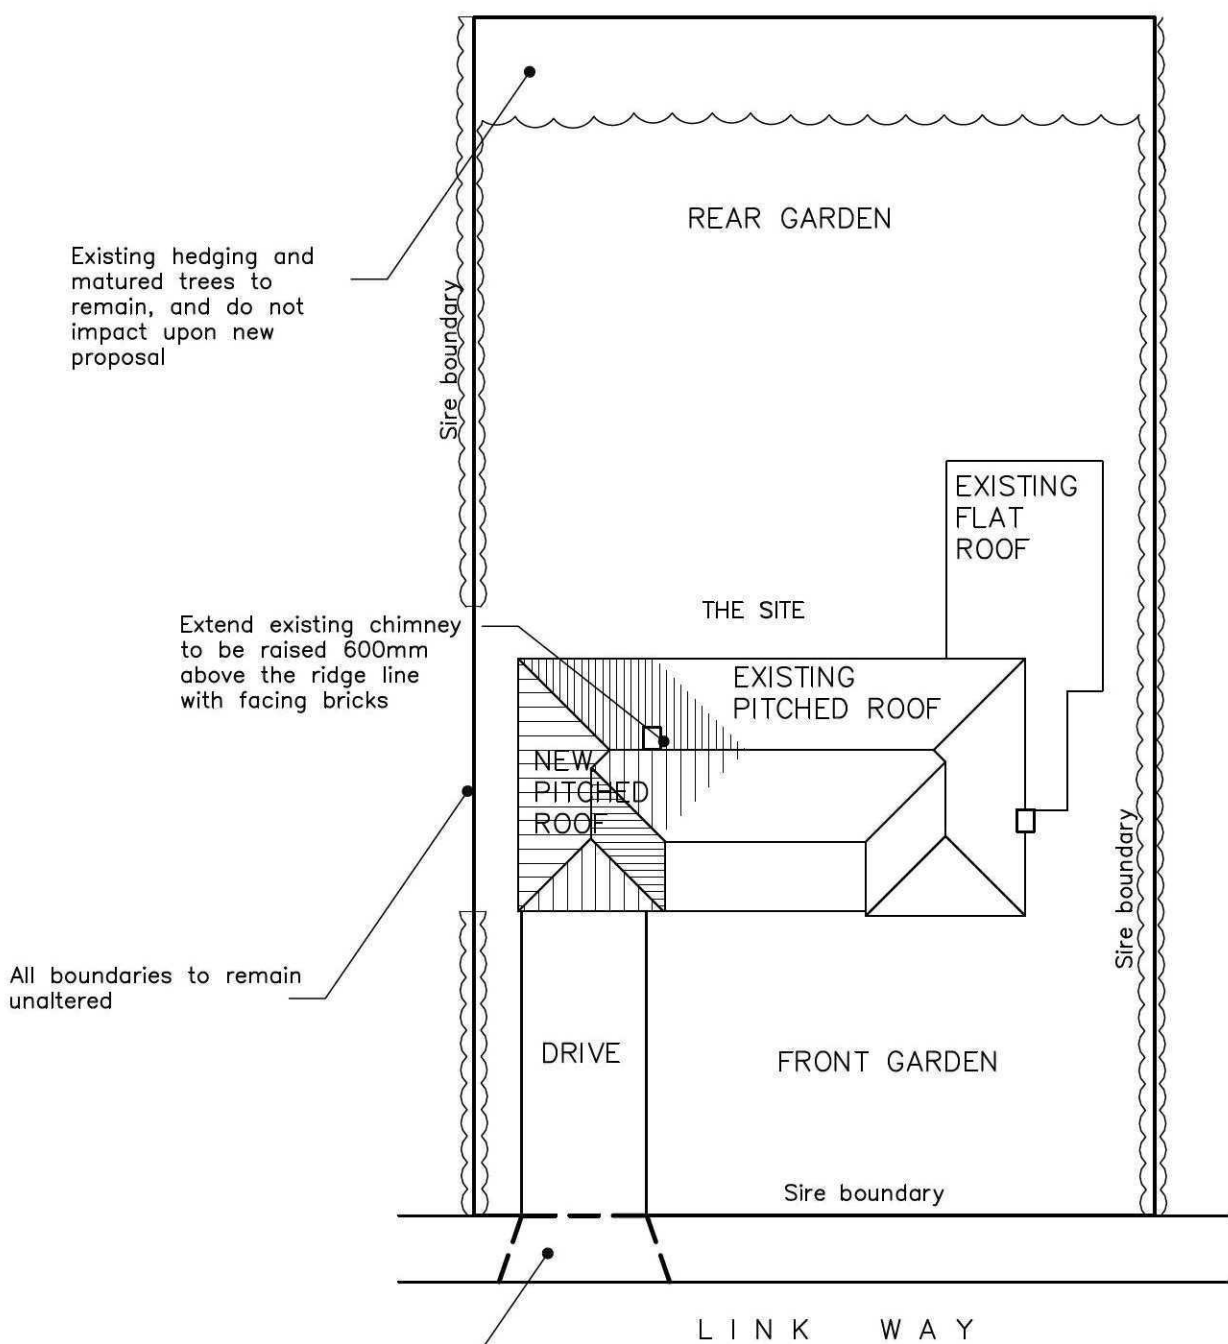

BLOCK PLAN - 1:200

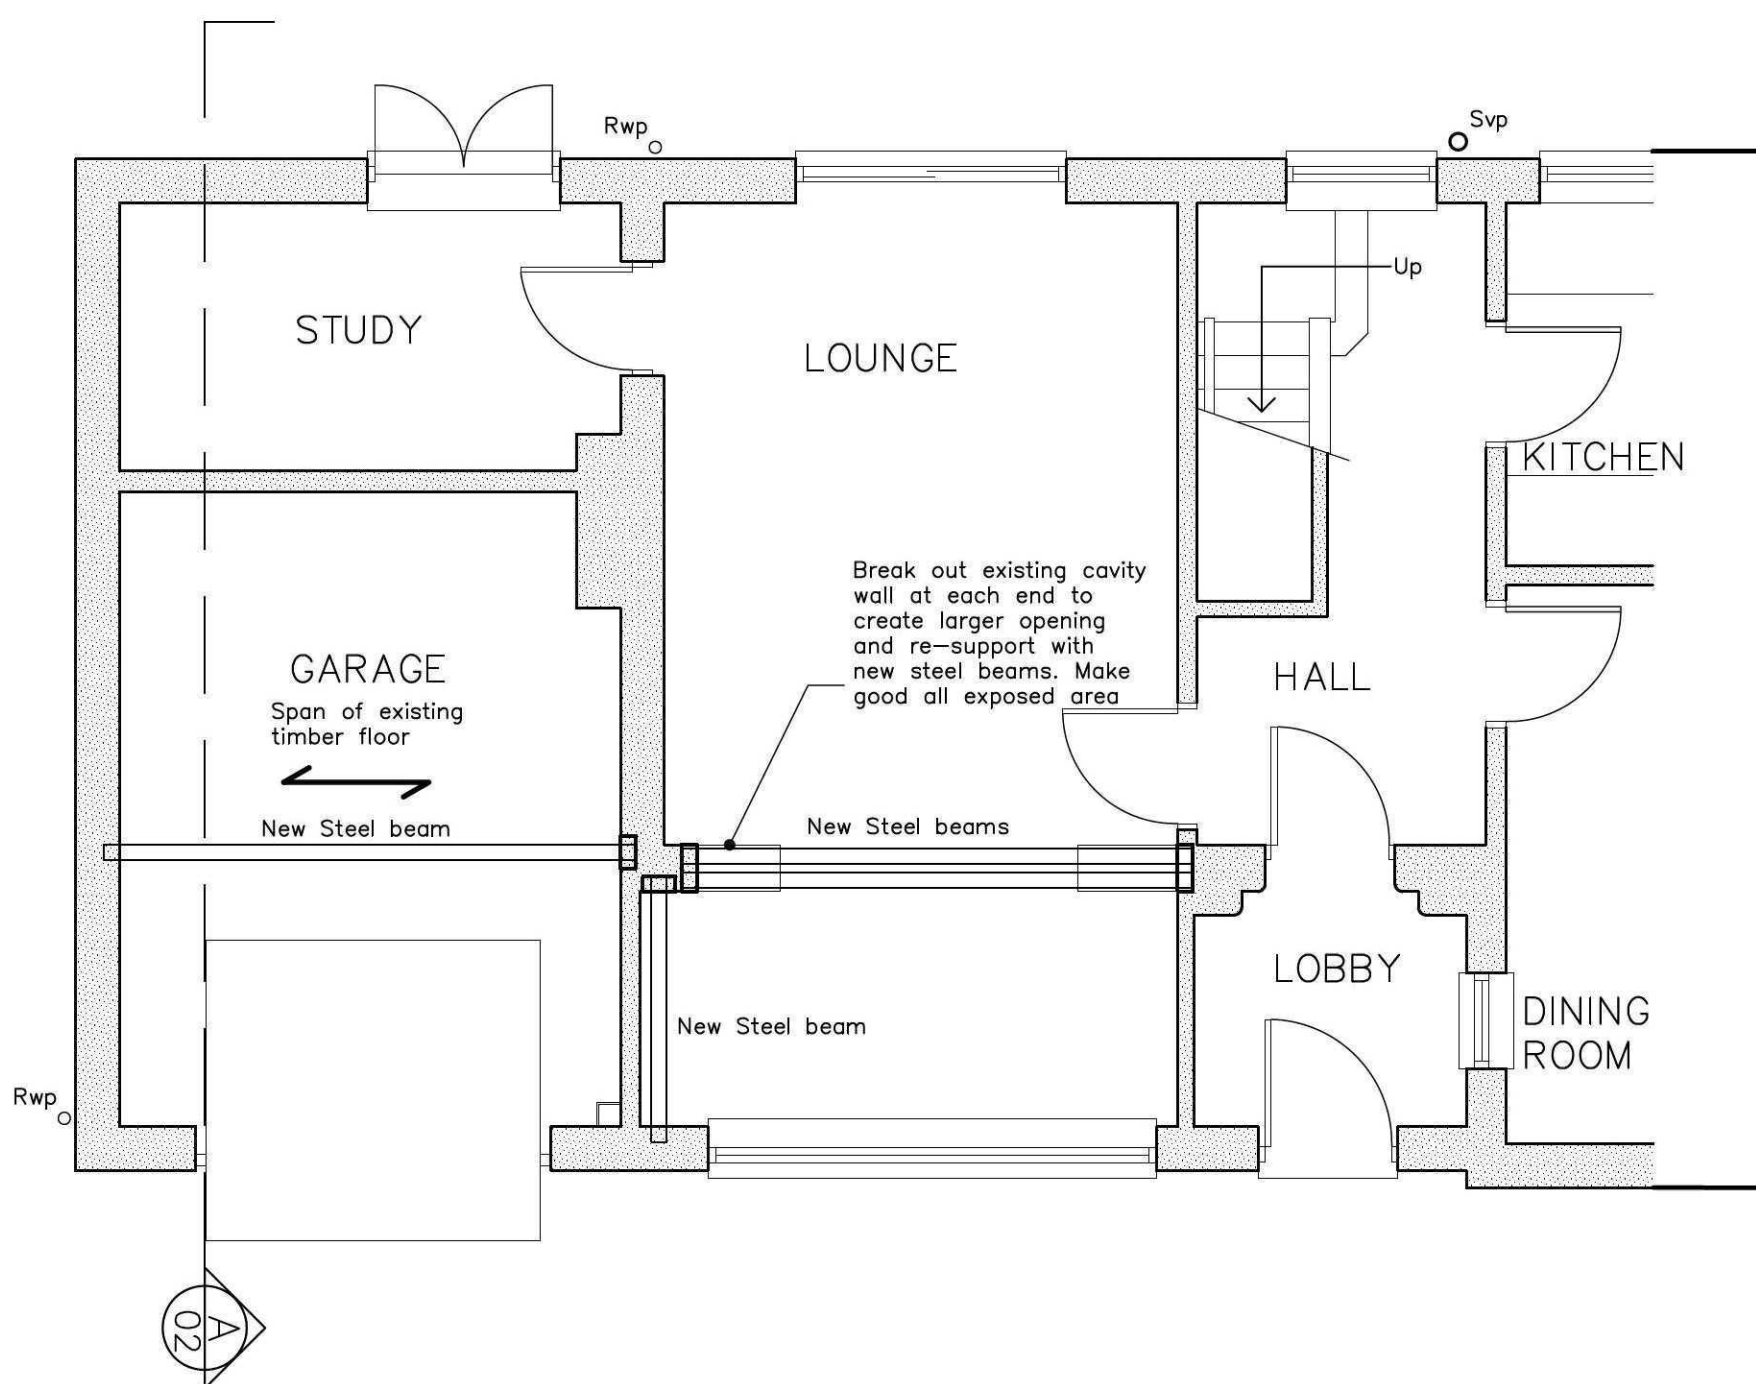

GROUND FLOOR LAYOUT PLAN - 1:50

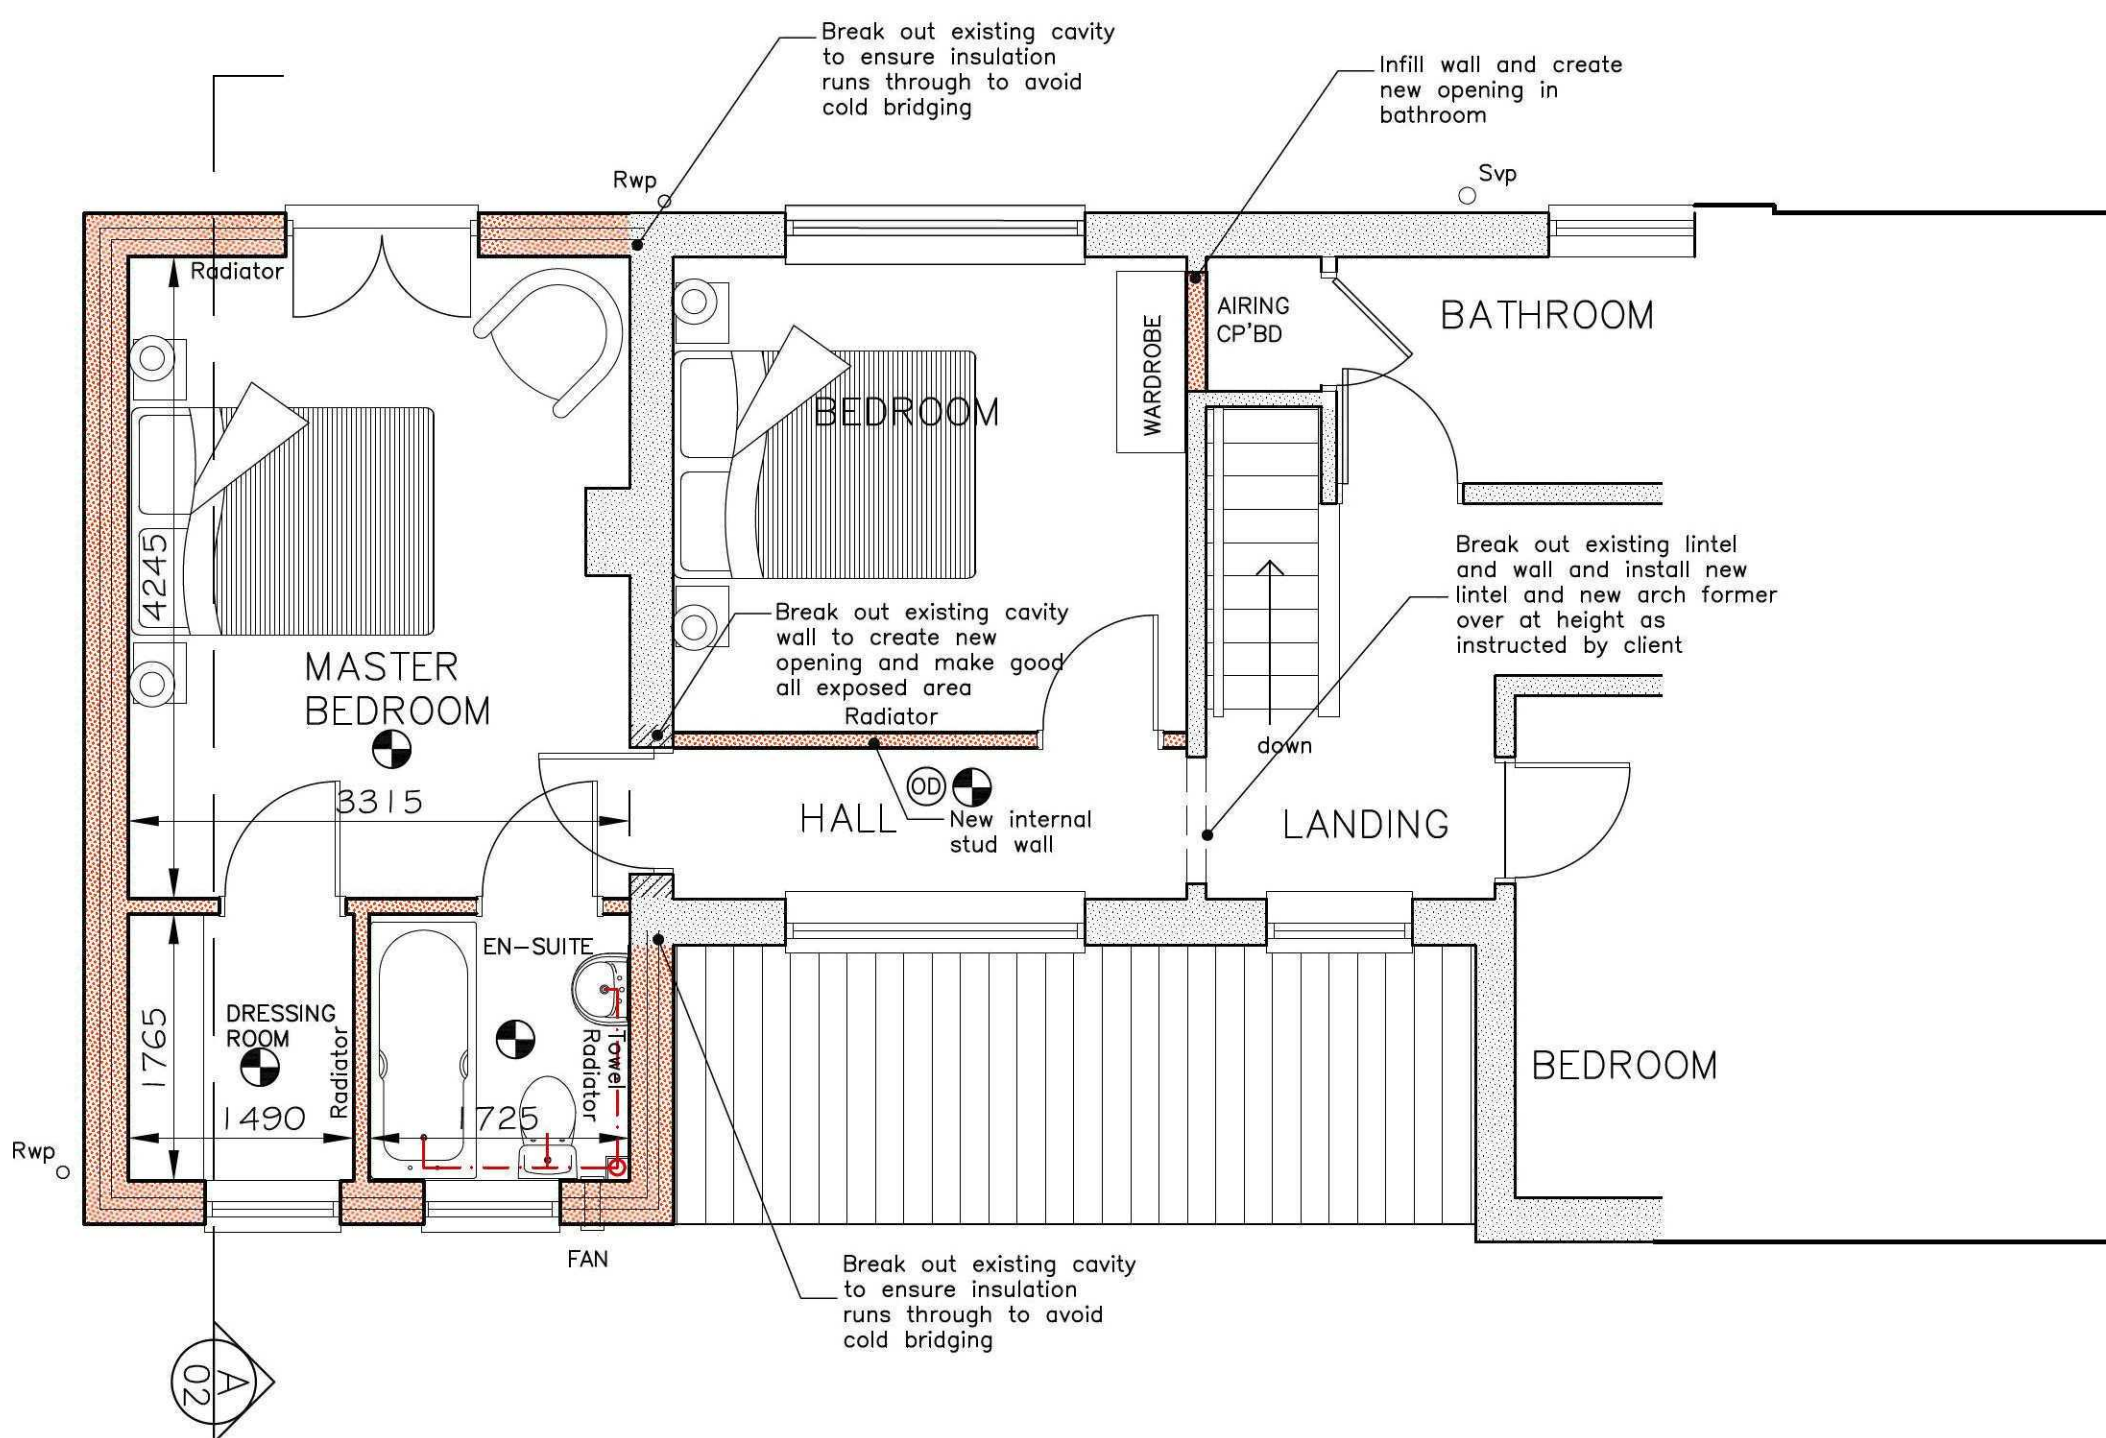

FIRST FLOOR LAYOUT PLAN - 1:50

NOTES

DO NOT SCALE THIS DRAWING.

ALL DIMENSIONS ARE IN mm UNLESS NOTED OTHERWISE.

ALL DIMENSIONS, DETAILS, COMPONENTS AND ASSEMBLIES SHALL BE VERIFIED BY THE CONTRACTOR PRIOR TO CONSTRUCTION, MANUFACTURE OR SUPPLY.

ALL MATERIALS, CONSTRUCTION AND DETAILS SHOWN OR IMPLIED BY THIS DRAWING MUST COMPLY WITH CURRENT BRITISH STANDARDS, CODES OF PRACTICE, PLANNING / BUILDING REGULATIONS, H & SE LEGISLATION AND CLIENTS PARTICULAR SPECIFICATIONS.

CONFLICTING INFORMATION SHOWN OR IMPLIED SHALL BE REFERRED TO CALVERT BRAIN & FRAULO LTD.

THIS DRAWING AND THE WORKS DEPICTED ARE THE COPYRIGHT OF CALVERT BRAIN & FRAULO LTD. AND MAY NOT BE REPRODUCED WITHOUT WRITTEN PERMISSION.

THIS DRAWING MUST BE READ IN CONJUNCTION WITH ALL ENGINEERS, ARCHITECTS AND SPECIALISTS' DRAWINGS AND SPECIFICATIONS.

BUILDING MATERIAL AND FINISHES

NEW PLAIN CONCRETE TILES SHOULD BE CAREFULLY CHOSEN TO BLEND WITH ORIGINAL ROOF ON EXISTING HOUSE

NEW WALLS OVER GARAGE TO BE BLOCKWORK CAVITY WITH EXTERNAL SELF-COLOURED RENDER IN LIGHT BLUE/ GREY COLOUR. RENDER TO EXISTING WALLS AS INDICATED.

ALL NEW CREAM WOOD EFFECT UPVC DOUBLE GLAZED WINDOWS TO FRONT ELEVATION WITH NEW WHITE UPVC WINDOWS ELSEWHERE, NEW ARRANGEMENTS AS INDICATED ON THE ELEVATIONS.

NEW BLACK PVC HALF ROUND SECTION GUTTER FIXED TO EAVES WITH WHITE FASCIA AND SOFFIT BOARD AND CIRCULAR SECTION DOWNPIPES

CHIMNEY TO BE EXTENDED 600mm ABOVE THE RIDGE. BRICKWORK SHOULD BE CAREFULLY CHOSEN TO BLEND WITH ORIGINAL ROOF ON EXISTING HOUSE.

MATERIALS TO BE CONFIRMED WITH THE LOCAL PLANNING AUTHORITY IN ASSOCIATION WITH A DISCHARGE OF PLANNING CONDITIONS

REV.	DESCRIPTION	APPR.	CHKD.	DRAWN	DATE
A	ISSUED FOR PLANNING APPROVAL	RWB	RWB	SAG	22/08/11
-	FIRST ISSUE	RWB	RWB	SAG	JUL'11

SCALES

1:200, 1:100, 1:50 @ A1 (1:400, 1:200, 1:100 @A3)

CLIENT

RACHEL STEVENS
9 LINK WAY
SPALDING
LINCOLNSHIRE

PROJECT

**PROPOSED EXTENSION OVER
GARAGE WITH INTERNAL ALTERATIONS**

DRAWING TITLE

**PLANS, ELEVATIONS AND SECTIONS
+ BLOCK PLAN - AS PROPOSED**

☐ SCHEME	☒ PLANNING
☐ BUILDING REGS	☐ TENDER ISSUE
☐ WORKING DRAWING	☐ AS BUILT

**CALVERT
BRAIN &
FRAULO**
ARCHITECTURAL LTD

3 PORTLAND STREET, KING'S LYNN, NORFOLK, PE30 1PB

TEL 01553 766220 FAX 01553 766033 WWW C-B-F-A.CO.UK

DRAWING NO.

110350 / 02

REV.

A