

NOTES

DO NOT SCALE THIS DRAWING.

ALL DIMENSIONS ARE IN mm UNLESS NOTED OTHERWISE.

ALL DIMENSIONS, DETAILS, COMPONENTS AND ASSEMBLIES SHALL BE VERIFIED BY THE CONTRACTOR PRIOR TO CONSTRUCTION, MANUFACTURE OR SUPPLY.

ALL MATERIALS, CONSTRUCTION AND DETAILS SHOWN OR IMPLIED BY THIS DRAWING MUST COMPLY WITH CURRENT BRITISH STANDARDS, CODES OF PRACTICE, PLANNING / BUILDING REGULATIONS, H & SE LEGISLATION AND CLIENTS PARTICULAR SPECIFICATIONS.

CONFLICTING INFORMATION SHOWN OR IMPLIED SHALL BE REFERRED TO CALVERT BRAIN & FRAULO LTD.

THIS DRAWING AND THE WORKS DEPICTED ARE THE COPYRIGHT OF CALVERT BRAIN & FRAULO LTD. AND MAY NOT BE REPRODUCED WITHOUT WRITTEN PERMISSION.

THIS DRAWING MUST BE READ IN CONJUNCTION WITH ALL ENGINEERS, ARCHITECTS AND SPECIALISTS' DRAWINGS AND SPECIFICATIONS.




FRONT ELEVATION - 1:100




SIDE ELEVATION - 1:100




REAR ELEVATION - 1:100

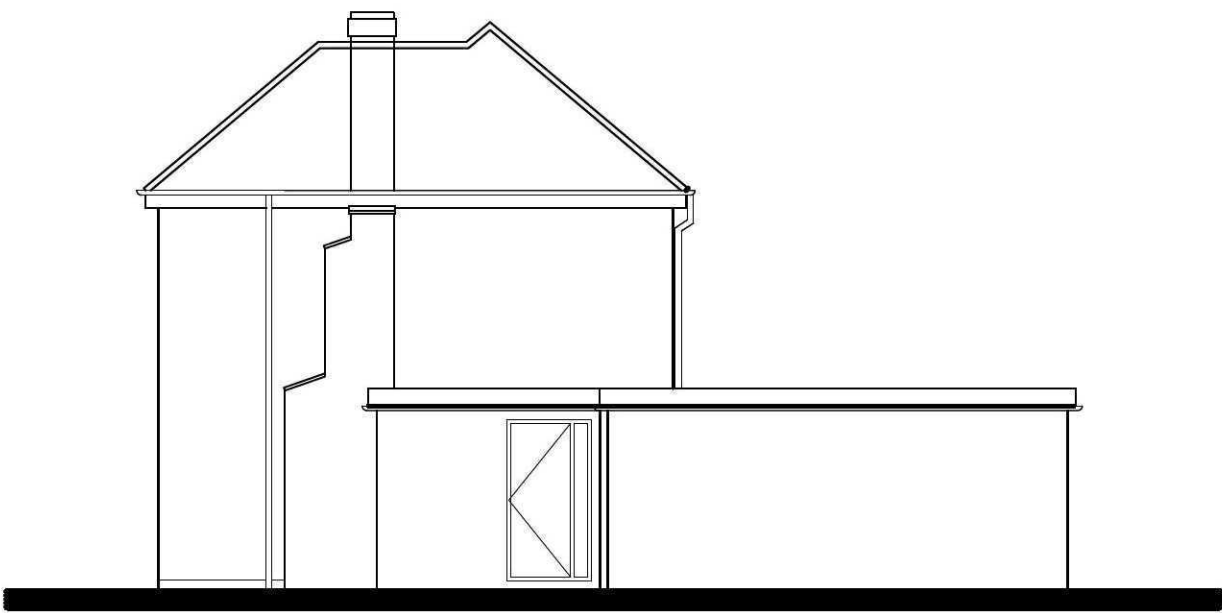


SIDE ELEVATION - 1:100

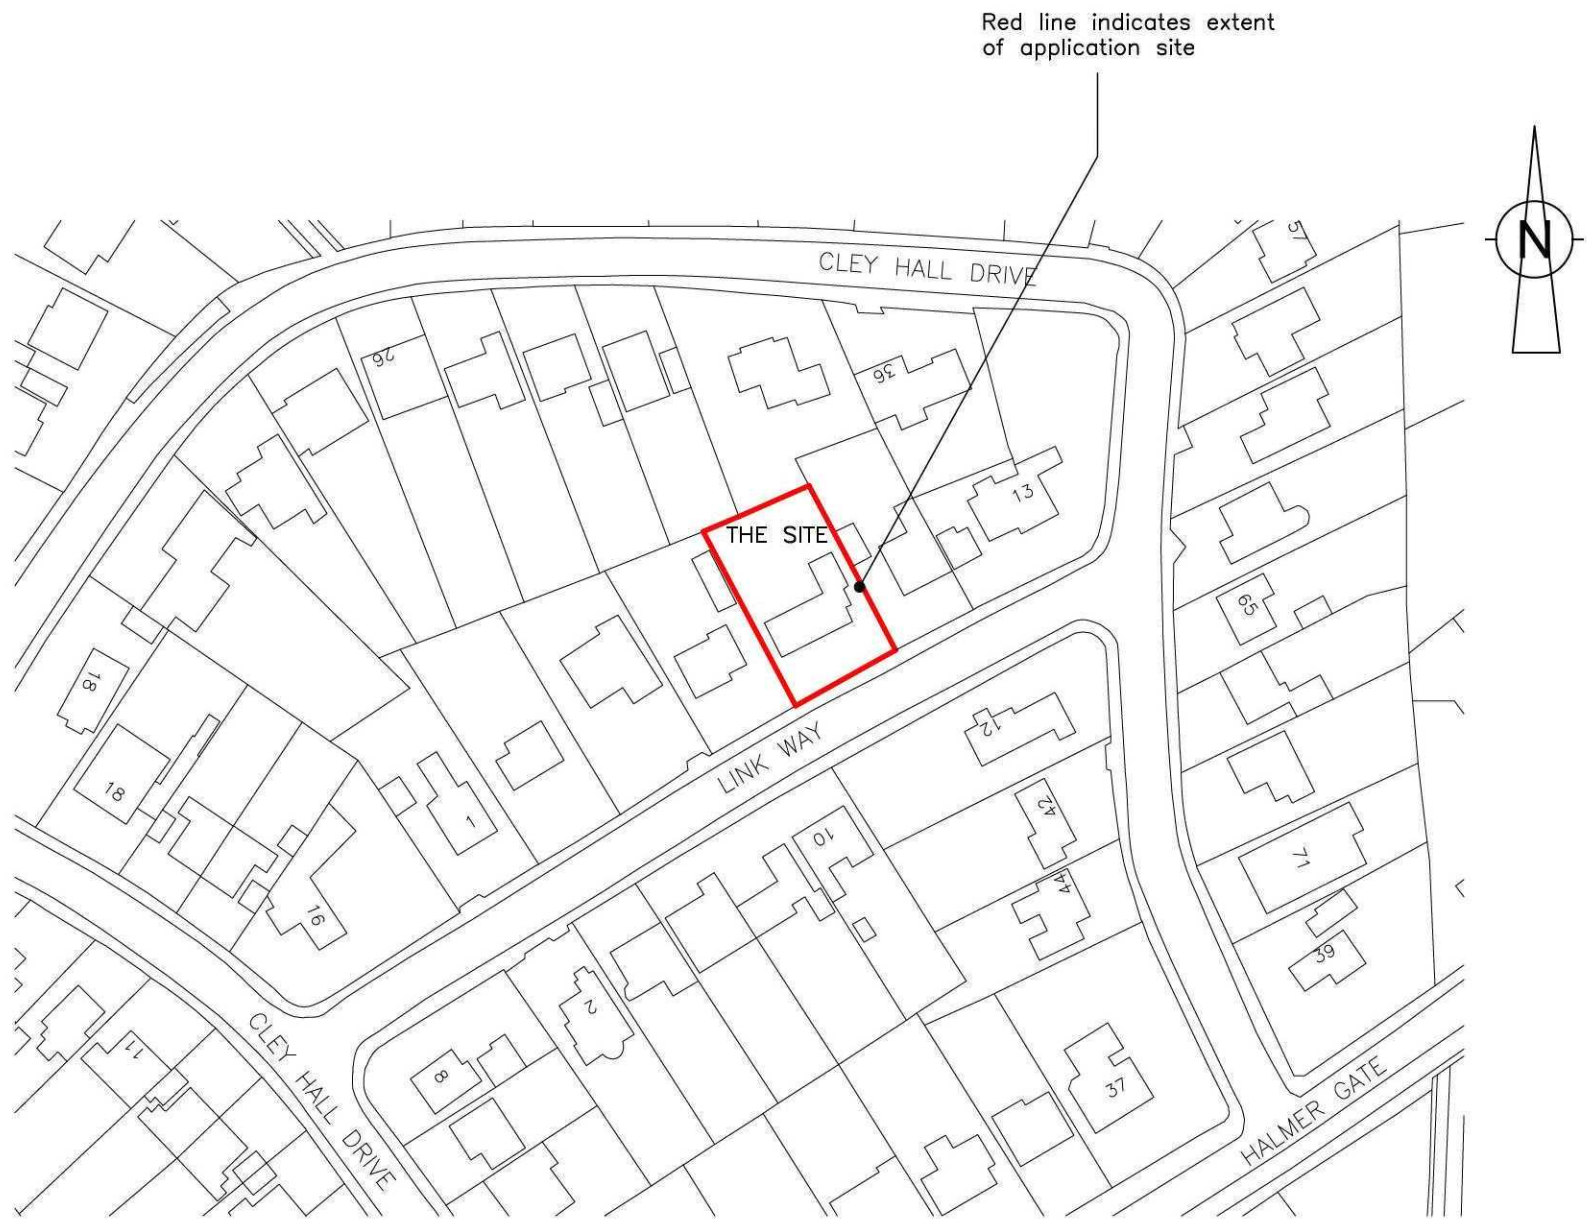

SITE PLAN - 1:1250

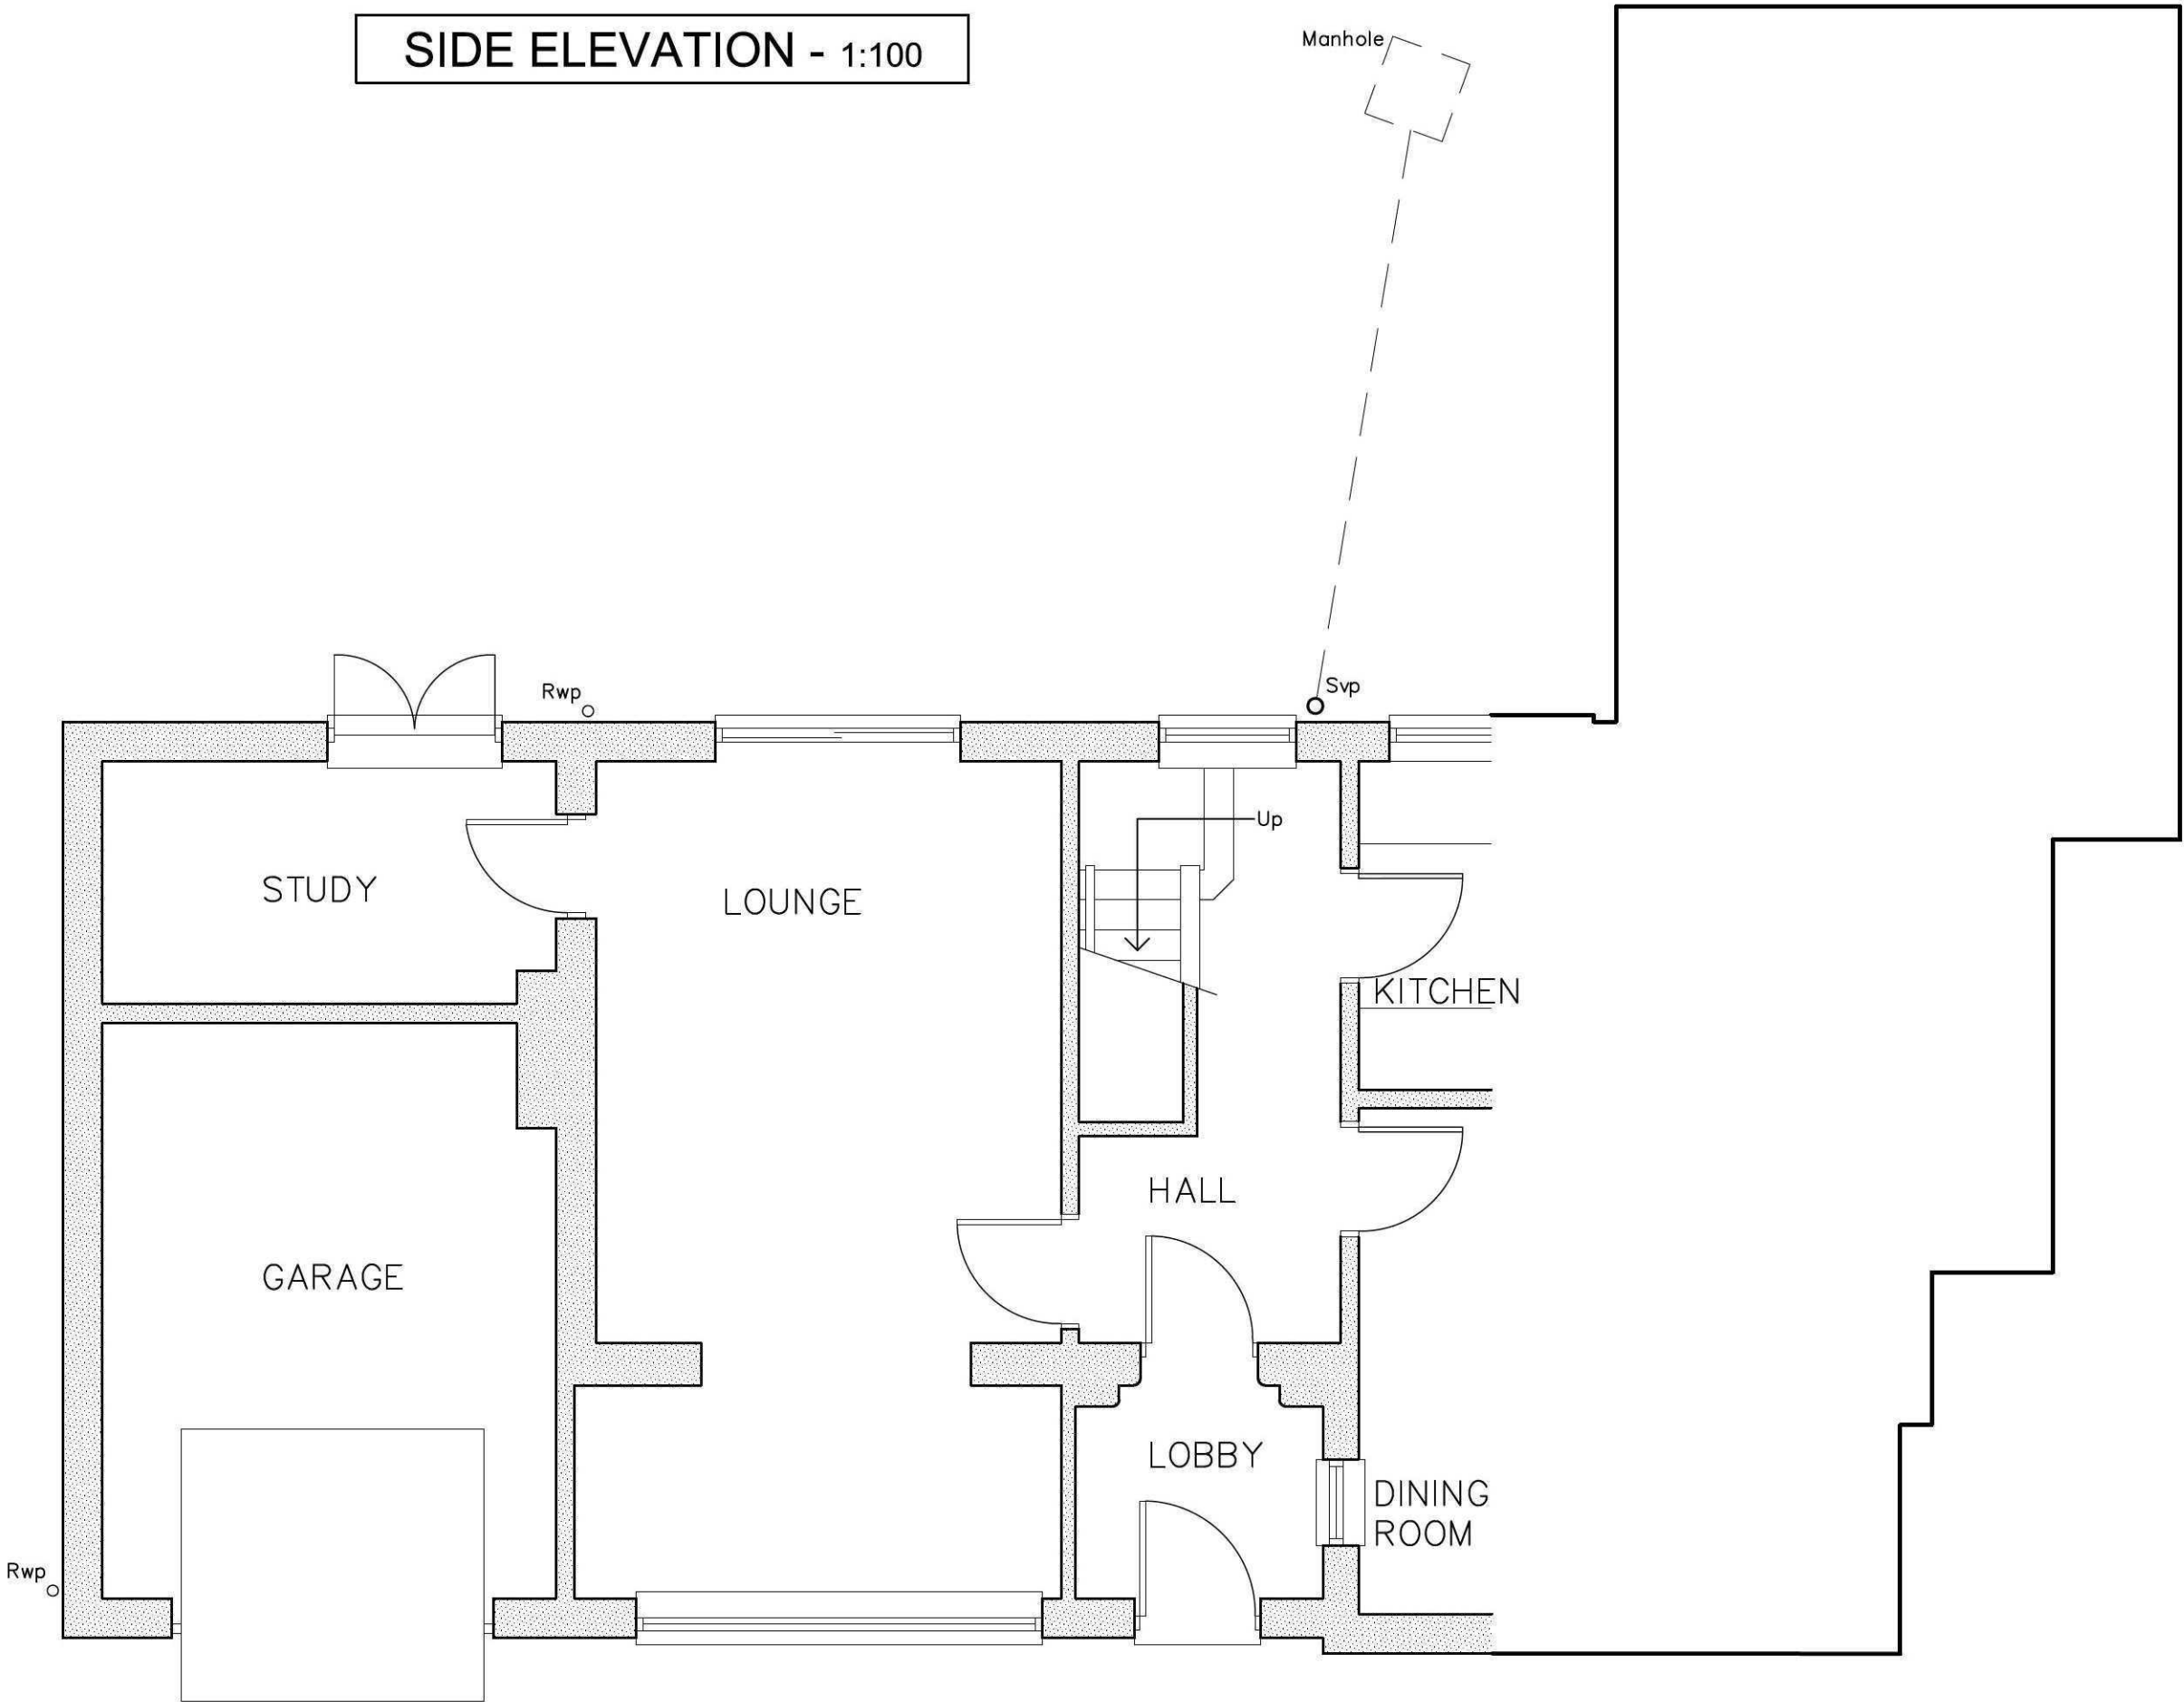

GROUND FLOOR LAYOUT PLAN - 1:50

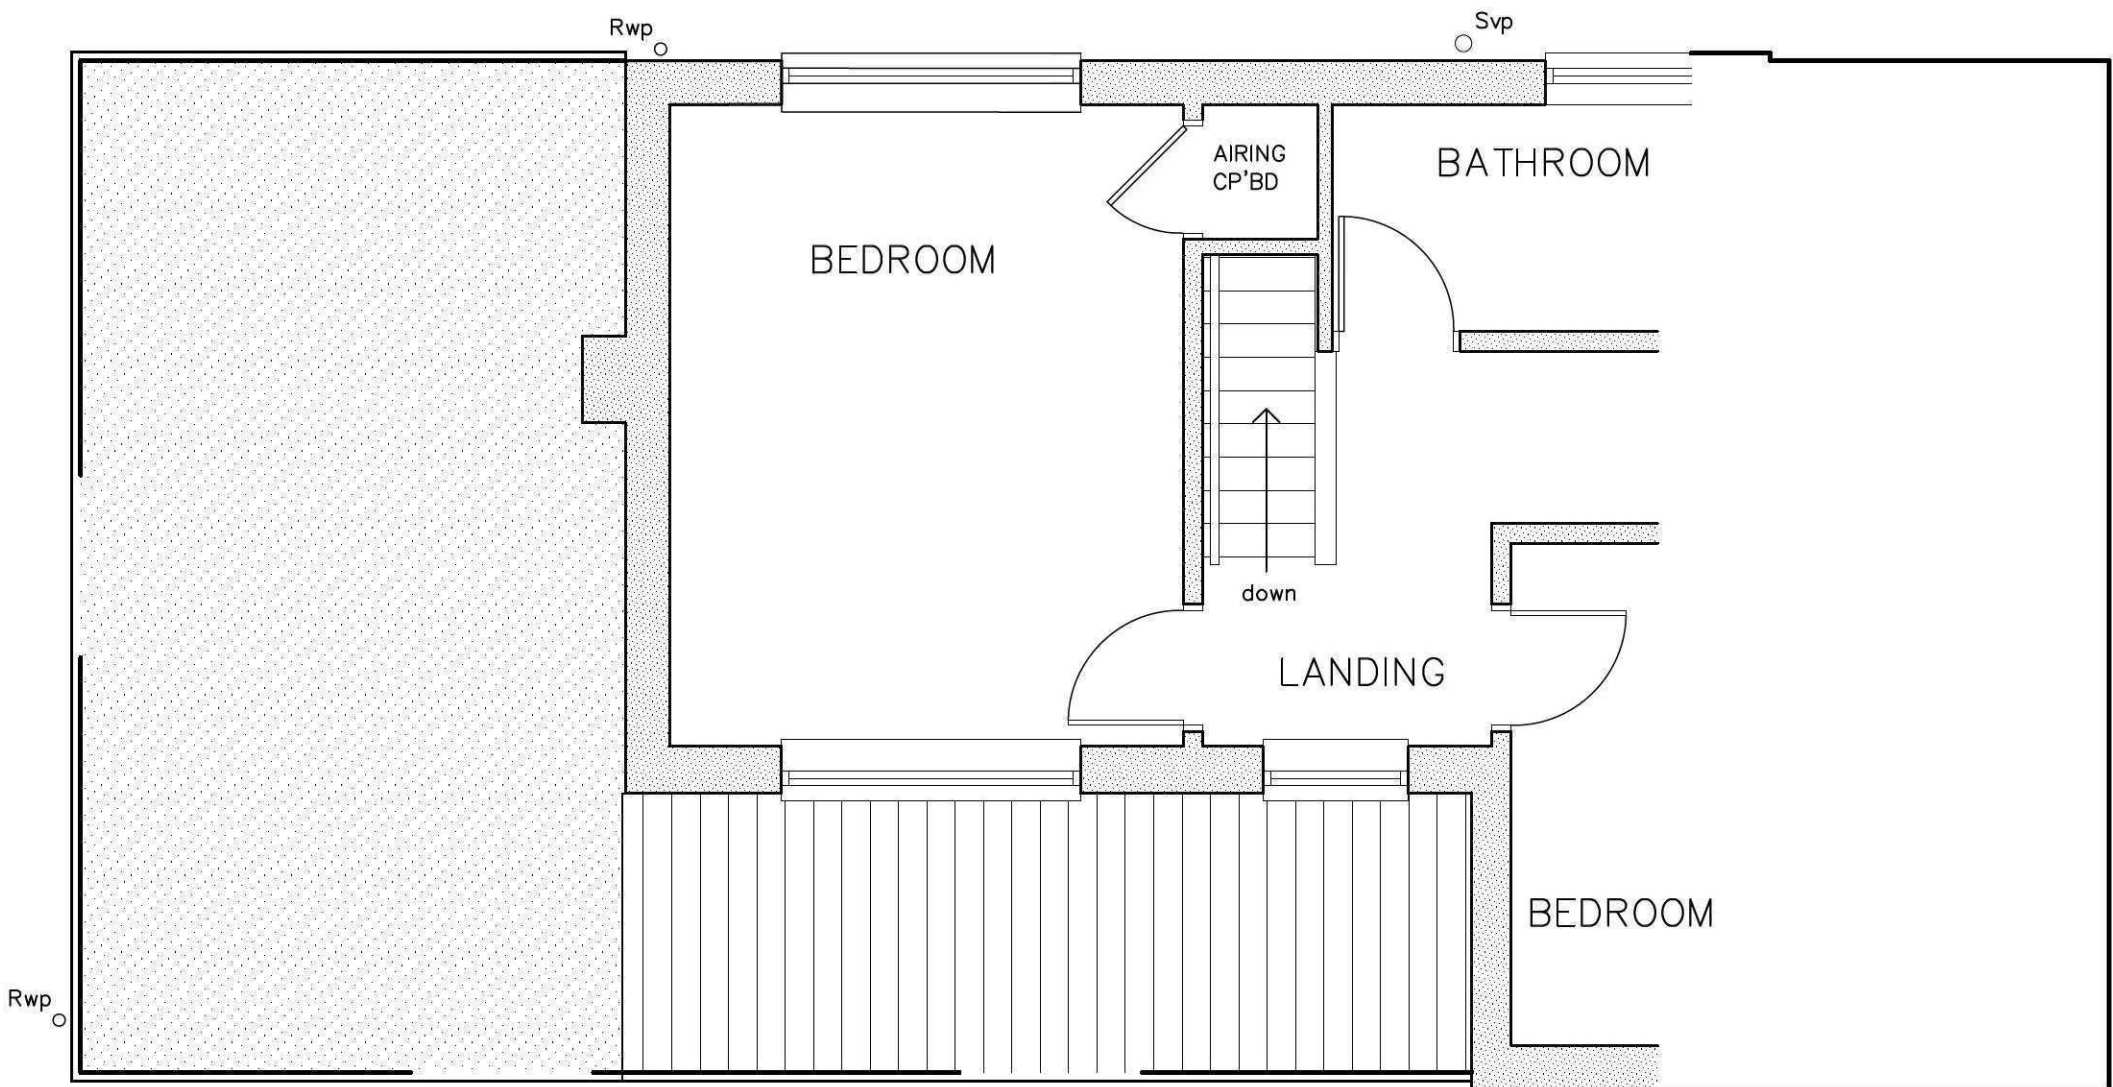

FIRST FLOOR LAYOUT PLAN - 1:50

A	ISSUED FOR PLANNING APPROVAL	RWB	RWB	SAG	22/08/11
-	FIRST ISSUE	RWB	RWB	SAG	JUL'11
REV.	DESCRIPTION	APPR.	CHKD.	DRAWN	DATE

SCALES
1:1250, 1:100, 1:50 @A1 (1:2500, 1:200, 1:100 @A3)

CLIENT
RACHEL STEVENS
9 LINK WAY
SPALDING
LINCOLNSHIRE

PROJECT
**PROPOSED EXTENSION OVER
GARAGE WITH INTERNAL ALTERATIONS**

DRAWING TITLE
**PLANS, ELEVATIONS AND SITE PLAN -
AS EXISTING**

☐ SCHEME	☒ PLANNING
☐ BUILDING REGS	☐ TENDER ISSUE
☐ WORKING DRAWING	☐ AS BUILT

**CALVERT
BRAIN &
FRAULO**
ARCHITECTURAL LTD

3 PORTLAND STREET, KING'S LYNN, NORFOLK, PE30 1PB
TEL 01553 766220 FAX 01553 766033 WWW C-B-F-A.CO.UK

DRAWING NO.
110350 / 01

REV.
A