




Do not scale off the drawings. All dimensions and setting out to be verified on site. If in doubt consult the architect. This drawing is the property of FPMWORK. Copyright is reserved by them and the drawing is loaned on the condition that it is not copied, reproduced, retained or disclosed to any unauthorised person, either wholly or in part without the consent in writing of FPMWORK.

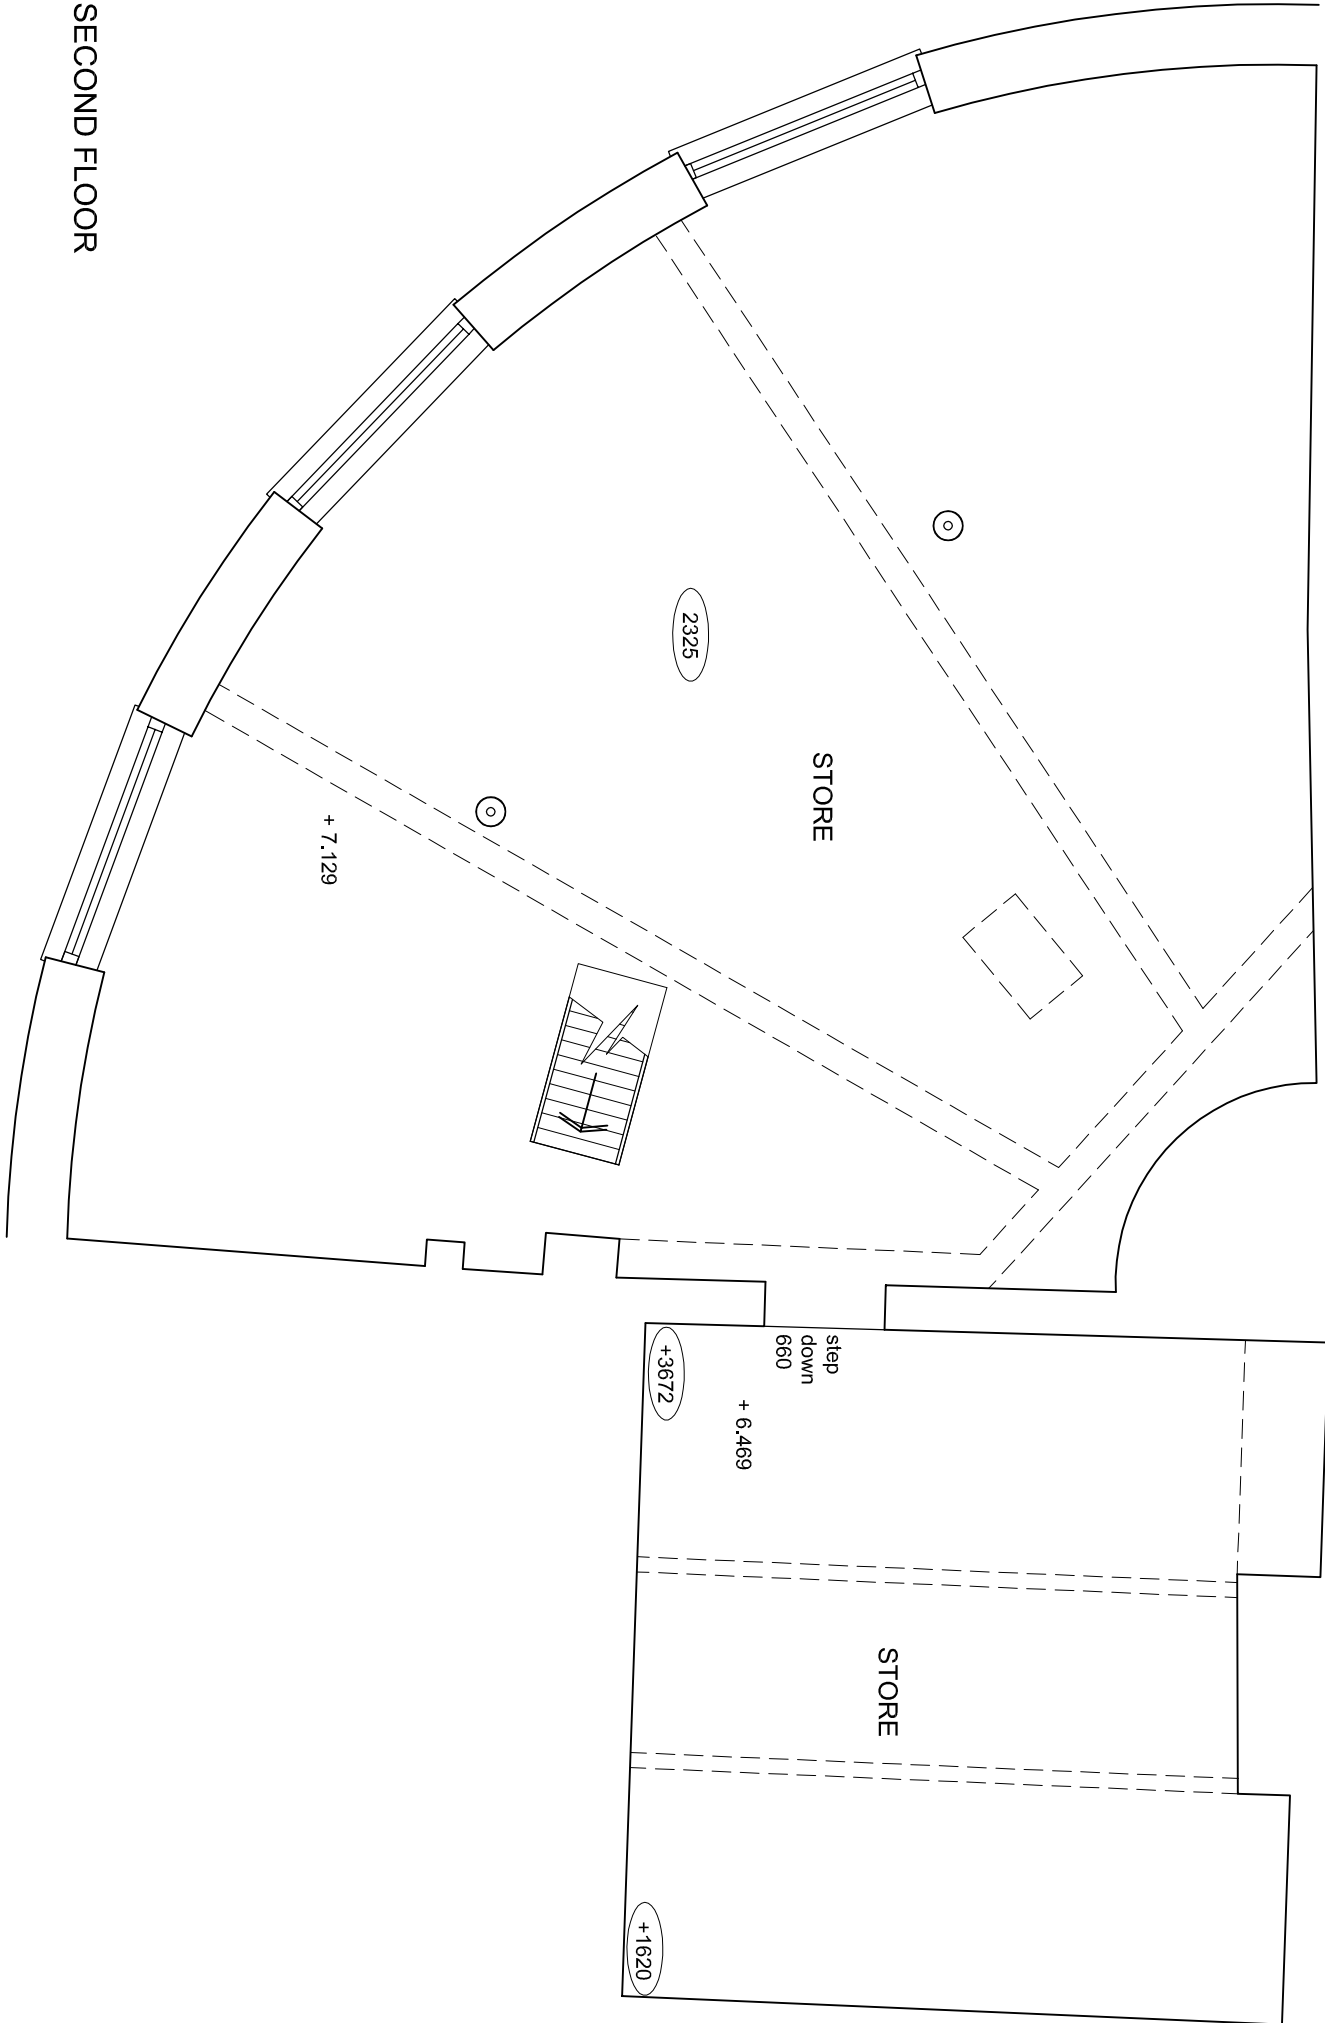


SECOND FLOOR

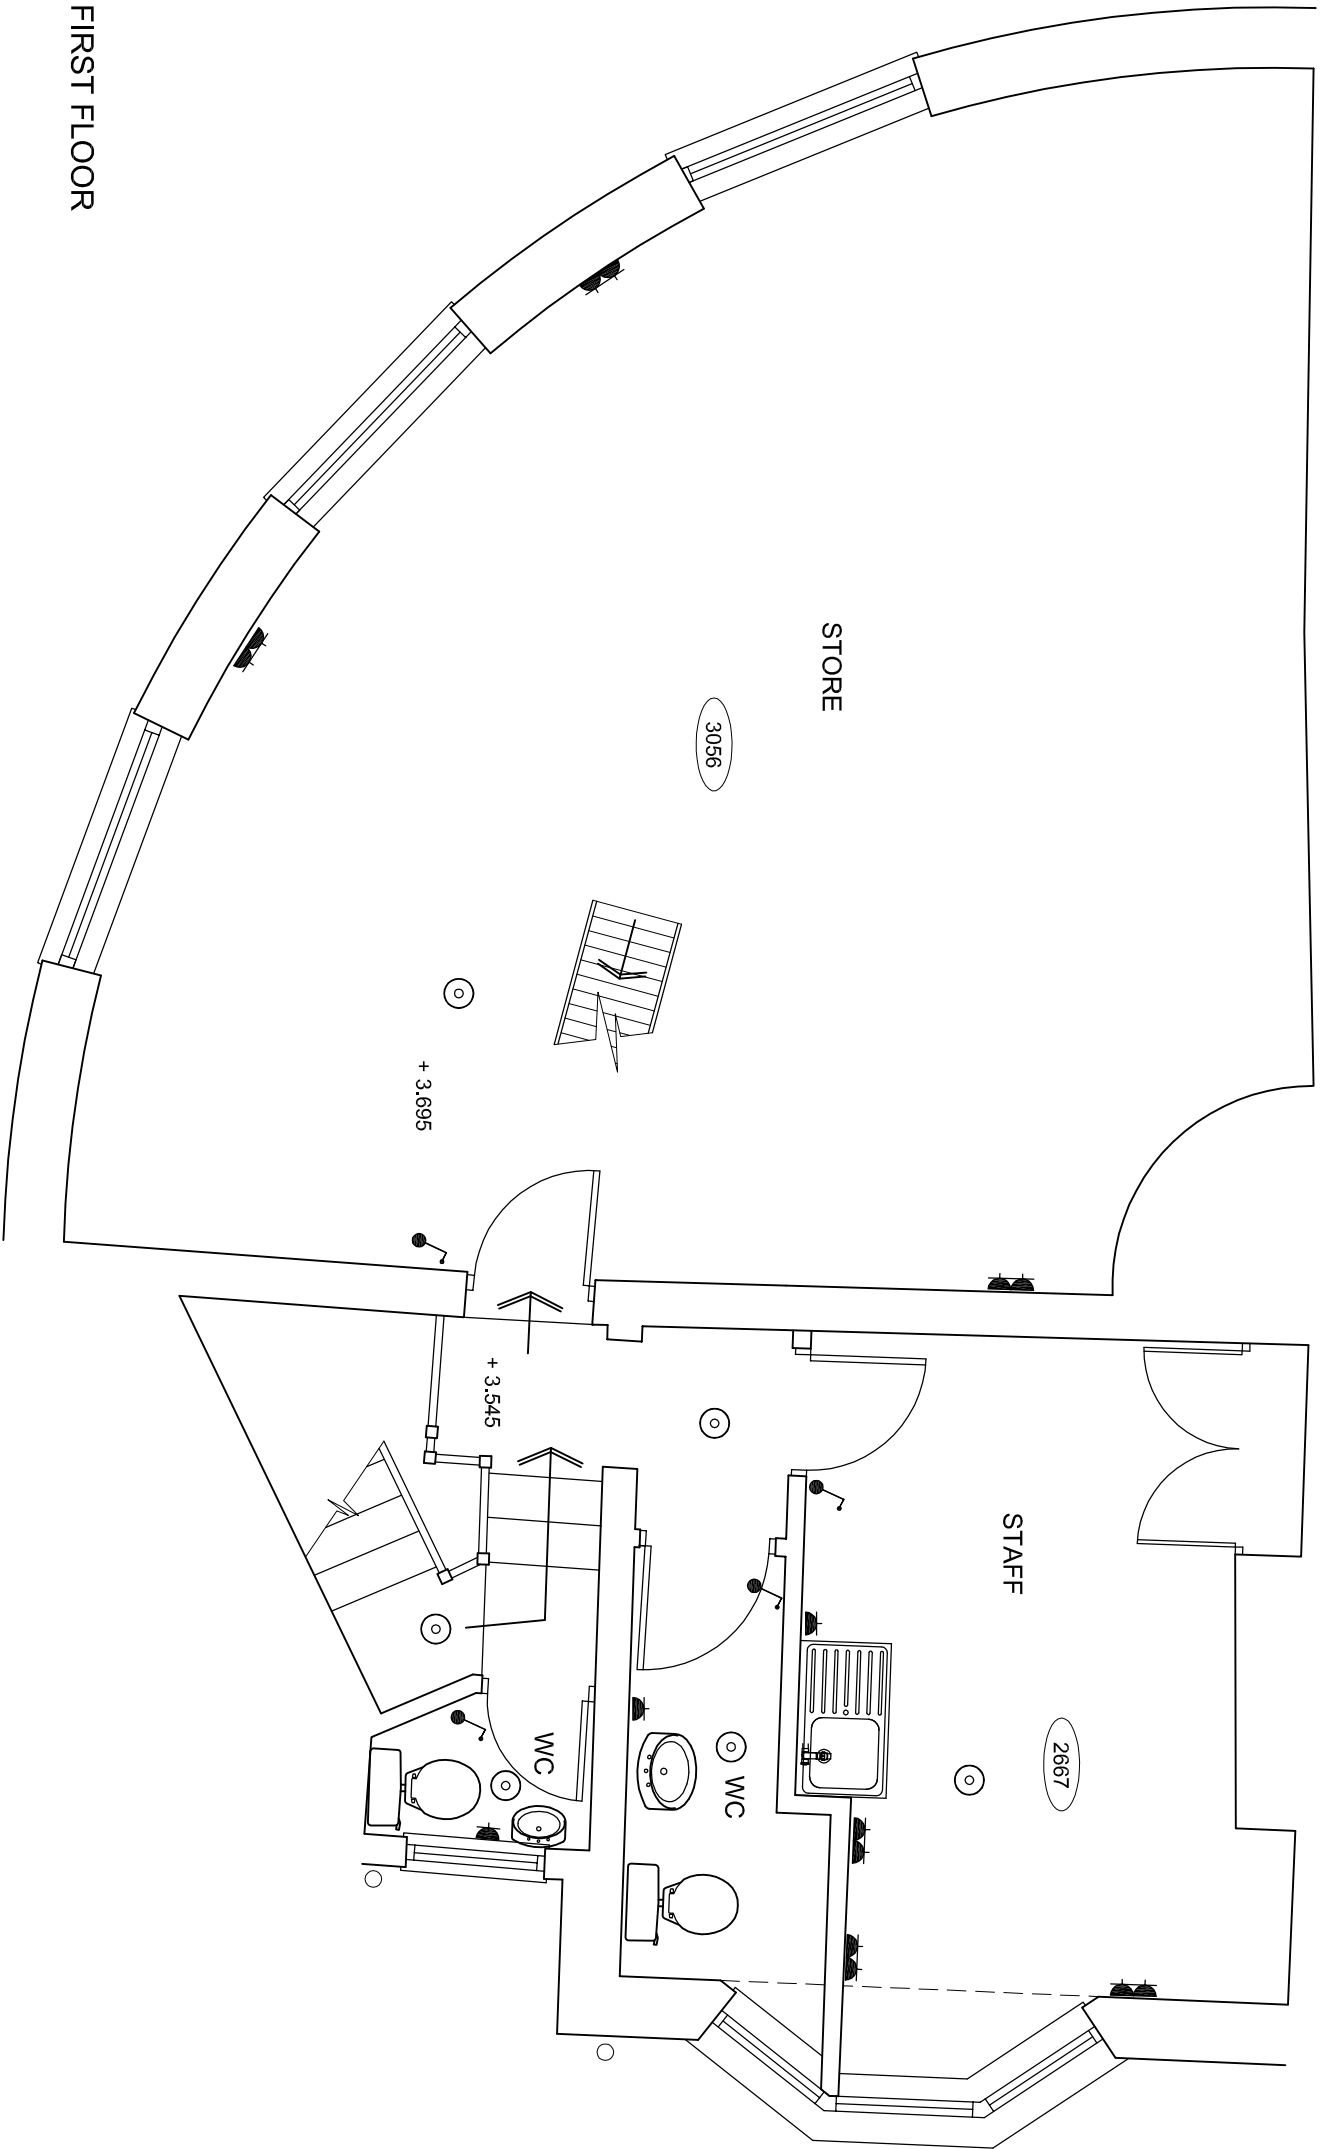

FIRST FLOOR

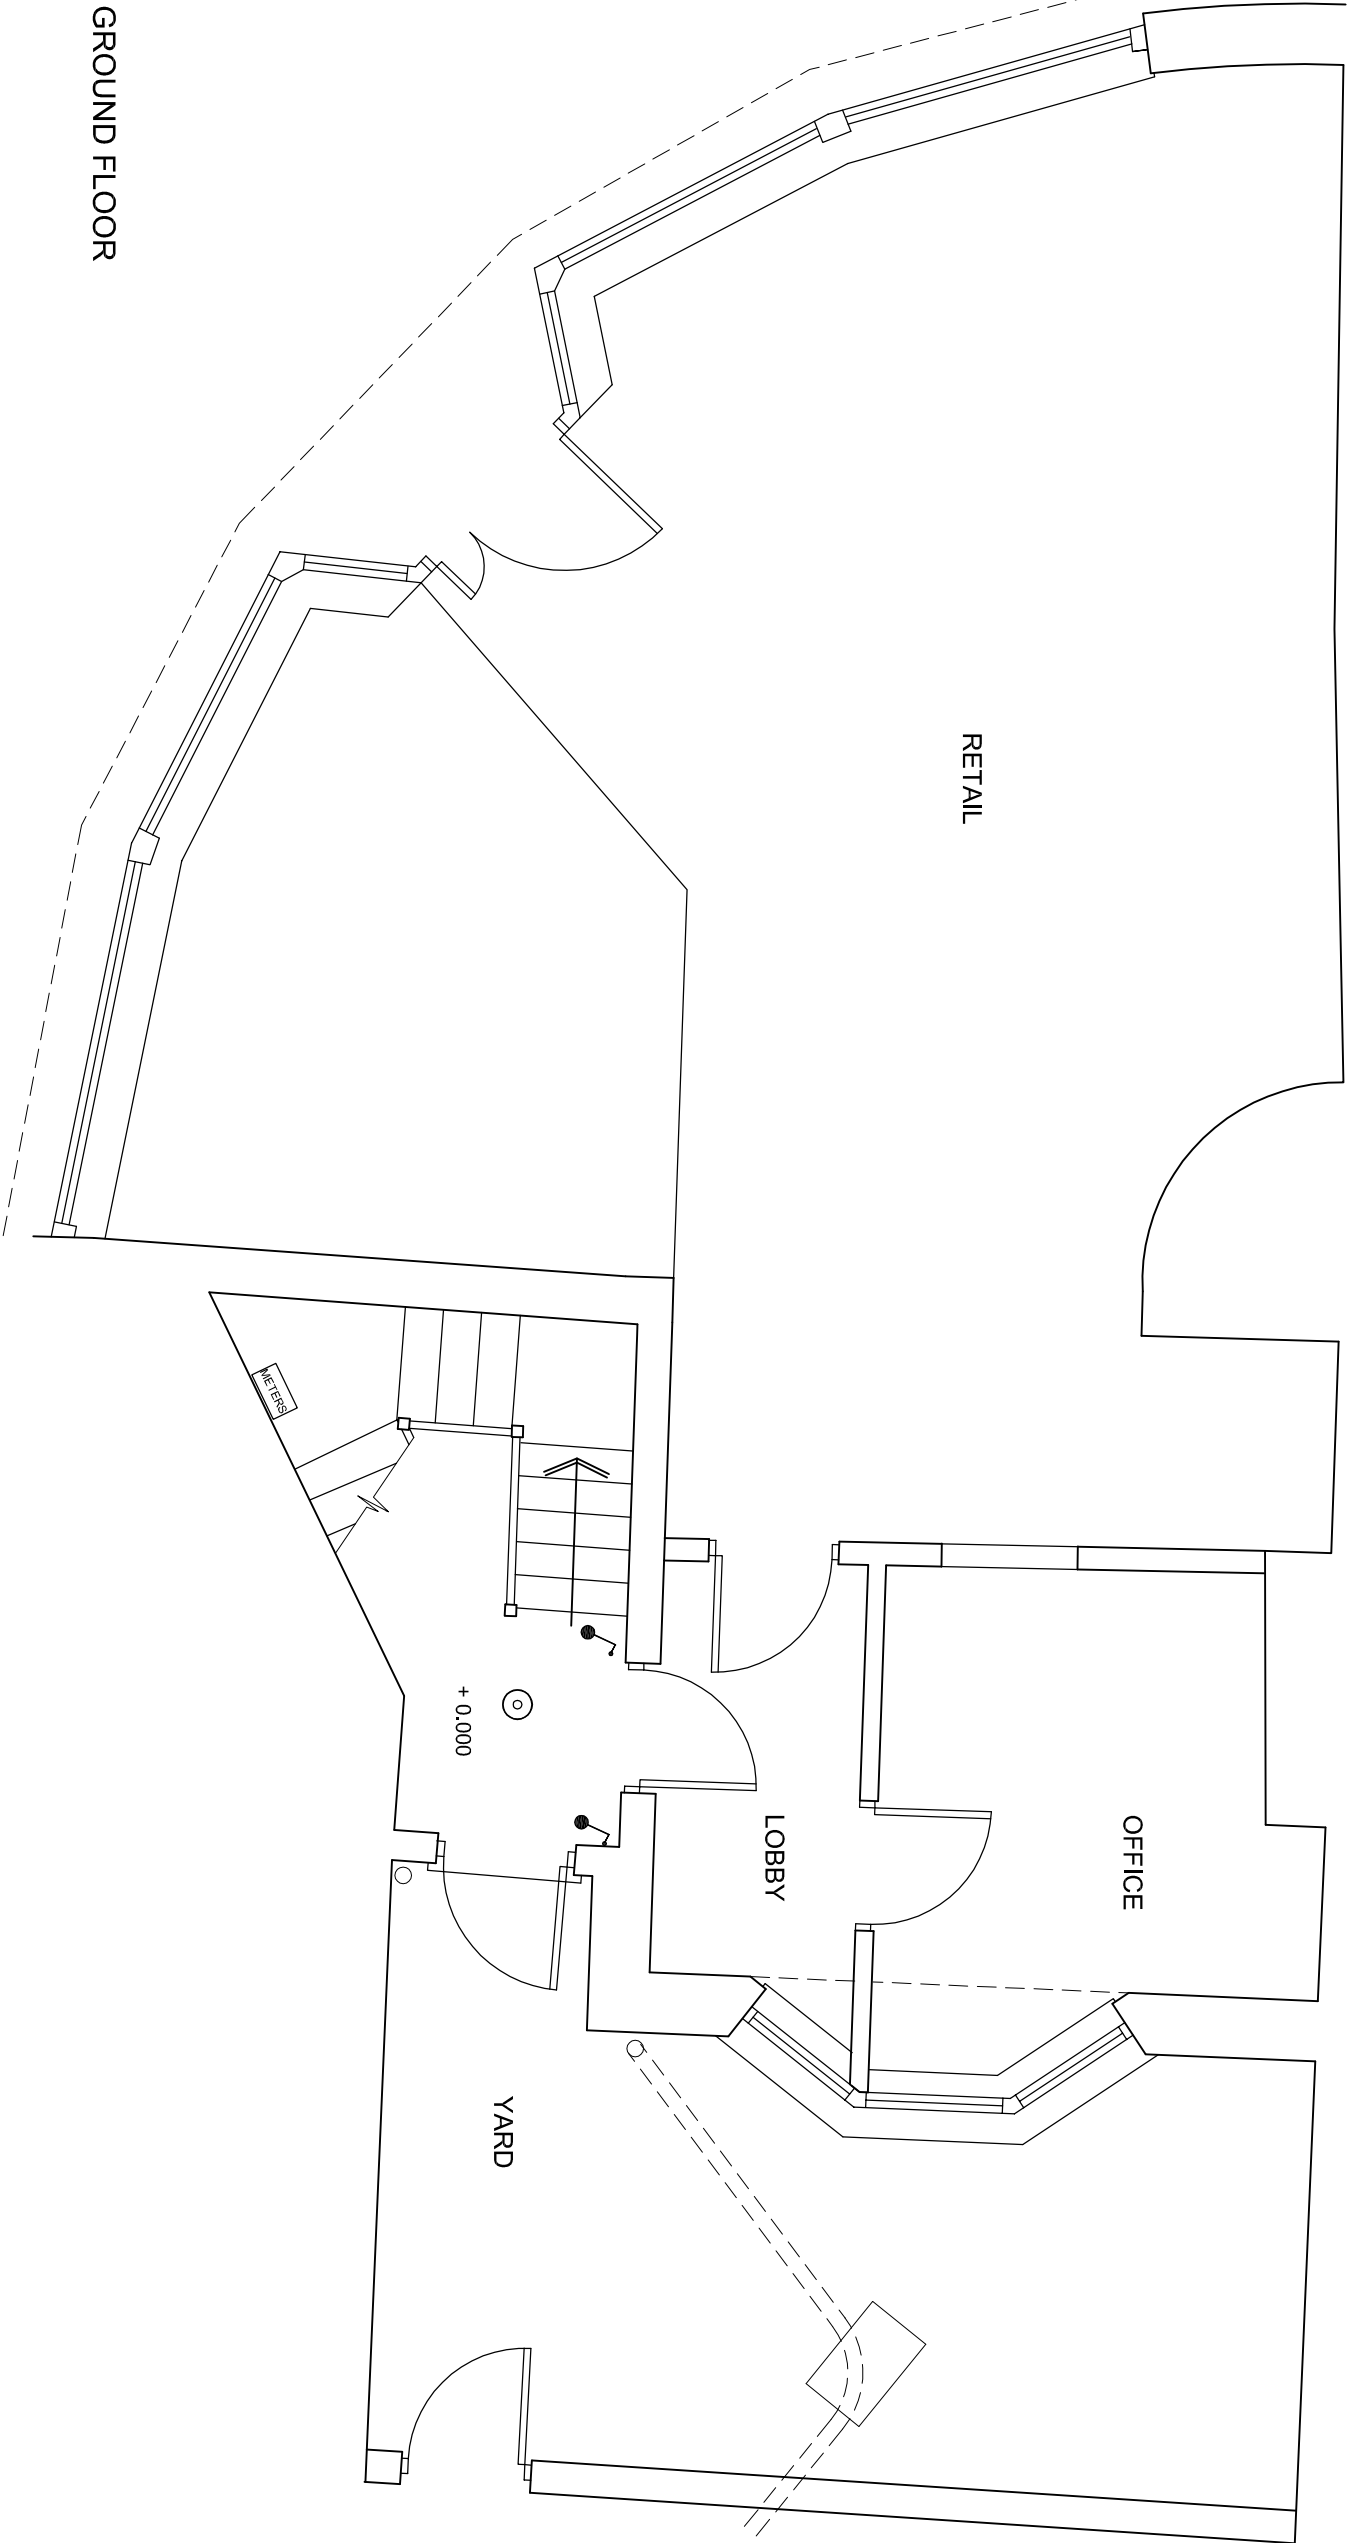

GROUND FLOOR

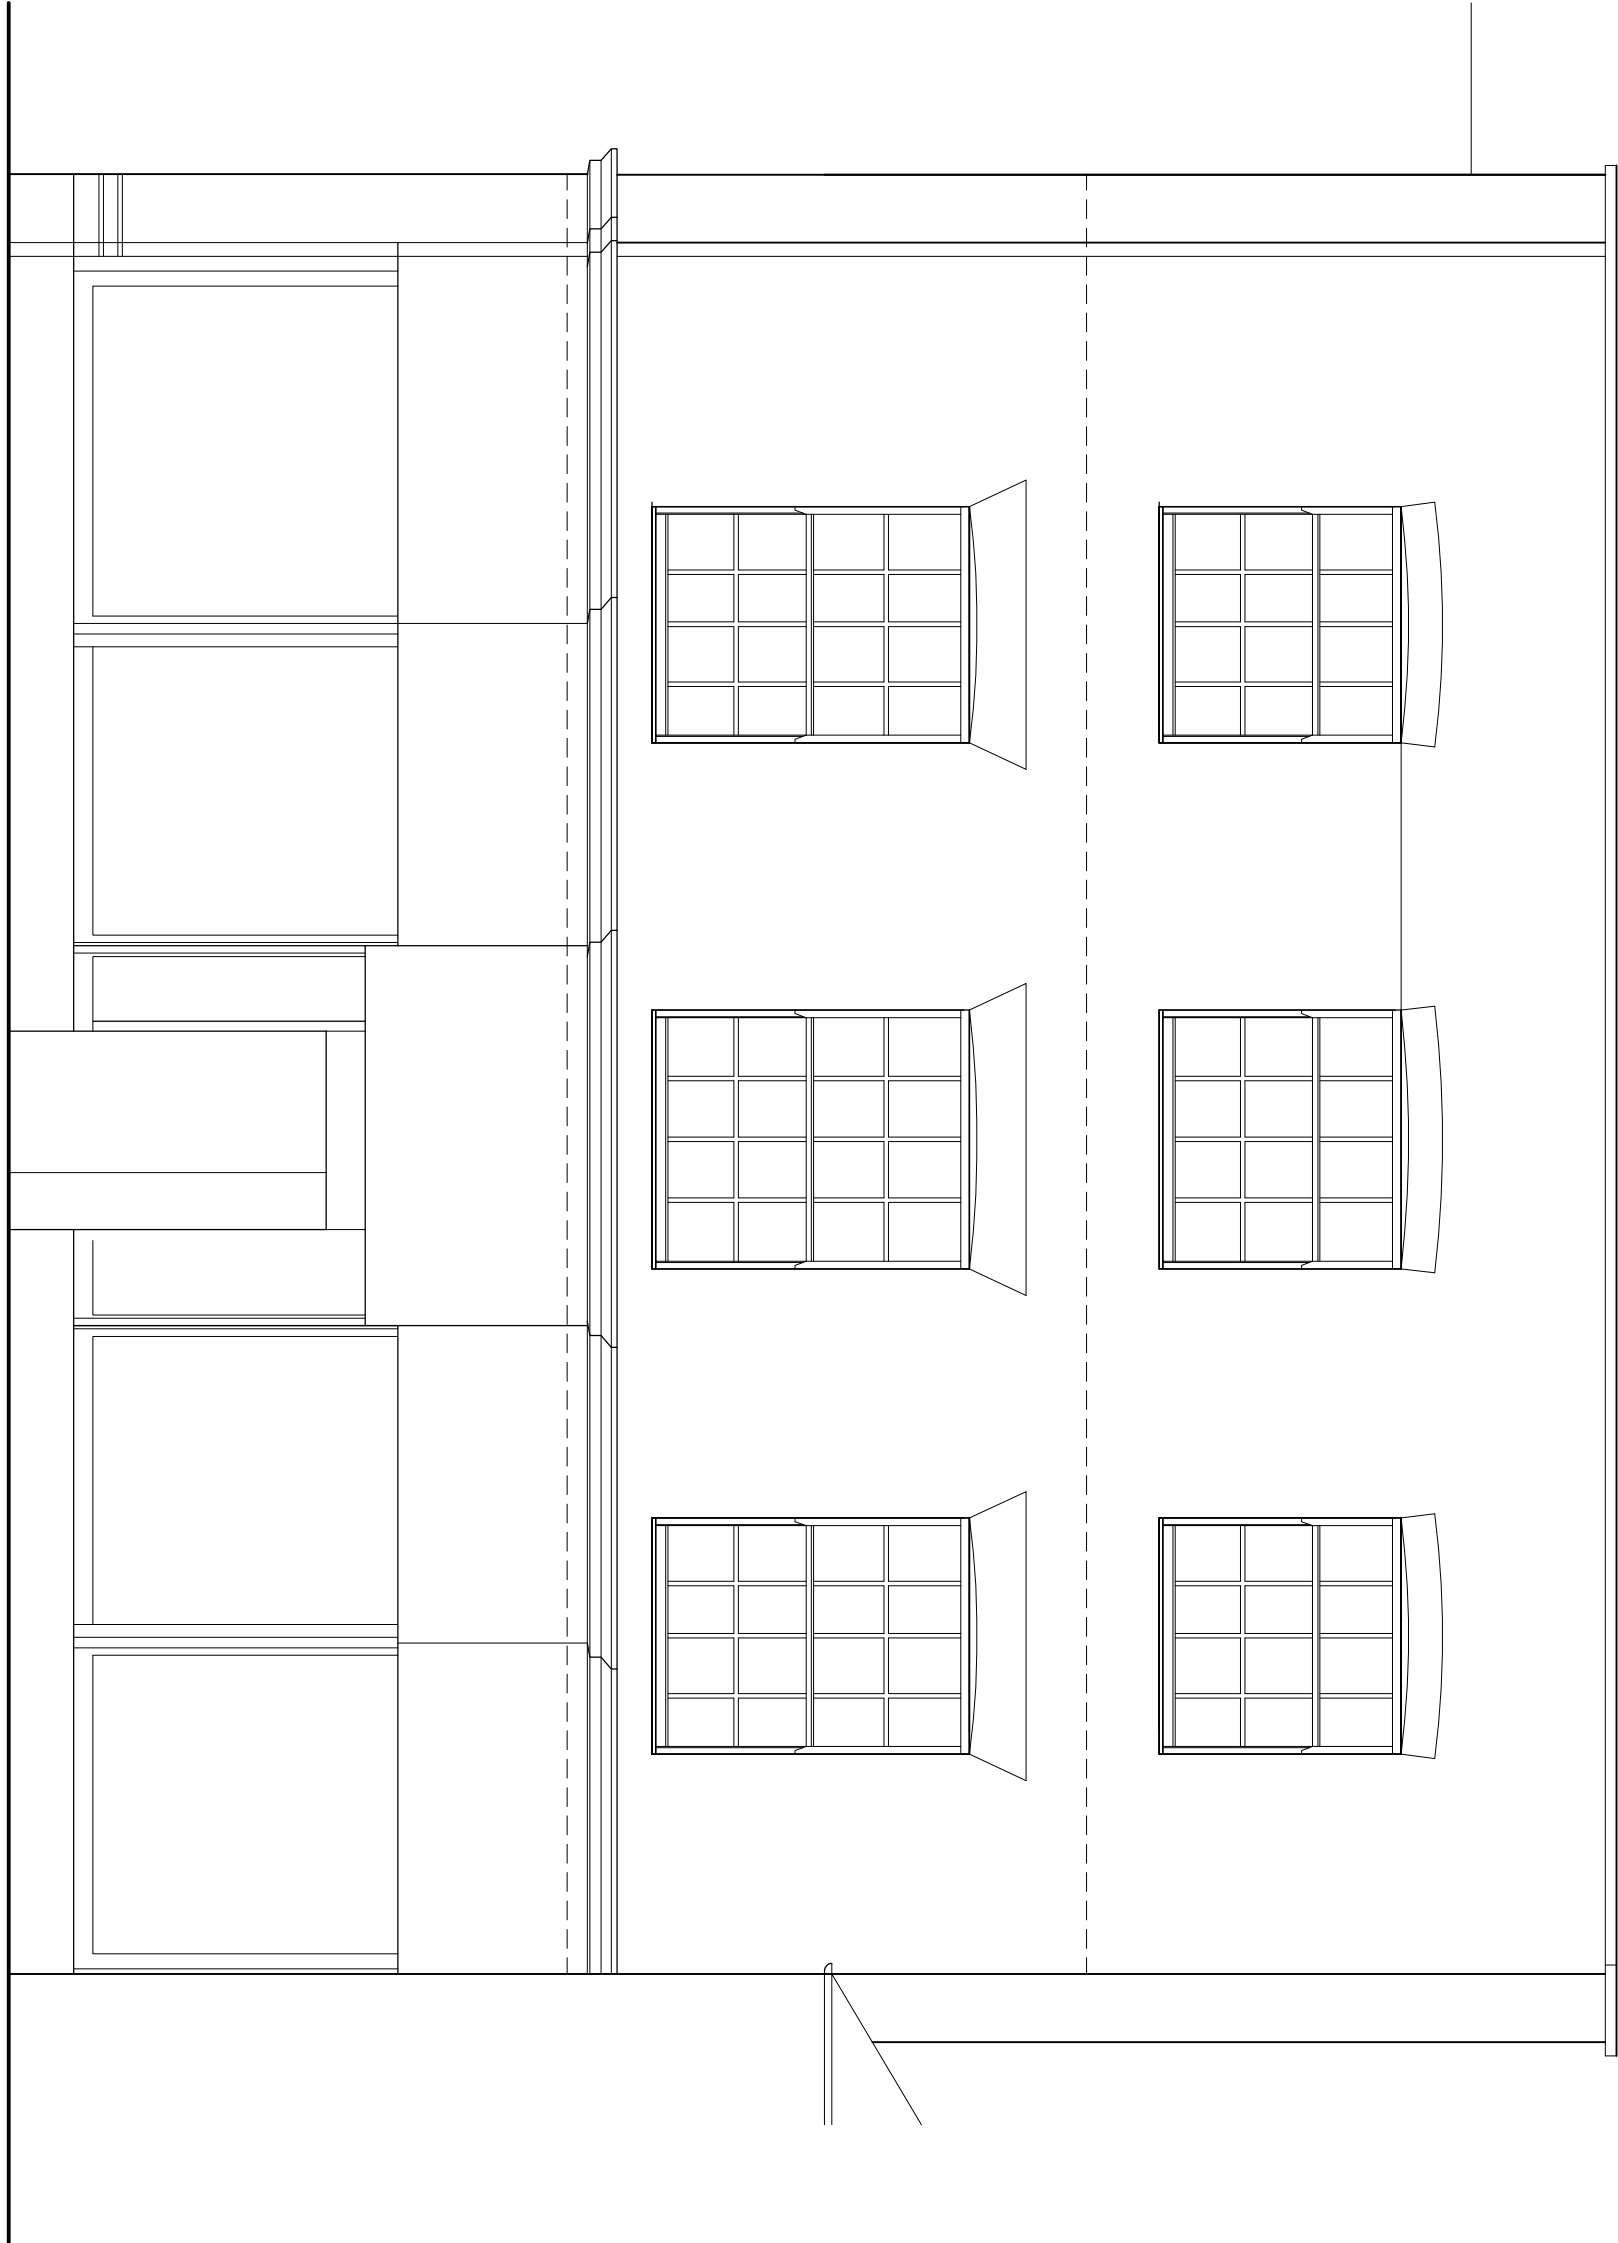


FRONT ELEVATION



REAR ELEVATION



REAR ELEVATION TO SERVICE ACCESS

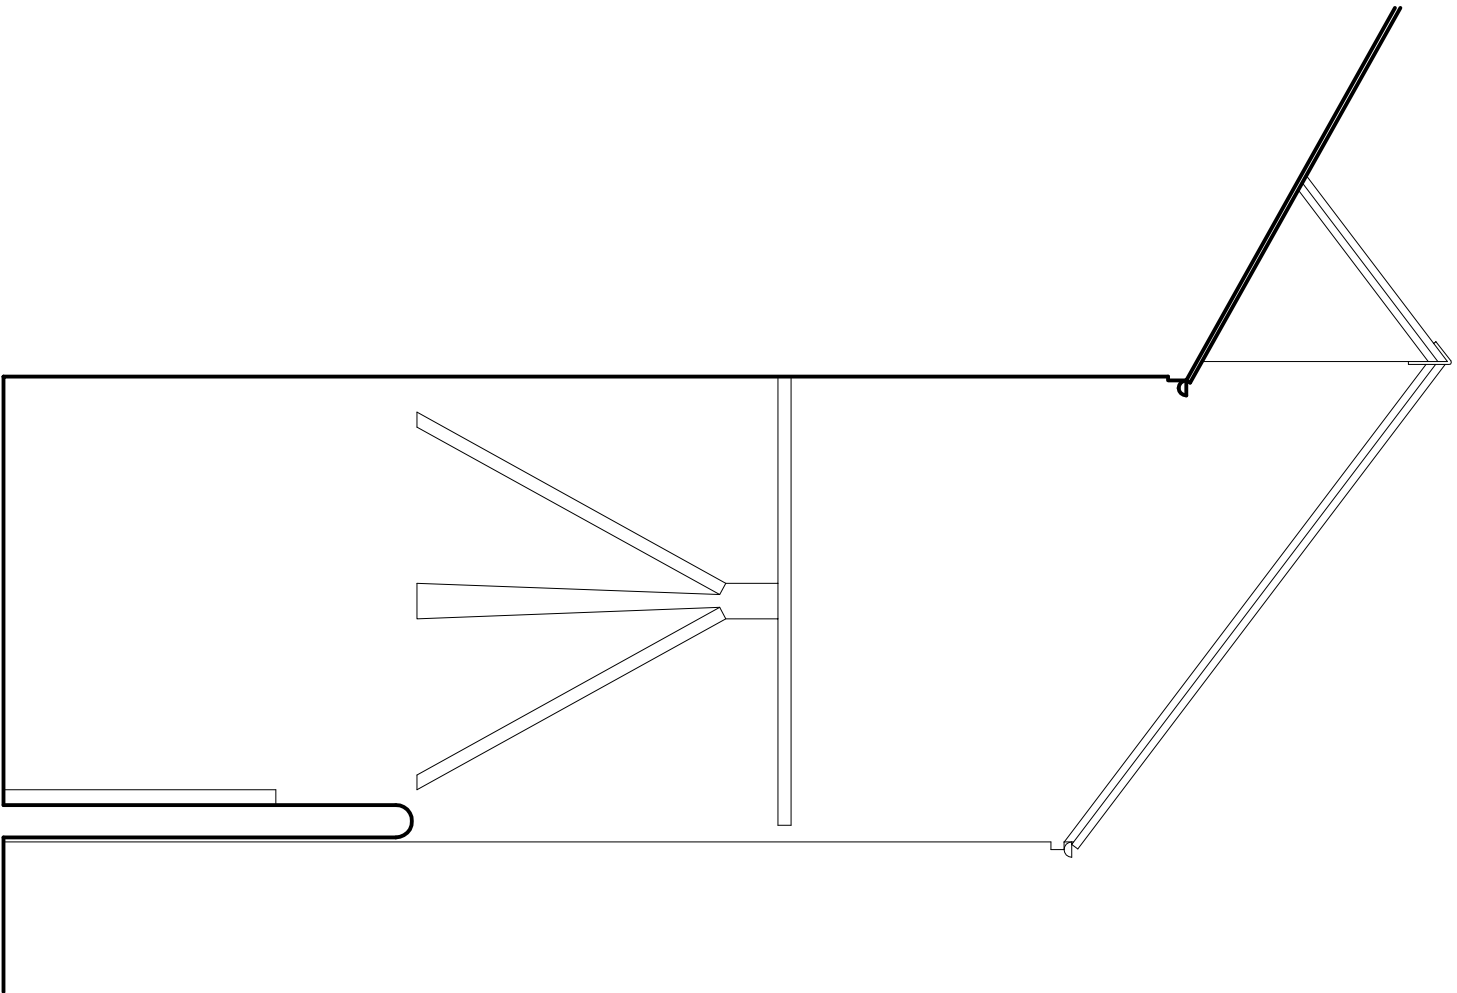

SIDE ELEVATION TO REAR YARD

REV	REVISION NOTE	DATE	DRAWN BY
F R A M E W O R K			
INTERNAL & EXTERNAL ALTERATIONS AT			
17 HALL PLACE, SPALDING			
DRAWN BY		CHECKED	DATE
PH		July 2014	1:20 B A I
EXISTING PLANS & ELEVATIONS		DWG NO.	REV.
BUILDING SURVEY		J1440 08/12	



3 MARINE ST, SPALDING, LINCOLNSHIRE, LN10 3JN
T: 01522 535383 F: 01522 535383 E: info@fpmwork.co.uk W: www.fpmwork.co.uk
COPYRIGHT © 2013 FPMWORK
ALL RIGHTS RESERVED.