

Do not scale off the drawings. All dimensions and setting out to be verified on site. If in doubt contact the architect or project architect.
This drawing is the property of FPMWORK. Copyright is reserved by them and the drawing is loaned on the condition that it is not copied, reproduced, retained or disclosed to any unauthorised person, either wholly or in part without the consent in writing of FPMWORK.

Materials

1. Walls

2. Roof lights

3. Roof

4. R.w. goods

5. Eaves

6. Gate
- Red brickwork to match existing


Conservation style

Single ply membrane colour grey


uPVC - colour black

Stone capping


Timber

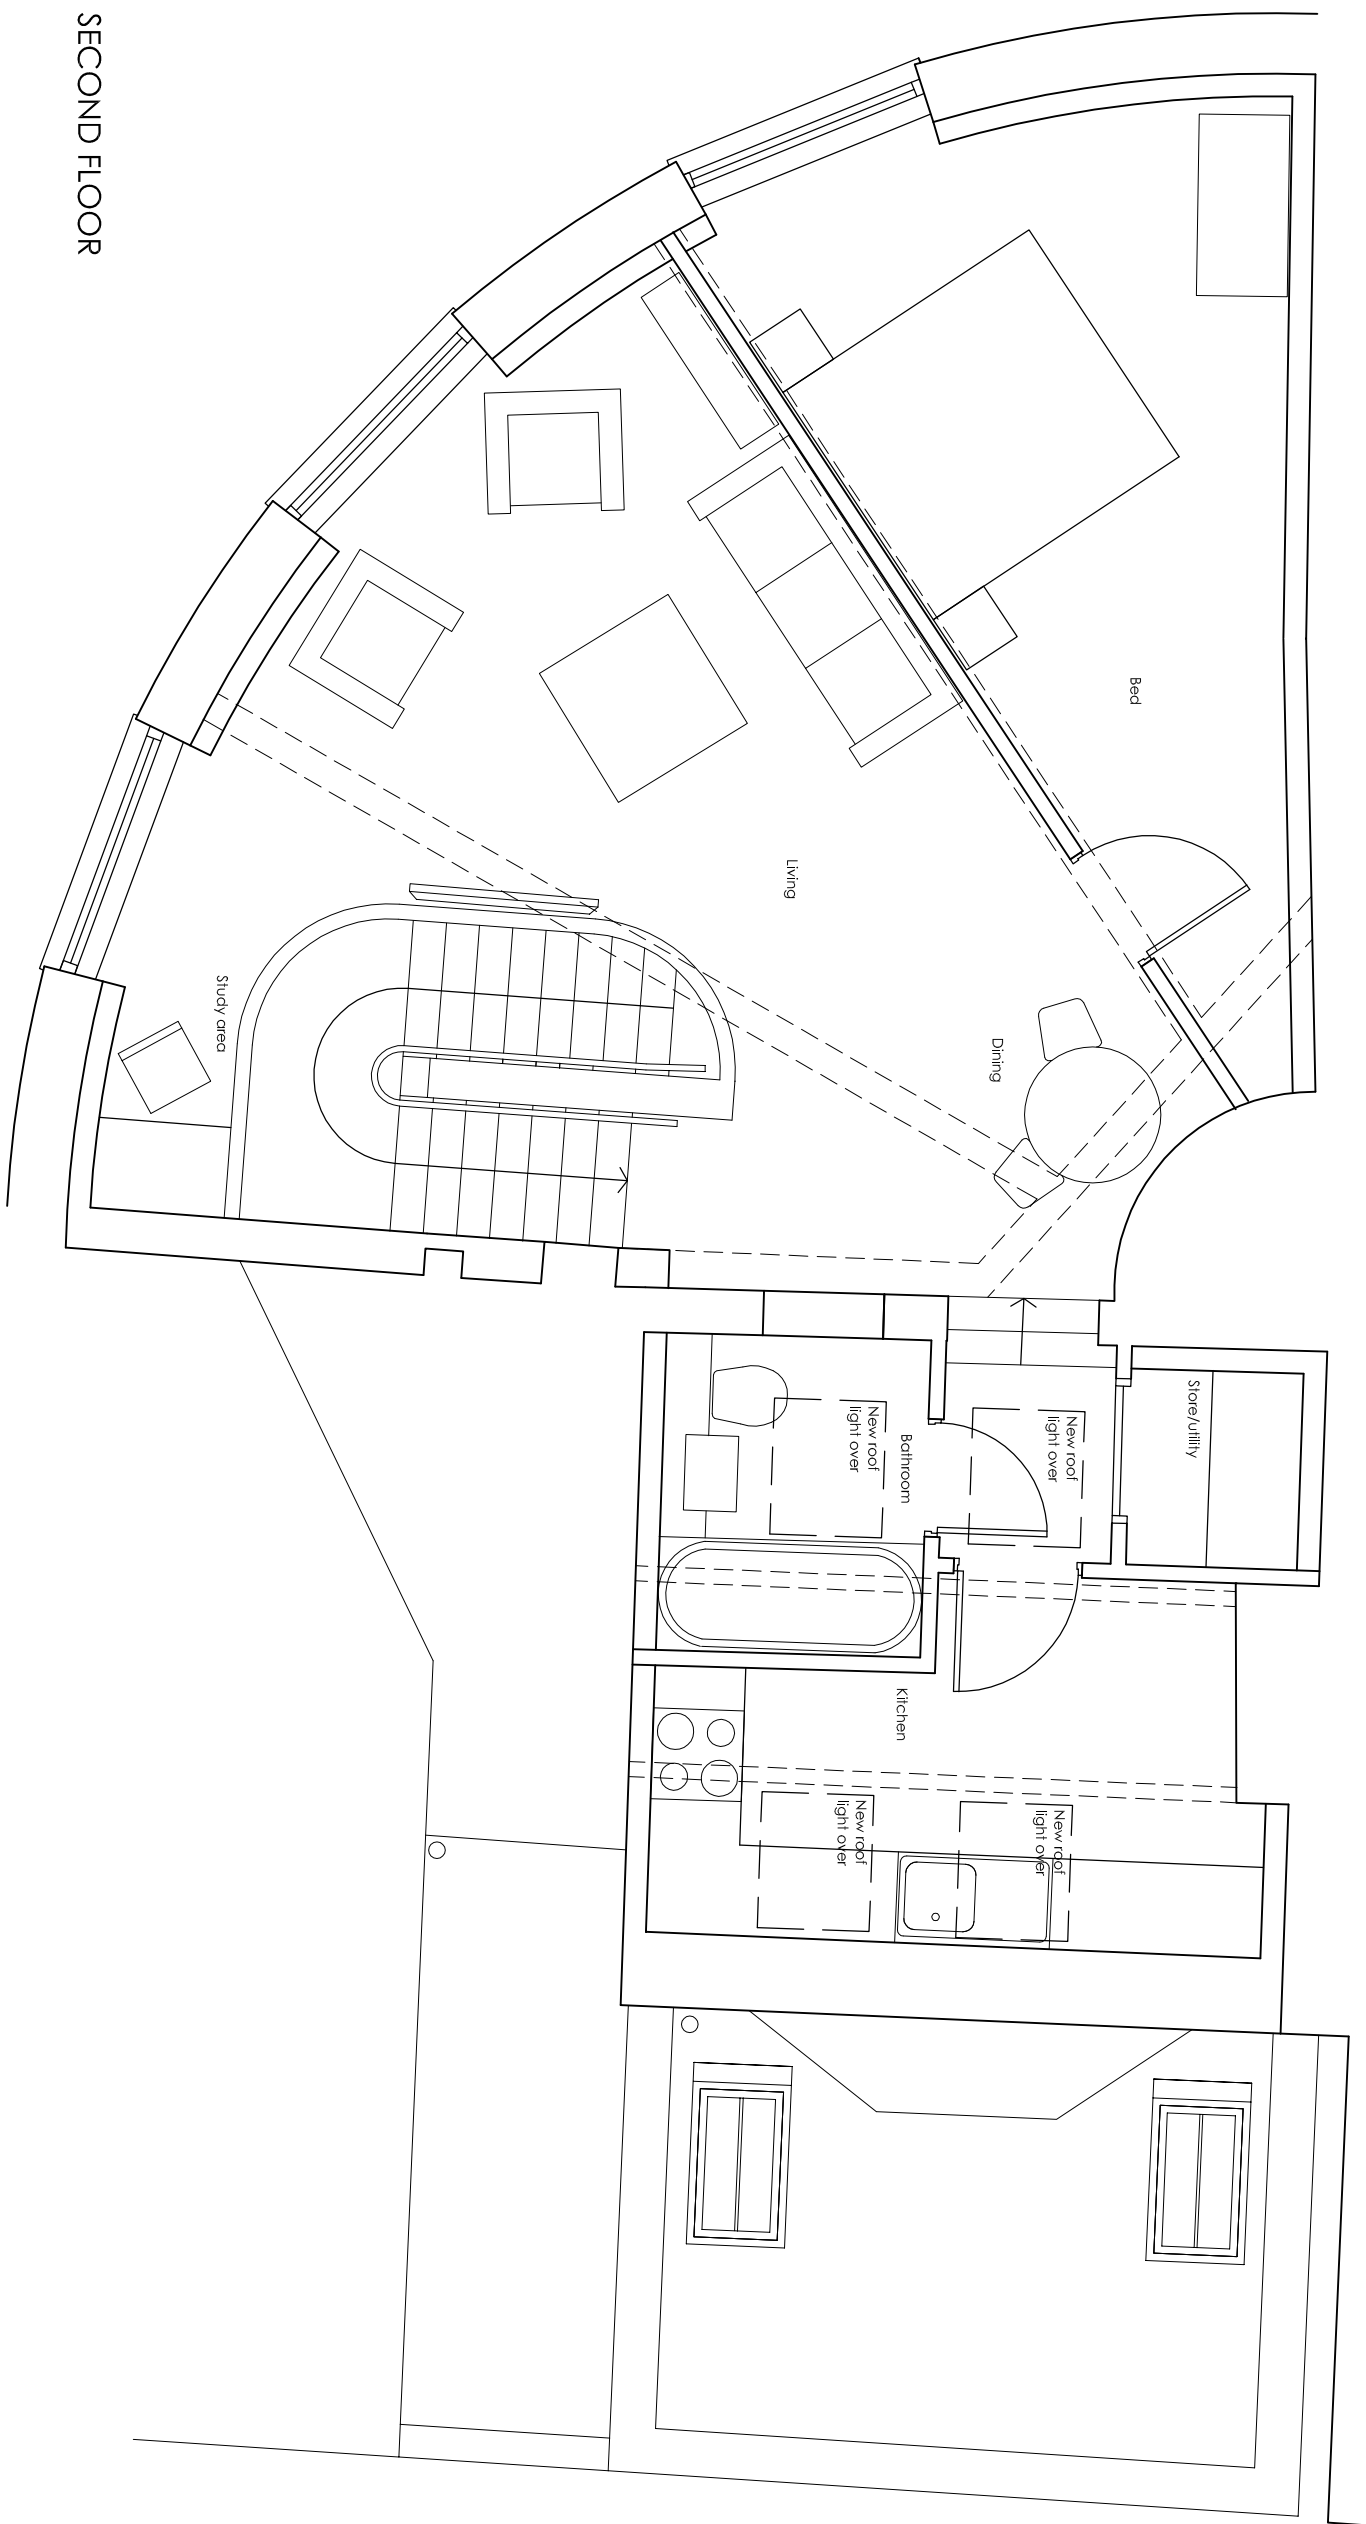


SECOND FLOOR

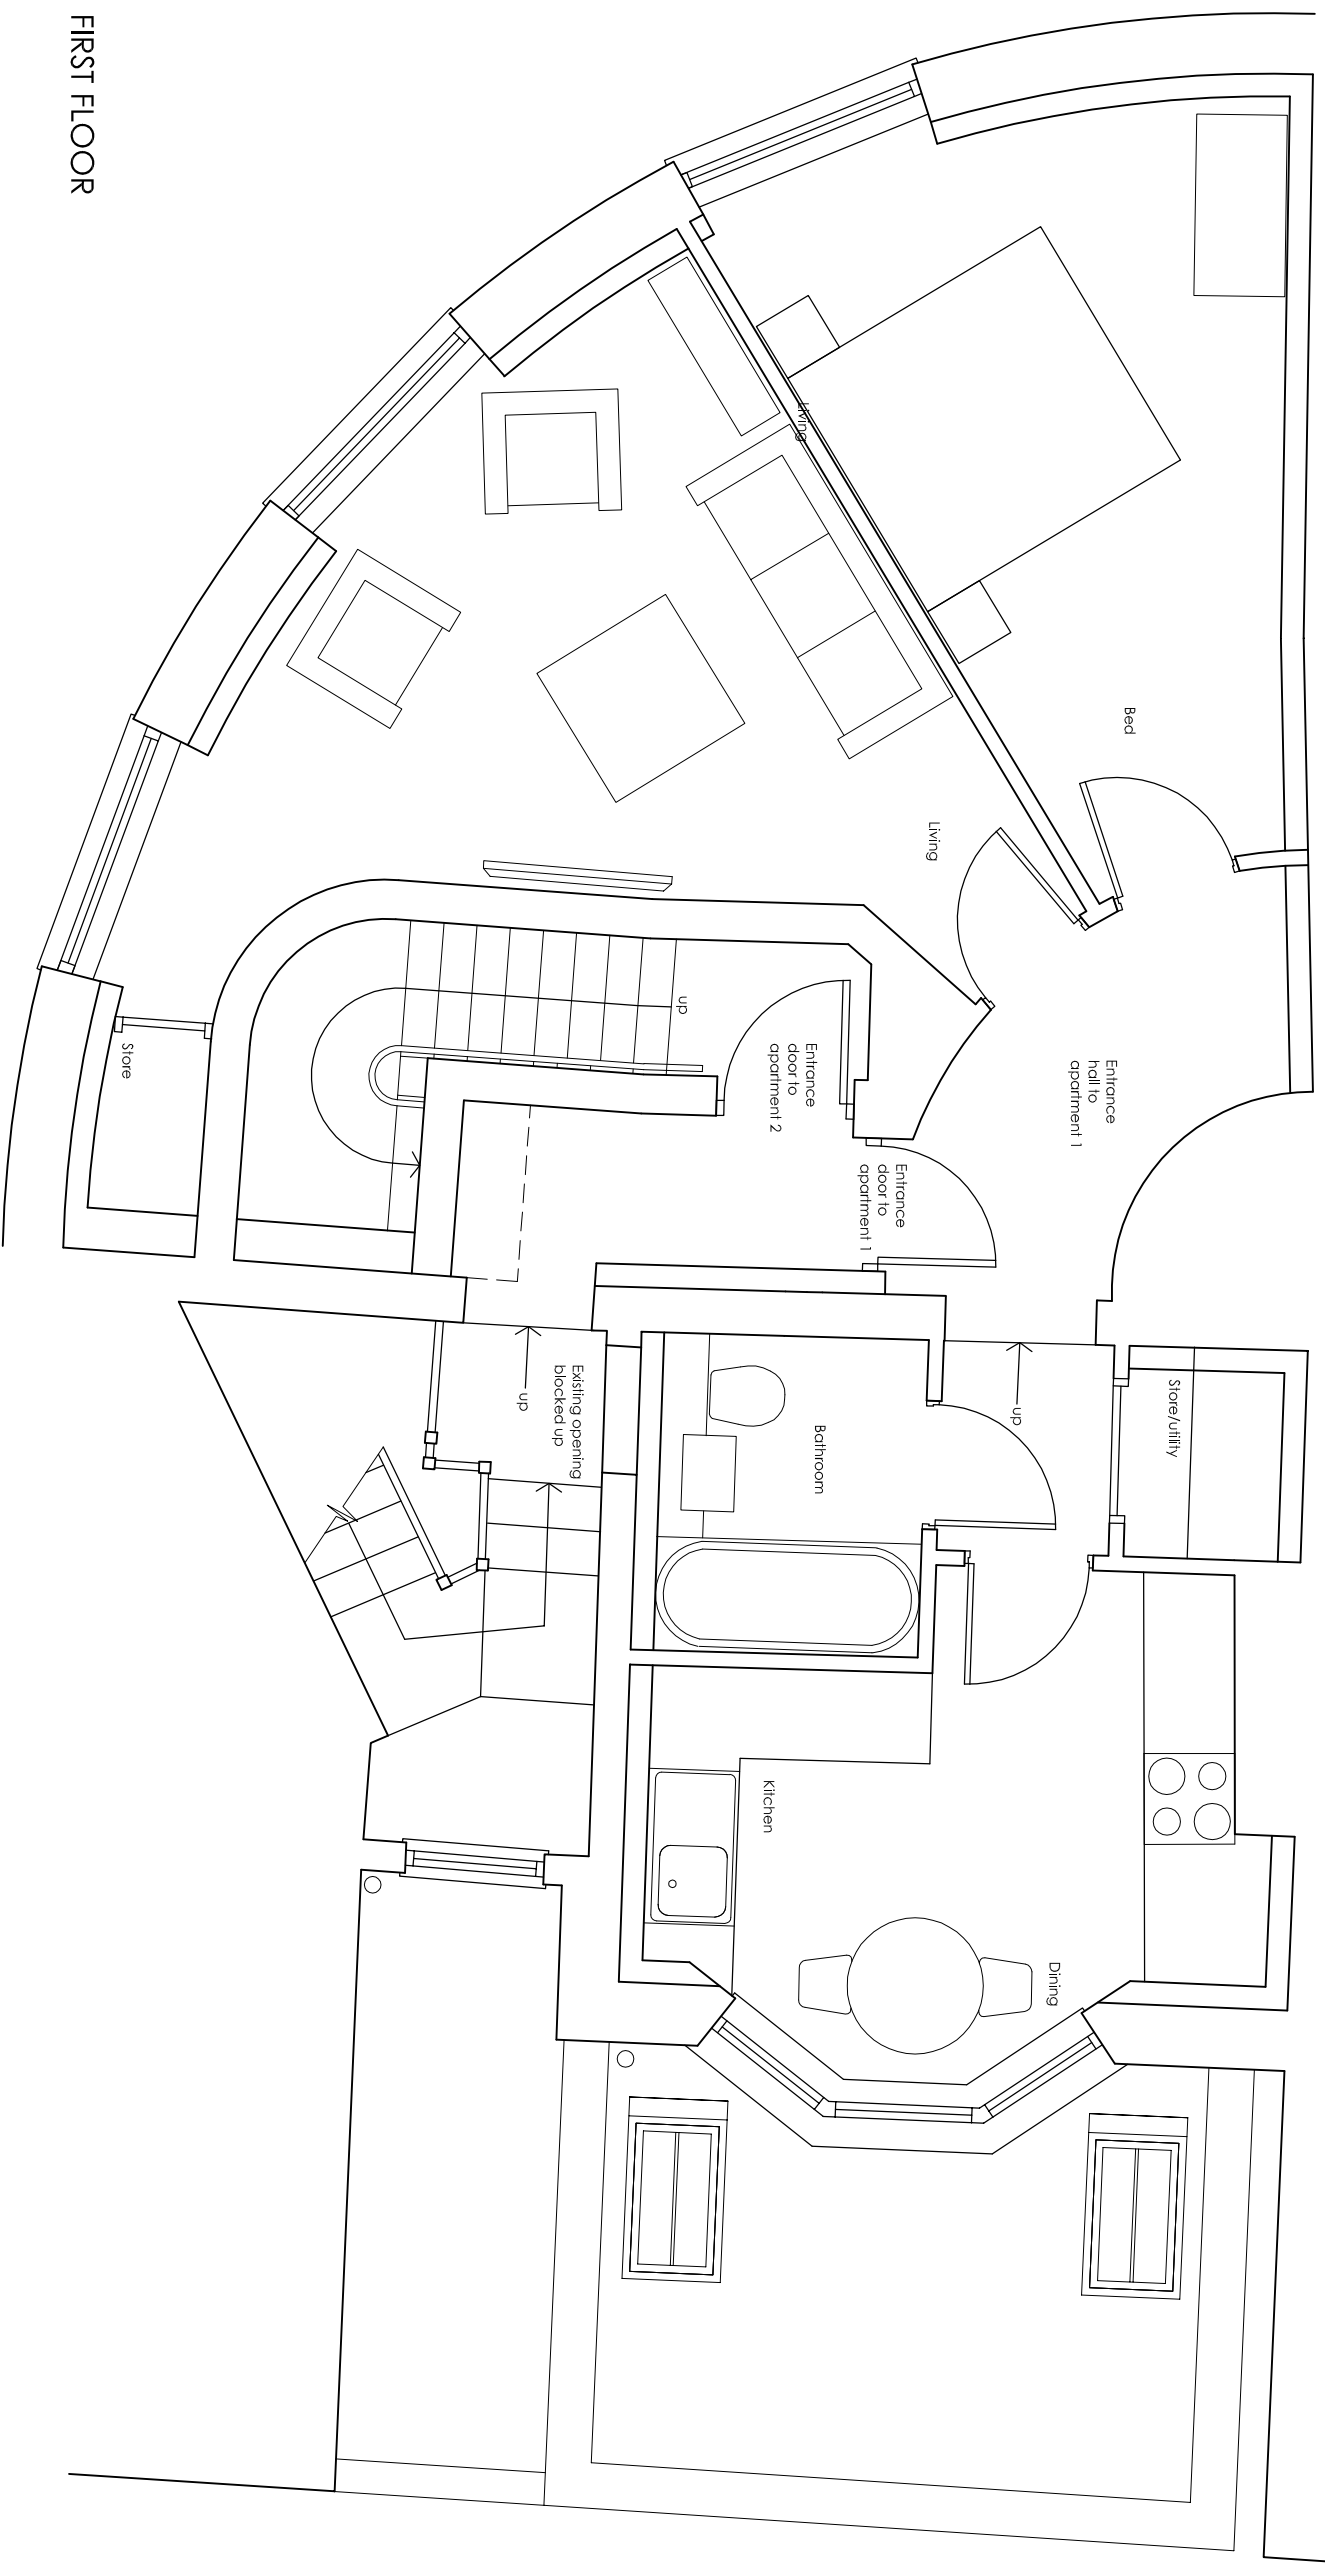

FIRST FLOOR

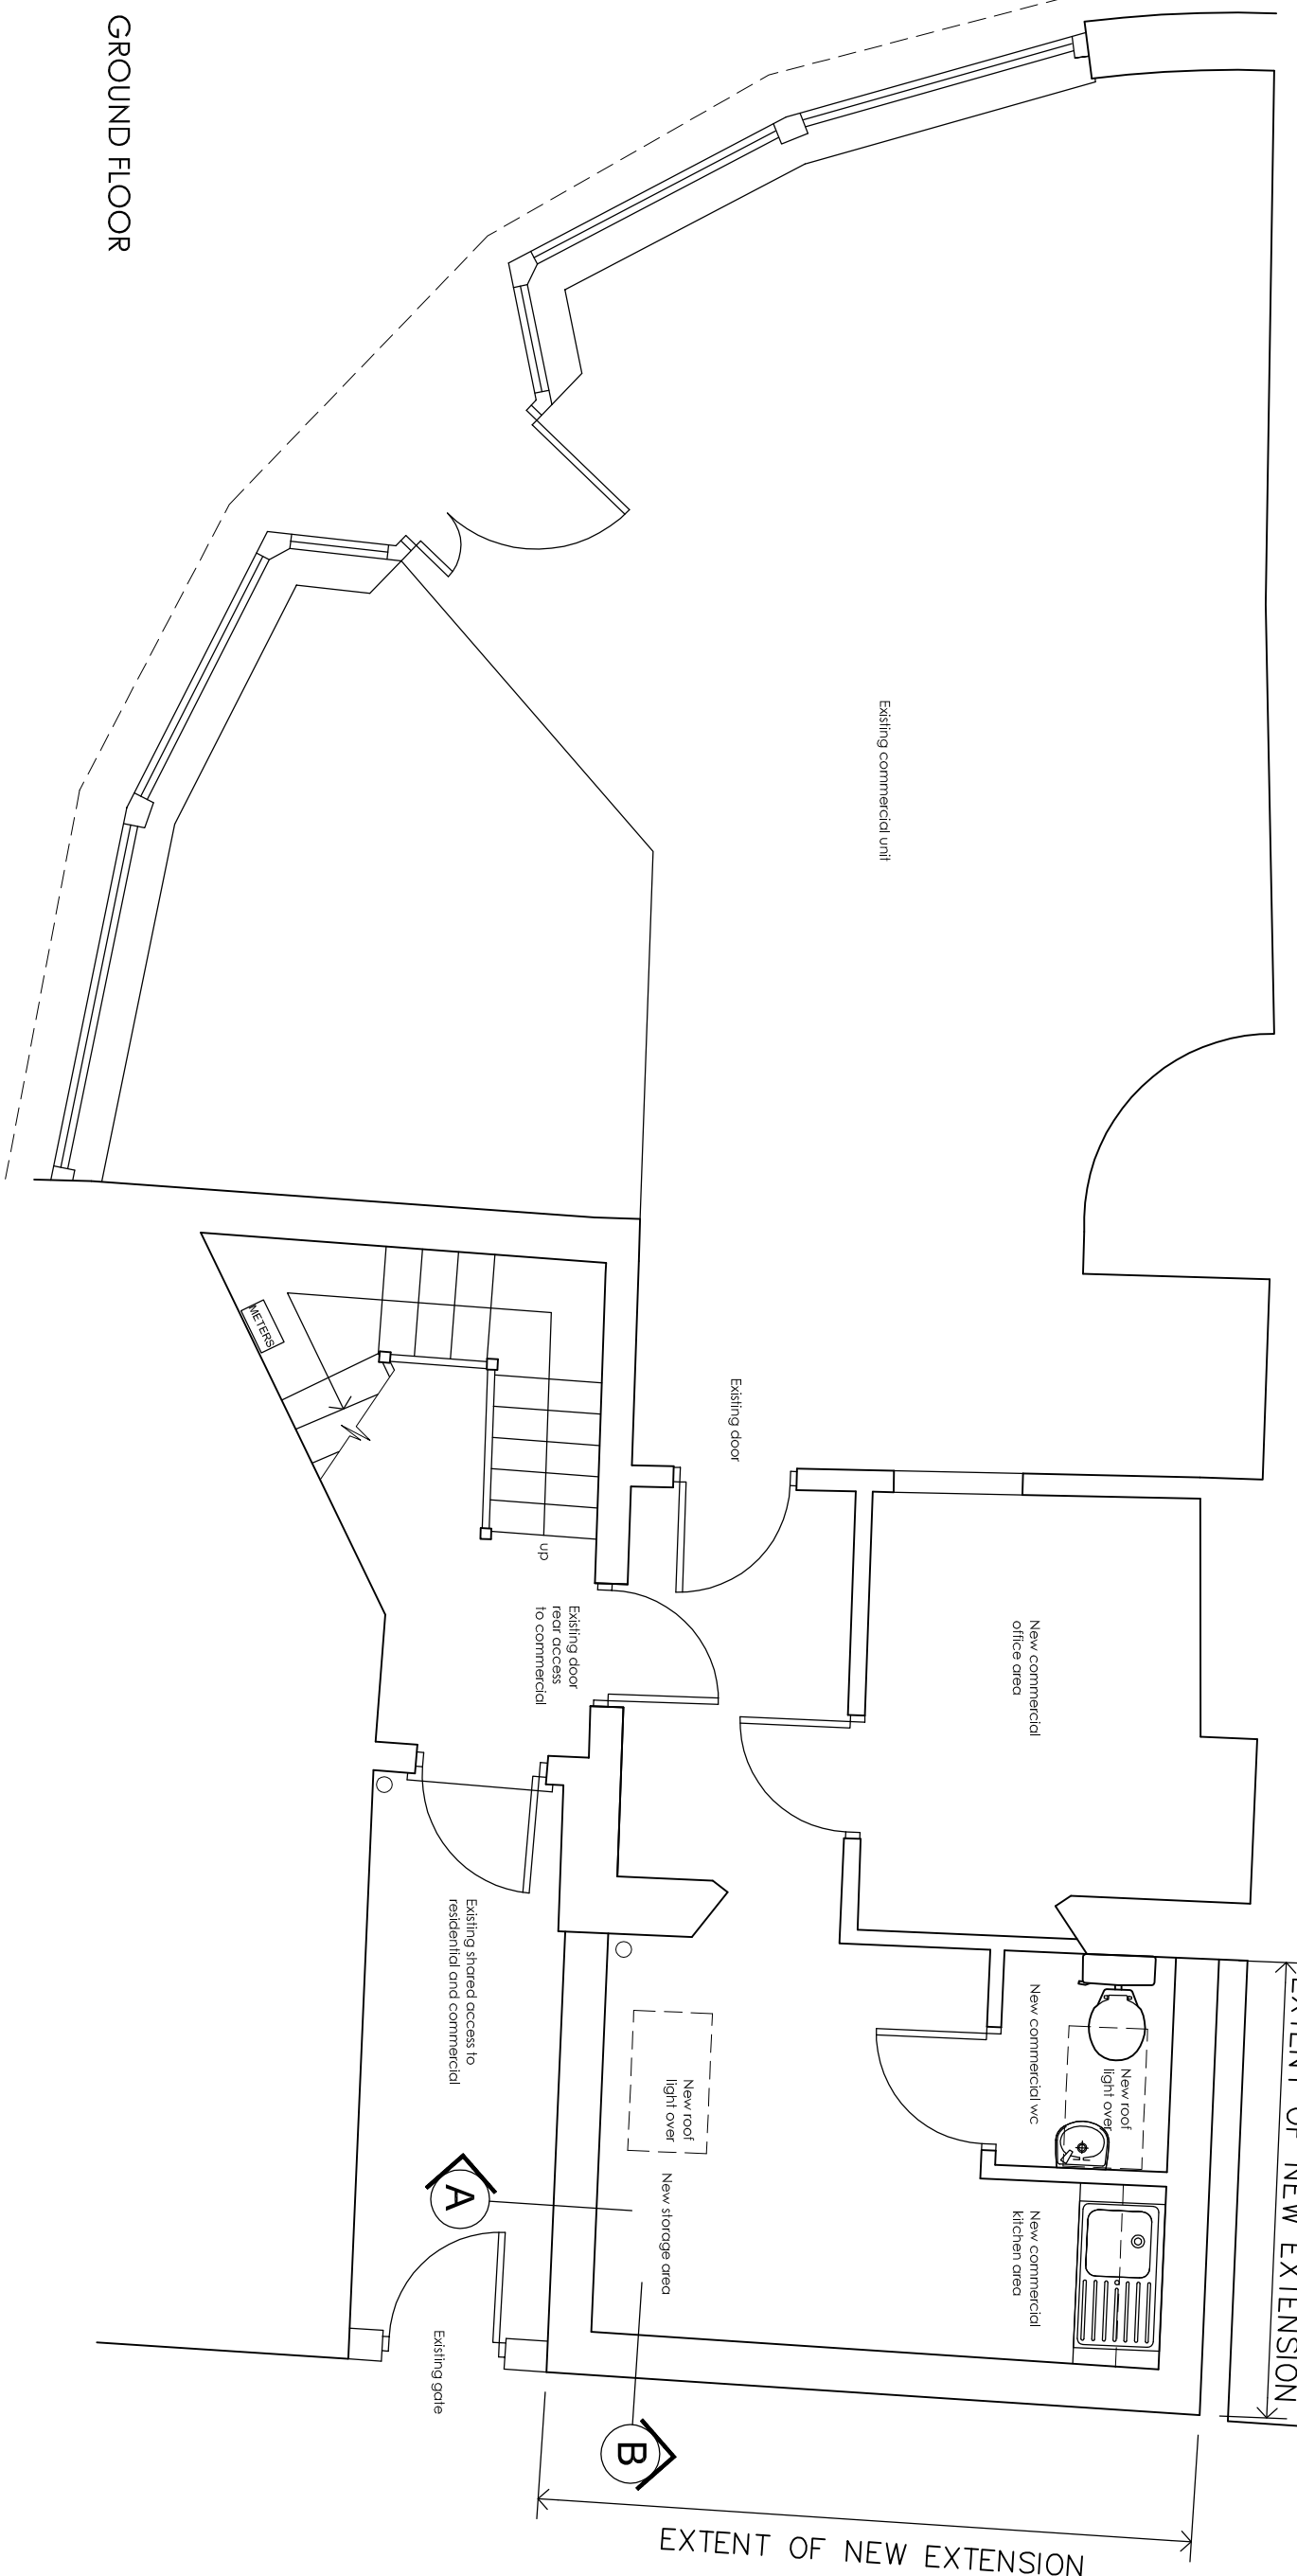

GROUND FLOOR

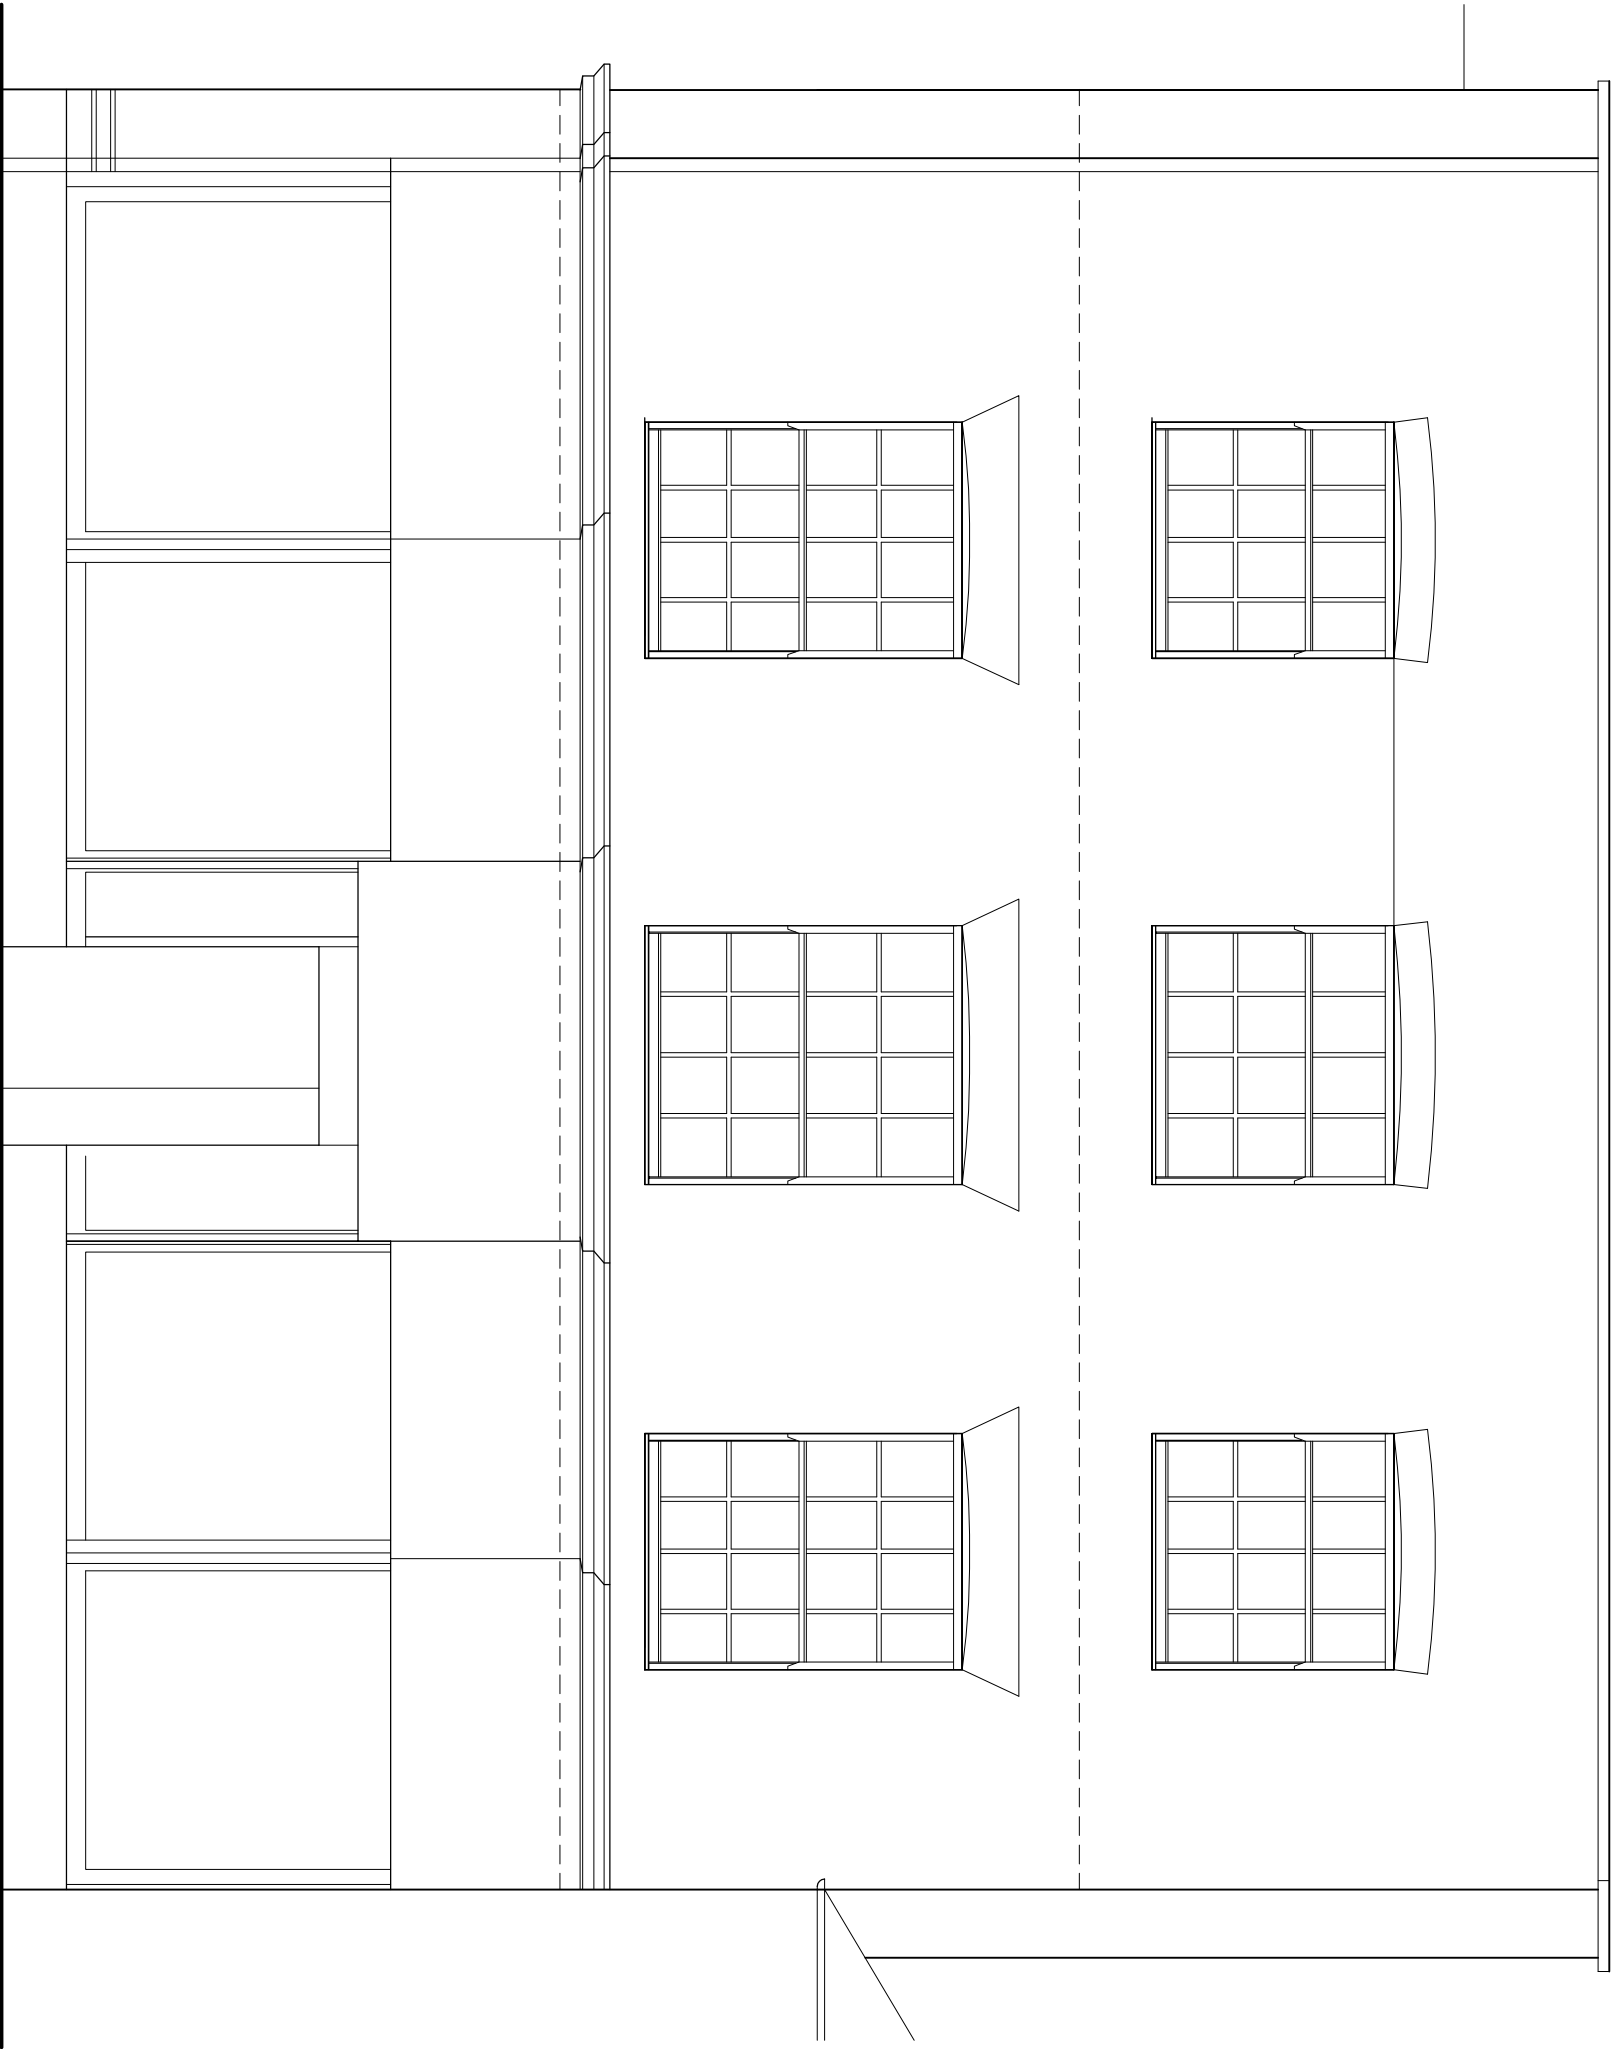


FRONT ELEVATION
(no change to existing condition)



REAR ELEVATION/SECTION A



REAR ELEVATION TO SERVICE ACCESS

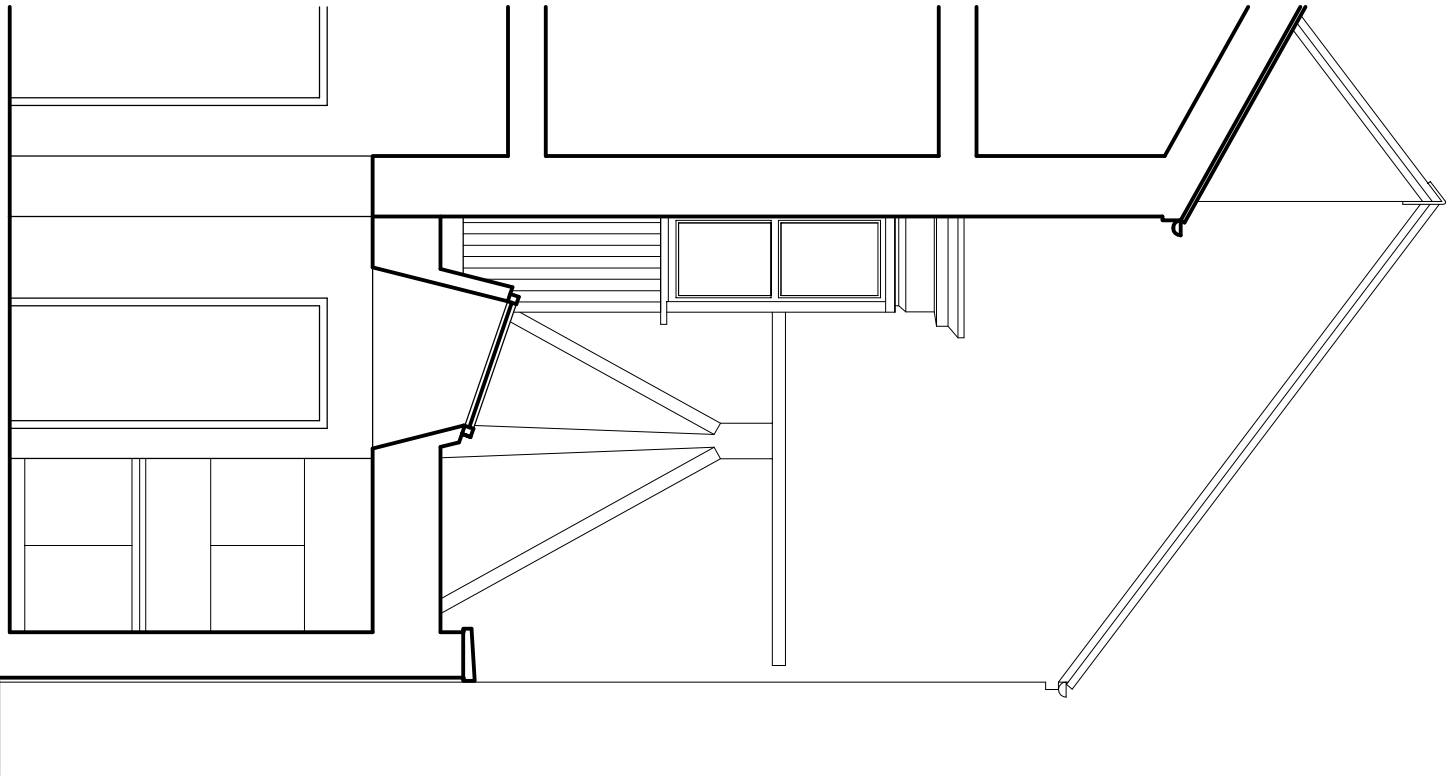

SIDE ELEVATION/SECTION B TO REAR YARD

REV	REVISION NOTE	DATE	DRAWN BY
1	INTERNAL, EXTERNAL ALTERATIONS & EXTENSION AT 17 HALL PLACE, SPALDING		
2			
3			
3, MARINE COURT, SPALDING, LINCOLNSHIRE, LN10 3JN
T: 01522 533333 F: 01522 533333 E: info@fpmwork.co.uk W: www.fpmwork.co.uk
COPYRIGHT © 2015 FPMWORK
ALL RIGHTS RESERVED.