




This drawing is the property of FRAMEWORK. Copyright is reserved by them and the drawing is issued on condition that the recipient will not copy, reproduce, disseminate or disclose to any unauthorized person, either wholly or in part without the consent in writing of FRAMEWORK.

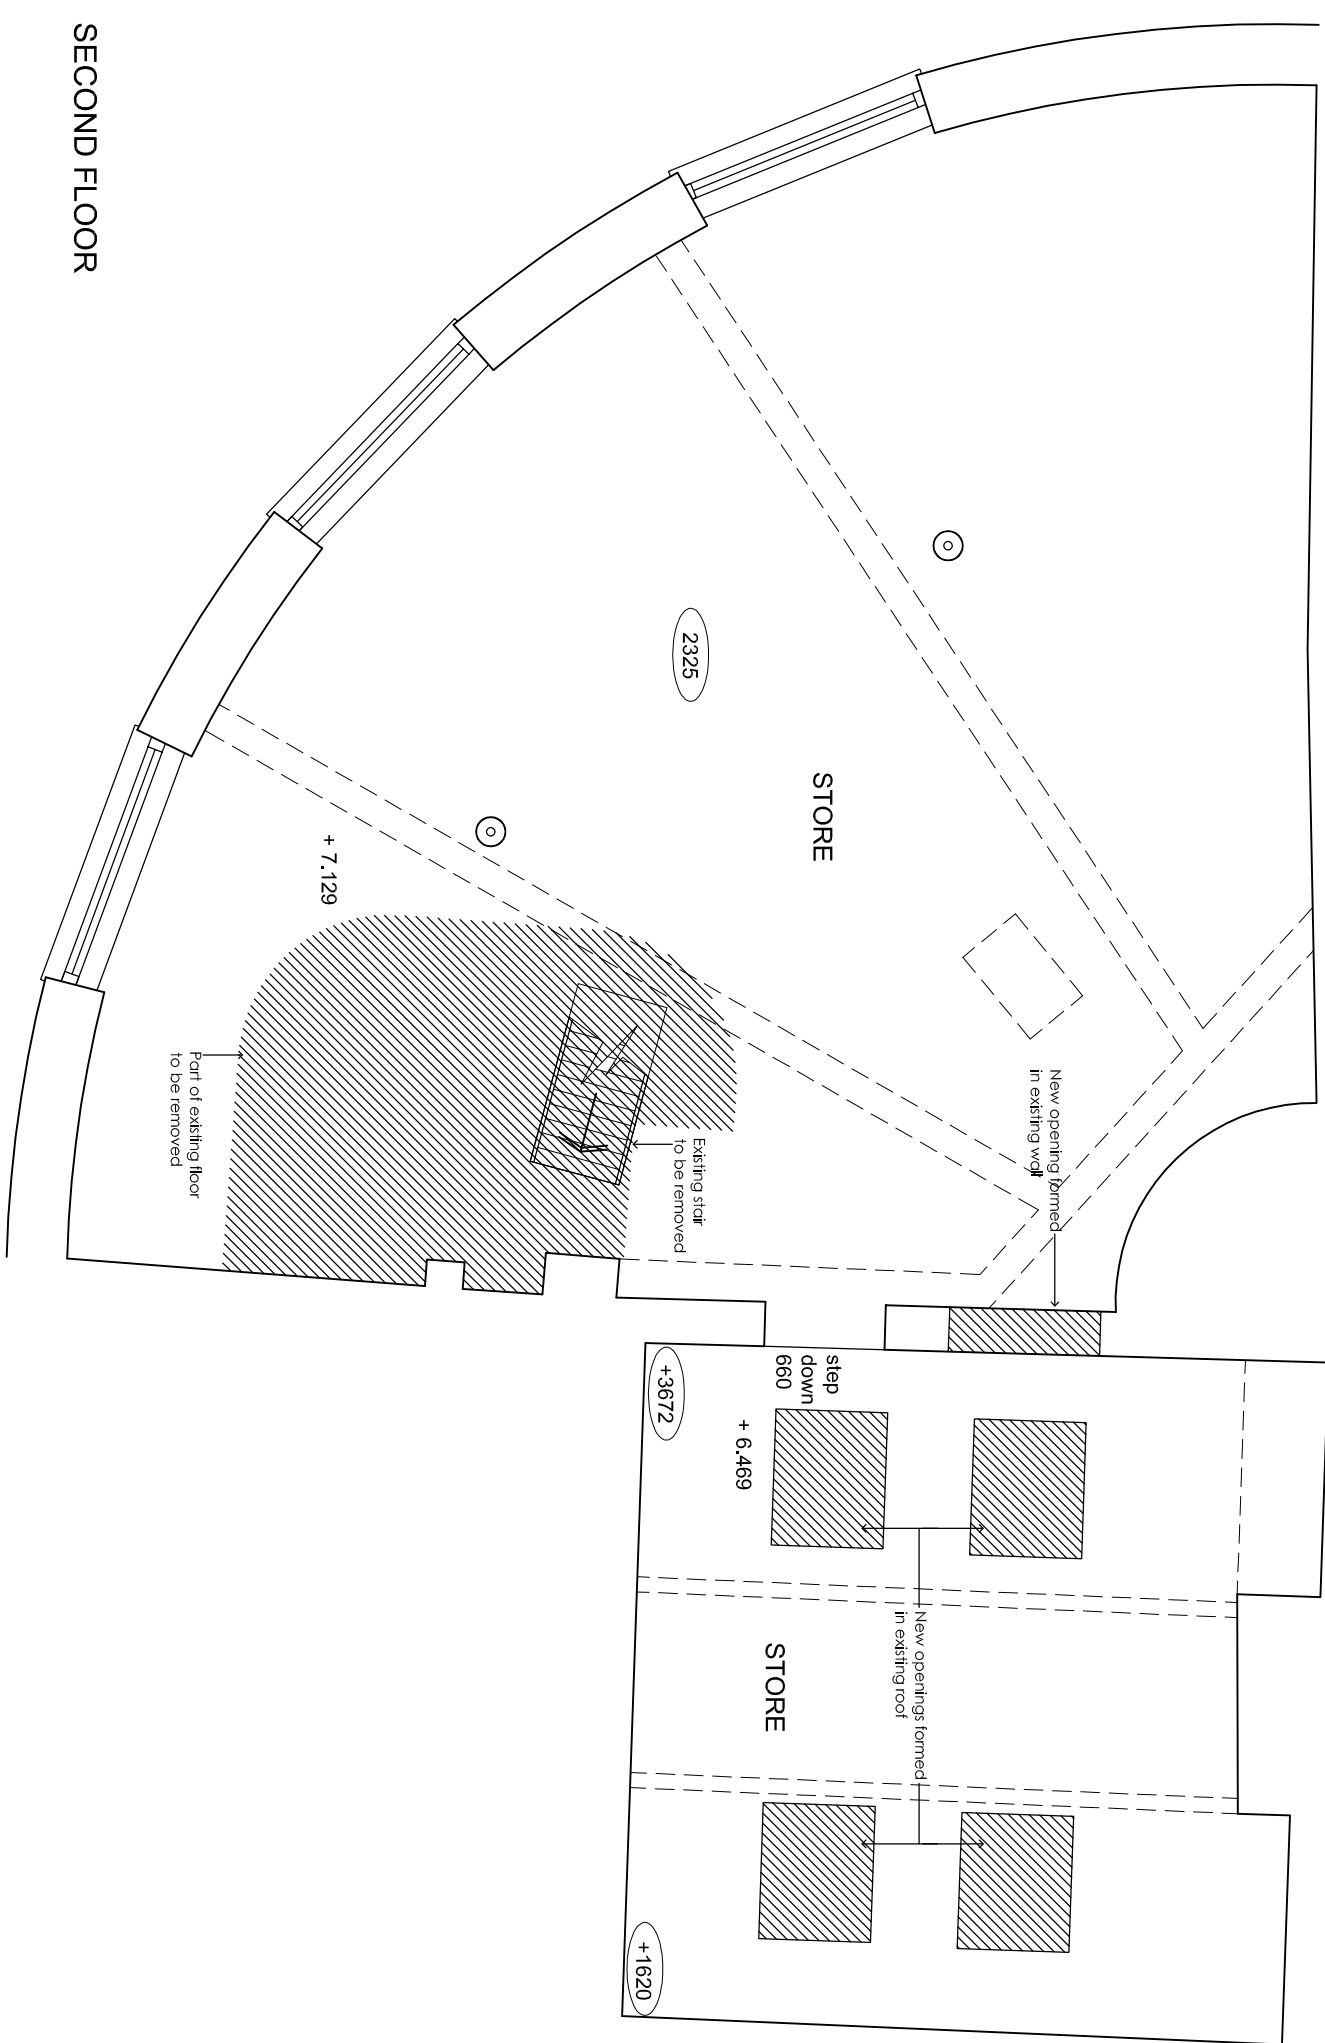


SECOND FLOOR

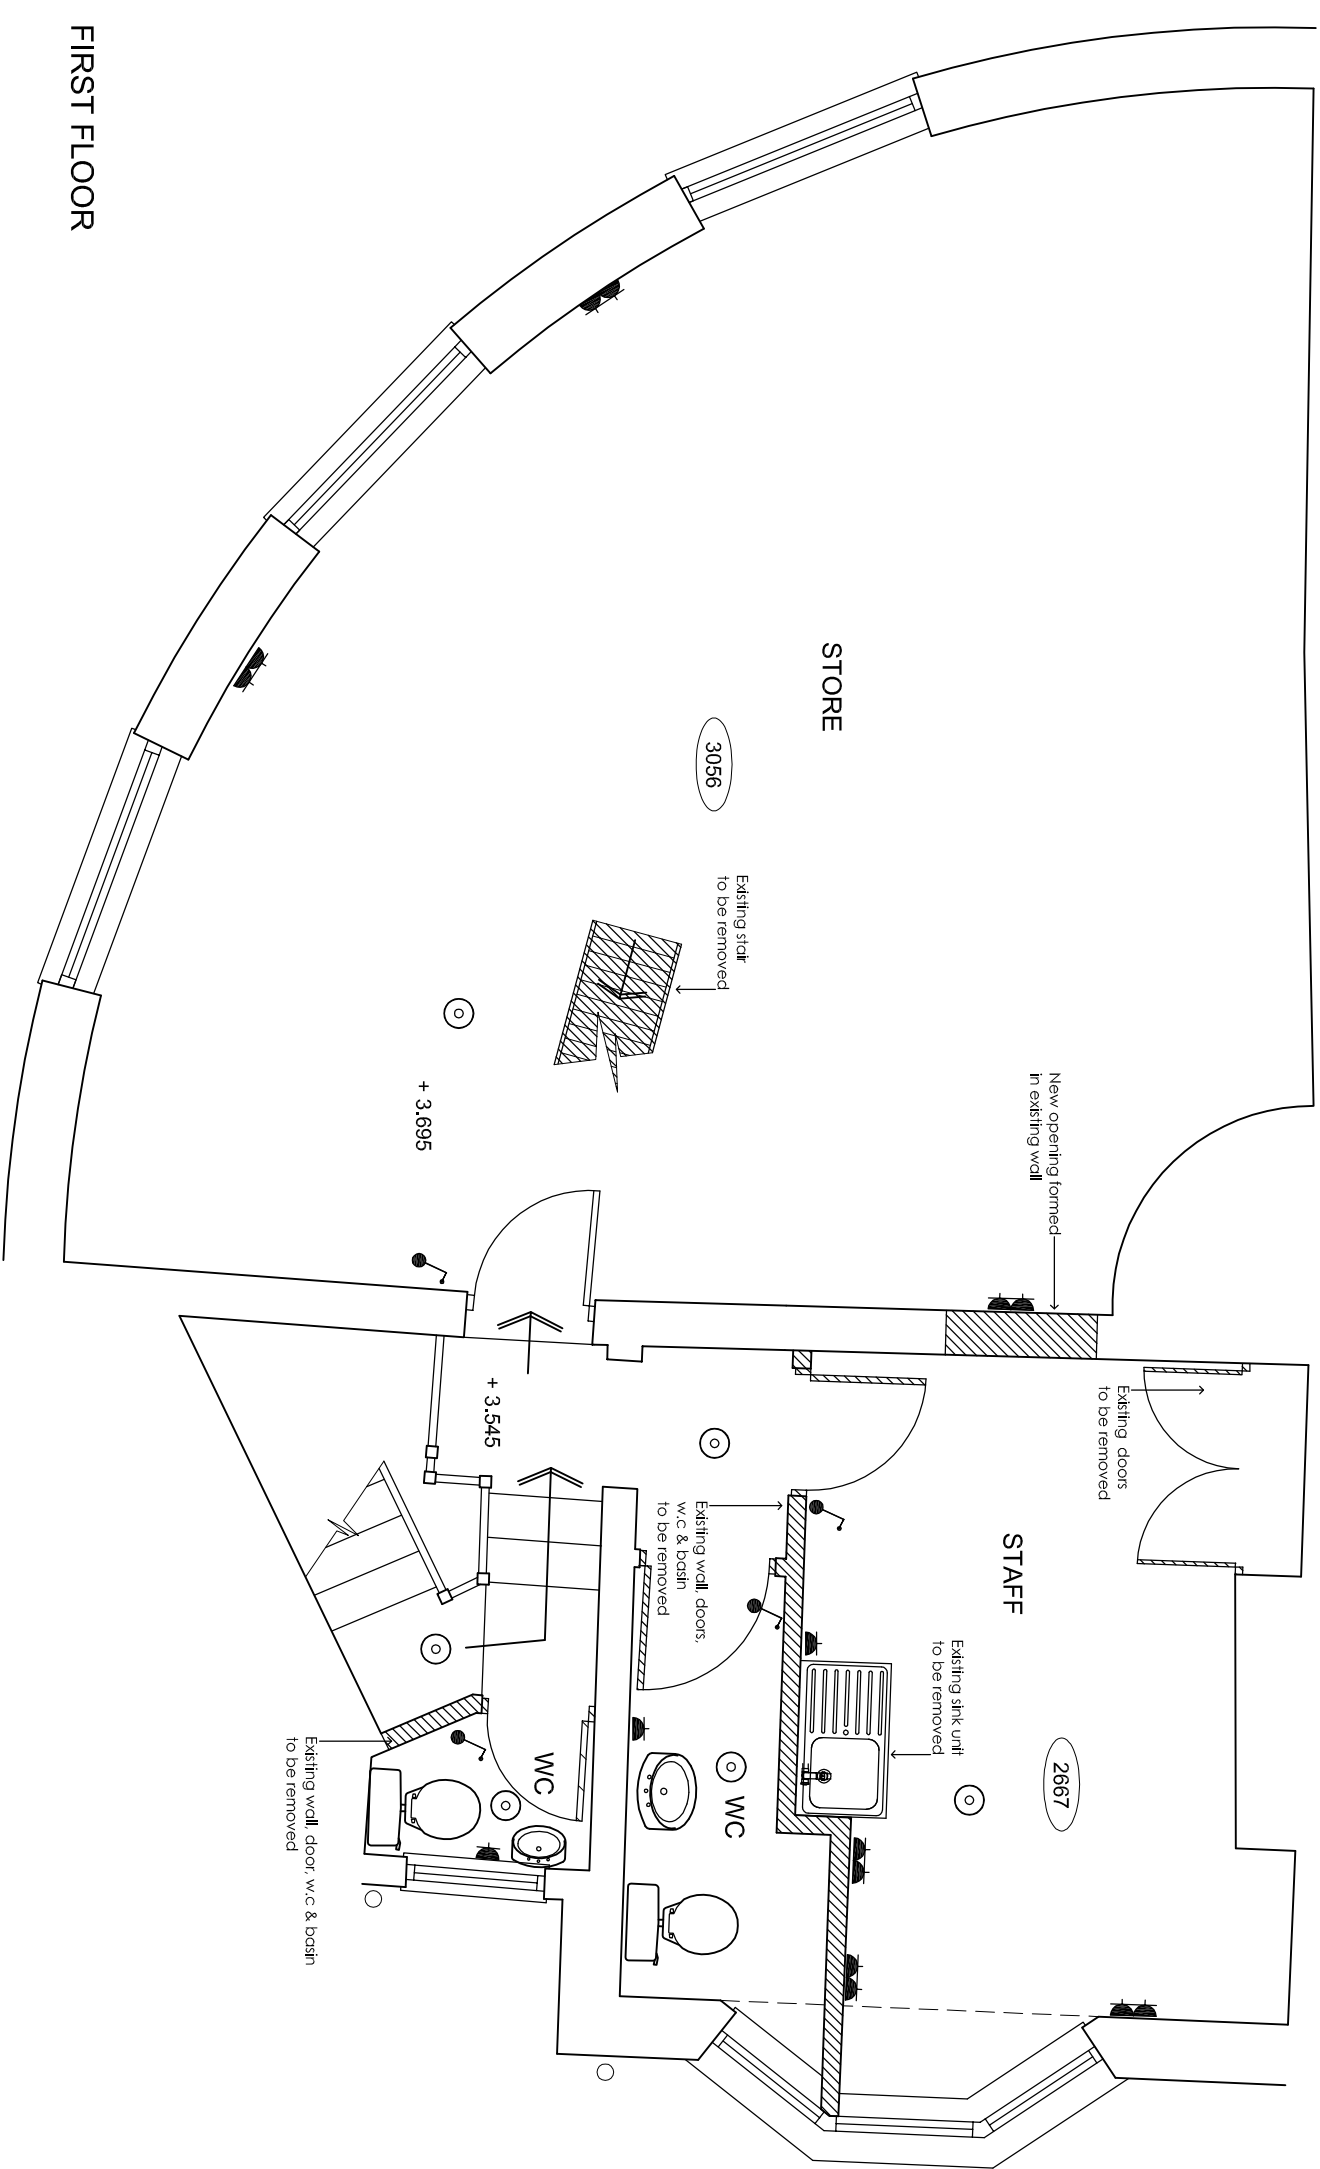

FIRST FLOOR

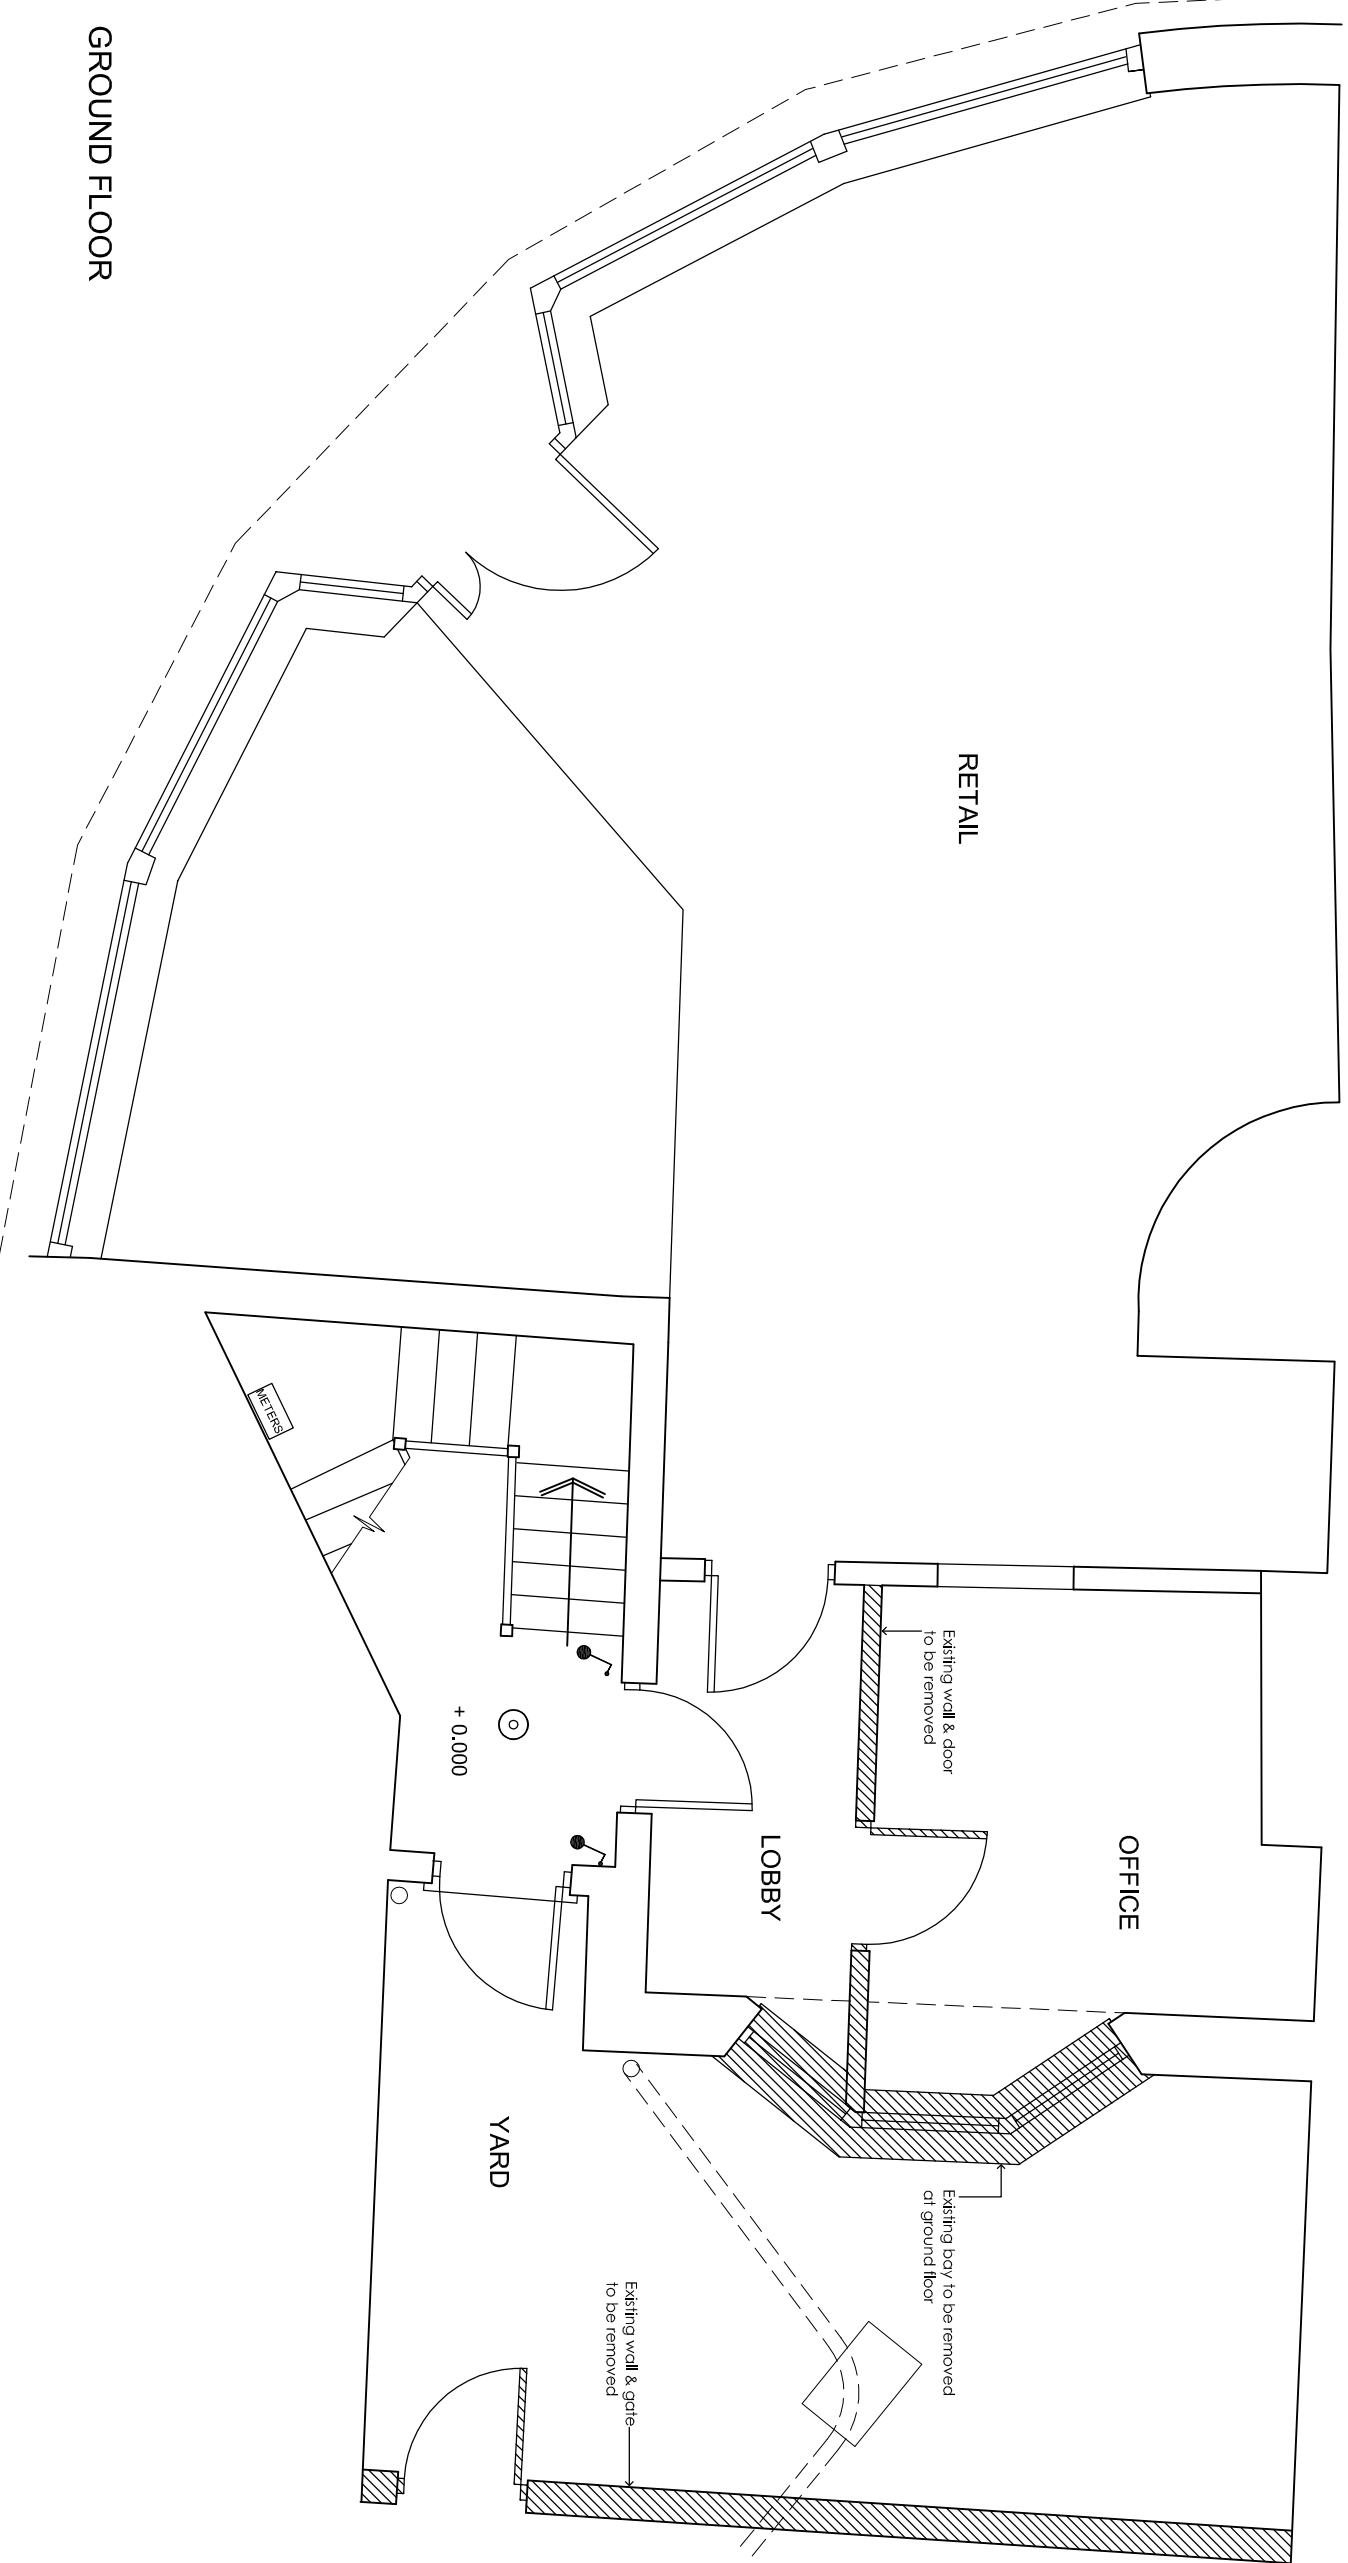

GROUND FLOOR

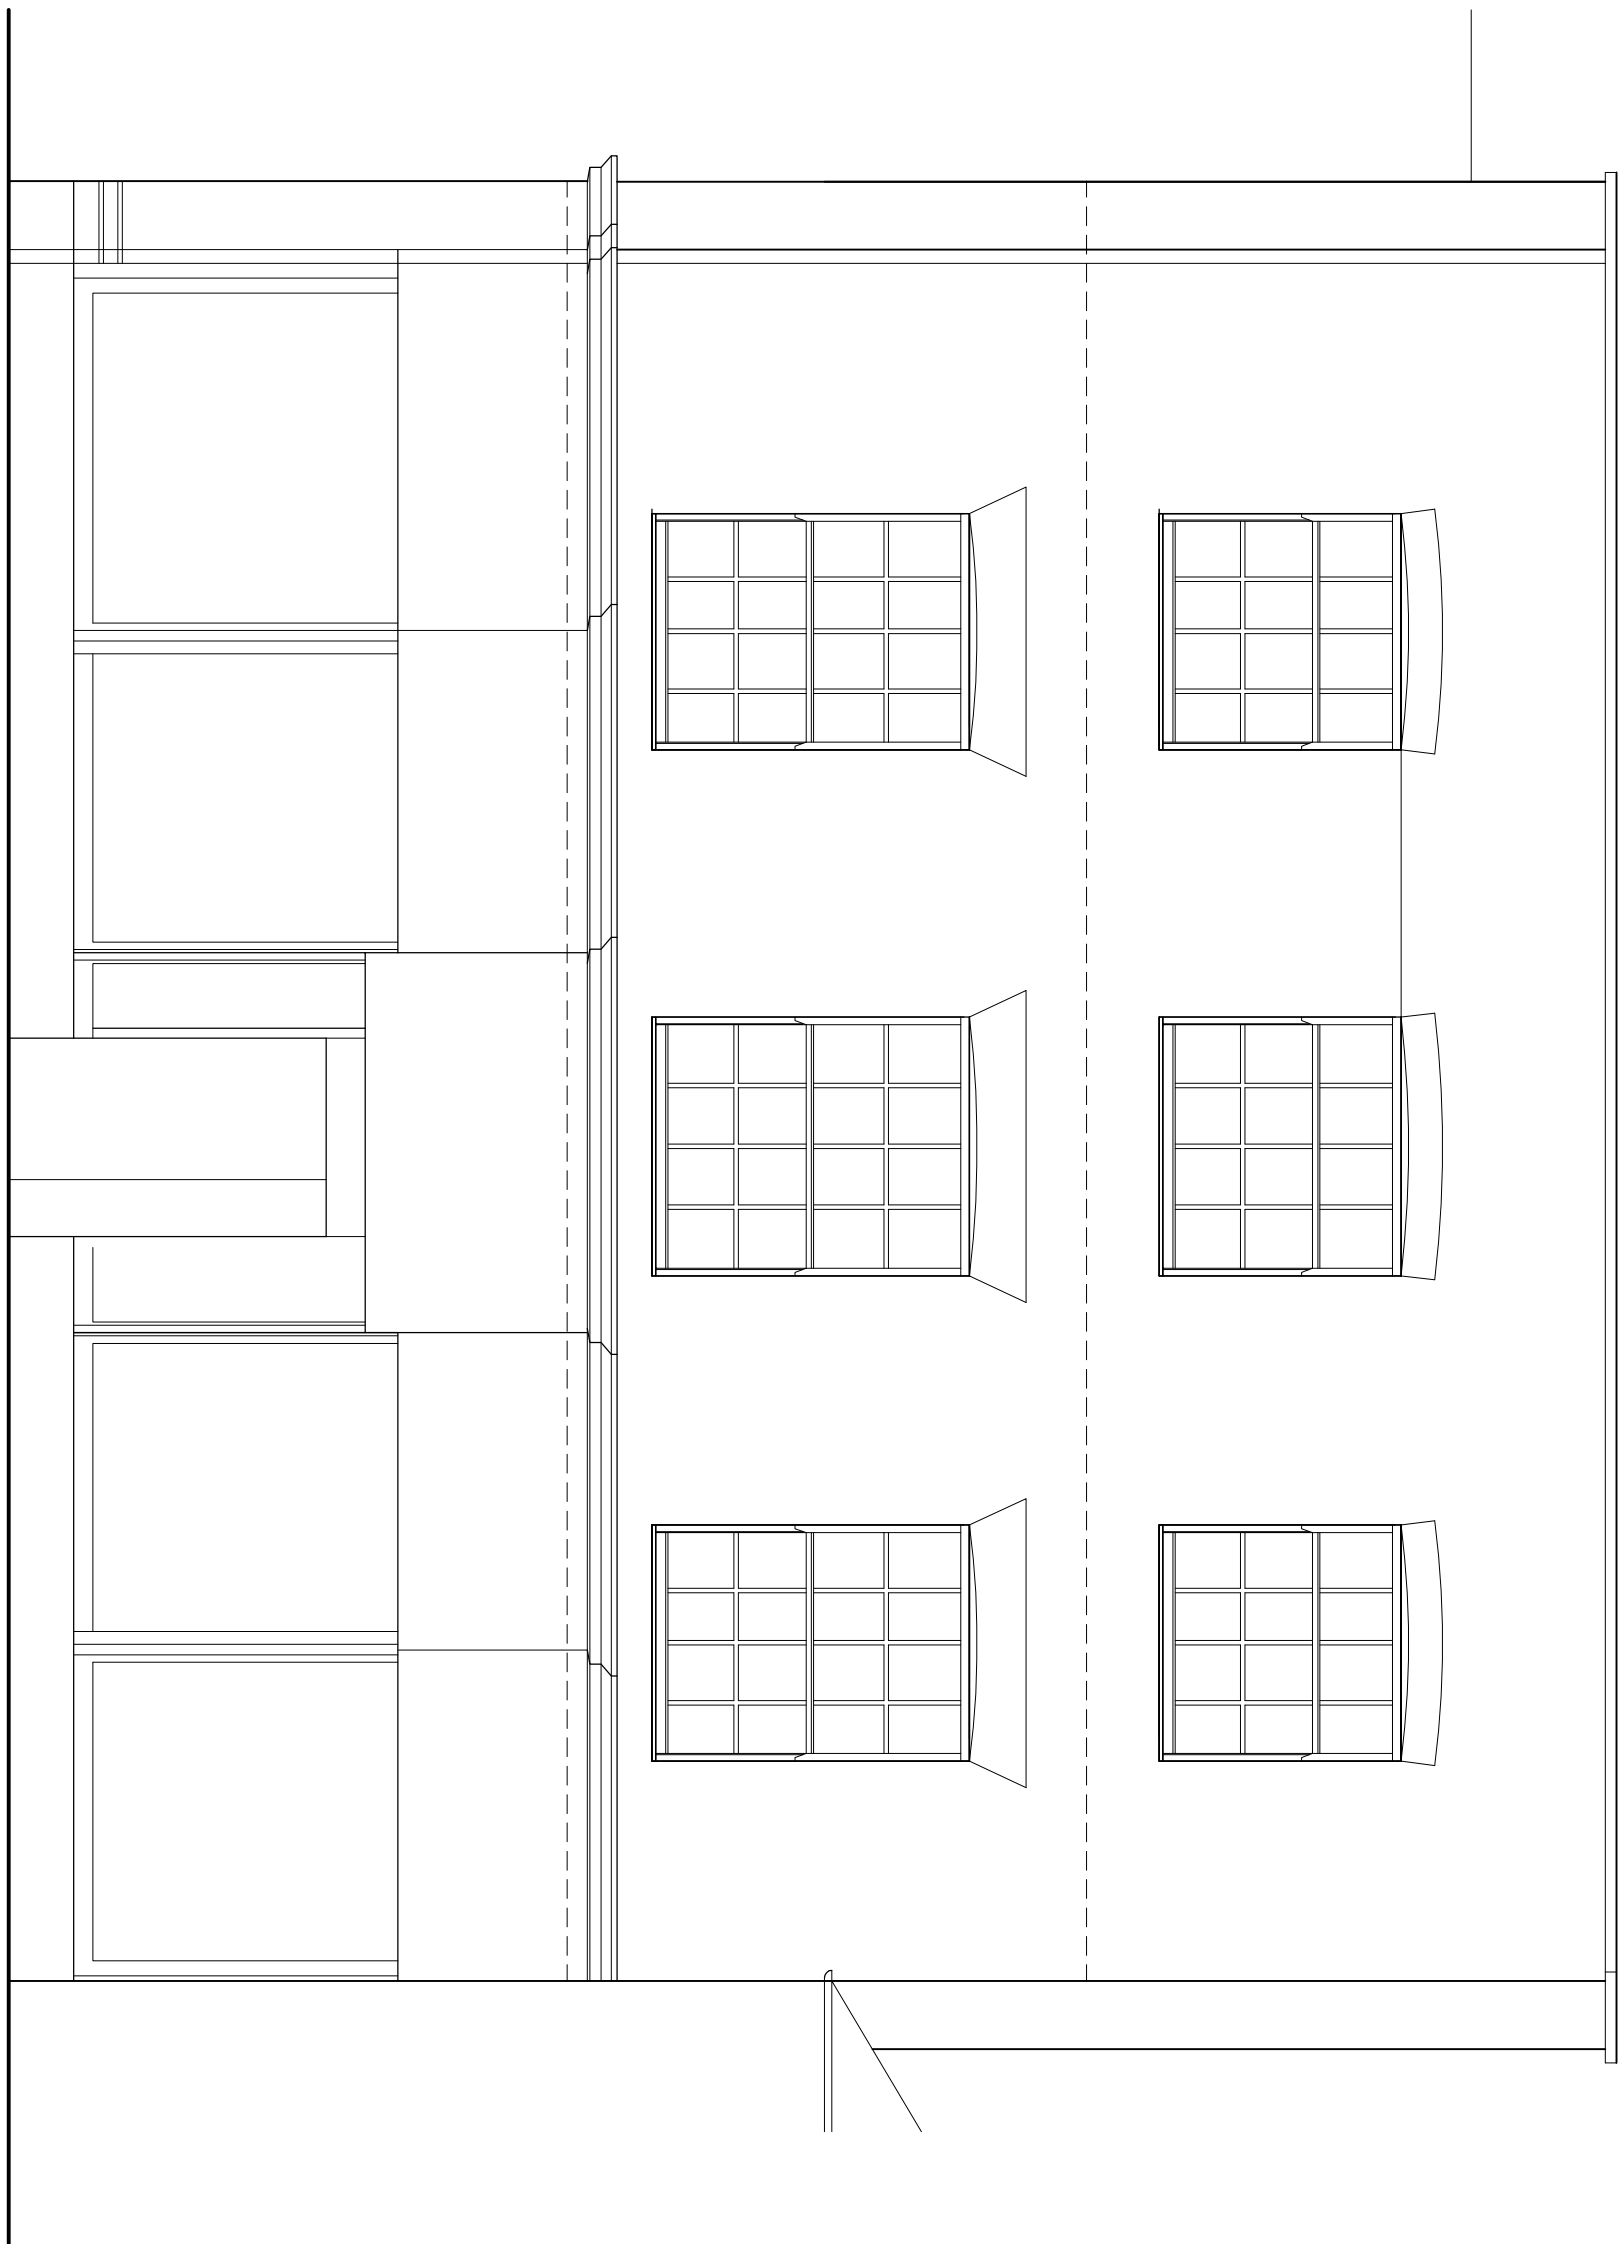


FRONT ELEVATION



REAR ELEVATION



REAR ELEVATION TO SERVICE ACCESS

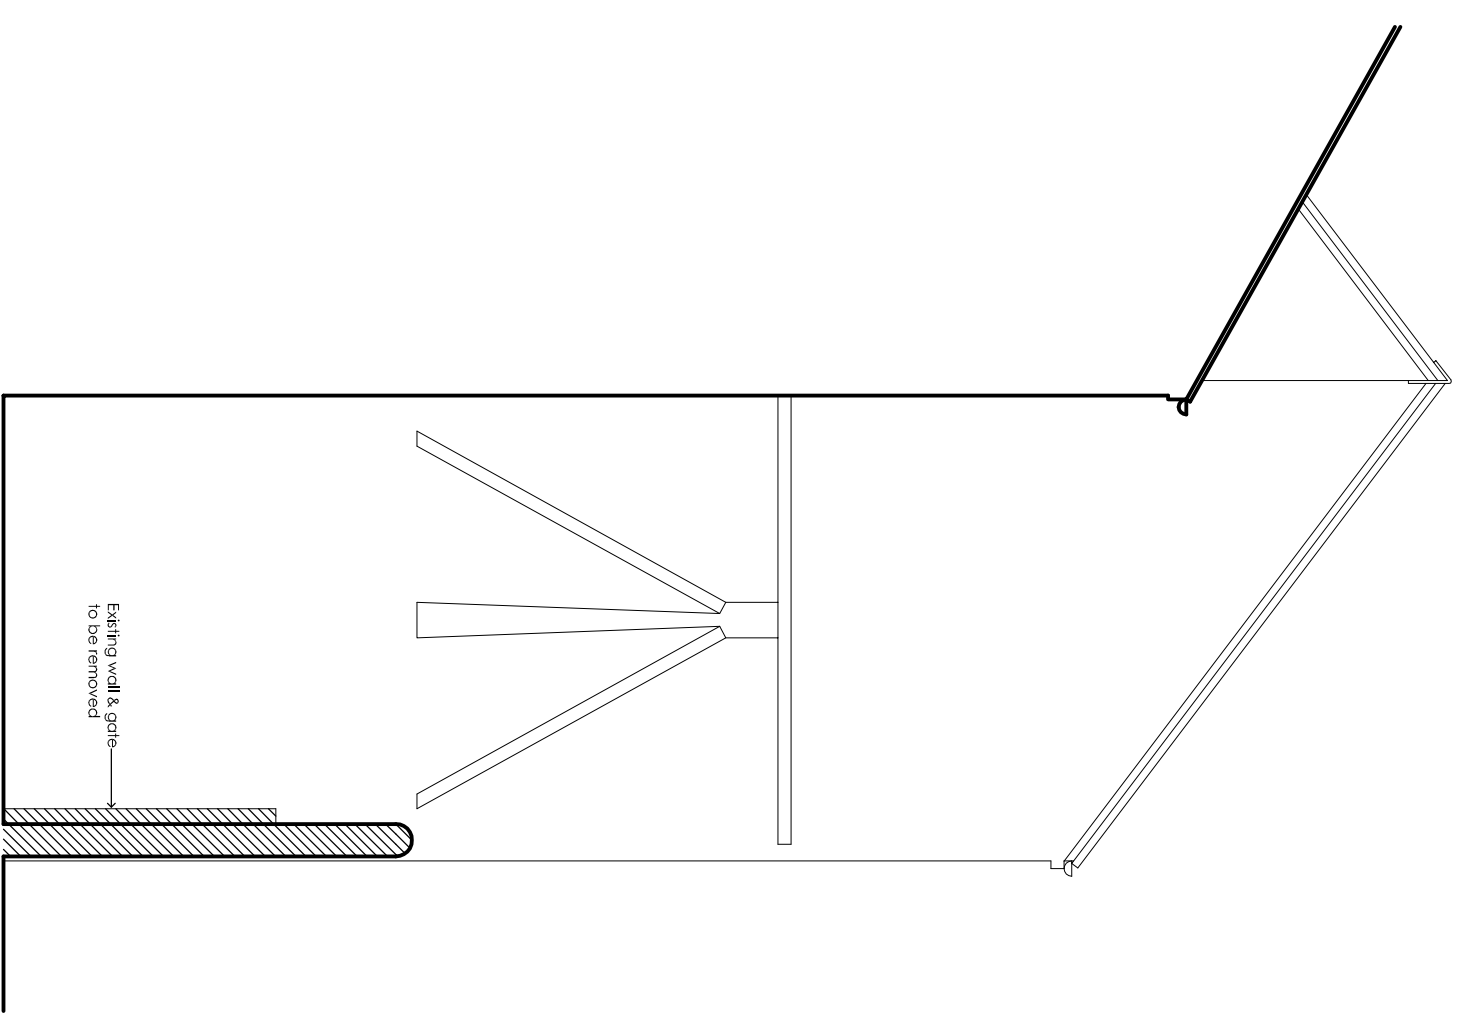

SIDE ELEVATION TO REAR YARD

REV.	REVISION NOTE	DATE	DRAWN BY
	INTERNAL & EXTERNAL ALTERATIONS AT 17 HALL PLACE, SPALDING		
	DRAWN BY	CHECKED	SCALE
	Jg	Jul/2014	1:50 (at A1)
	EXISTING PLANS & ELEVATIONS	DWG NO.	REV.
	FABRIC TO BE REMOVED	J1440 (08/16)	

3 MARINE STUDIOS, BLURTON LANE END, BLURTON WATERS, LINCOLN LN1 2YN
T: 01522 552383 F: 01522 535353 E: info@frameworkebooks.co.uk W: www.frameworkebooks.co.uk

COPYRIGHT © 2013 FRAMEWORK.
ALL RIGHTS RESERVED.