




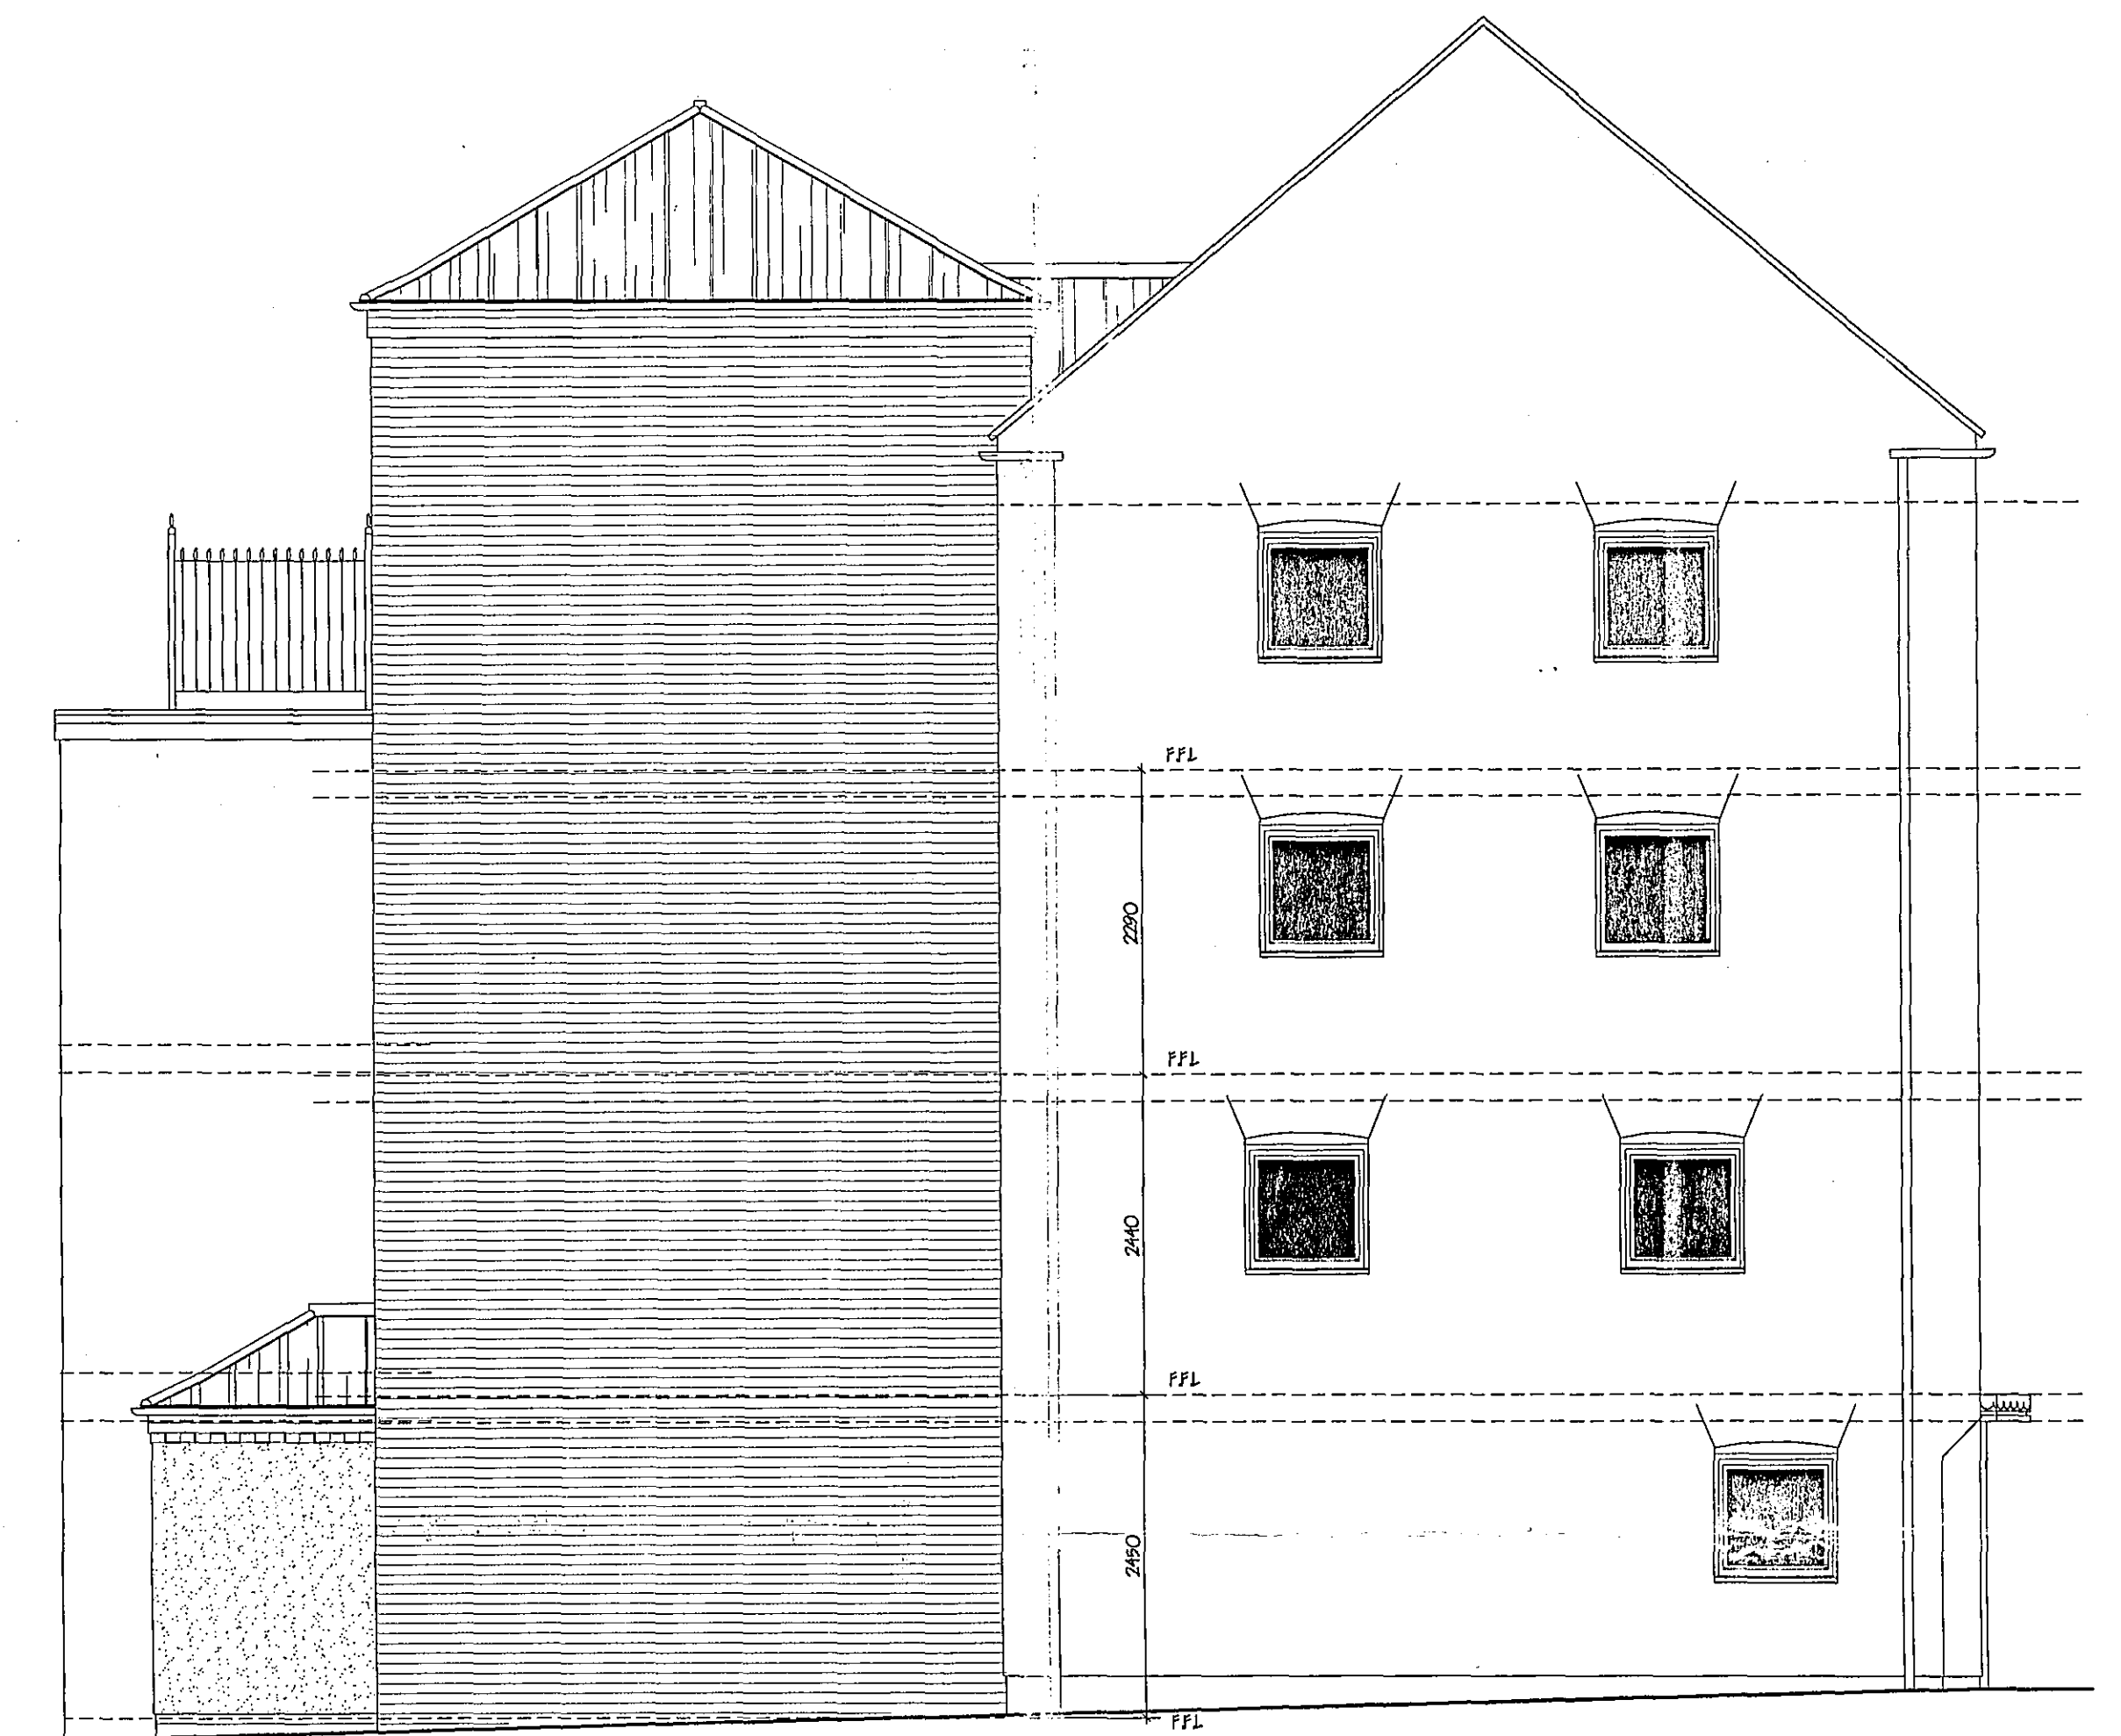


WEST ELEVATION

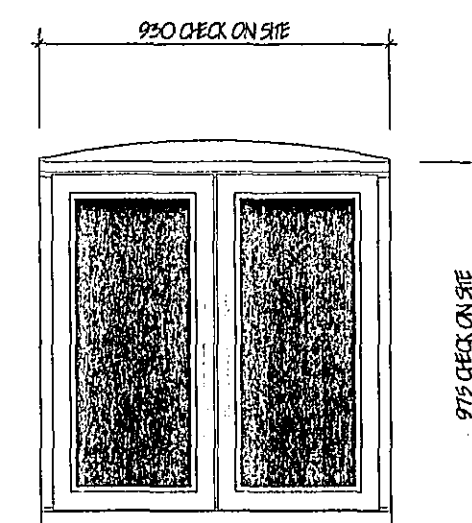

SOUTH ELEVATION

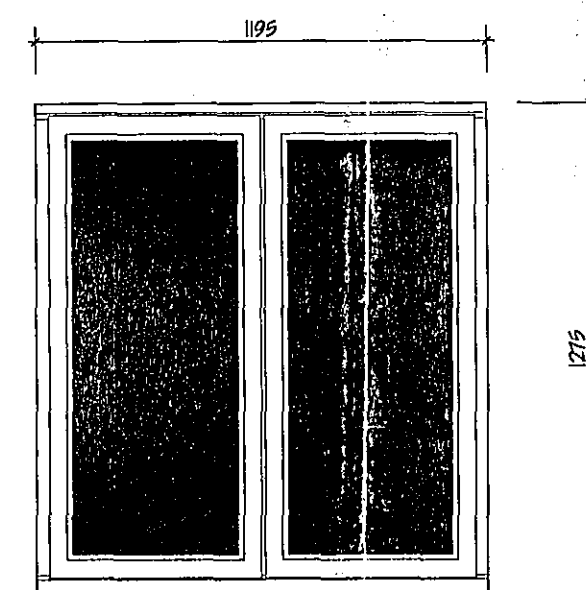

WINDOW DETAILS 1:20

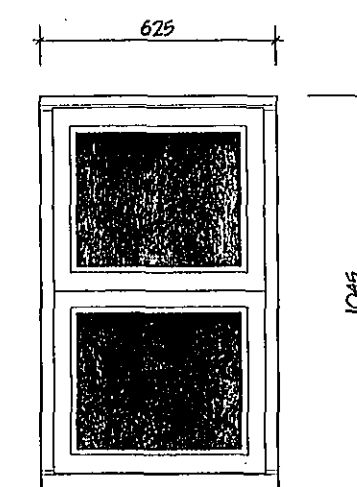

NOTE!
ALL MAKING GOOD TO EXTERNAL WALLS DUE TO DEMOLITION & INSTALLATION OF NEW WINDOWS TO BE CARRIED OUT IN CAVITY BLOCKWORK WITH SAND / CEMENT RENDER TO MATCH EXISTING. DECORATED TO MATCH EXISTING.
ALL NEW WINDOWS AND DOORS TO BE PAINTED TIMBER.
NO TRICKLE VENTS TO BE FITTED.

SHDC
Planning & Development
17 MAY 2005
Ref: 662/05

revision	date	init.	revision details.



COOPER
ARCHITECTURAL
DESIGN
WRIGHTS MEWS, 12A PARK ROAD,
HOLBEACH, SPALDING, Lincs PE12 7EE
Tel/Fax : 01406 423762
Mobile : 07808 125 778

Client.
PATTERSON HOMES LTD.

Project.
RESIDENTIAL DEVELOPMENT
WHITE HOUSE CHAMBERS,
ALBION STREET,
SPALDING,
Lincs.

Drawing.

SOUTH & WEST ELEVATIONS PROPOSED

Scale 1:50	Drawing No. 9803/27
Date. APRIL '01	Drawn. J.C.