

Gold coloured finial



MAIN 'D' BOARD:
Green (Pantone ref.354) and Black lettering with Green (Pantone ref.354) edging on white background
White lettering on Green (Pantone ref.354) background


HOUSE MANAGER • 24 HOUR CARELINE
RESIDENTS' LOUNGE • LIFT • SECURITY ENTRY SYSTEM

SHOW COMPLEX OPEN DAILY
FROM 10.30am TO 5.00pm

FOR PRIORITY SALES INFORMATION
PHONE FREE ON 0800 919132


WE COULD SELL YOUR HOME
(subject to valuation and survey)

INFORMATION BOARDS:
Black lettering and green (Pantone ref.354) edging on white background

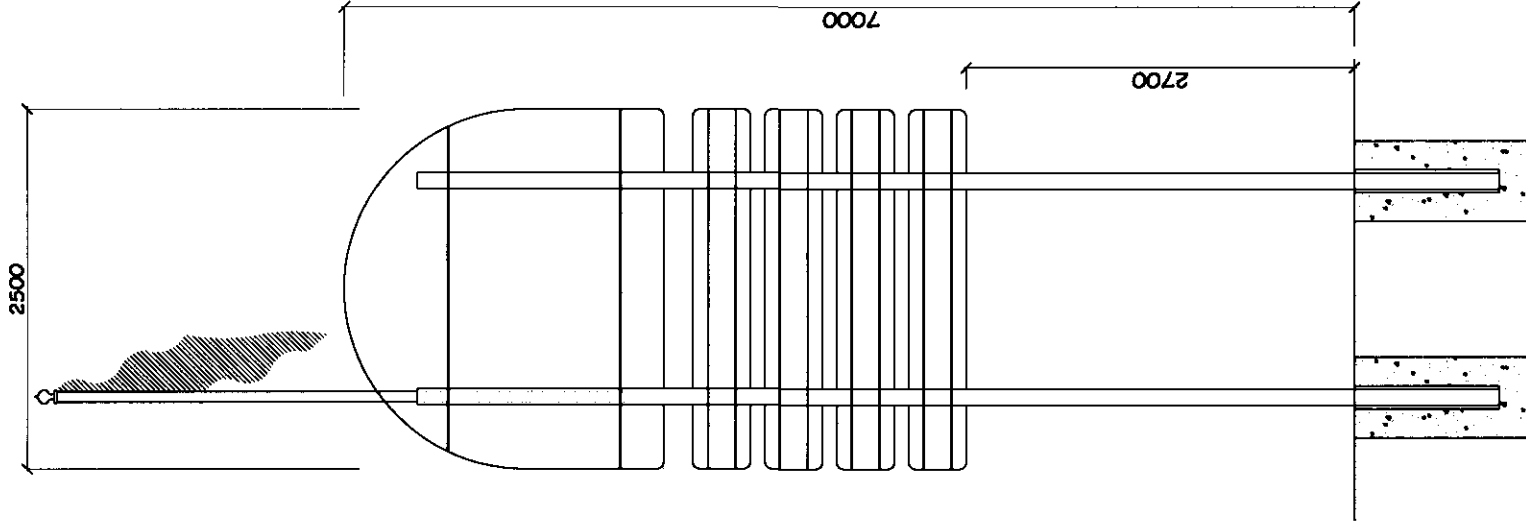


REAR ELEVATION

Gold coloured finial

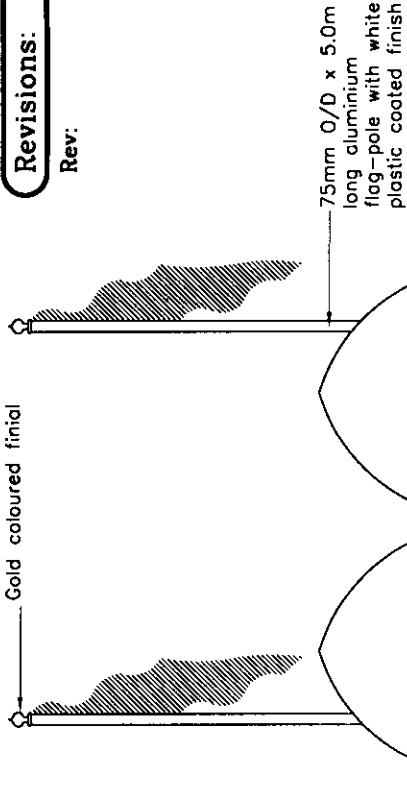

FRONT ELEVATION

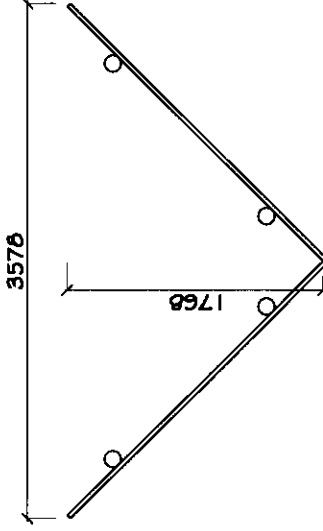

PLAN

Revisions:

Rev:

Date:

By:

SOUTH HOLLAND DC
HOUSING & PLANNING

25 MAY 2000

Ref: 043/00

DETERMINED
PLAN

COPYRIGHT ACT APPLIES

McCarthy & Stone (Developments) Ltd.


Project Title:

"D" BOARD SIGNAGE
Cat II Sheltered Housing,
LONDON ROAD, SPALDING

Scale: 1:50
Date: April 00
Drawn: J
Checked: JRD

Drawing No: 467.11
Revision:

Plot Date: 24.05.00

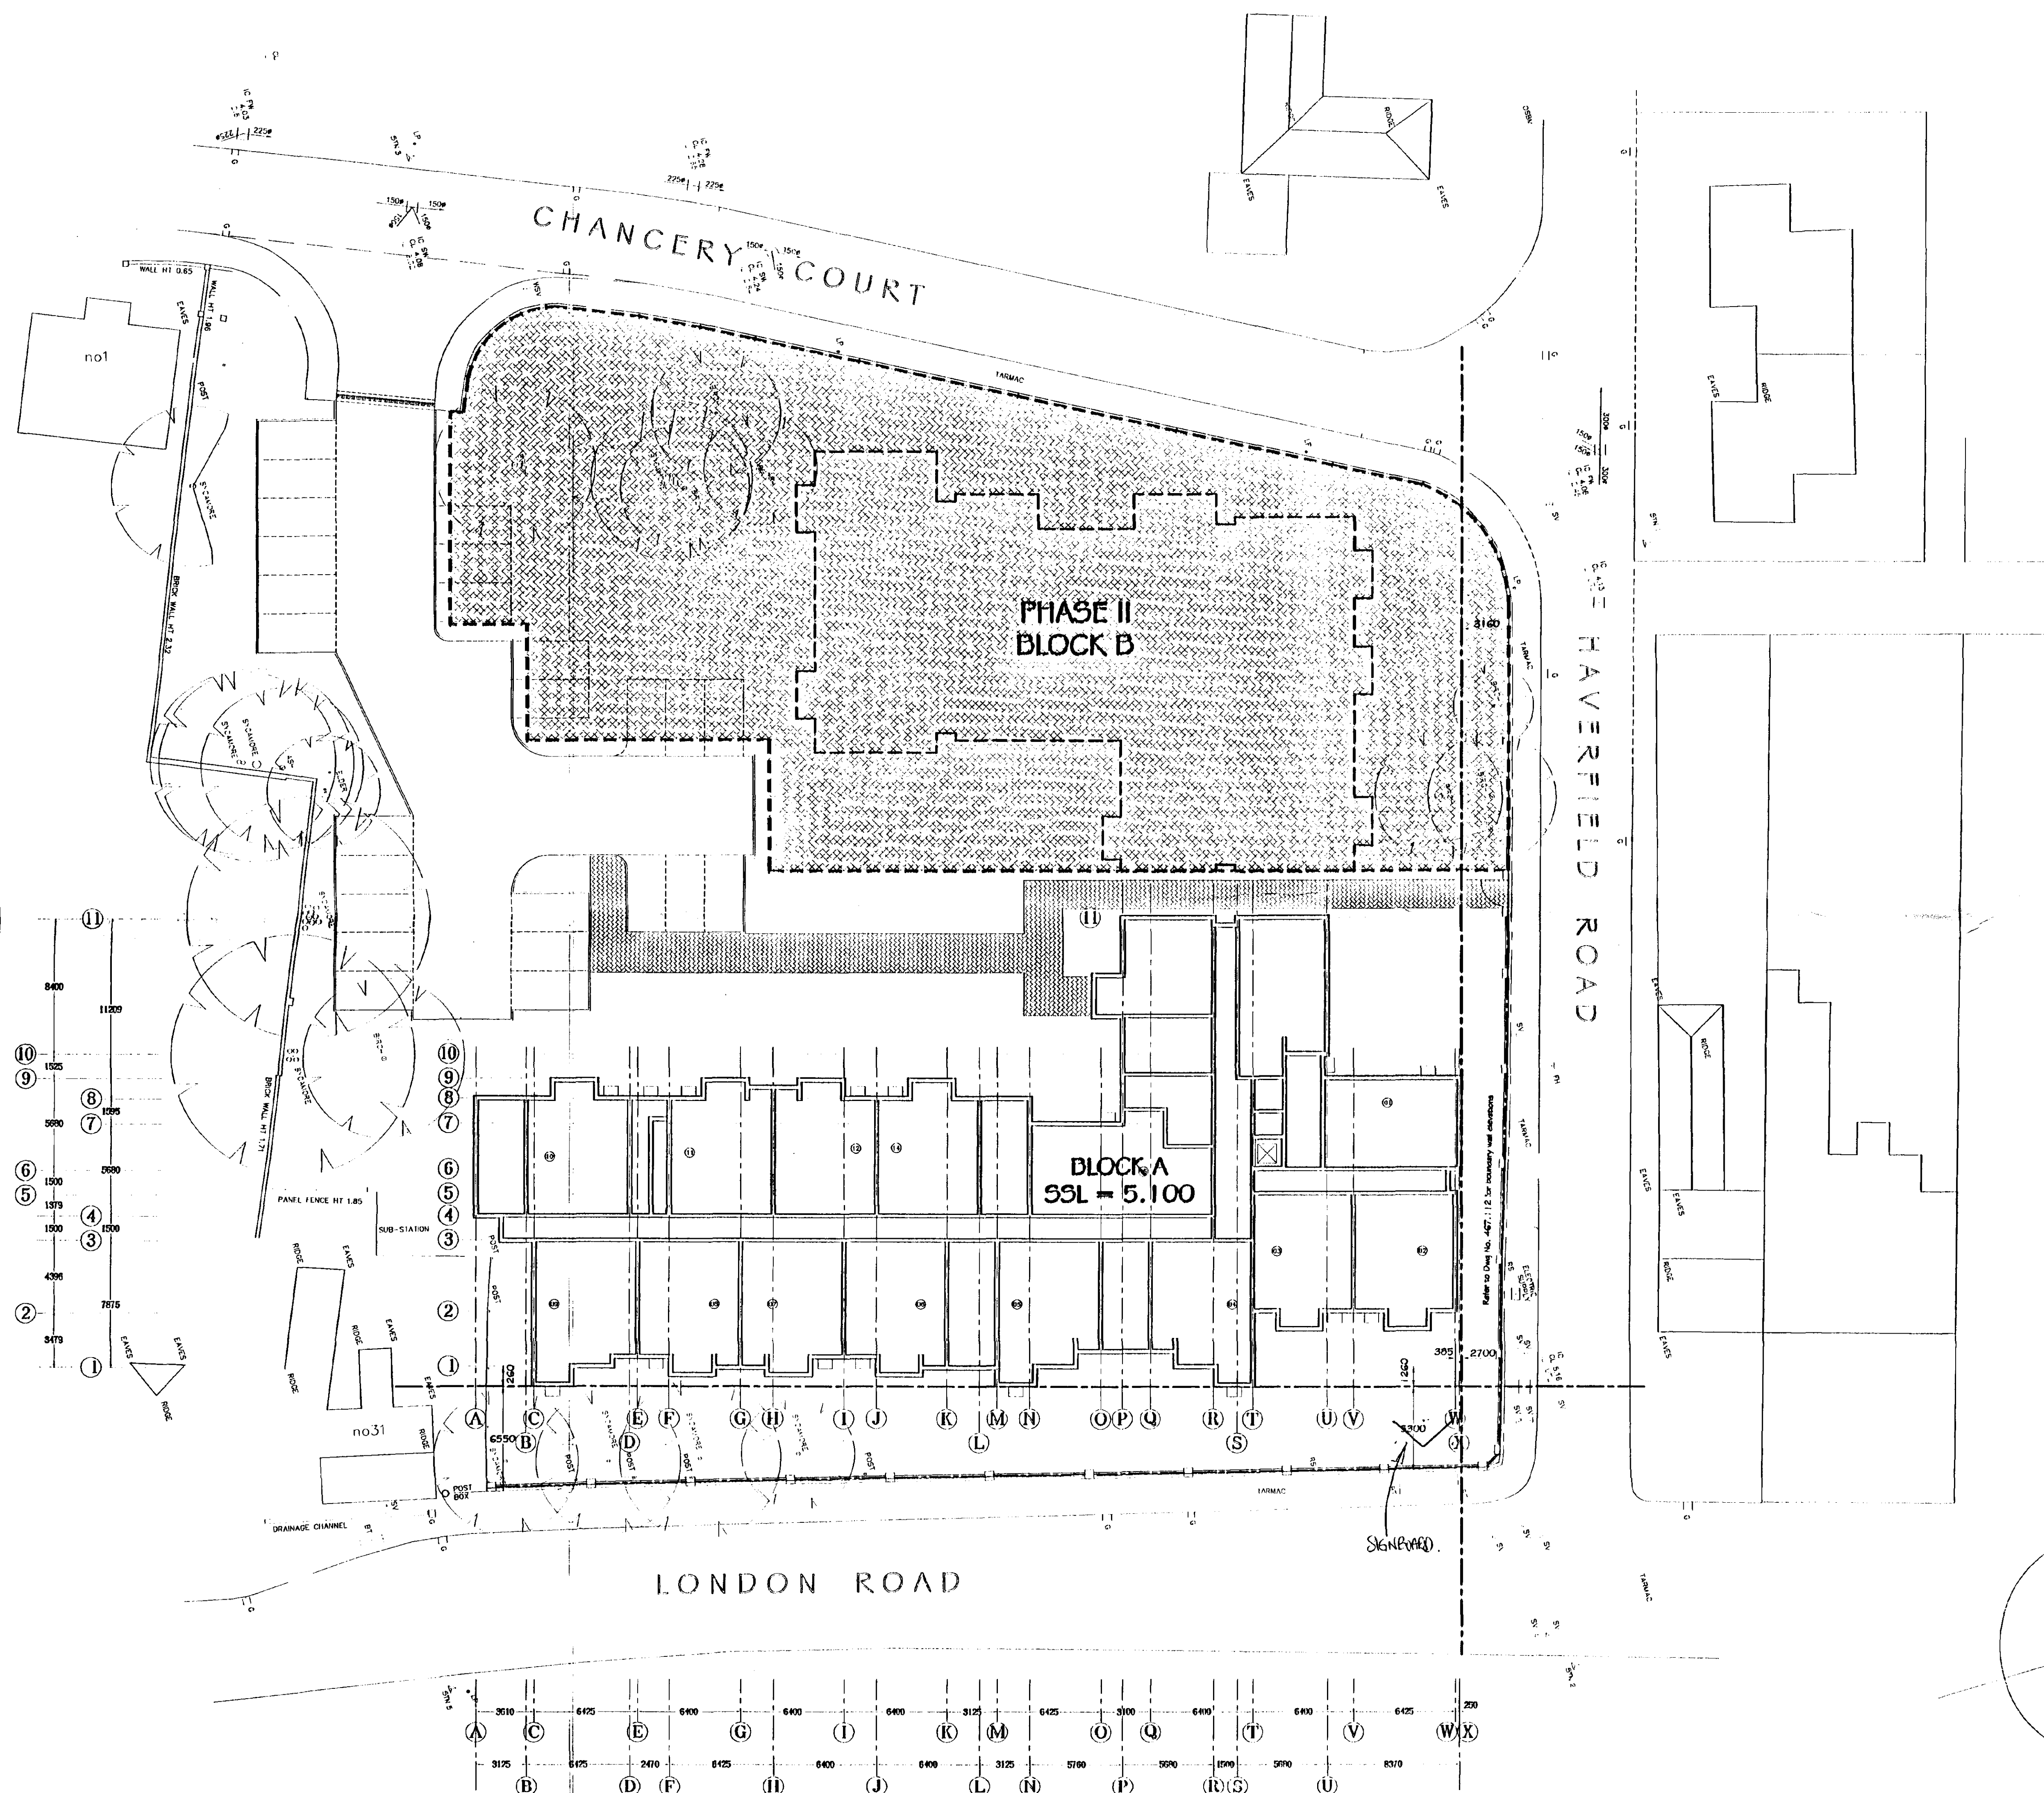

DETERMINED
PLAN

SOUTH HOLLAND DC
HOUSING & PLANNING
25 MAY 2000

Ref: 0431m

ALL DIMENSIONS TO BE CHECKED ON SITE
WORK TO FIGURED DIMENSIONS ONLY
REPORT DISCREPANCIES TO THE ARCHITECT
AT ONCE BEFORE PROCEEDING
COPYRIGHT ACT APPLIES

THE PLANNING BUREAU
LIMITED

Architects and Town Planners

Robert M. Cartwright, BSc(Hons), Dip Arch., RIBA, Maf
Design Director
Unit C1, Brandon Court
Progress Way, Binley Industrial Estate
Coventry CV3 2IE
Tel: (01203) 454898 Fax: (01203) 444864

Client



Project Title
Cat. II Shelter
London Road
Spalding

Drawing title
Site Plan
Setting Out

Scale 1:200 Date March 2000

Drawn gdp Checked

Drawing No. _____ Rev. _____

467. 001 P1

CAD plot date: K:\467\467--sit1 22.05.2000