



© COPYRIGHT DEREK MORRIS
do not scale this drawing

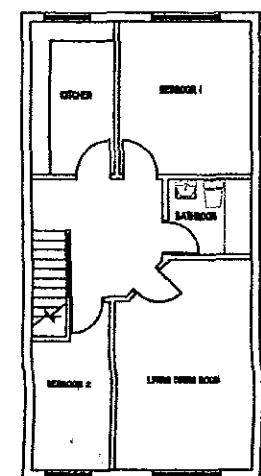

FIRST FLOOR 2 BED FLAT

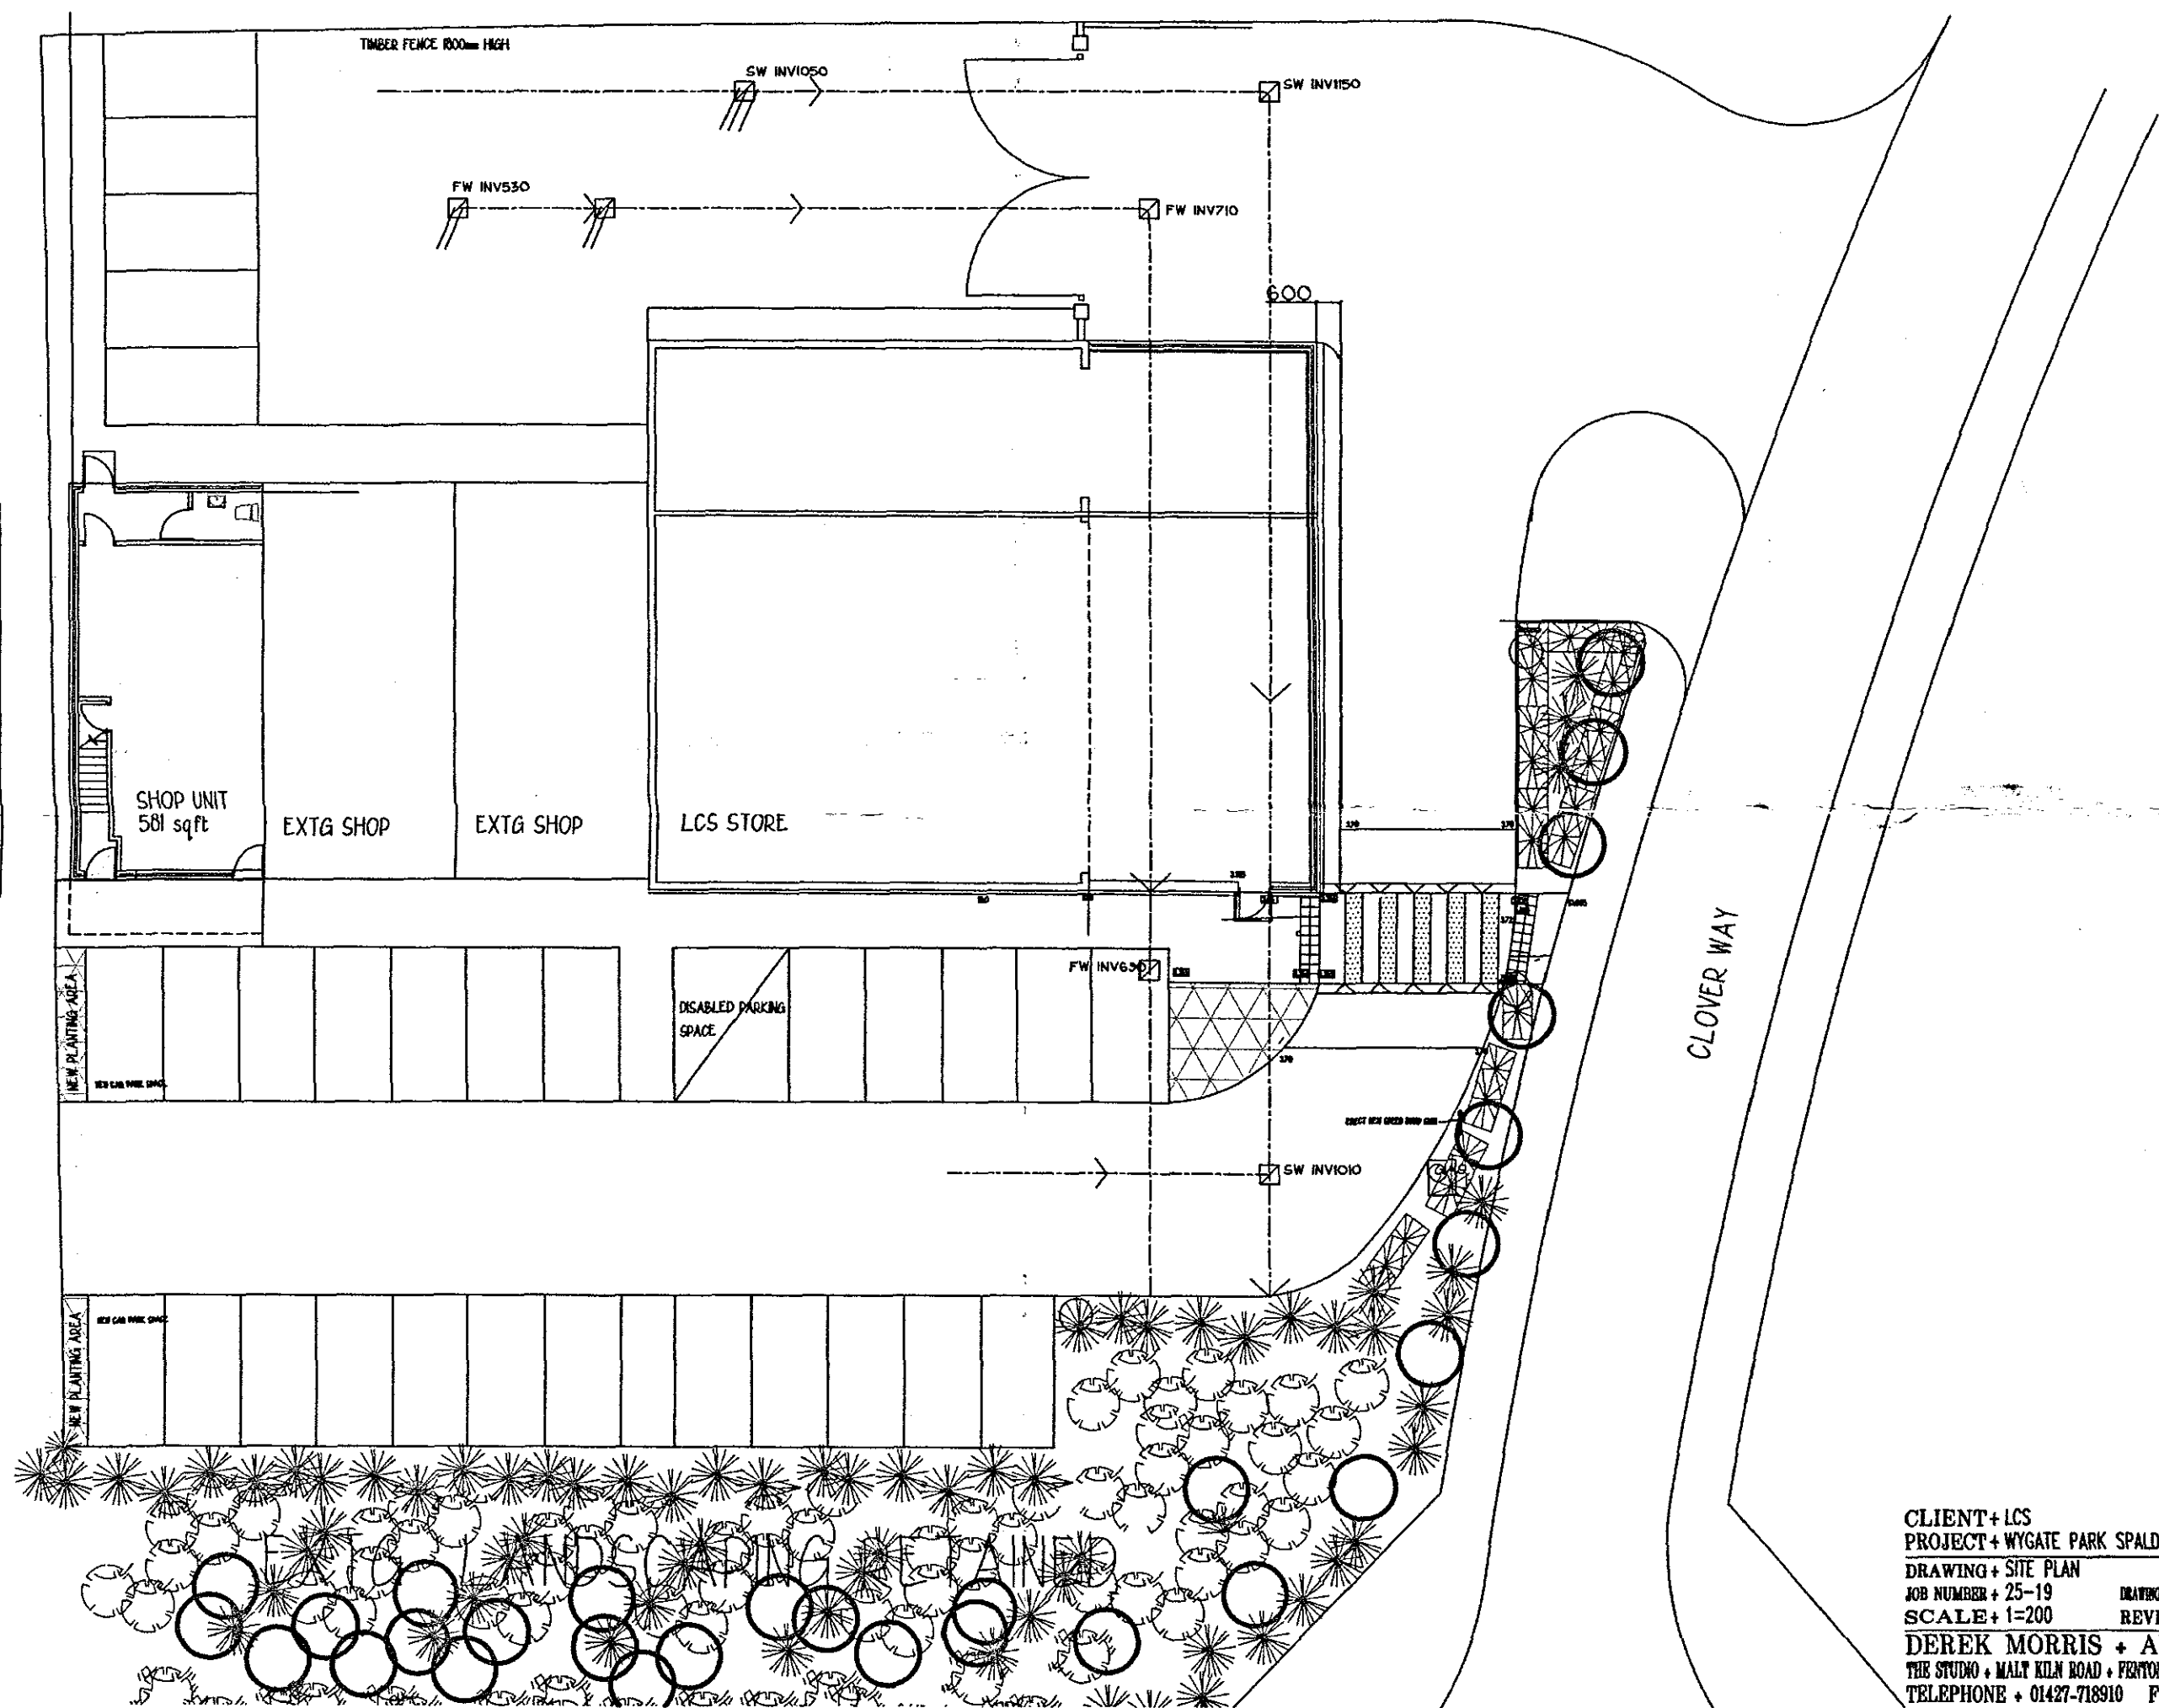

CLIENT: LCS
PROJECT: WYGATE PARK SPALDING
DRAWING: SITE PLAN
JOB NUMBER: 25-19
SCALE: 1:200
DRAWING NUMBER: 2519-01
REVISION: 0
DEREK MORRIS + ARCHITECTS
THE STUDIO + MALT KILN ROAD + FORTON + LINCOLN + LN1 2EW
TELEPHONE + 01427-718910 FAX + 01427-718911

0663/07

DETERMINED
PLAN