



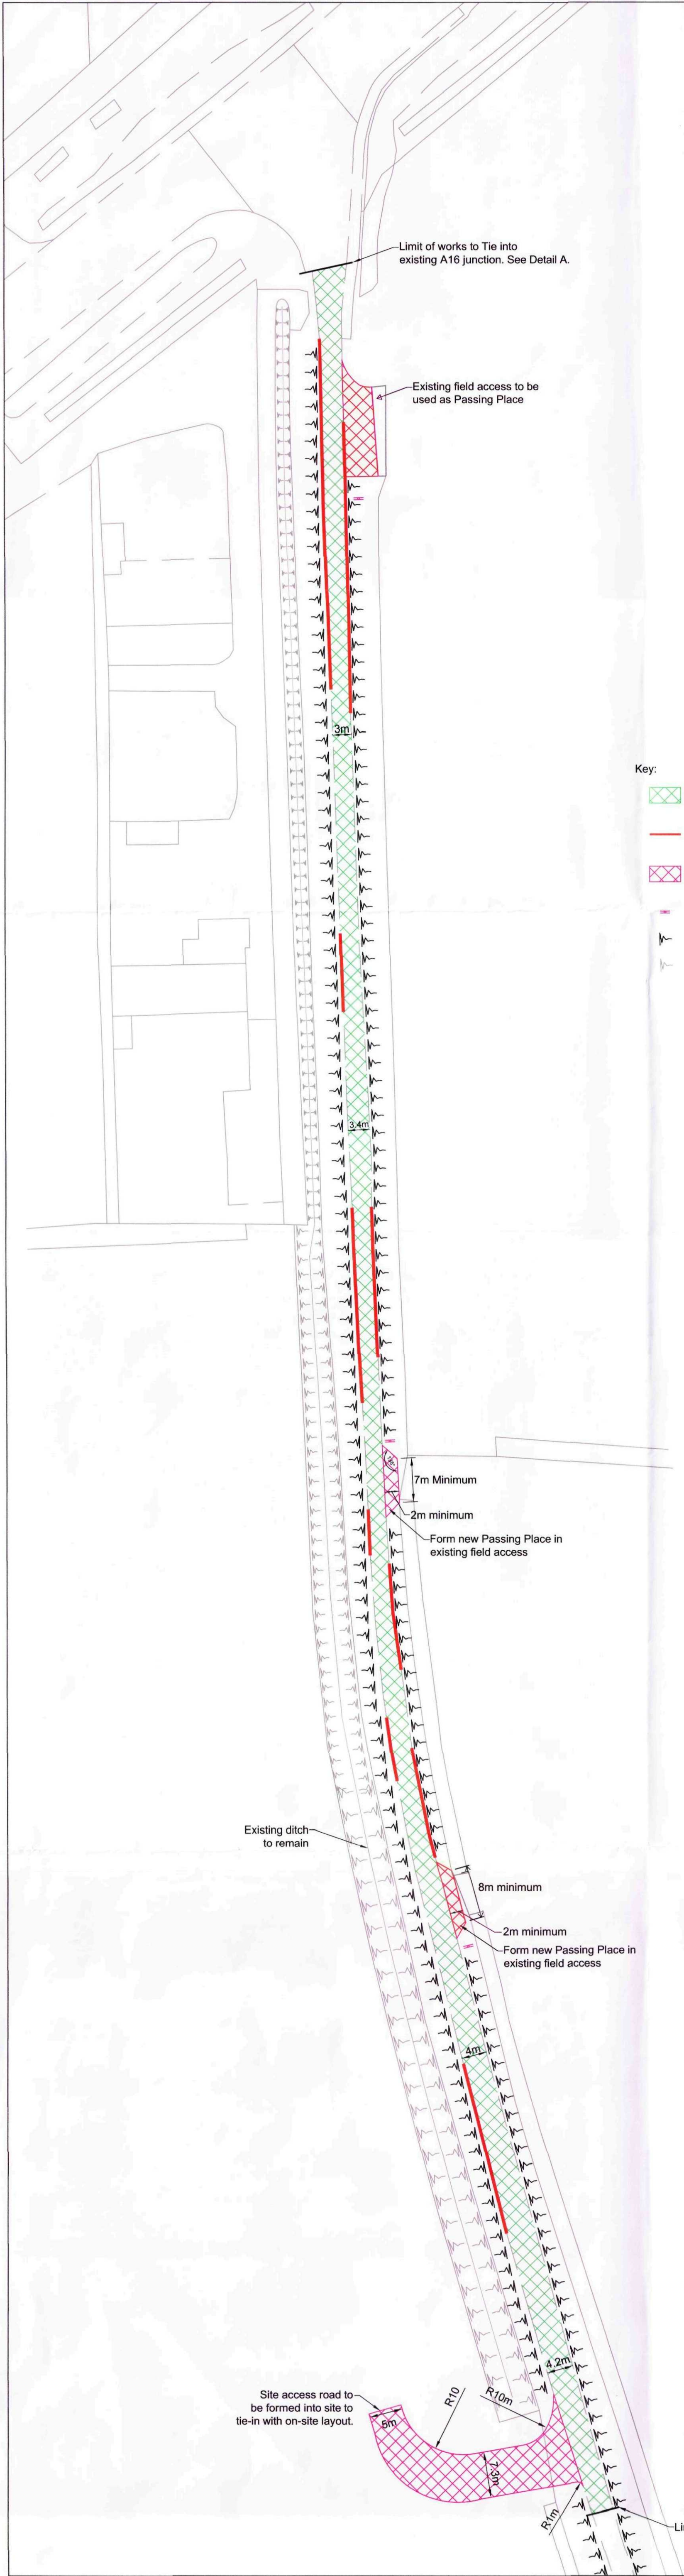


Scale: 1:500

#### Type 1

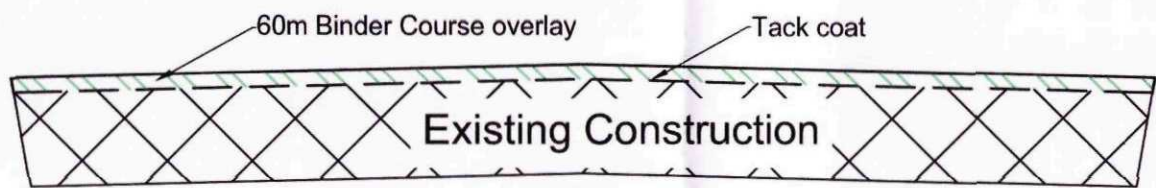


Scale: 1:50

#### Type 2

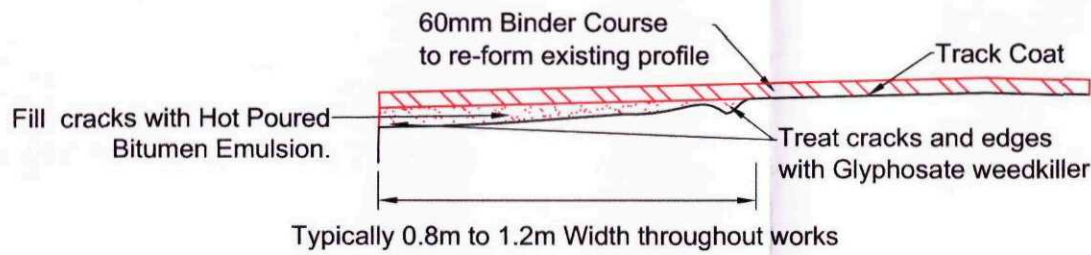


Scale: 1:50

#### Type 3

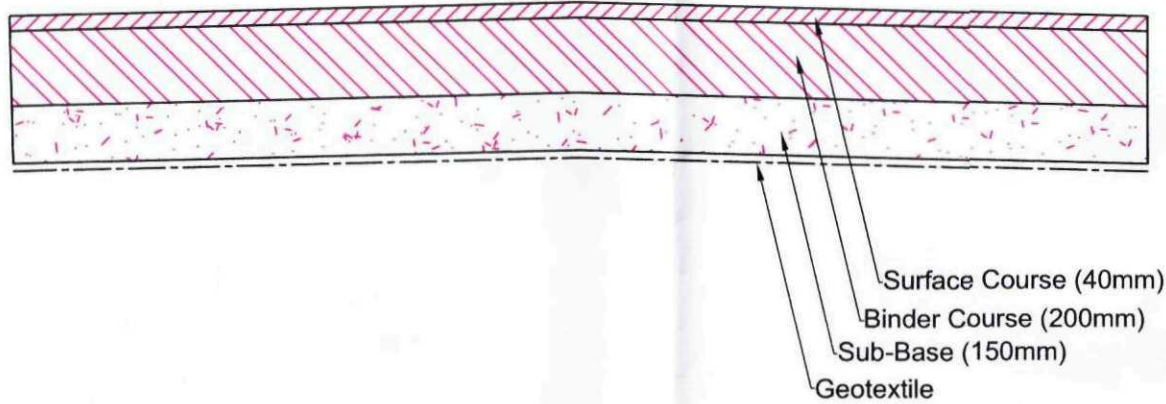


Scale: 1:50

#### Sign Detail

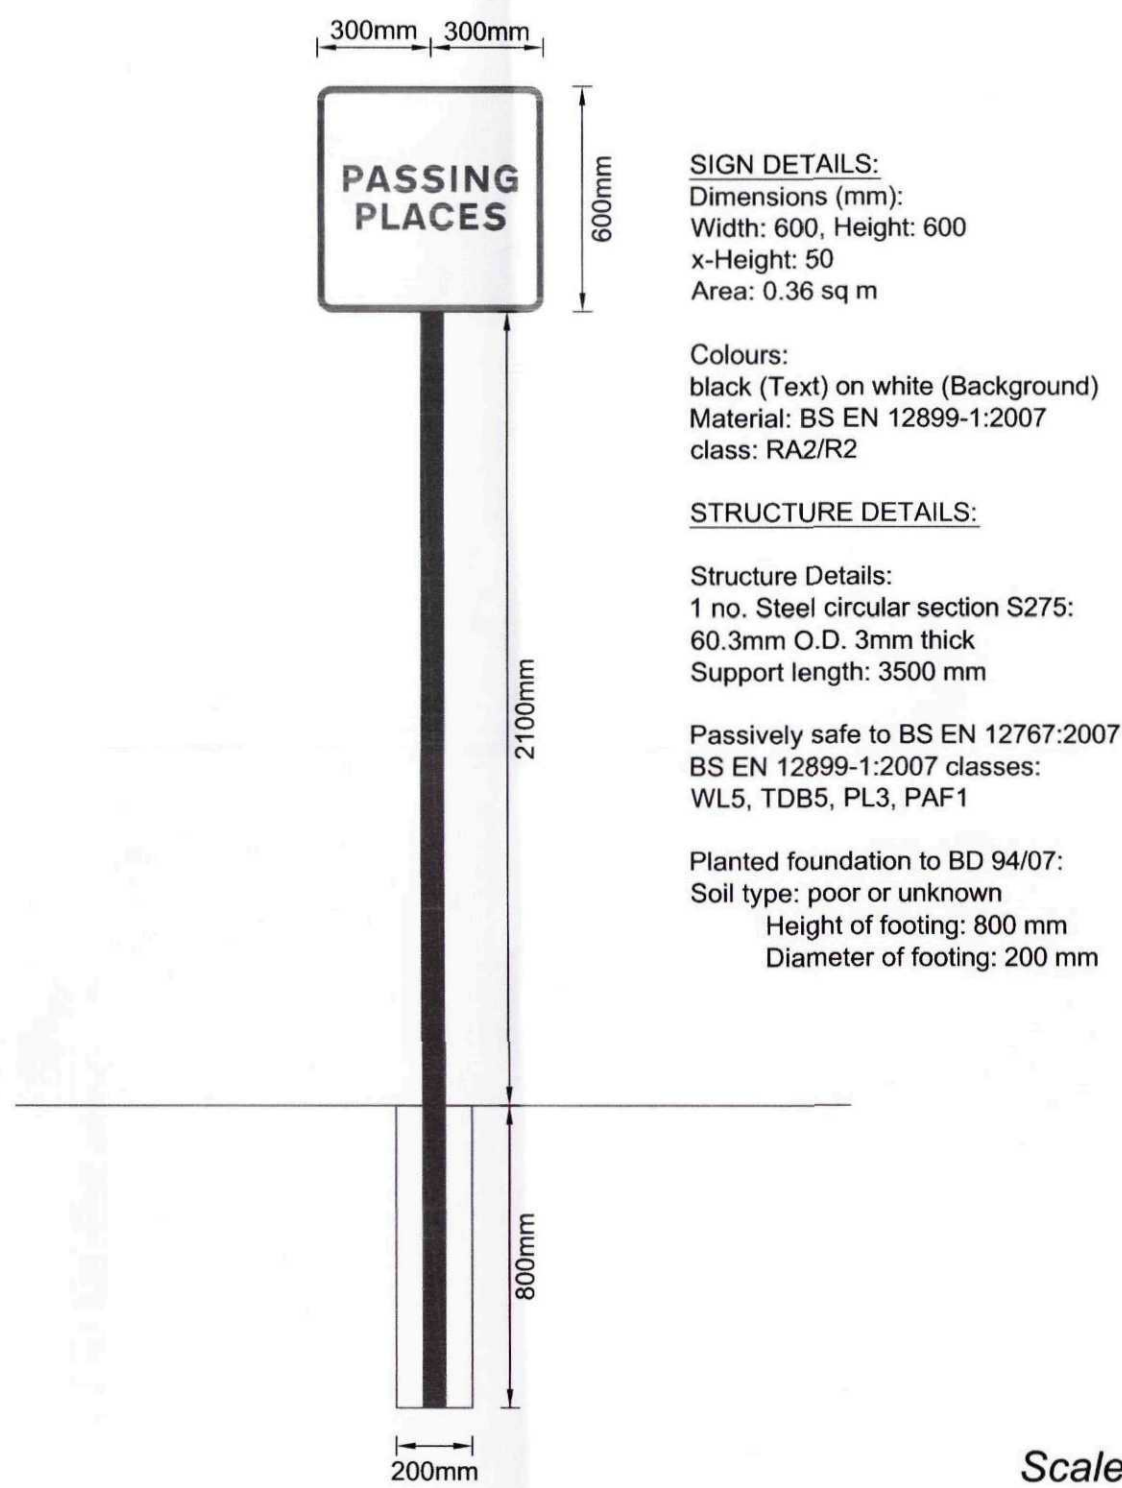

Scale: 1:50

#### Detail A

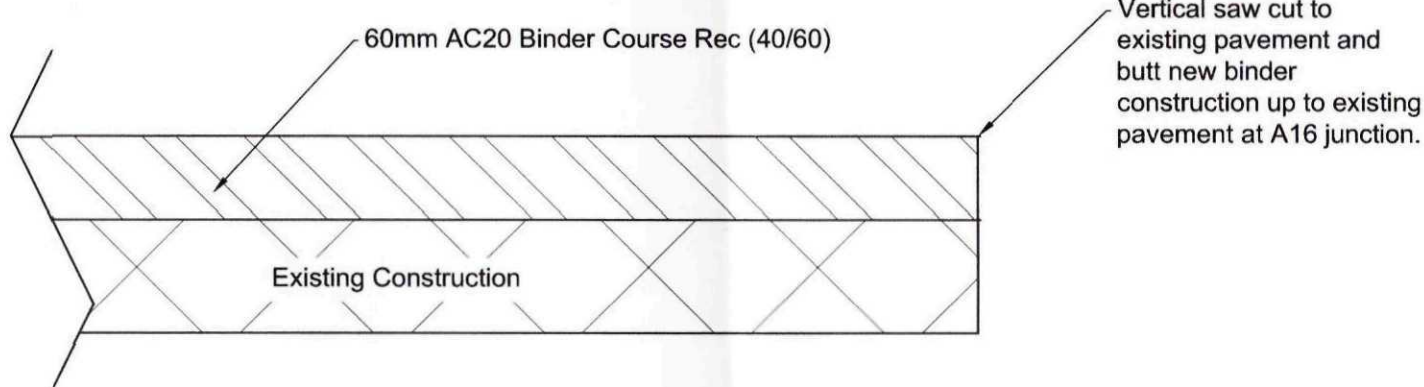

Scale: 1:10

### Bill Of Quantities

|                           |                      |
|---------------------------|----------------------|
| Surface Course            | 16.70m <sup>3</sup>  |
| Binder Course             | 158.50m <sup>3</sup> |
| Sub-base                  | 62.50m <sup>3</sup>  |
| Cationic Bitumen Emulsion | 7.50m <sup>3</sup>   |
| Geotextile                | 420.00m <sup>2</sup> |
| Tack Coat                 | 1250m <sup>2</sup>   |

#### Assumptions

- Emulsion quantity determined on the assumption of 1m wide and 0.03m depth.
- All quantities will need verifying during Detailed Design.

AMENDED PLAN

Ref.

A1

|   |                                                                |                  |        |
|---|----------------------------------------------------------------|------------------|--------|
| Copyright © Morgan Tucker   |                                                                |                  |        |
| DO NOT SCALE. USE FIGURED DIMENSIONS ONLY. CHECK ON SITE AND REPORT ALL DISCREPANCIES TO MORGAN TUCKER.   |                                                                |                  |        |
| Notes:   |                                                                |                  |        |
| 1. If this drawing has been received electronically it is the recipient's responsibility to print the document to the correct scale.   |                                                                |                  |        |
| 2. All dimensions are in meters unless otherwise stated.   |                                                                |                  |        |
| 3. Until technical approval has been obtained from the relevant authority, it should be understood that all drawings issued are preliminary and not for construction.   |                                                                |                  |        |
| 4. All levels to be confirmed on site prior to construction, following full topographical survey & drainage levels survey information and current existing services plans & maps.   |                                                                |                  |        |
| 5. All Road works to be constructed in accordance with the latest revision of the Lincolnshire County Council (LCC) Development Road Specification and Construction (DRSC) 2014 Edition.   |                                                                |                  |        |
| Construction Specifications:   |                                                                |                  |        |
| Surface Course:   |                                                                |                  |        |
| 10mm size Close Graded Surface Course (AC 10 close surf 70/100 or 100/150) to Clause 7.3 of the LCC (DRSC) 2014. Compacted in accordance with Clause 7.2 (DRSC) to a void content within the range 2%-10%.   |                                                                |                  |        |
| Binder Course:   |                                                                |                  |        |
| 20mm size recipe mix dense Binder course (AC 20 Dense 3in 40/60 rec) to Clause 9.1 (DRSC) and shall be laid in a single layer or combination of layers no less than 50mm in thickness or greater than 110mm in thickness. Compaction must be in accordance with Clause 7.2 (DRSC) to a void content within the range 2% to 8% and all layers must be bonded together. |                                                                |                  |        |
| Sub-Base:   |                                                                |                  |        |
| Granular Type 1 sub-base to conform with Clause 8.1 (DRSC). A minimum in-situ CBR value of 30% and/or a minimum stiffness of 35MPa should be achieved in accordance with Clause 8.2 (DRSC).   |                                                                |                  |        |
| Tack Coat:   |                                                                |                  |        |
| The surface should be thoroughly cleaned prior to the application a C40B4 tack coat of cationic bitumen emulsion to BS EN 13808. Allow the emulsion to 'break' prior to the application of the Binder course.   |                                                                |                  |        |
| Cationic Bitumen Emulsion:   |                                                                |                  |        |
| Confirming to BS EN 13808 having a minimum cohesion by pendulum test in accordance with BS EN 13808 table 4 Clause 4 and applied in accordance with Clause 5.5.2 BS 594987:2010. The rate of spread for bond coats shall be 0.35kg/m <sup>2</sup> of residual binder.                                                                                                 |                                                                |                  |        |
| Geotextile:   |                                                                |                  |        |
| Terram 1000 Geotextile   |                                                                |                  |        |
| SHDC Planning & Development<br>10 SEP 2015<br>Ref: 0663-15   |                                                                |                  |        |
| Rev   | Amendment                                                      | Date             | By     |
| A   | Drawing amended with South Holland District Council Site plan. | 28/10/14         | HH     |
| B   | Amended based on LCC revised spec.                             | 20/05/15         | HH     |
| C   | Type 1 Construction Detail Section Revised                     | 10/06/15         | HH     |
| Client: South Holland District Council   |                                                                |                  |        |
| Project Title: Drain bank north, Cowbit, Spalding   |                                                                |                  |        |
| Drawing Title: General layout   |                                                                |                  |        |
| Drawn By: HH   | Checked By: A/W                                                | Approved By: SAH |        |
| Date: 22/10/2014   | Scale @ A1                                                     | AS STATED        |        |
| Purpose: Preliminary   |                                                                |                  |        |
| Drawing Number: JN1751-NWK-001   |                                                                |                  | Rev: C |