



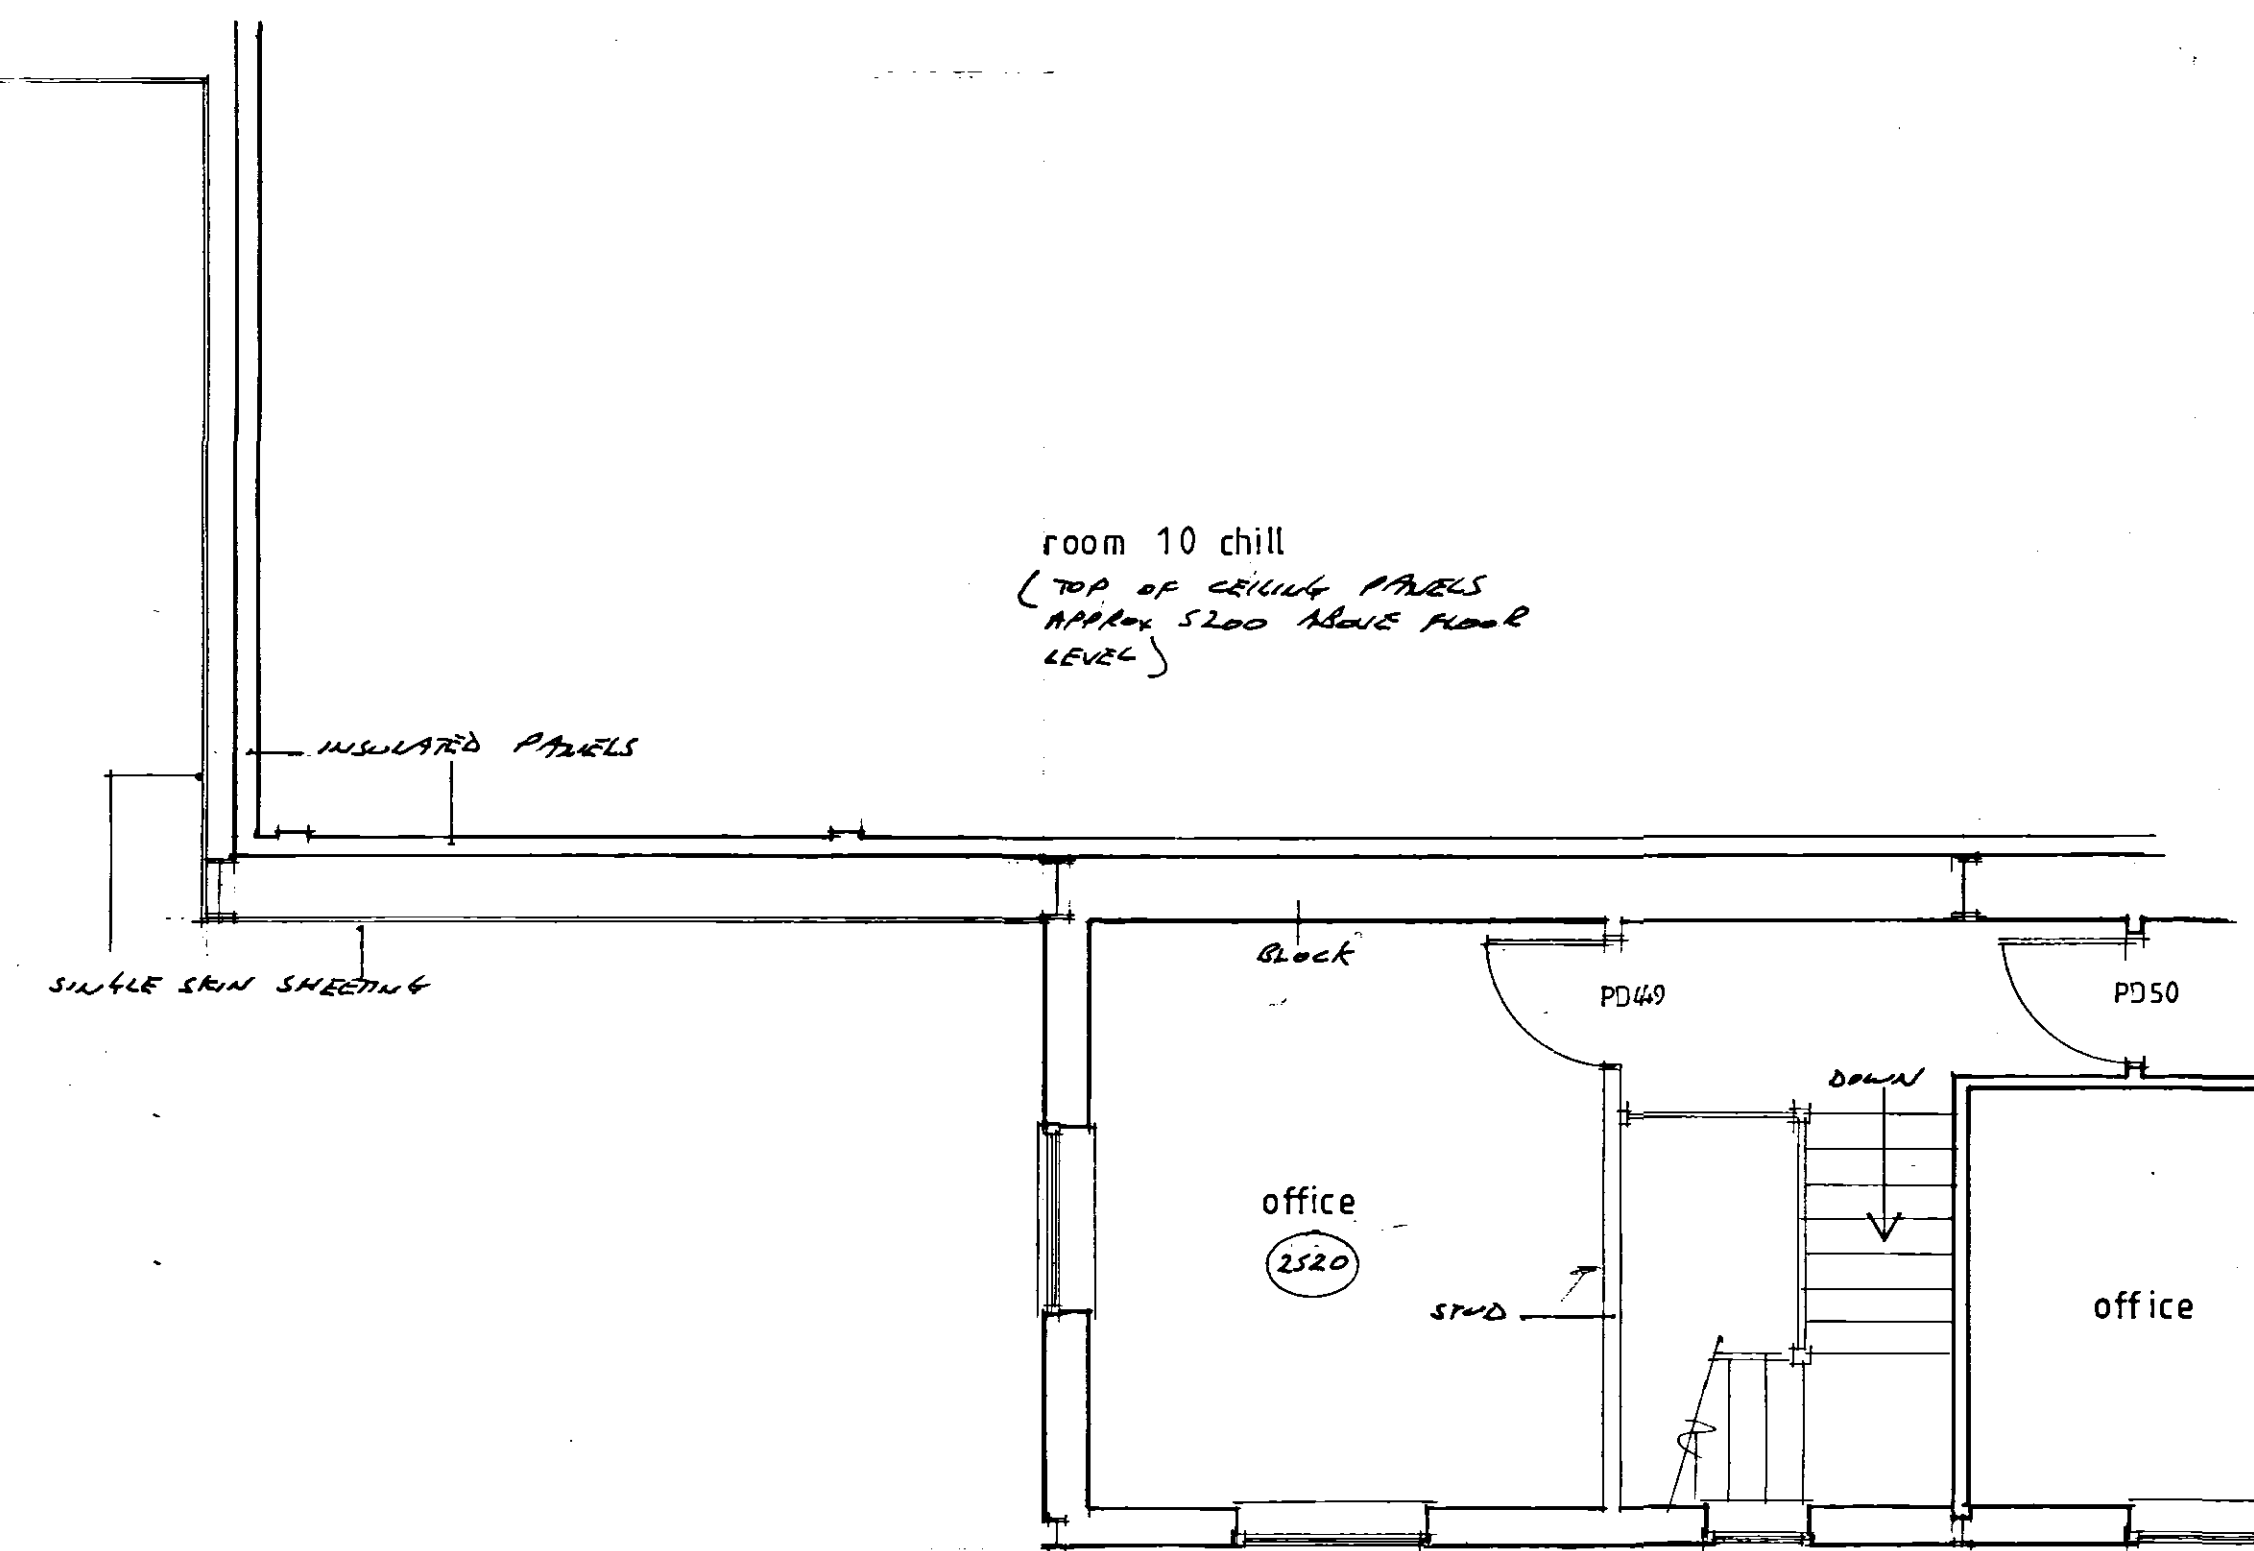

PART FIRST FLOOR PLAN 1:50
FFL - FFL 2725

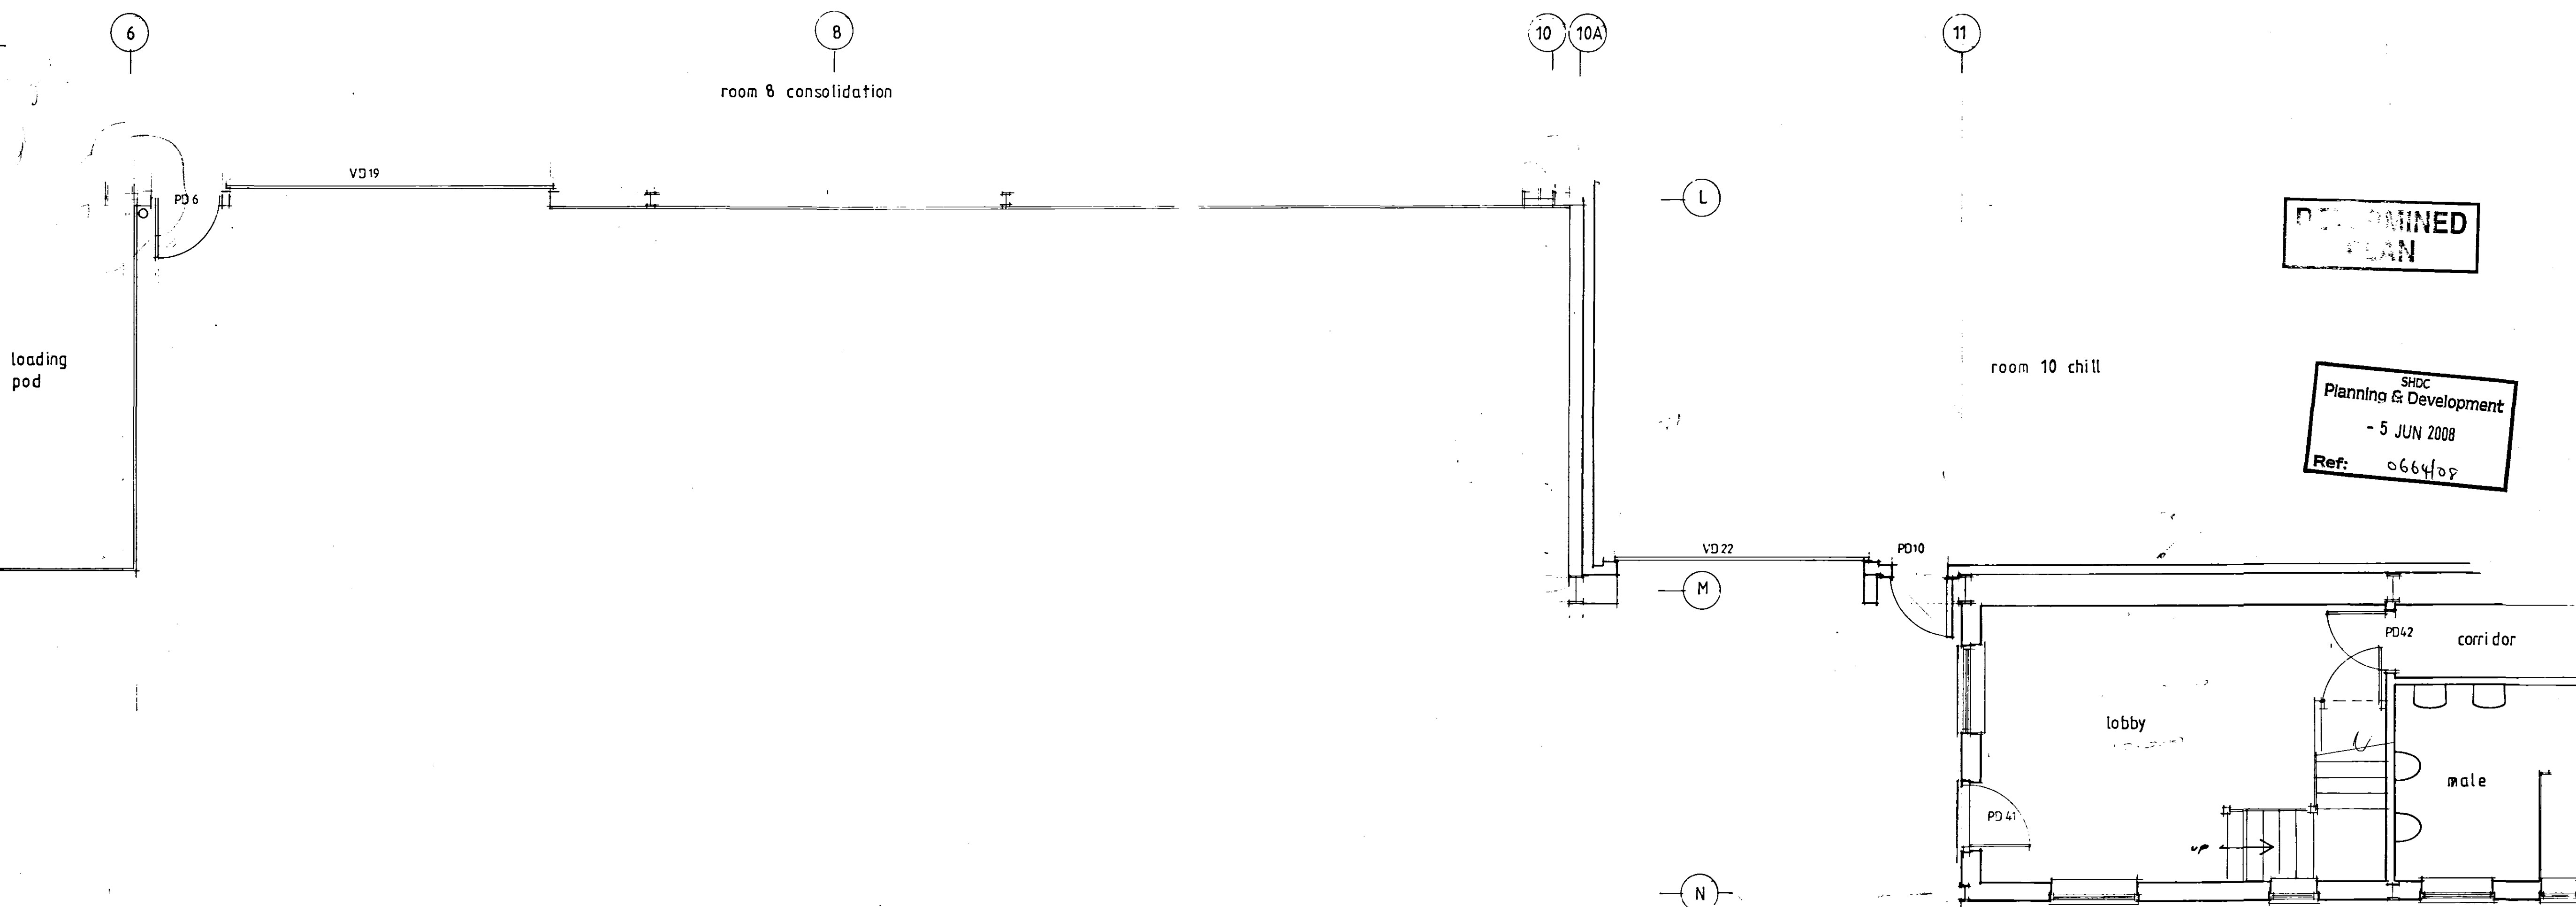

PART GROUND FLOOR PLAN 1:50

DETERMINED
PLAN

SHDC
Planning & Development
- 5 JUN 2008
Ref: 0664/08

Contractor To Check All Dimensions
On Site Before Work Commences.

Rev.	Date	Init.	Revision Details

R. BOOR DRAUGHTSMAN
26 Fengate
Moulton Chapel
Spalding
Lincolnshire
PE12 0XL
Phone & Fax:
01406 380279

Project:
MESSRS T F BOWMAN & SON
THE GABLES, CAMELGATE, SPALDING.
PROPOSED EXTENSION TO
BUILDING C.

Drawing: AS EXISTING	Drawing No. 3334-3
Scale: AS SHOWN	
Drawn: 	
Date: 	Rev. 1 2 3 4 5 6 7 8 9 10