



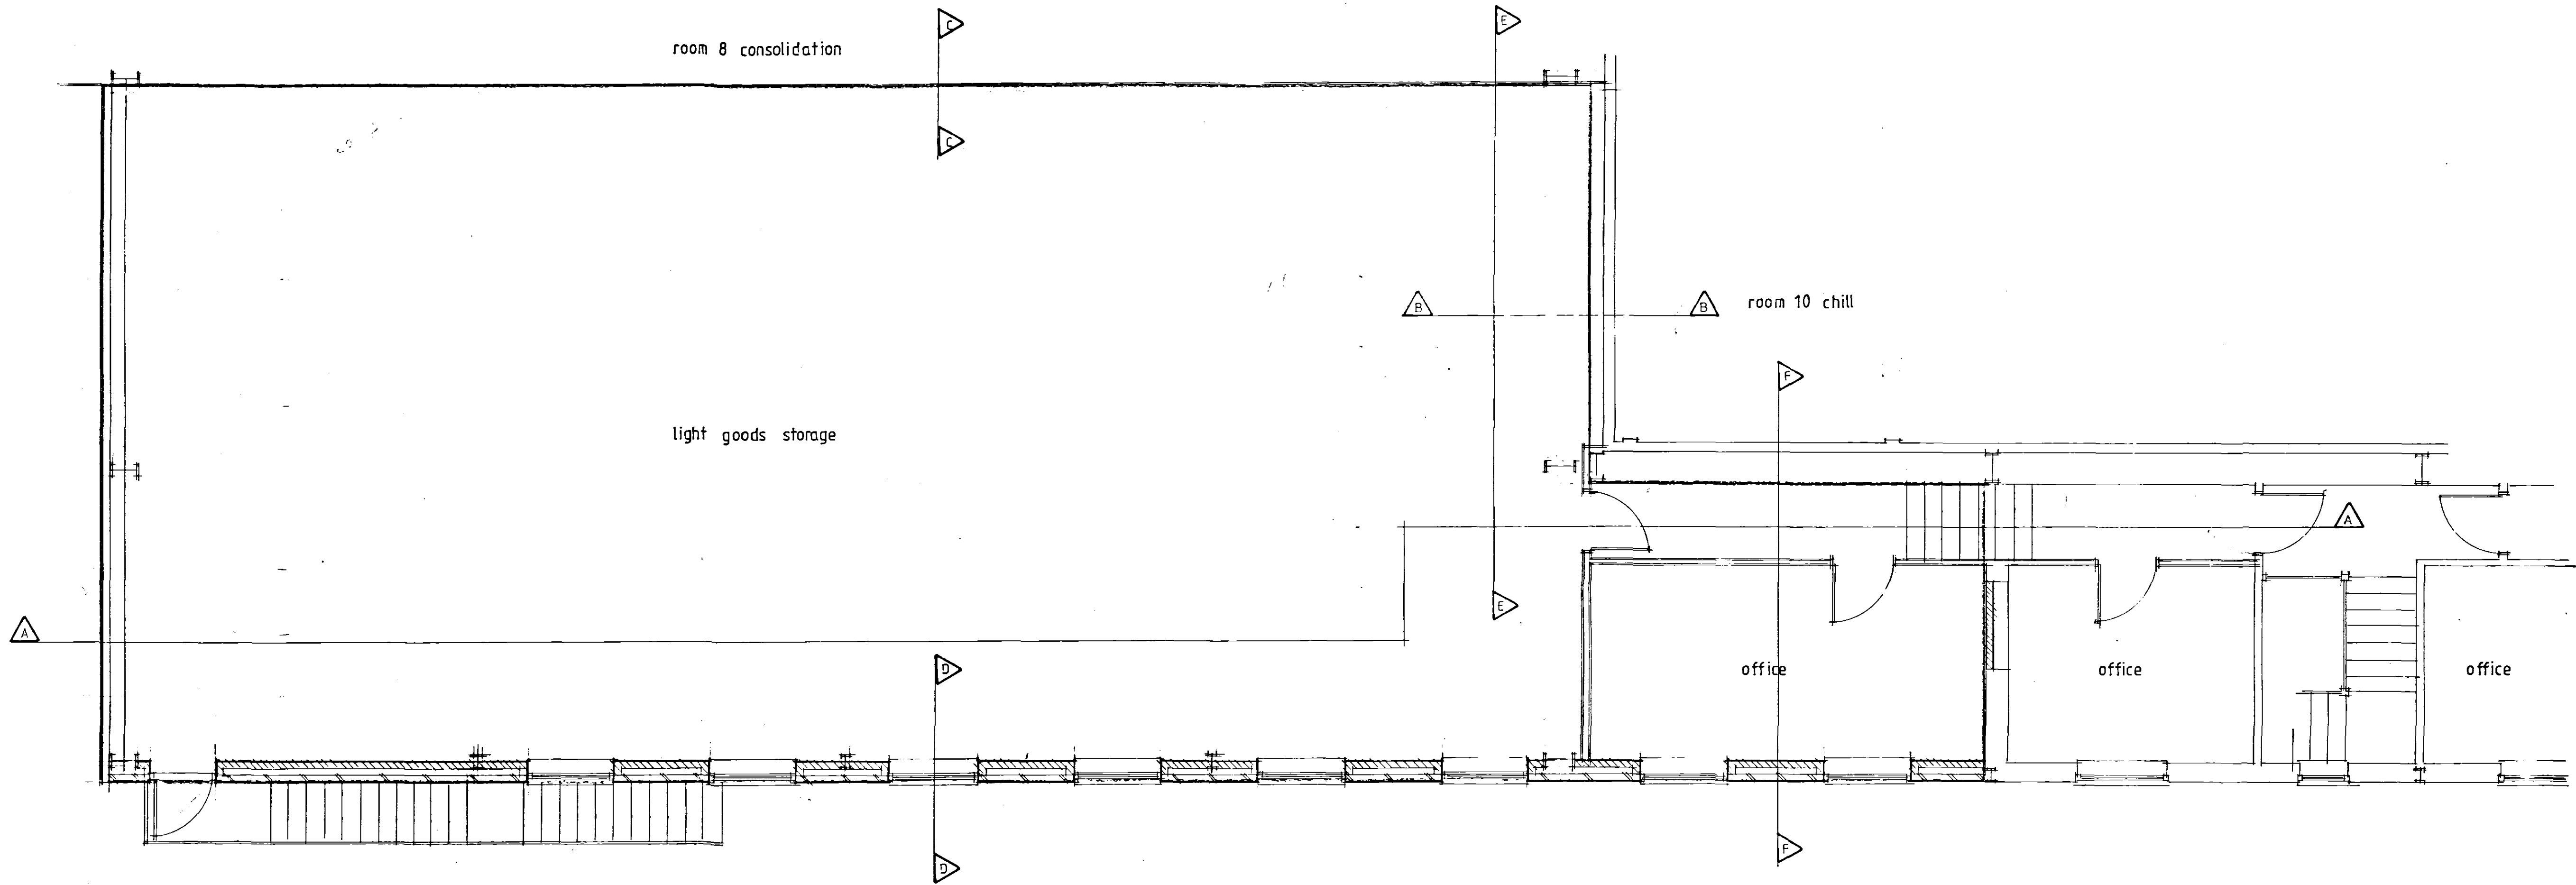

FIRST FLOOR PLAN 1-50

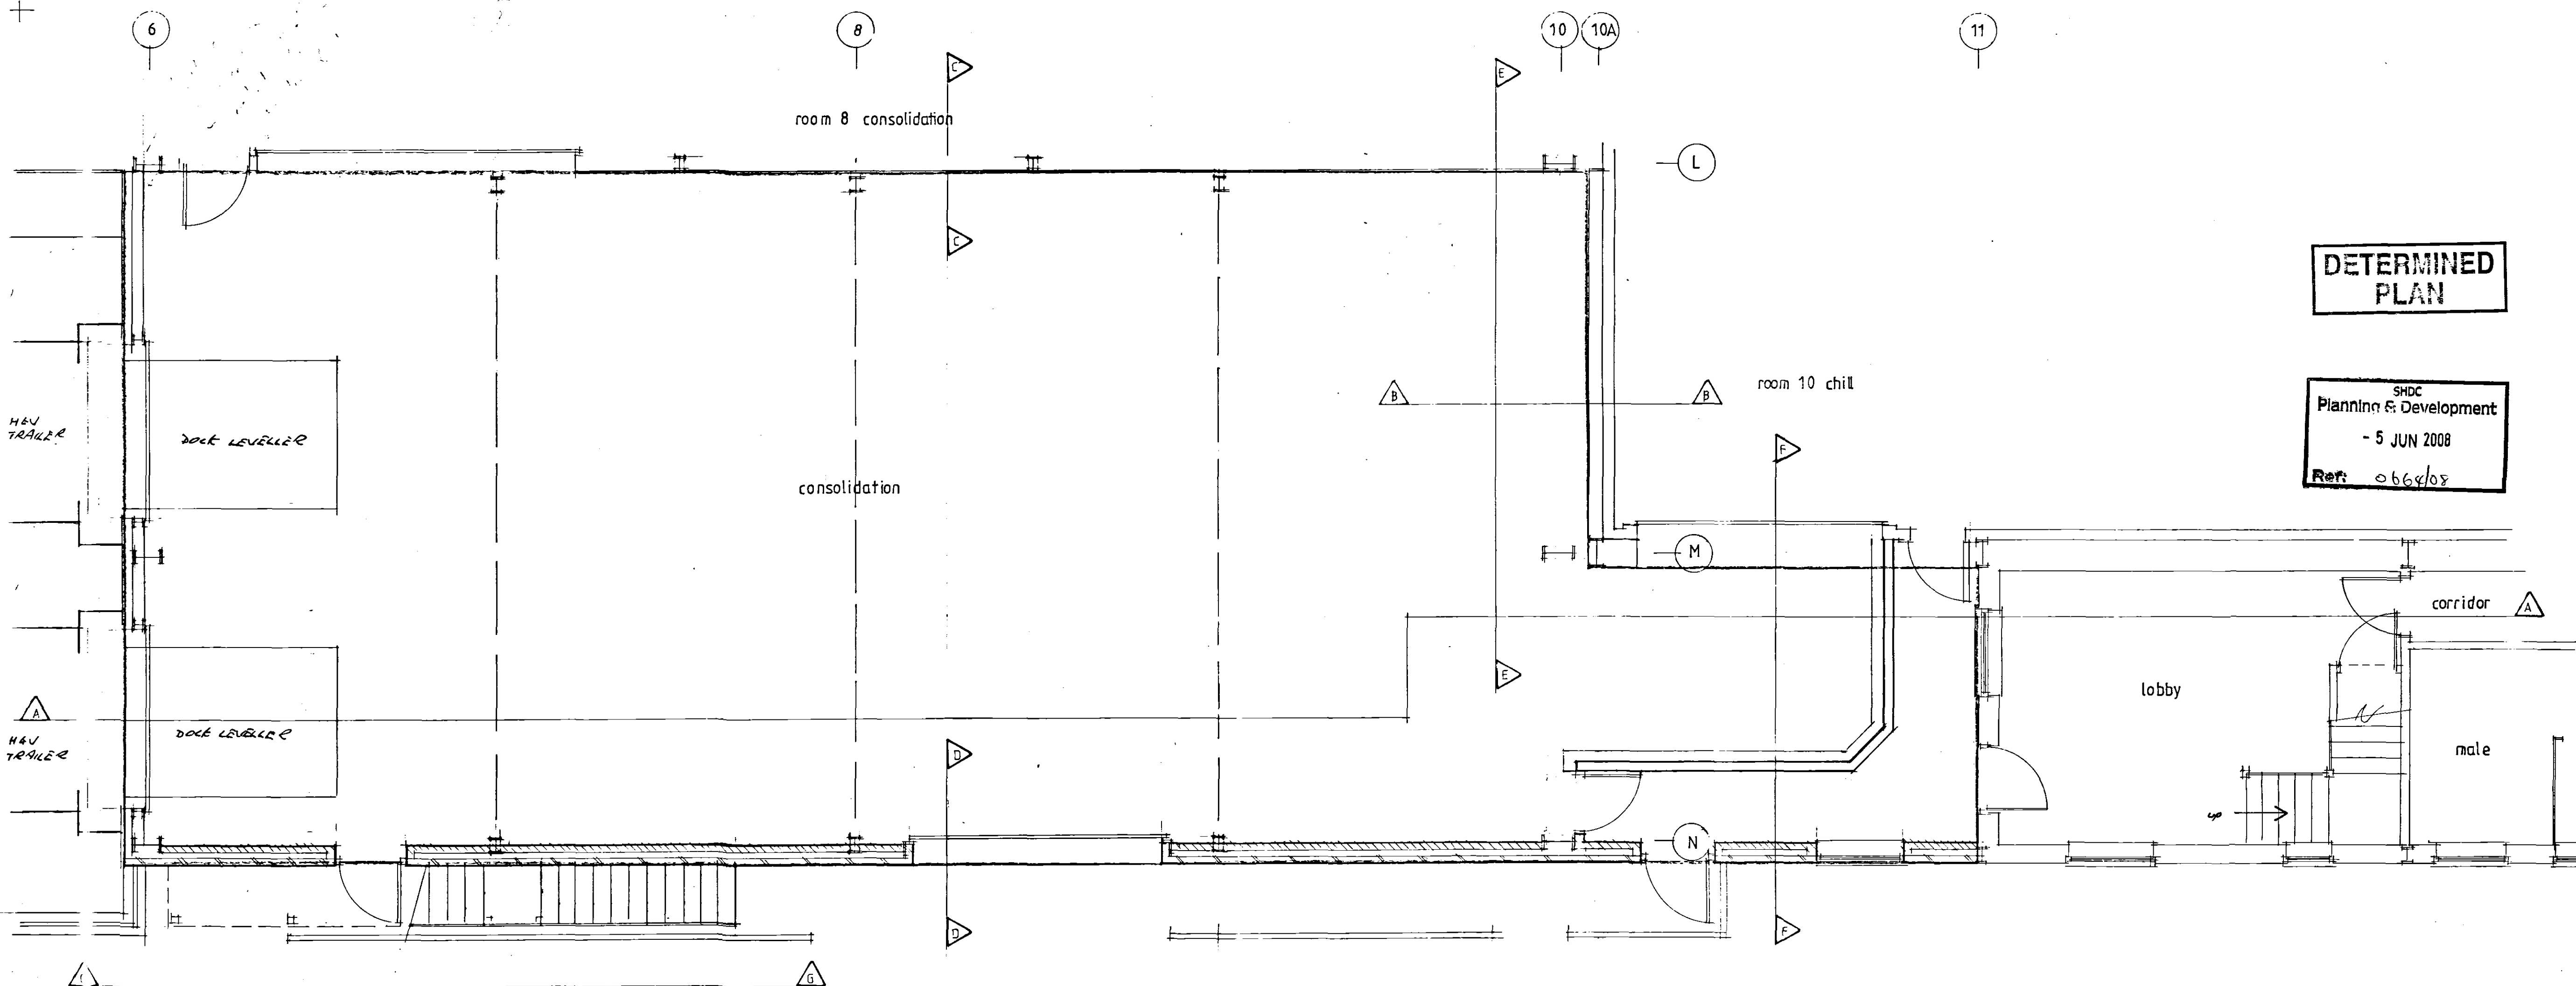

GROUND FLOOR PLAN 1-50

**DETERMINED
PLAN**

SHDC
Planning & Development
- 5 JUN 2008
Ref: 0664/08

Contractor To Check All Dimensions
On Site Before Work Commences.

Rev.	Date.	Init.	Revision Details.

R. BOOR DRAUGHTSMAN

26 Fengate
Moulton Chapel
Spalding
Lincolnshire
PE12 0XL
Phone & Fax:
01406 380279

Project

MESSRS T F BOWMAN & SON.
THE GABLES, CAMELGATE, SPALDING.
PROPOSED EXTENSION TO
BUILDING C.

Drawing

PLANS AS PROPOSED

Scale

AS SHOWN

Drawing No.

3334-2

Drawn

Date

Rev.