



NO DIMENSIONS TO BE SCALED FROM
THIS DRAWING. ALL DIMENSIONS TO BE
CHECKED ON SITE. ANY DISCREPANCIES
WITH THE DRAWINGS TO BE REPORTED
AND CLARIFIED PRIOR TO COMMENCING
WORKS ON SITE. IF IN DOUBT - ASK.
THIS DRAWING IS COPYRIGHT.

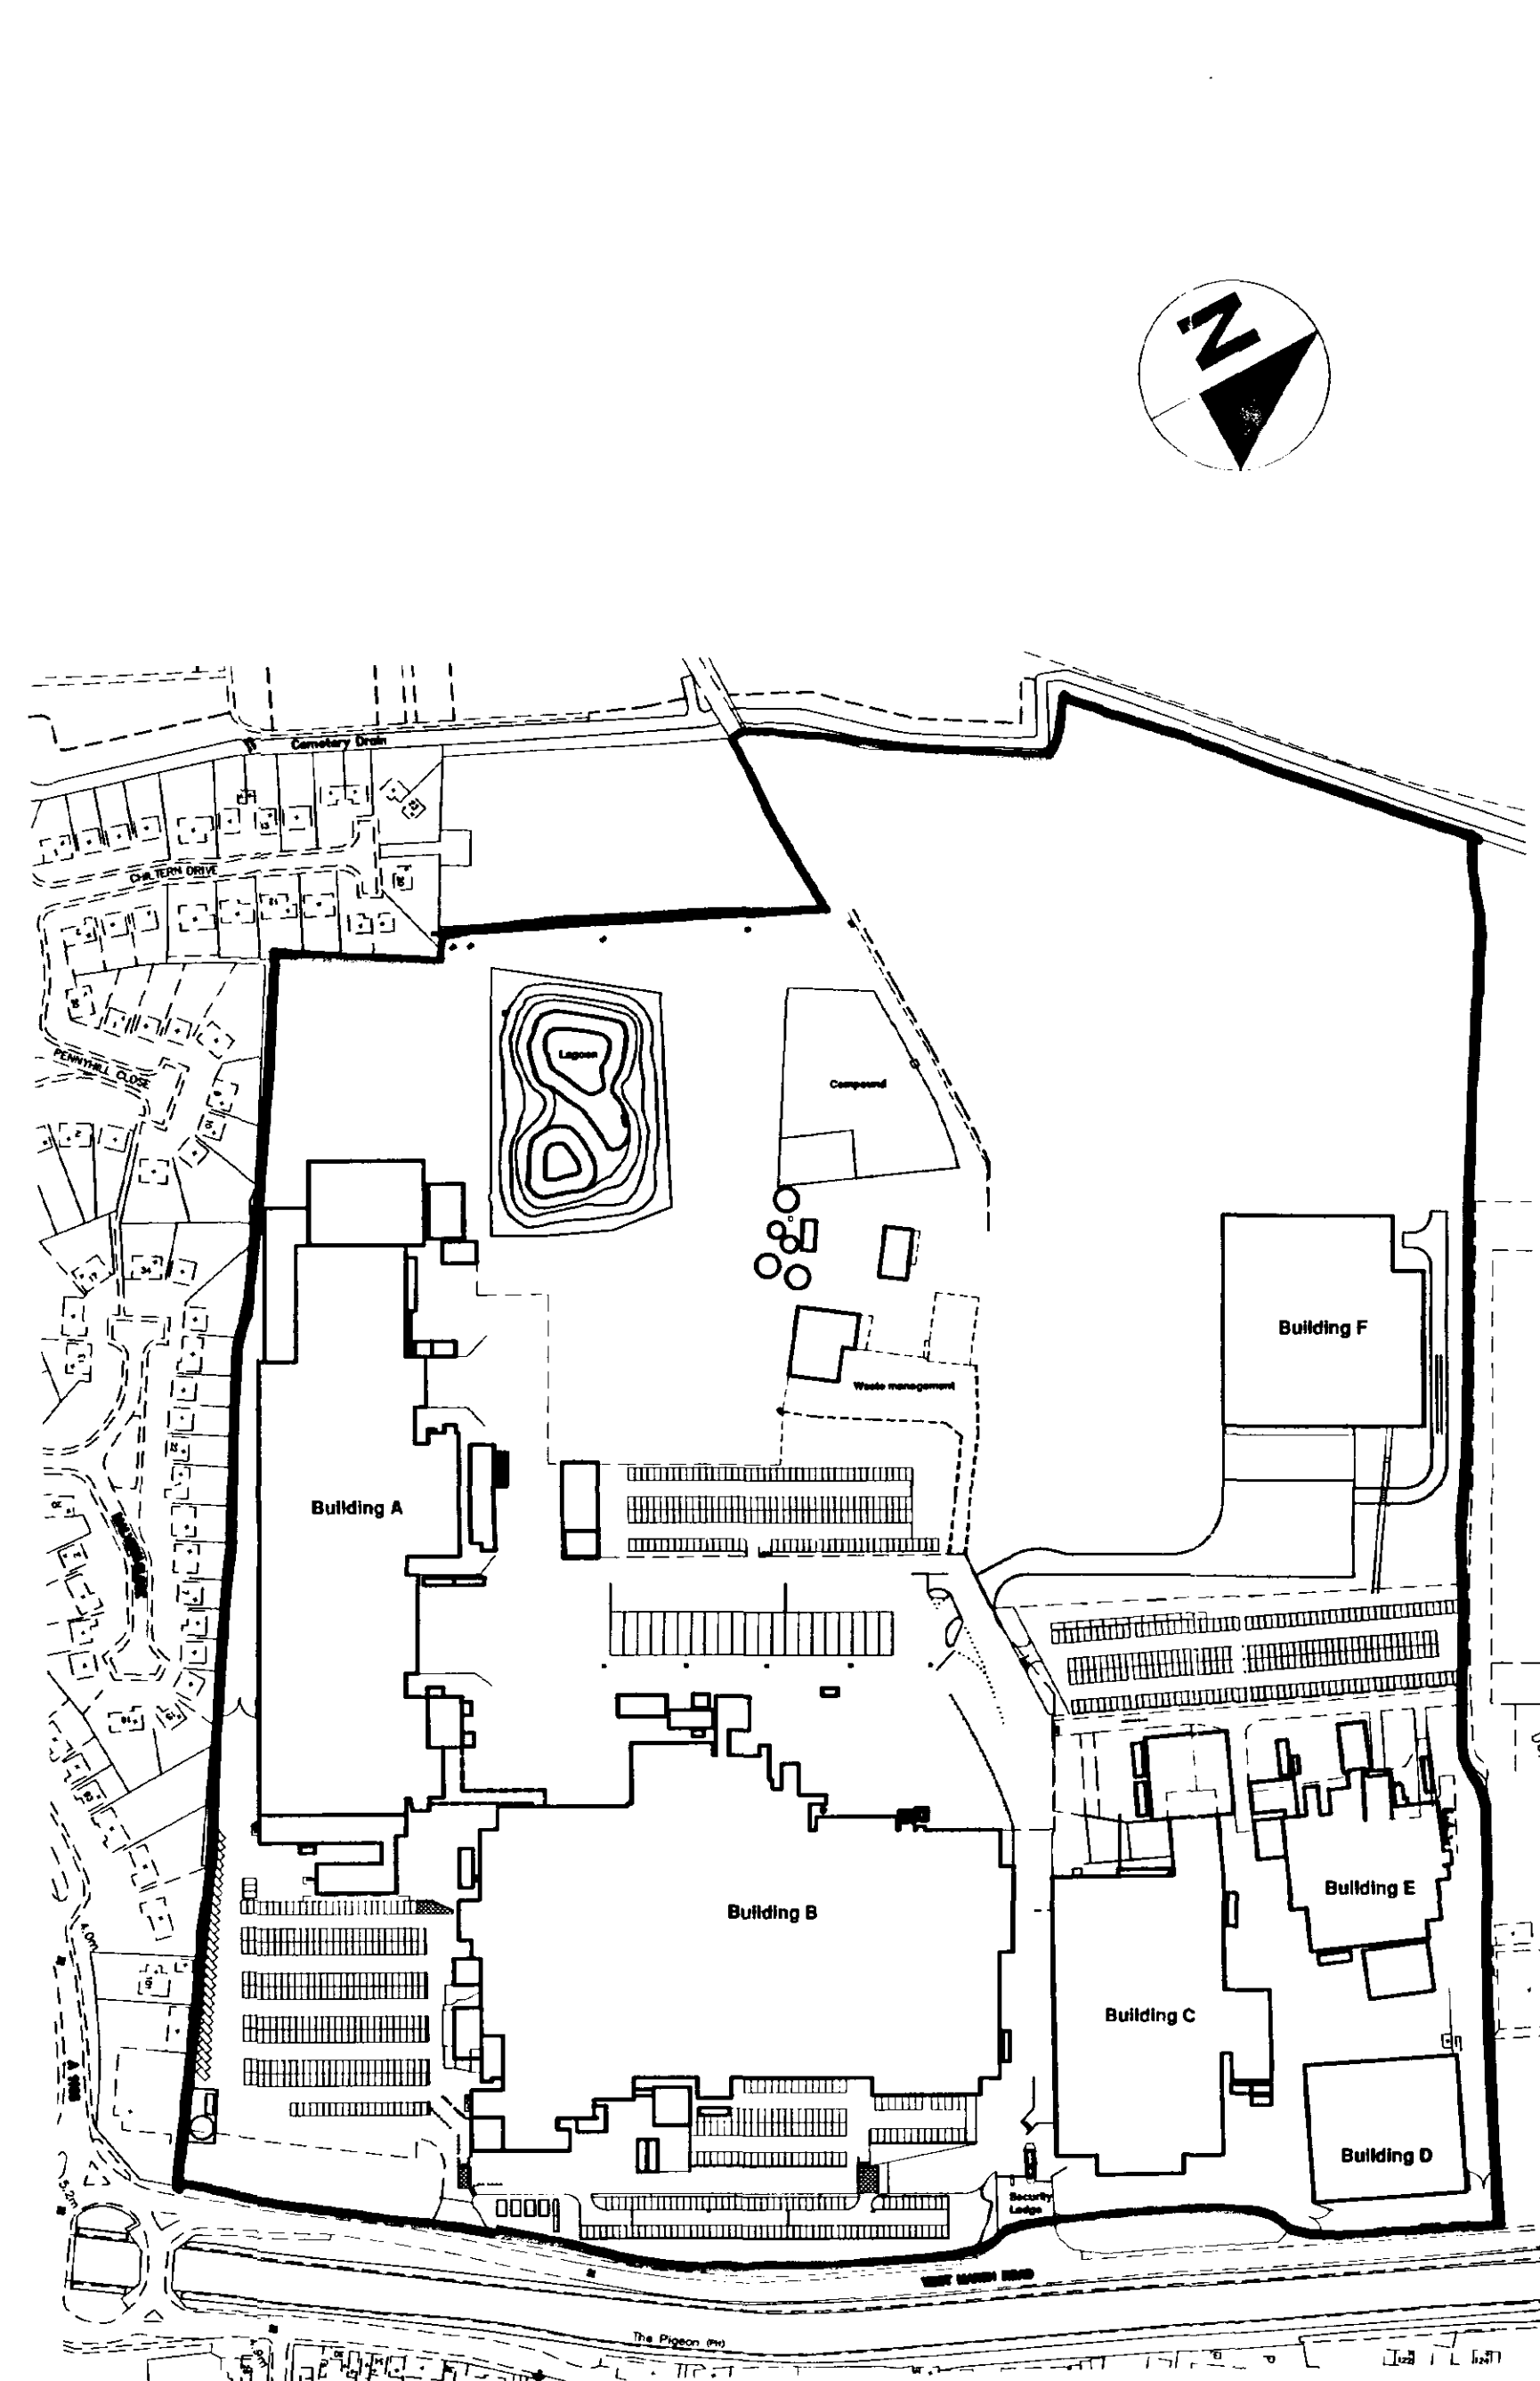


Site Plan
Scale 1:2500

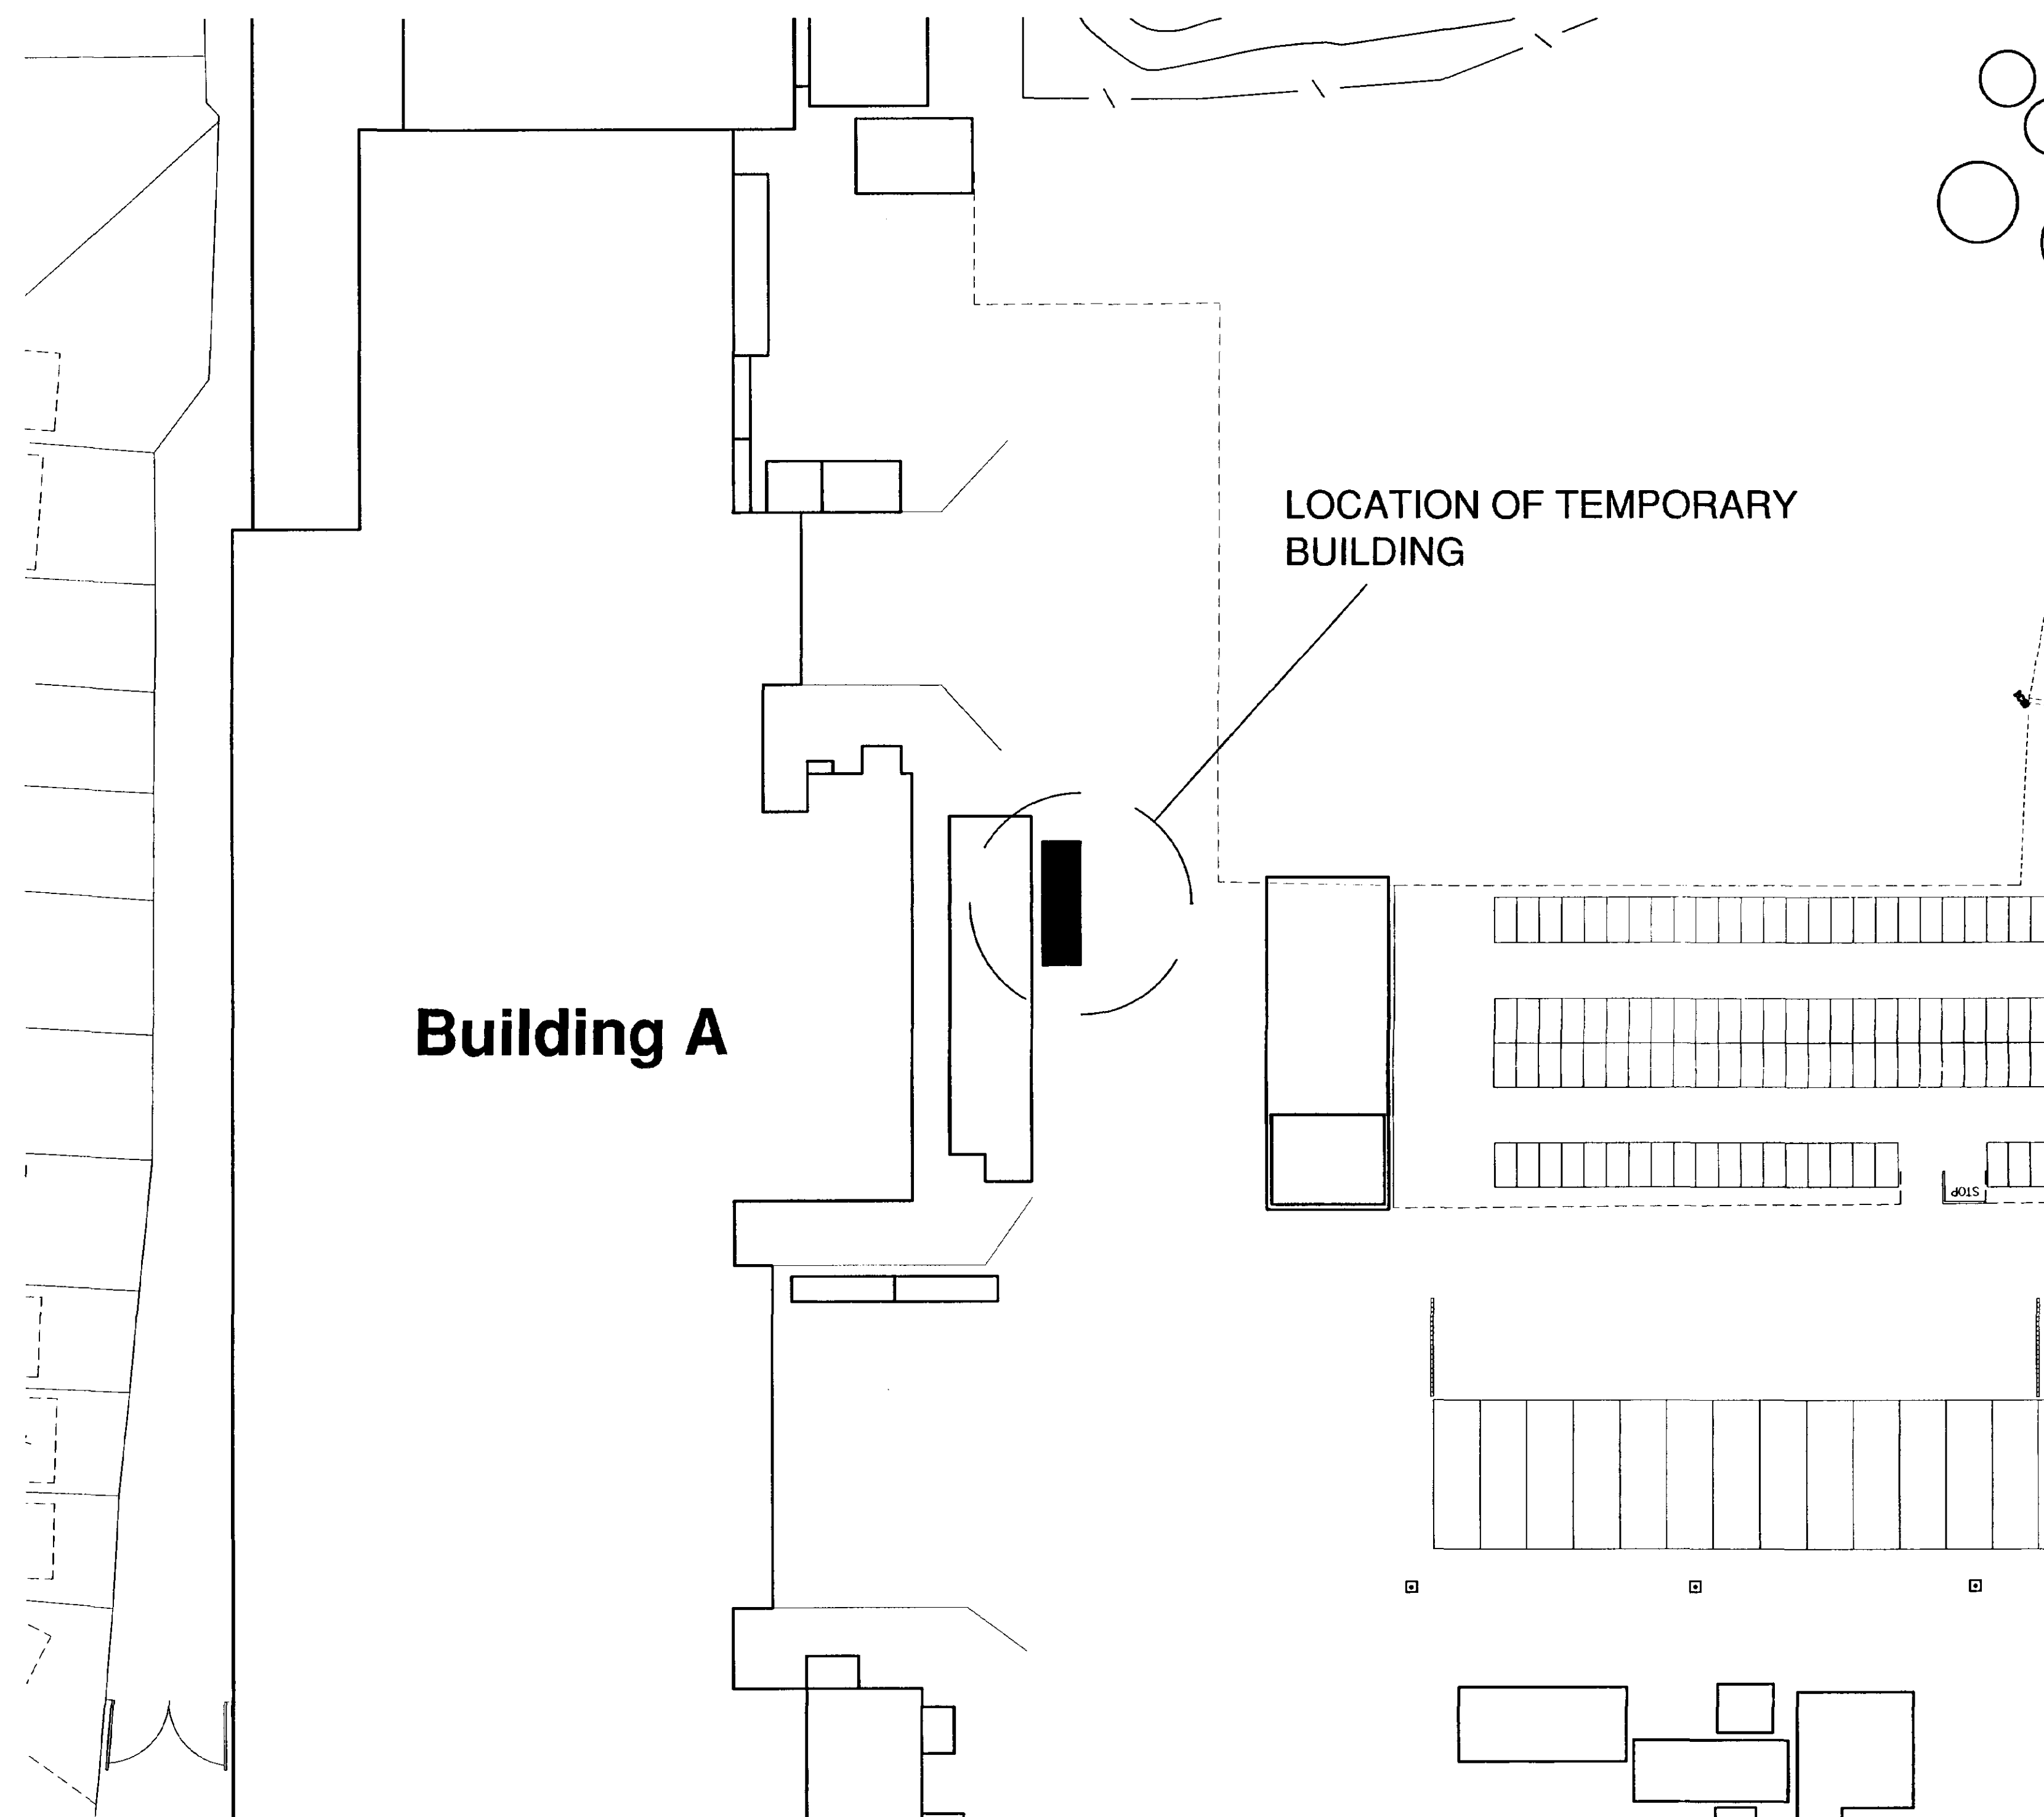

Location Plan
Scale 1:500

SHDC
Planning & Development
27 MAY 2003
Ref 0666/03

DETERMINED
PLAN

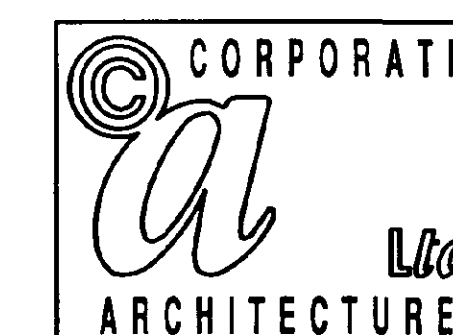

CLIENT
Geest U.K Ltd
West Marsh Road
Spolding
Lincs

TITLE
TEMPORARY OFFICE FACILITY
Project No 2159.GFL.03
PLANNING PERMISSION
LOCATION DETAILS

DATE
MAY 2003
DRAWING NO.
2159.GFL.03.001
SCALE
Var
ISSUE NO.
CORPORATE ARCHITECTURE LIMITED
CHARTERED ARCHITECTS
35 Leicester Road, Bbby, Leicester, LE8 4GR
Tel: 0116 278 9257 Fax: 0116 278 9259