


COPYRIGHT: This drawing and design and all the information contained therein is the sole copyright of Concorde Interiors Ltd and reproduction in any form is forbidden unless permission is obtained in writing.
NOTES:
All dimensions must be checked on site and not scaled from this drawing.

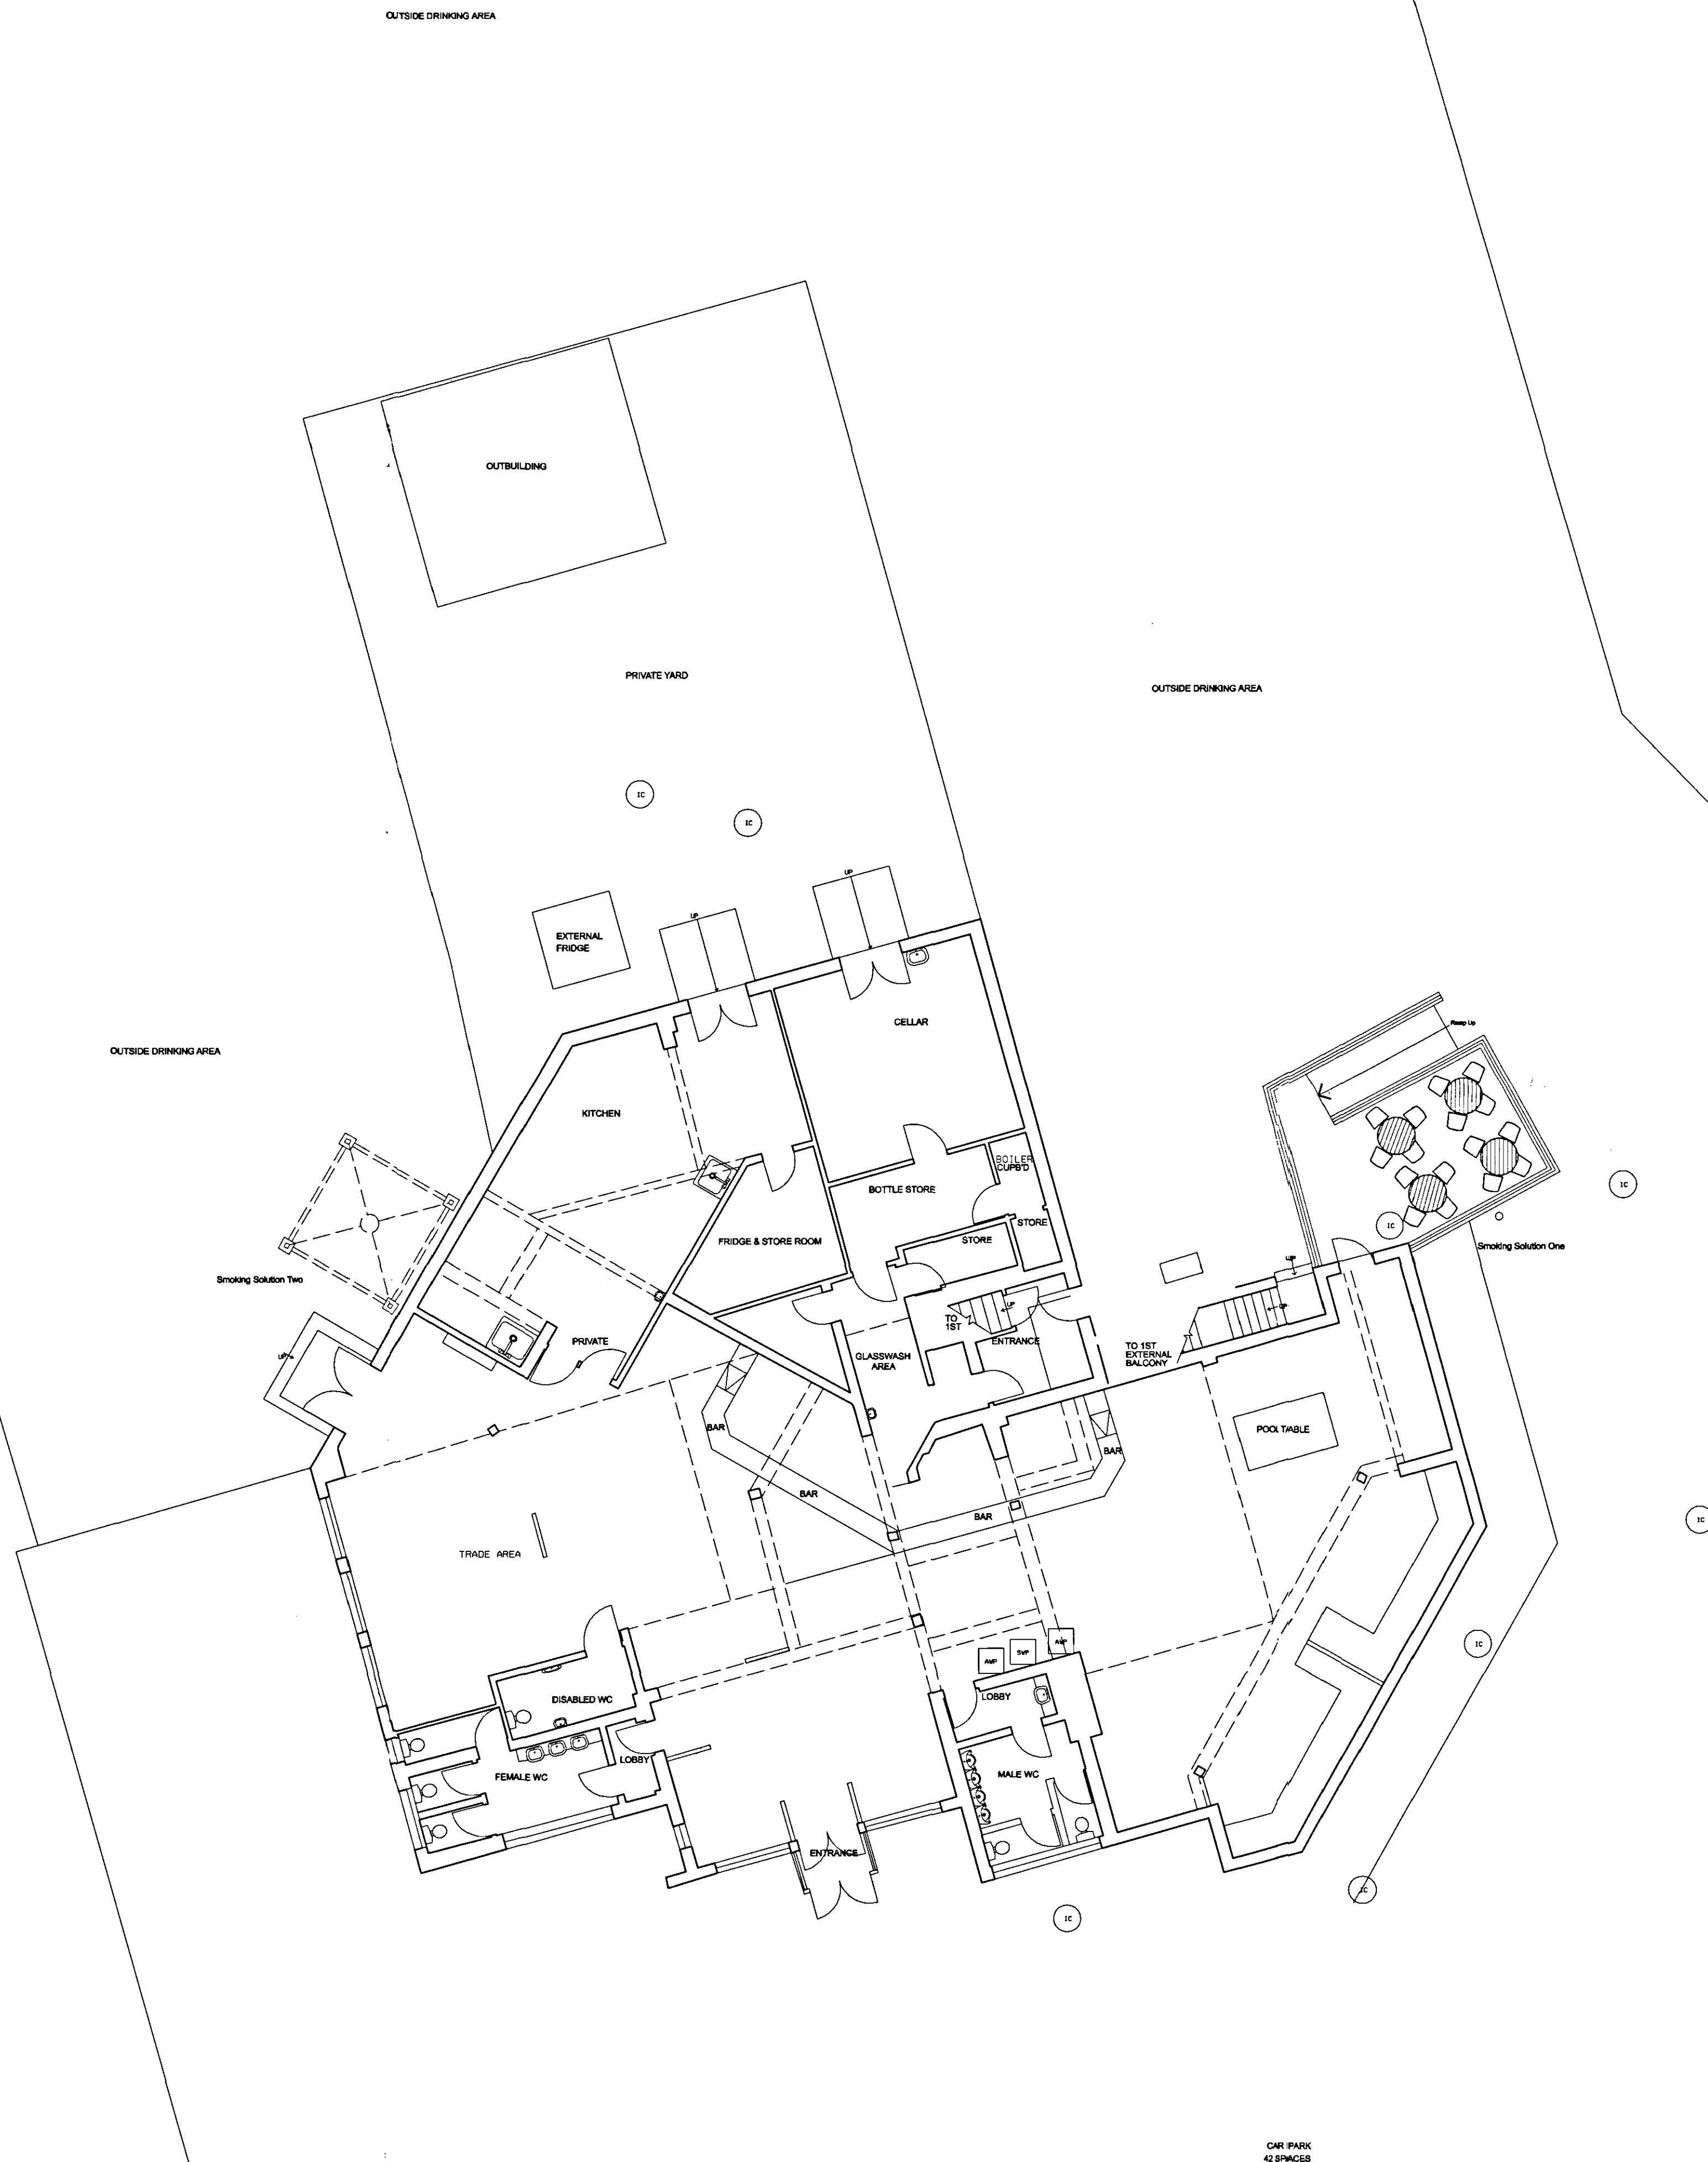

SHDC
Planning & Development
- 5 JUN 2008
Ref: 0666/08

**DETERMINED
PLAN**

A	Date	Revisions

© Copyright

**Ci
Design**

Chartered Interior Designers
Architectural Services
Project Management

Palmer Street
Hyde Park
Doncaster
England
DN4 5DD

Tel: 00 44 (0)1302 361024 Fax: 00 44 (0)1302 321343
e mail: sales@concordeinteriors.com
www.concordeinteriors.com

Client	Greene King plc	
Project	The Birds 108 Halmer Gate Spalding PE11 2EL	
Title	Existing Ground Floor Plan	
Scale	1:100	
Drawn by	CJR	Date May 2008
Drawing No.	517-02	Revision