




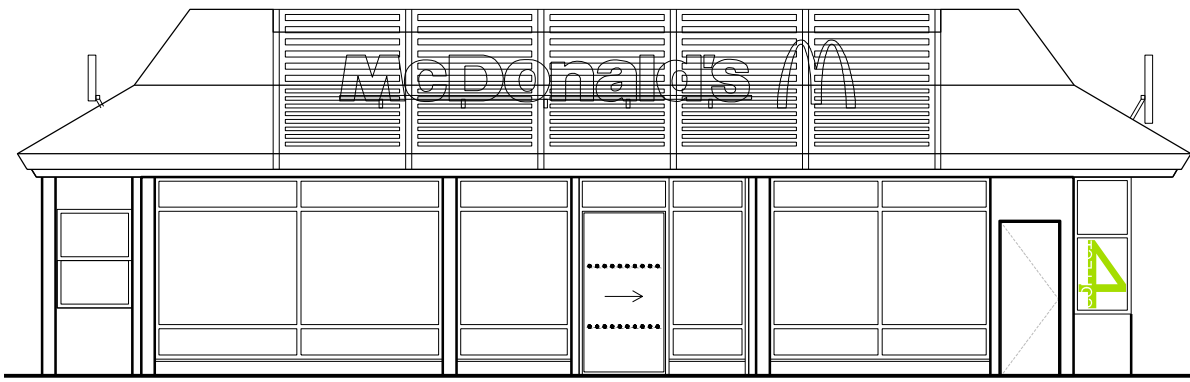


1 ELEVATION
Existing East Facing Elevation
SCALE 1: 100

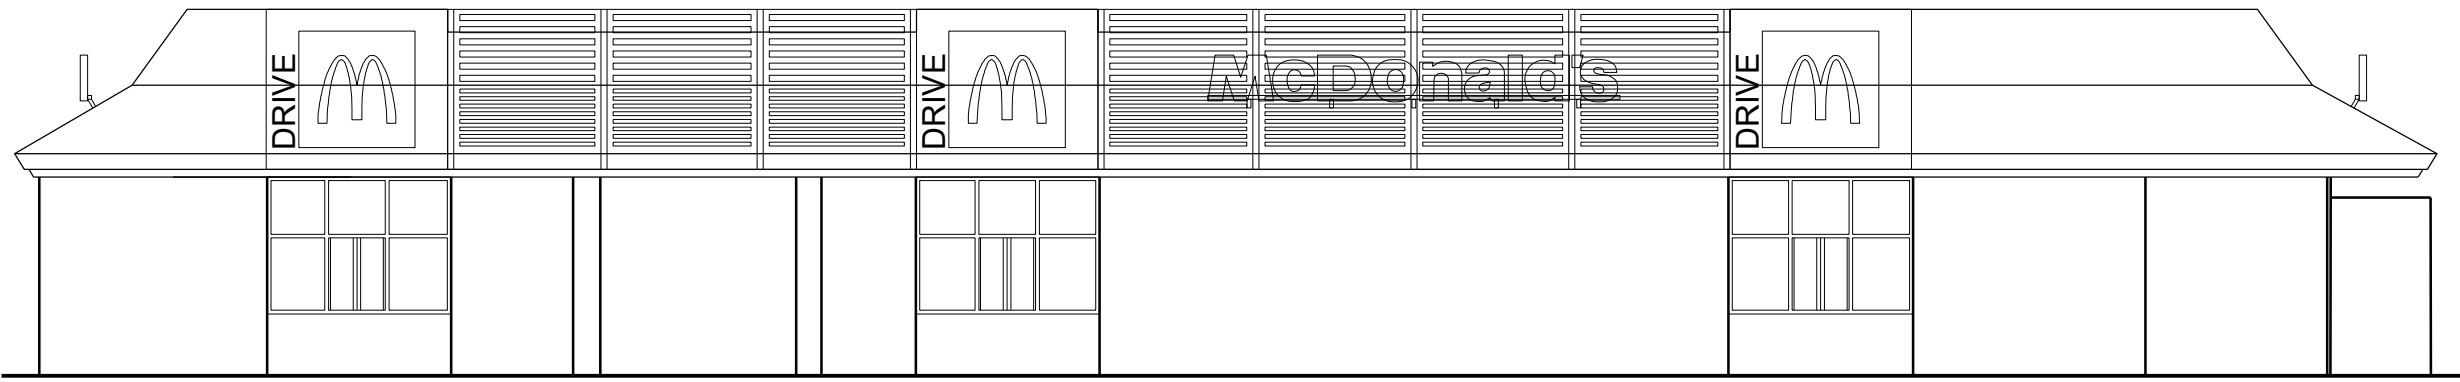

2 ELEVATION
Existing North Facing Elevation
SCALE 1: 100

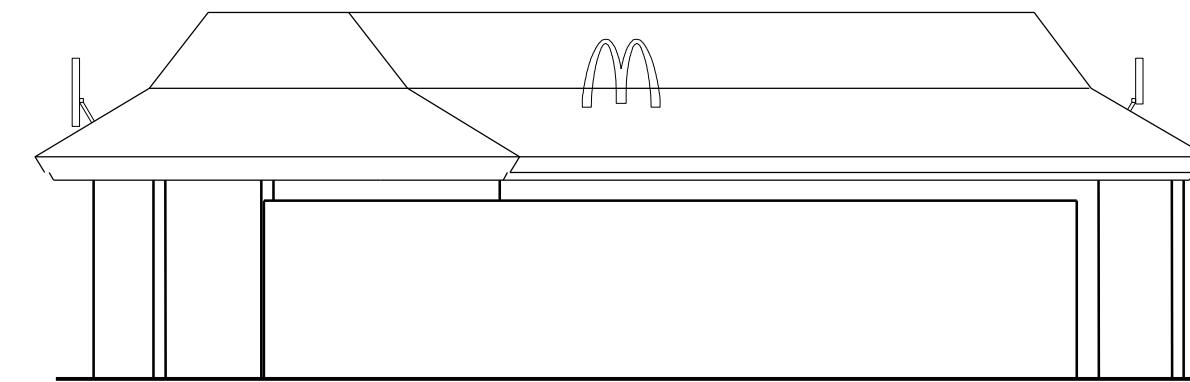


3 ELEVATION
Existing West Facing Elevation
SCALE 1: 100

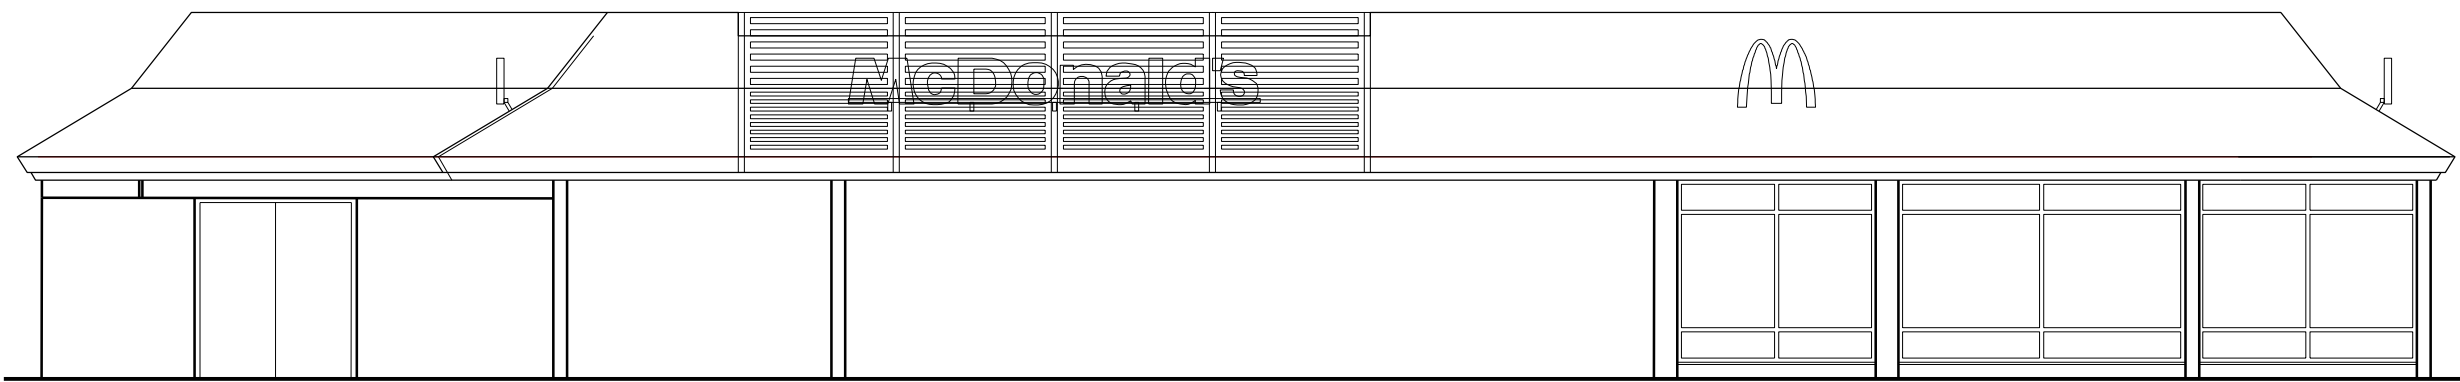


4 ELEVATION
Existing South Facing Elevation
SCALE 1: 100




1 ELEVATION
Proposed East Facing Elevation
SCALE 1: 100

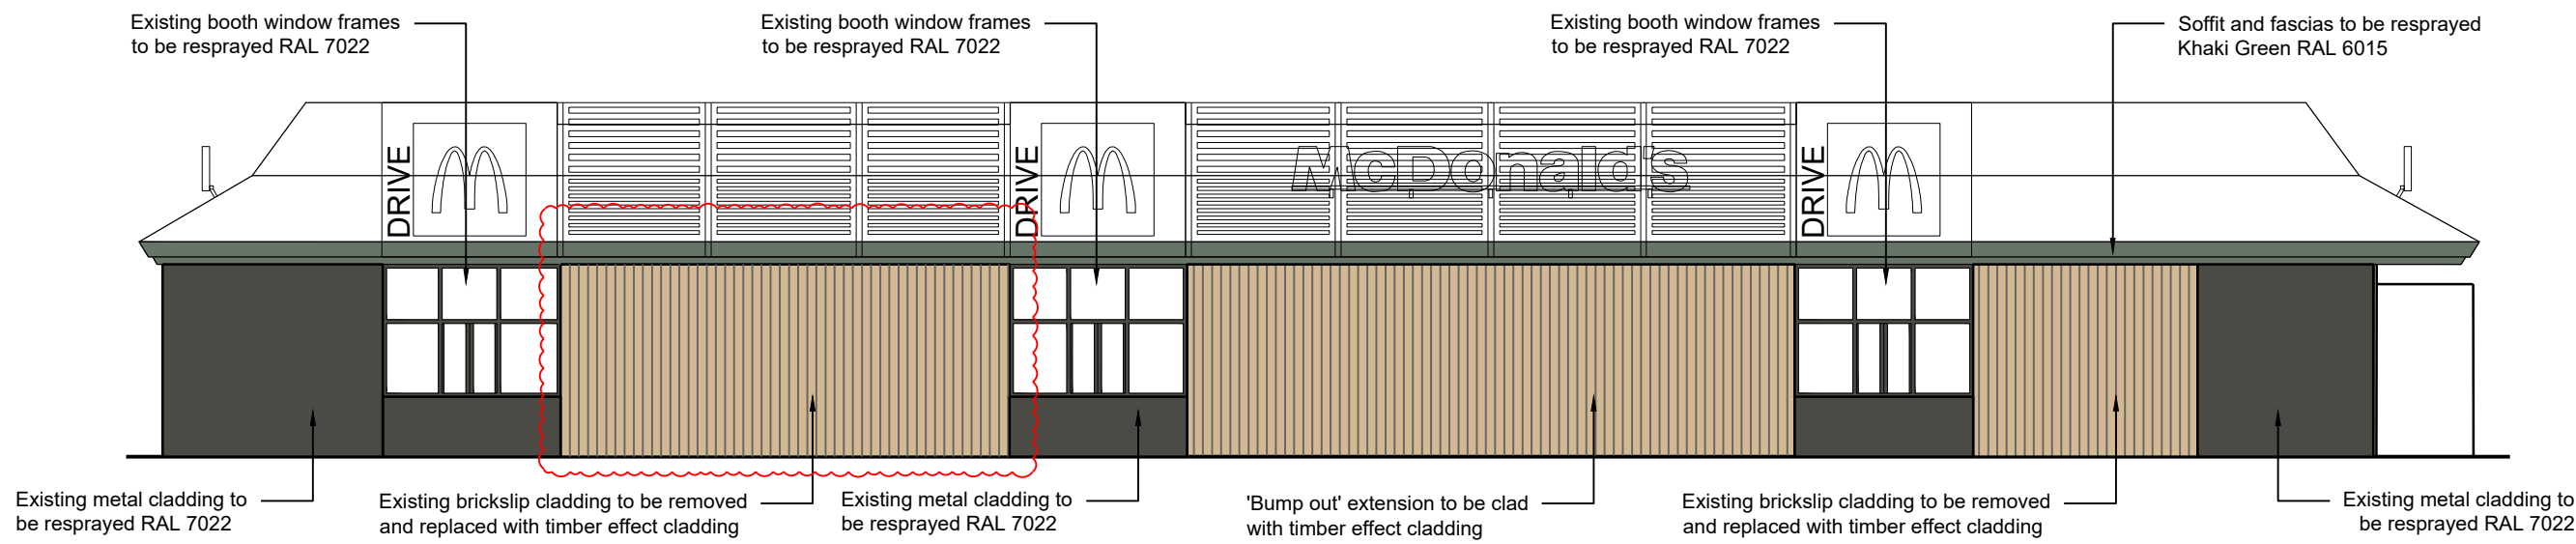

2 ELEVATION
Proposed North Facing Elevation
SCALE 1: 100

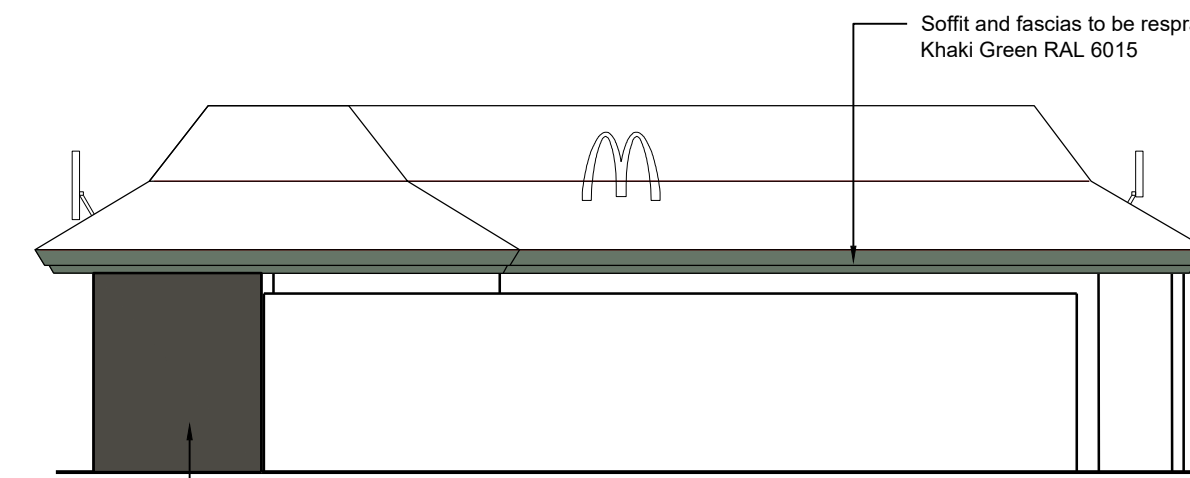

3 ELEVATION
Proposed West Facing Elevation
SCALE 1: 100

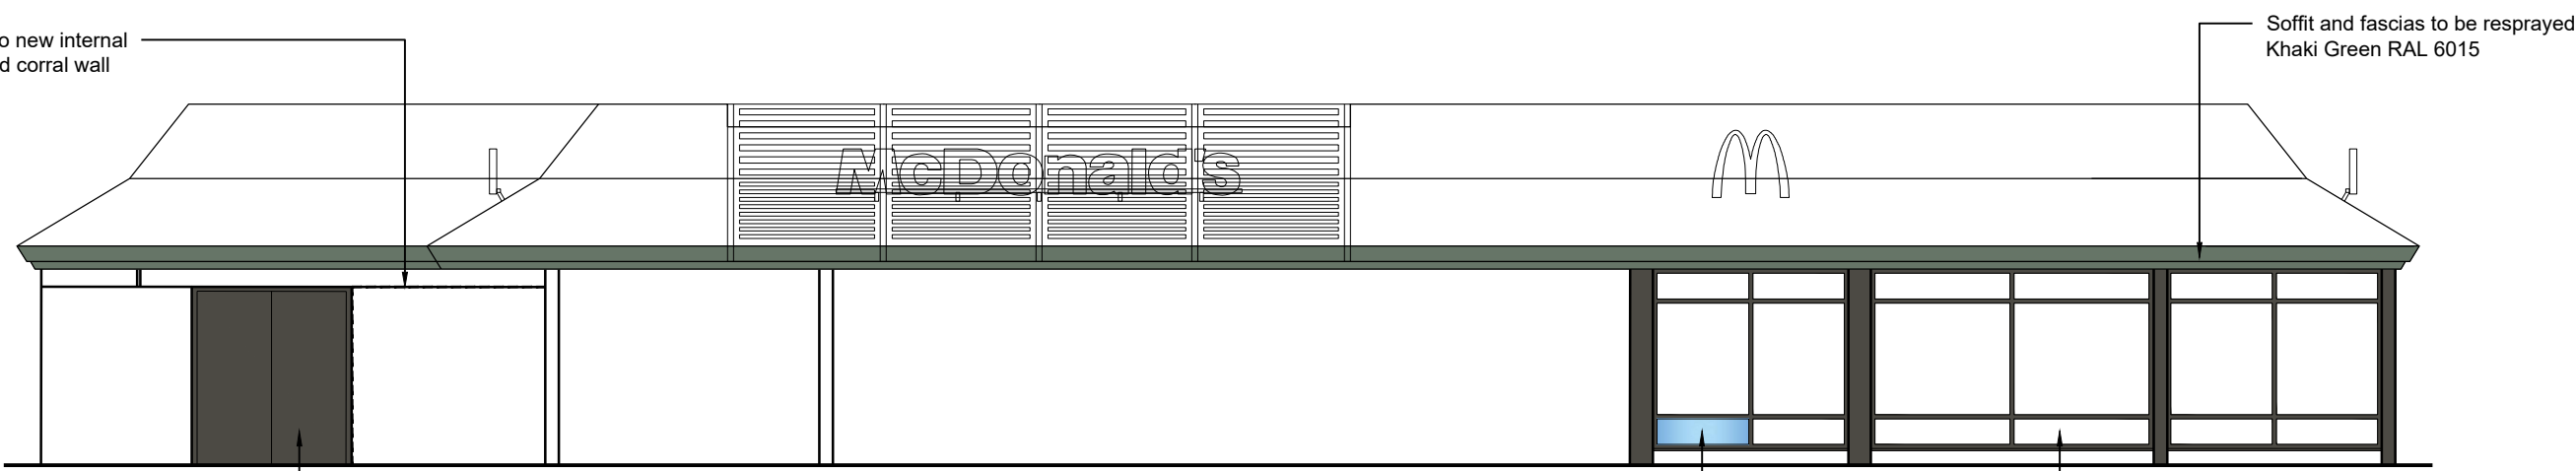

4 ELEVATION
Proposed South Facing Elevation
SCALE 1: 100

DRAWINGS BASED ON:
SURVEY: --
OTHER: 16023_940_05_E

REV	DESCRIPTION	DR / CH	DATE
1	This drawing has been reviewed and signed off by McDonald's Restaurants Ltd any errors, changes or discrepancies should be reported to the McDonald's project manager and designers prior to commencing work on site.	---	---

NAME (PM):
SIGNATURE:

GENERAL NOTES:
All works are to be undertaken in accordance with the Building Regulations and the latest British Standards. All proprietary materials and products are to be used strictly in accordance with the manufacturers recommendations. All dimensions to be checked on site prior to construction.

ON BEHALF OF:

MC DONALDS RESTAURANTS LTD
STORE ADDRESS
Holbeach Road

Spalding, Lincolnshire PE12 6JP

DRAWING TITLE
EXTERNAL SHOPFRONT ELEVATIONS

Existing and Proposed

Scale @ A1
Created on: MAY 2024

Drawn by: JP
Checked by: GF

Purpose of Issue: STAGE 1

Job Reference
21600

Store Number
940

Drawing No
05

Rev
B

Anton House
South Park
Sevenoaks / Kent / TN13 1EB


www.openarc.co.uk
T +44 01732 779580
F +44 01732 741316

Job Reference
21600

Store Number
940

Drawing No
05

Rev
B

 

IRLX LUNA