

NOTES

All drawings to be read in conjunction with all other drawings as noted on issue sheet.

All dimensions and levels are to be checked on site.

Any discrepancies are to be reported to the architect before any work commences.


For construction purposes do not scale this drawing, use figured dimensions to be checked on site.

This drawing shall not be reproduced without express written permission from OPEN Architecture.


Title overlay drawings and ownership boundaries are produced using all reasonable endeavours. OPEN Architecture cannot be responsible for the accuracy or scale discrepancy of base plans supplied to them.

All works are to be undertaken in accordance with Building Regulations and the latest British Standards.

All proprietary materials and products are to be used strictly in accordance with the manufacturers recommendations.

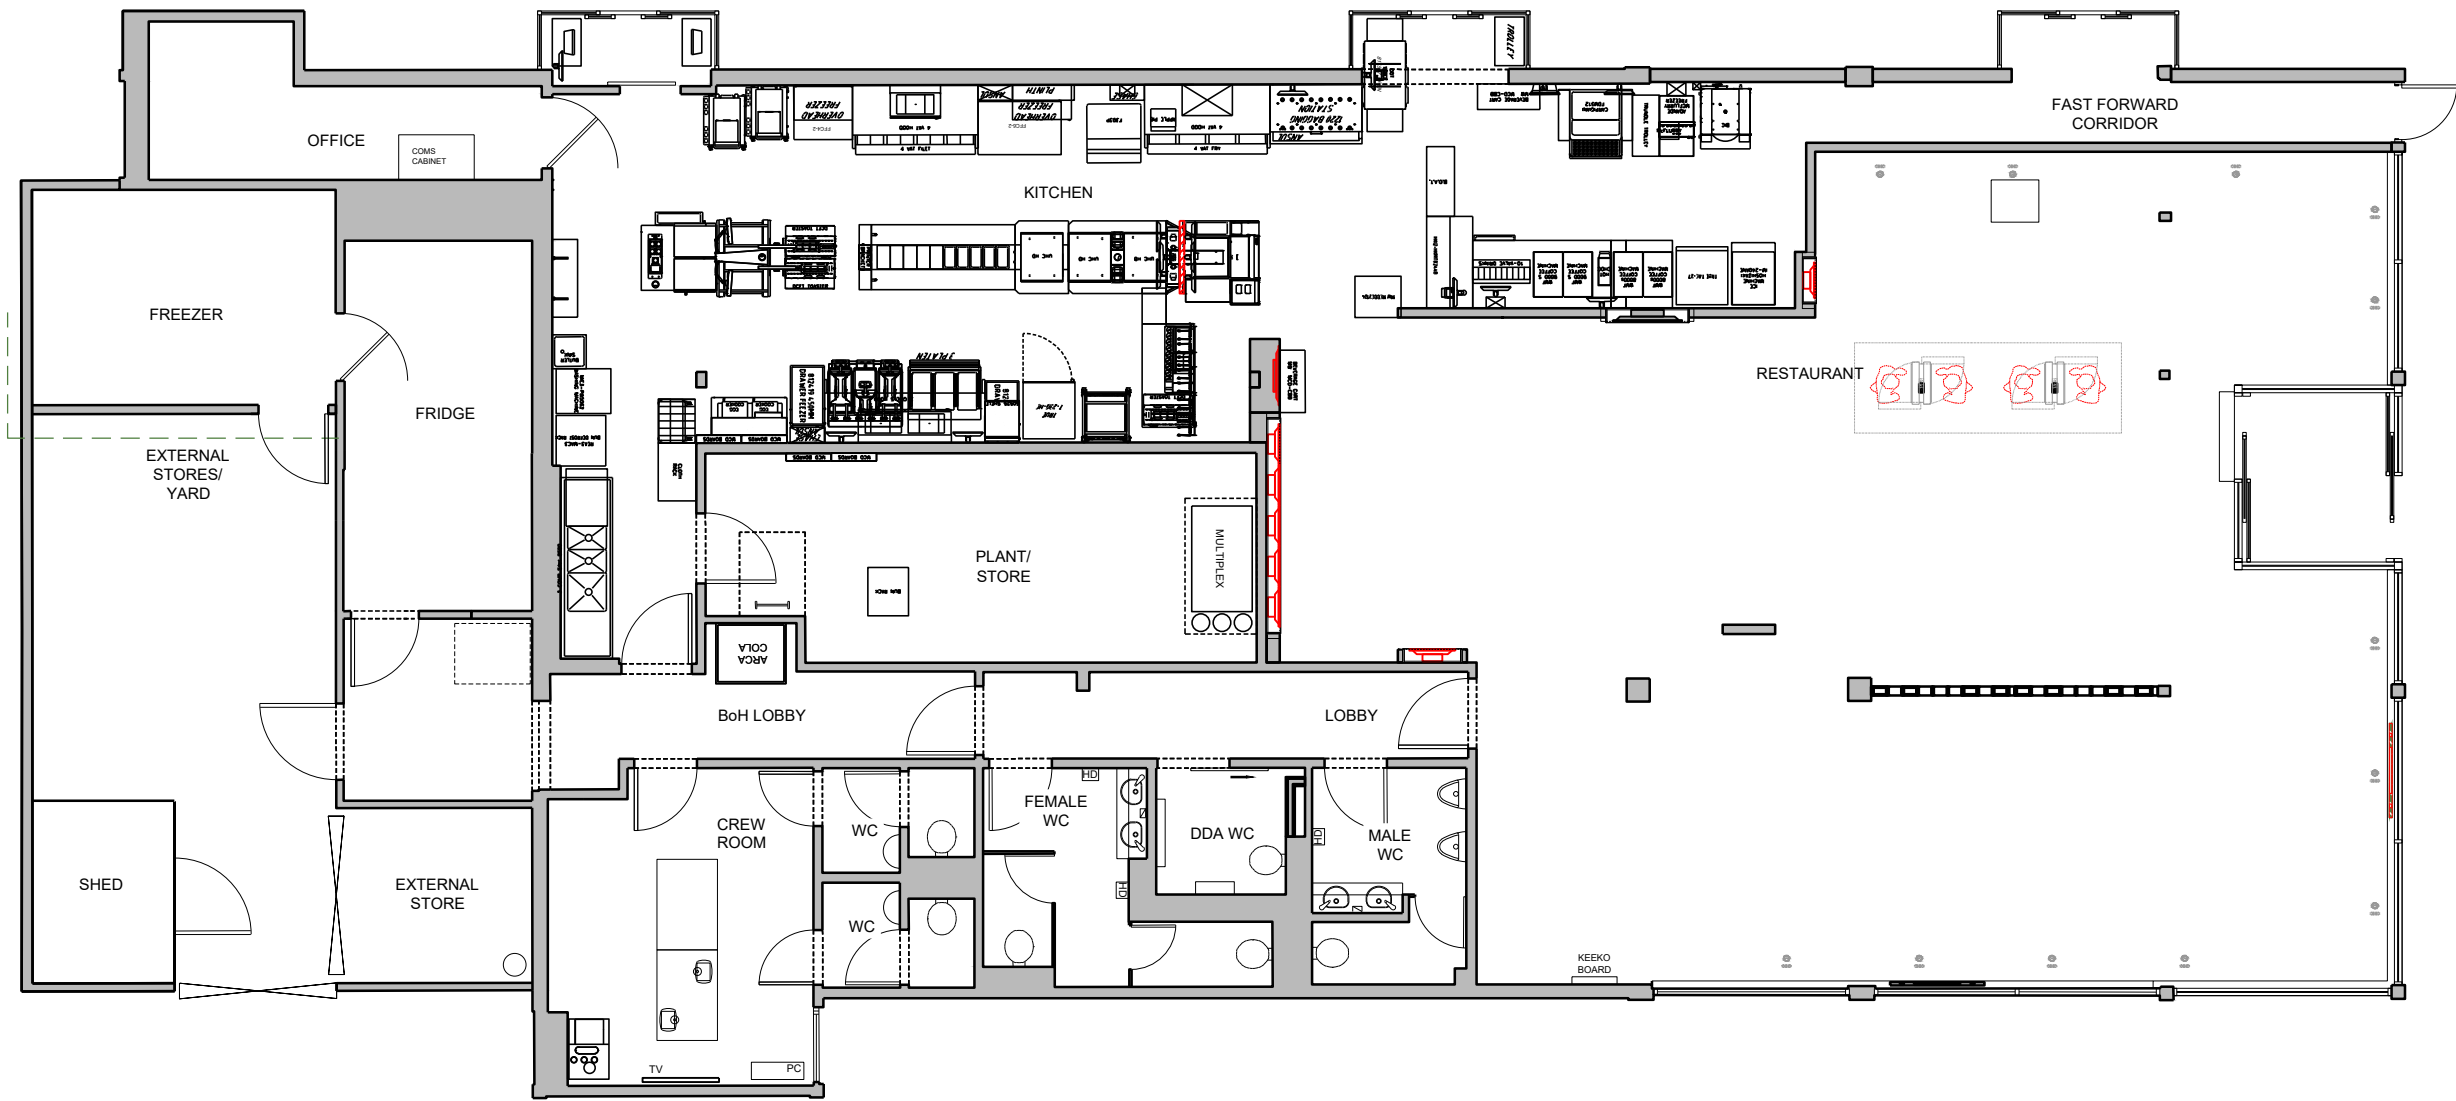

1 PLAN
Existing Floor Plan
SCALE 1: 100

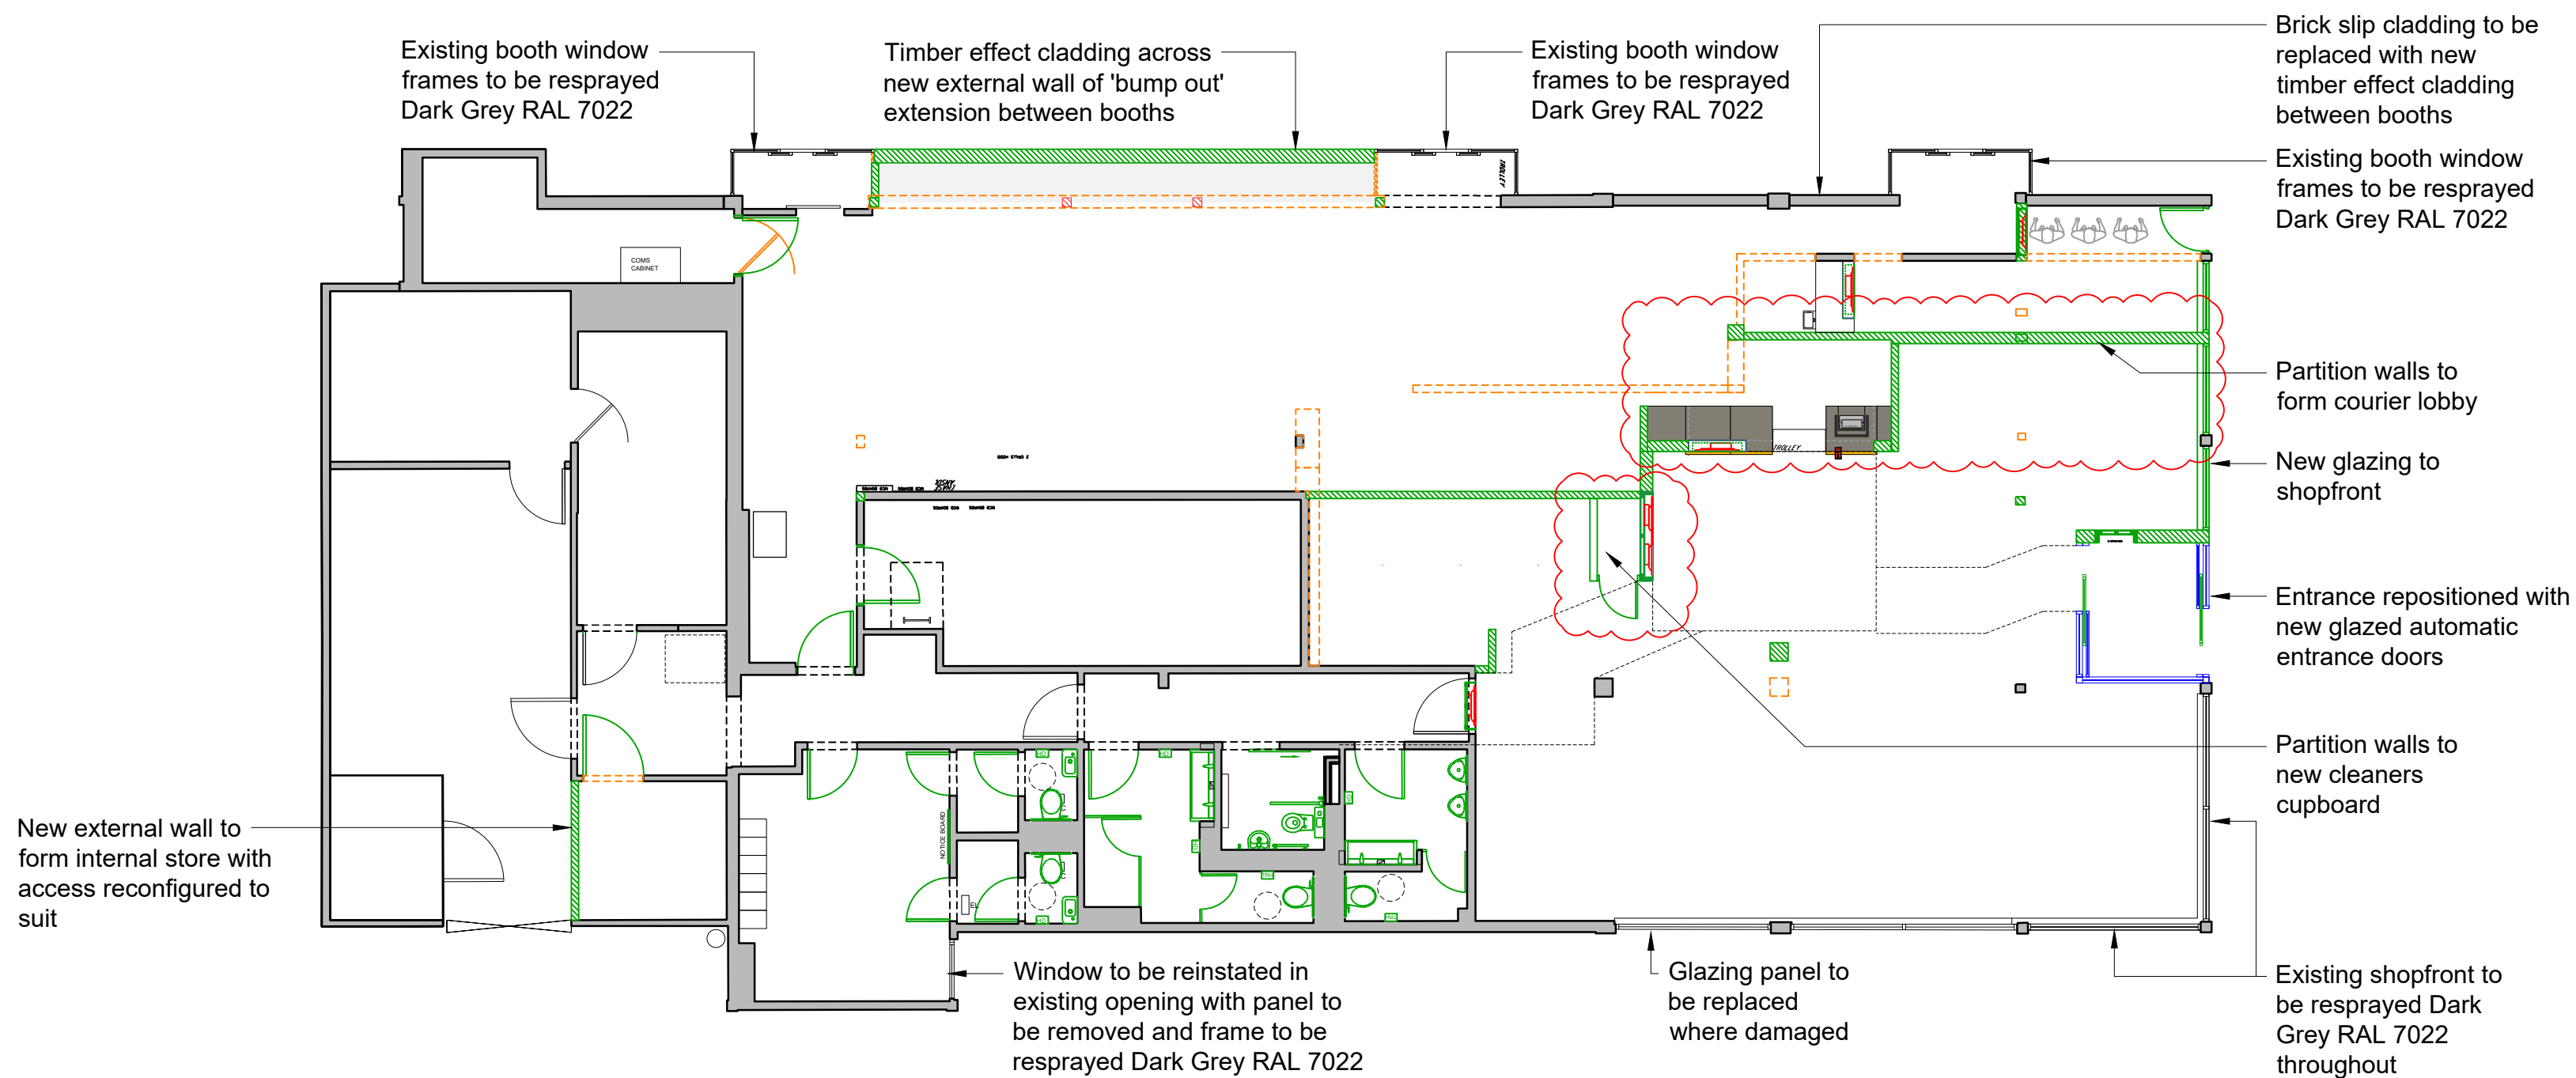

2 PLAN
Proposed Floor Plan
SCALE 1: 100

DRAWINGS BASED ON:

SURVEY:

OTHER: 0912-0940-50-J

C	Updated for planning - Annotation corrected to suit layout	JP/GF	05.08.2024
B	Revised following stage 1 meeting - Bump out extension omitted - Shopfront / DT works amended - Courier Waiting Area, Cleaner's Cupboard and Counter reconfigured	JP/GF	12.06.2024
A	Revised to suit updated GA	JP/GF	04.06.2024
REV	DESCRIPTION	DR / CH	DATE
This drawing has been reviewed and signed off by McDonald's Restaurants Ltd any errors, changes or discrepancies should be reported to the McDonald's project manager and designers prior to commencing work on site.			
NAME (PM):		DATE:	
SIGNATURE:			
GENERAL NOTES: All works are to be undertaken in accordance with the Building Regulations and the latest British Standards. All proprietary materials and products are to be used strictly in accordance with the manufacturers recommendations. All dimensions to be checked on site prior to construction.			
ON BEHALF OF:			

MC DONALDS RESTAURANTS LTD
STORE ADDRESS
Holbeach Road
STORE No
940

Spalding, Lincolnshire PE12 6JP

DRAWING TITLE
INTERNAL LAYOUTS

Existing & Proposed
Scale @ A1
Created on: MAY 2024
Drawn by: JP
Checked by: GF
Purpose of Issue: STAGE 1

OPEN architecture
Anton House
South Park
Sevenoaks / Kent / TN13 1EB
Job Reference
21600
www.openarc.co.uk
T +44 01732 779580
F +44 01732 741316
Store Number
940
Drawing No
06
Rev
C

