


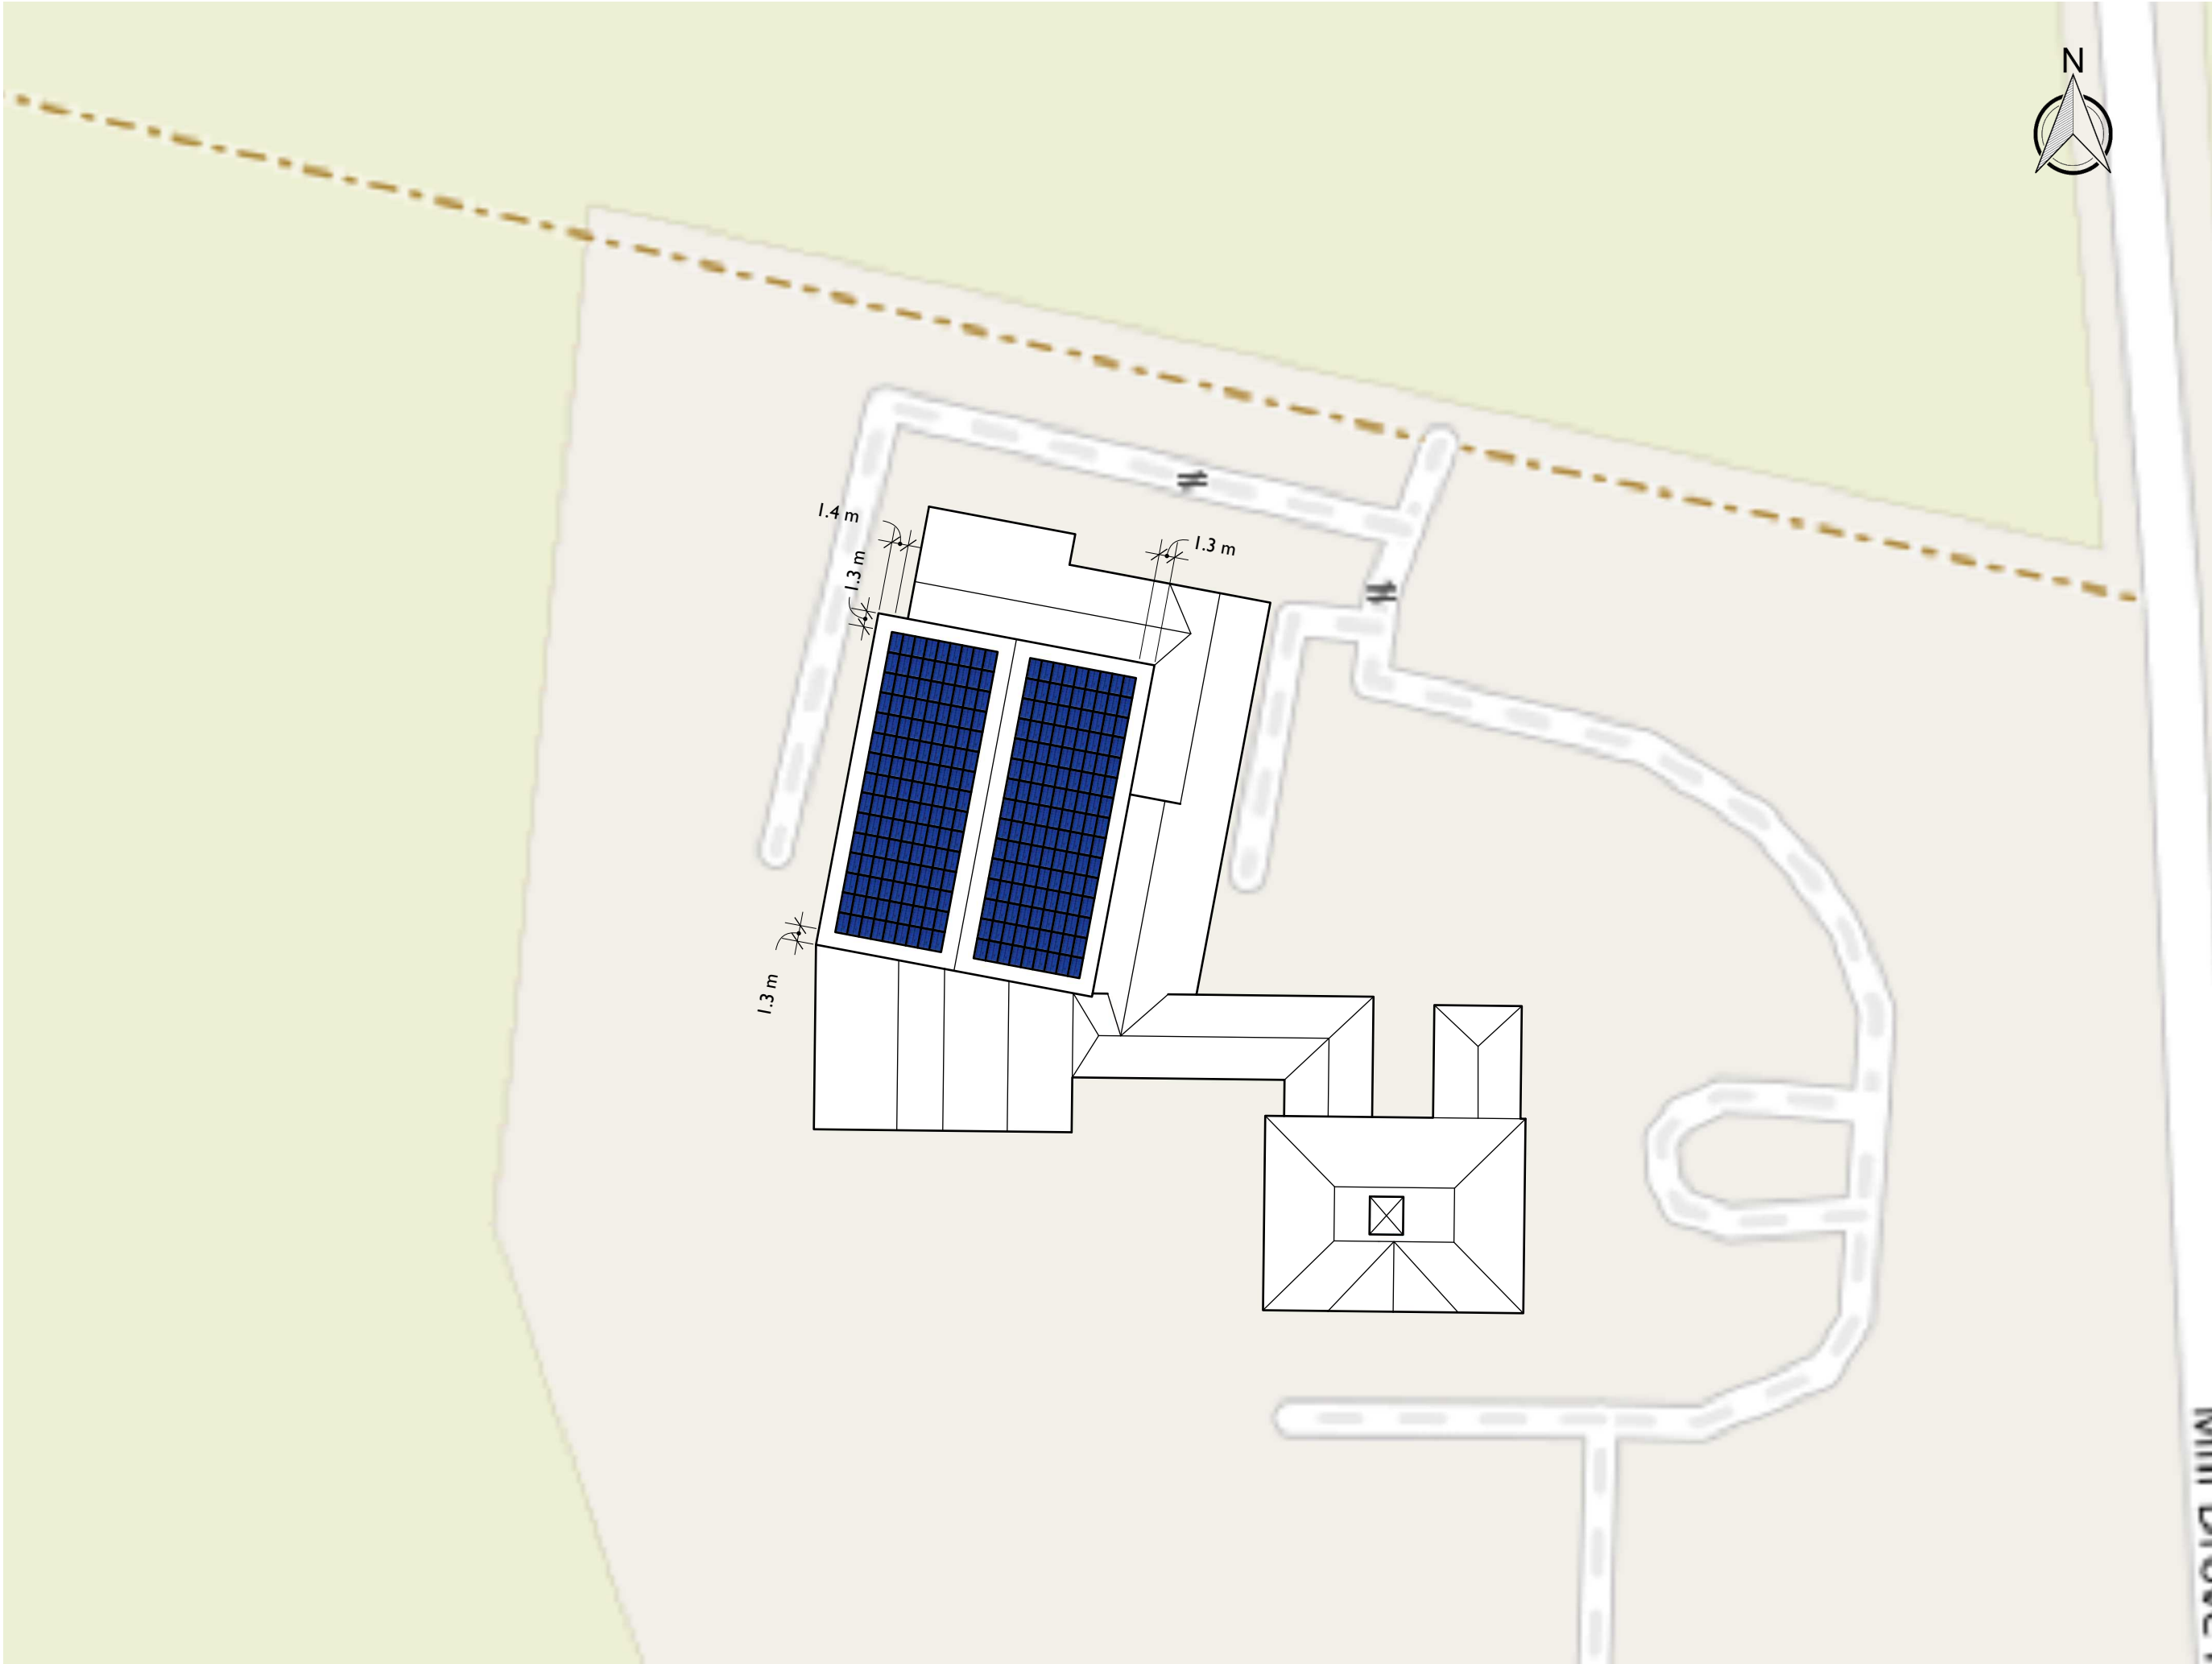

A	Site Plan	Scale: 1:500		Elm Tree Farm	REVISIONS		
					1	DD/MM/YY	REMARKS
					2	19/06/21	Site Plan for planning application
					3	/-/	...
					4	/-/	...
01		A3	Drawn by: JM	Approved: JS	5	/-/	...