




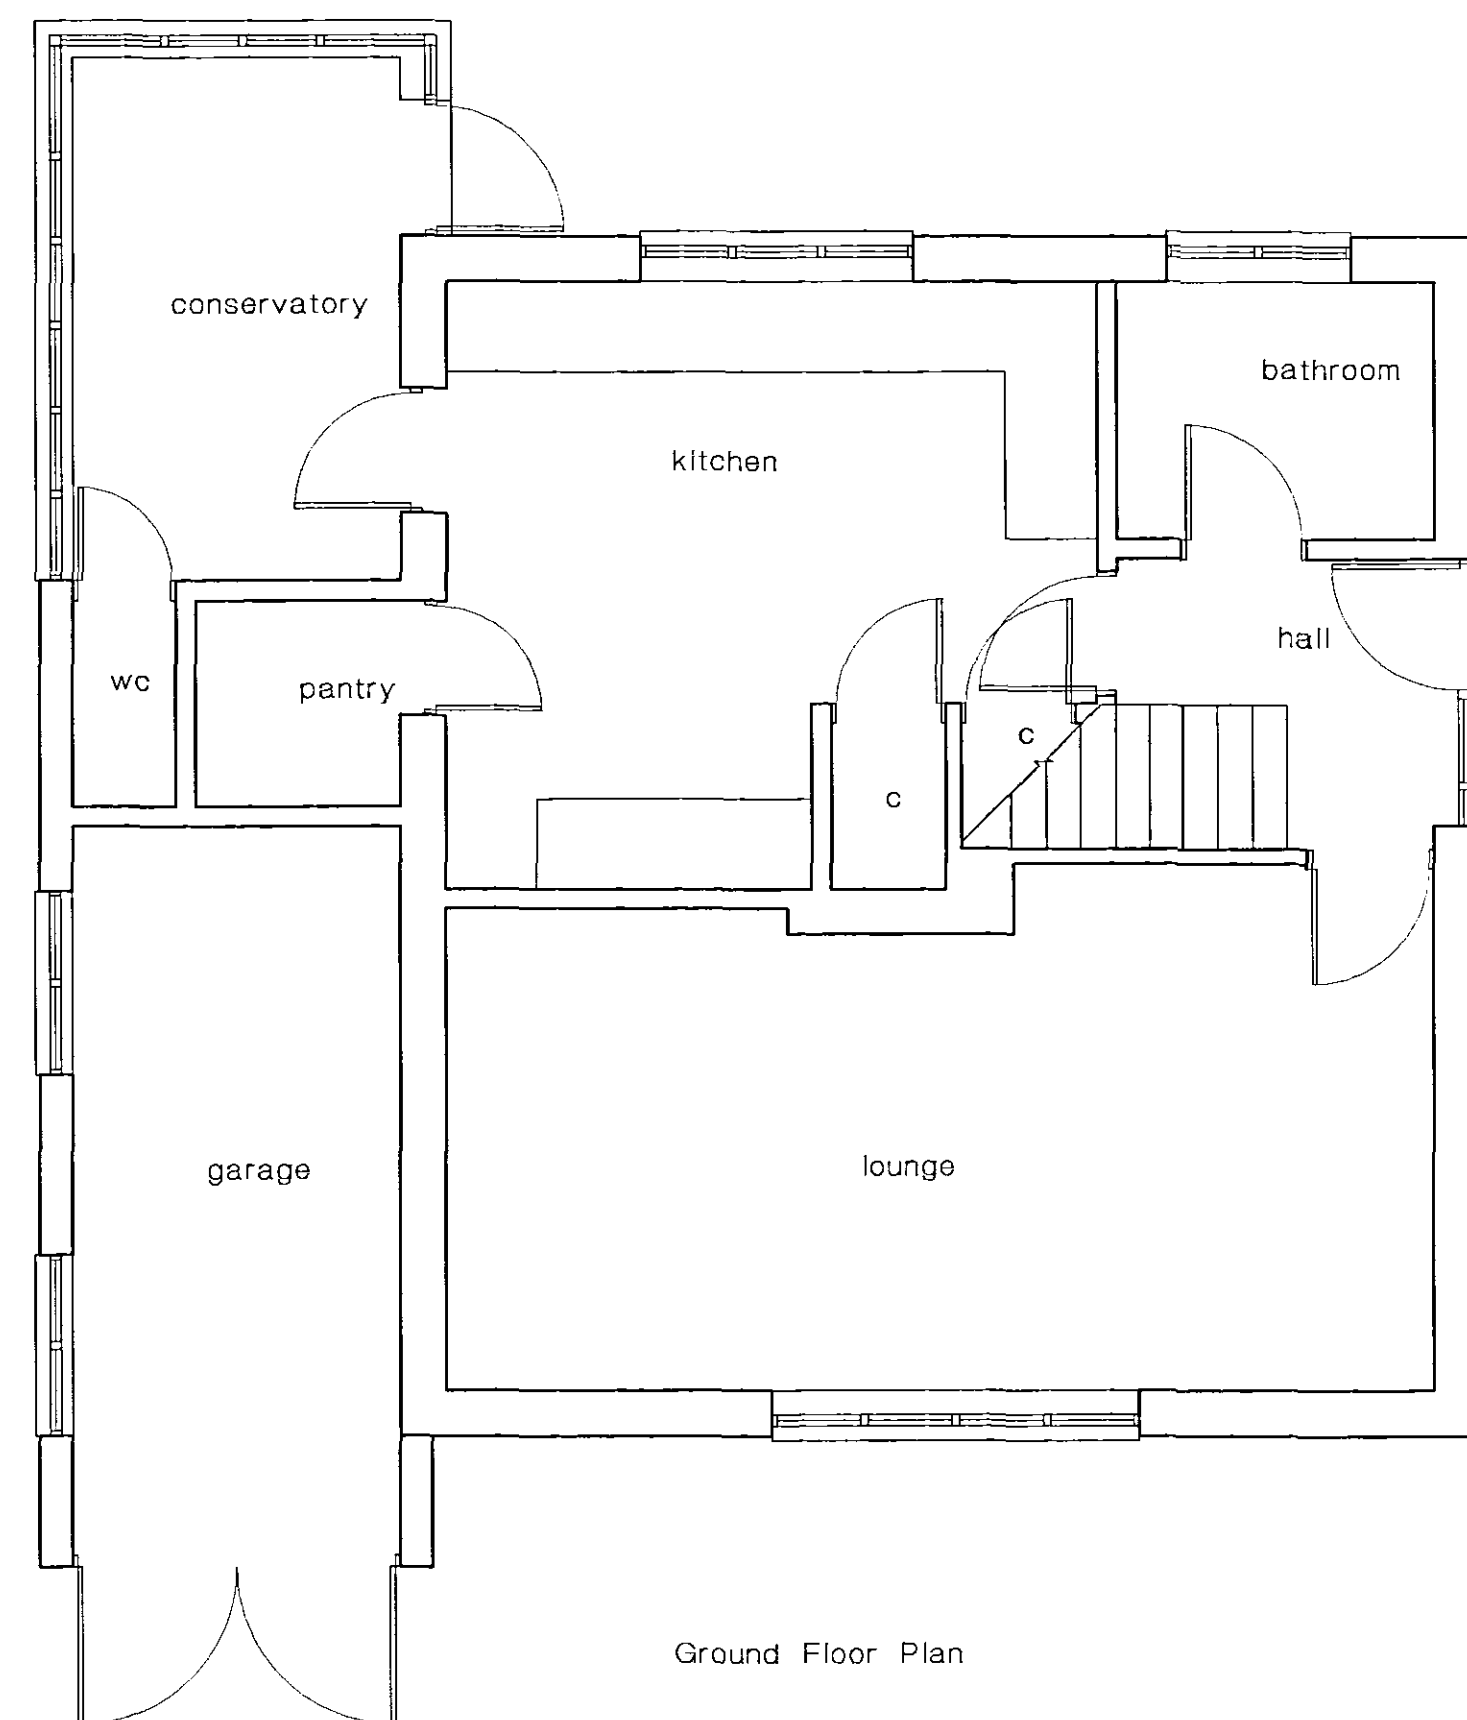


Ground Floor Plan

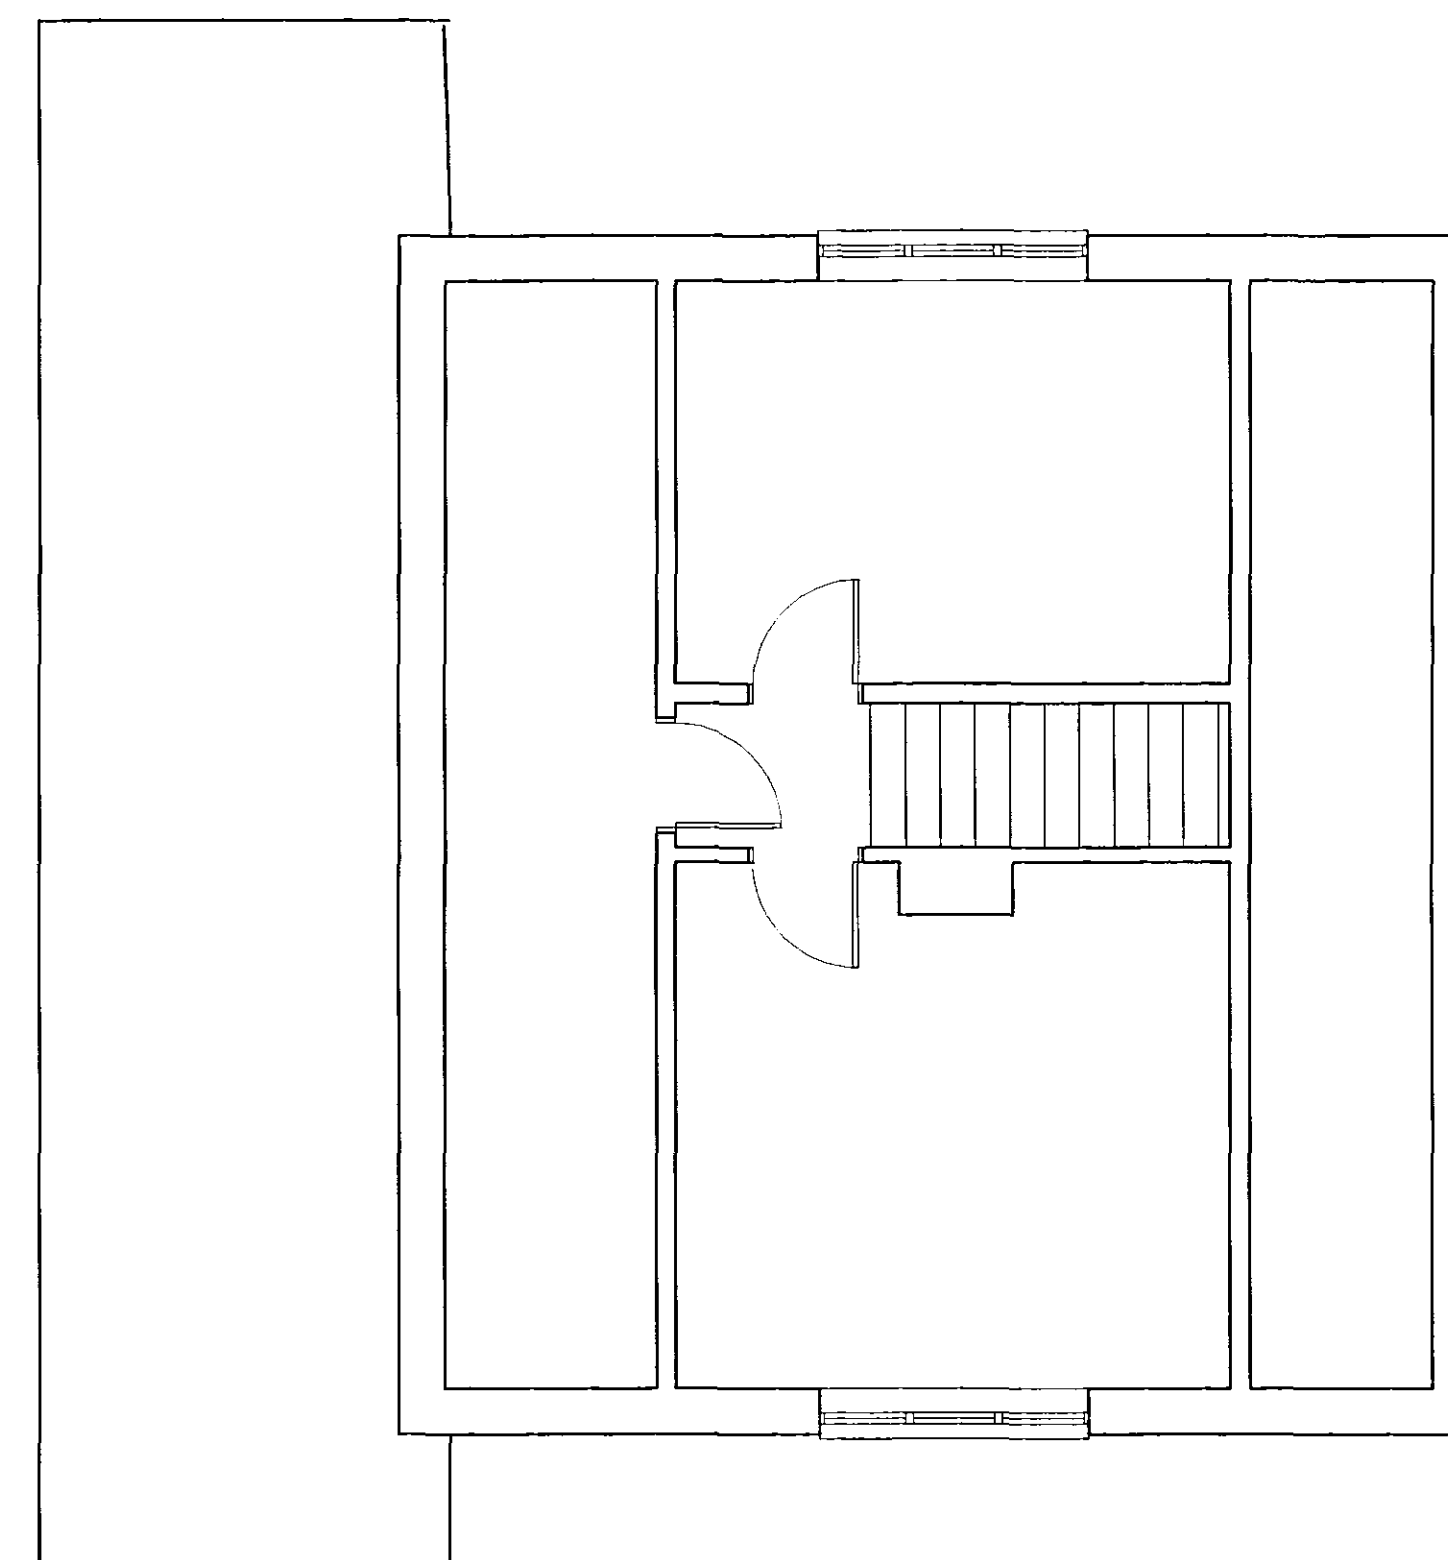


First Floor Plan

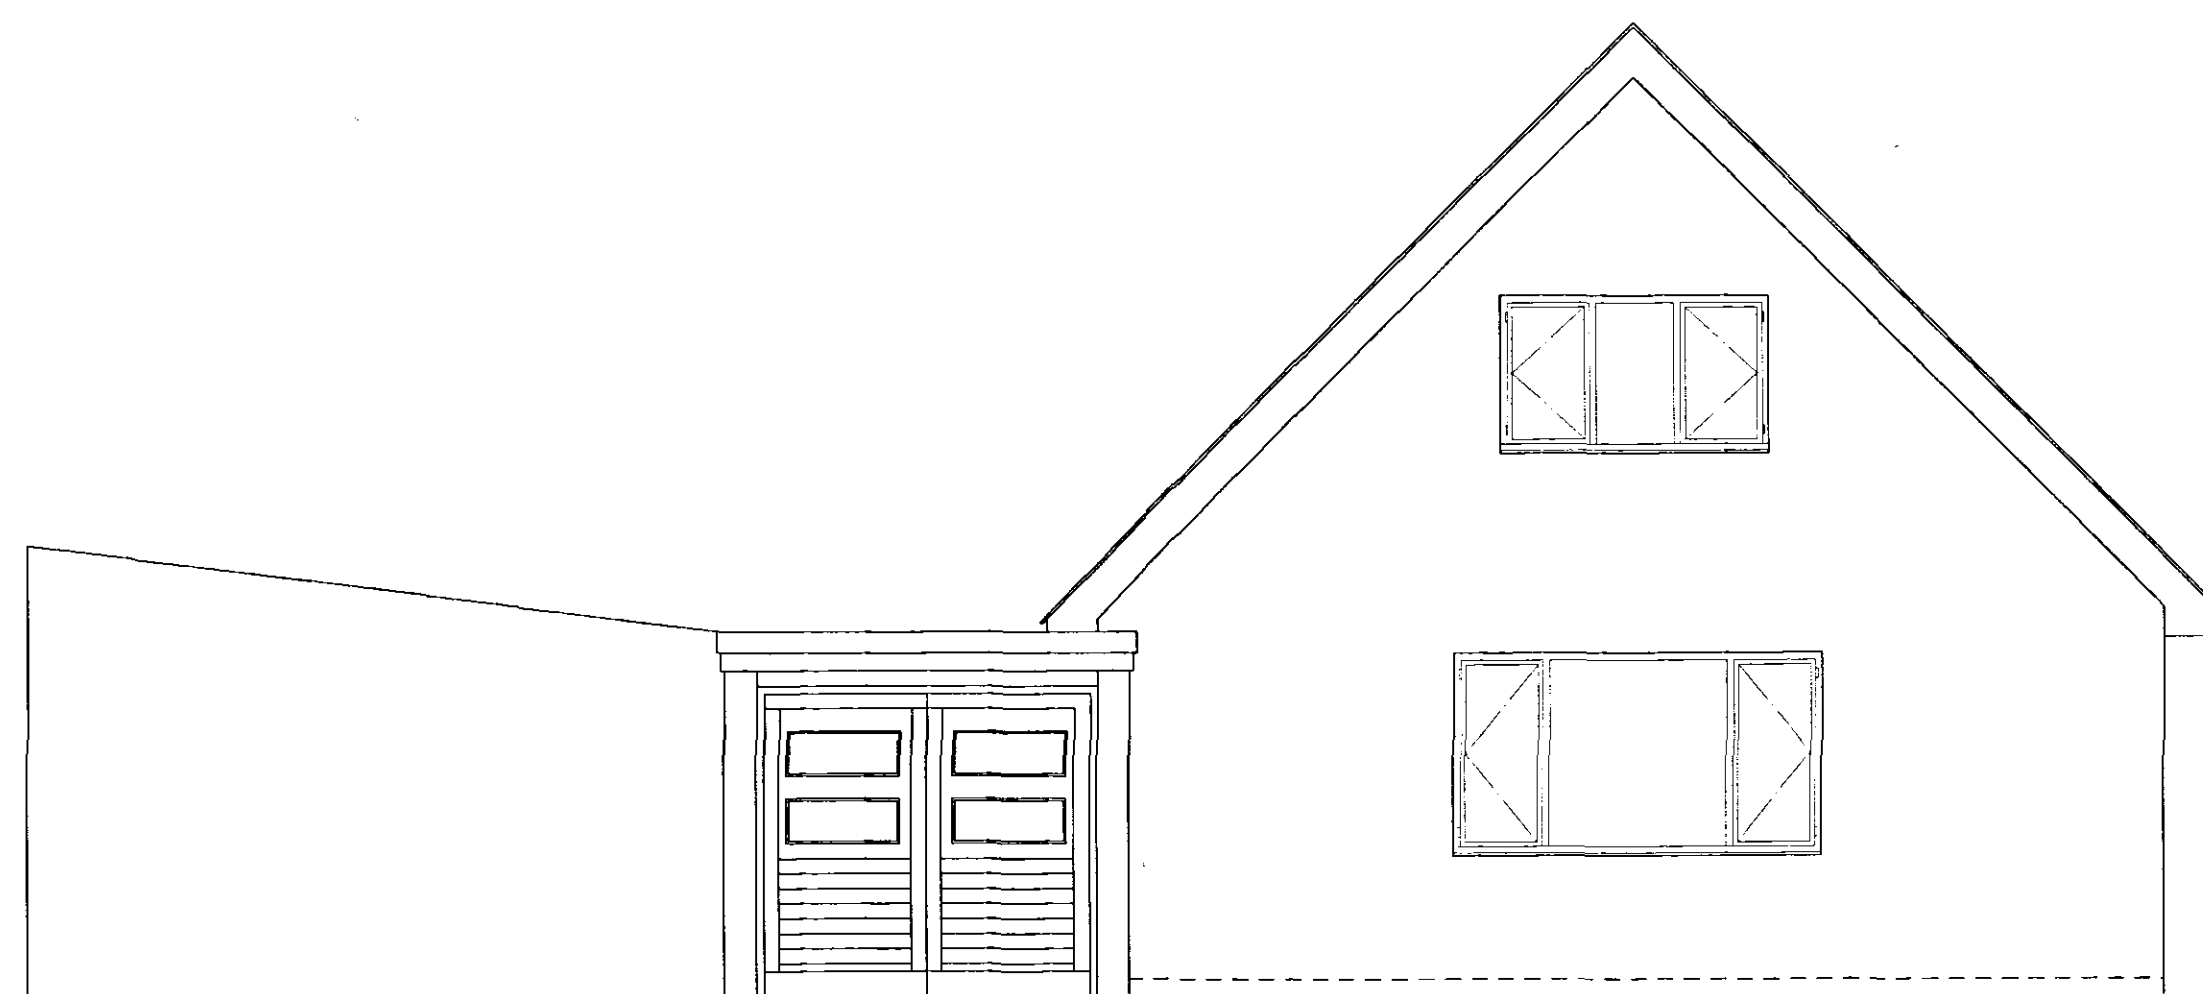


Front Elevation

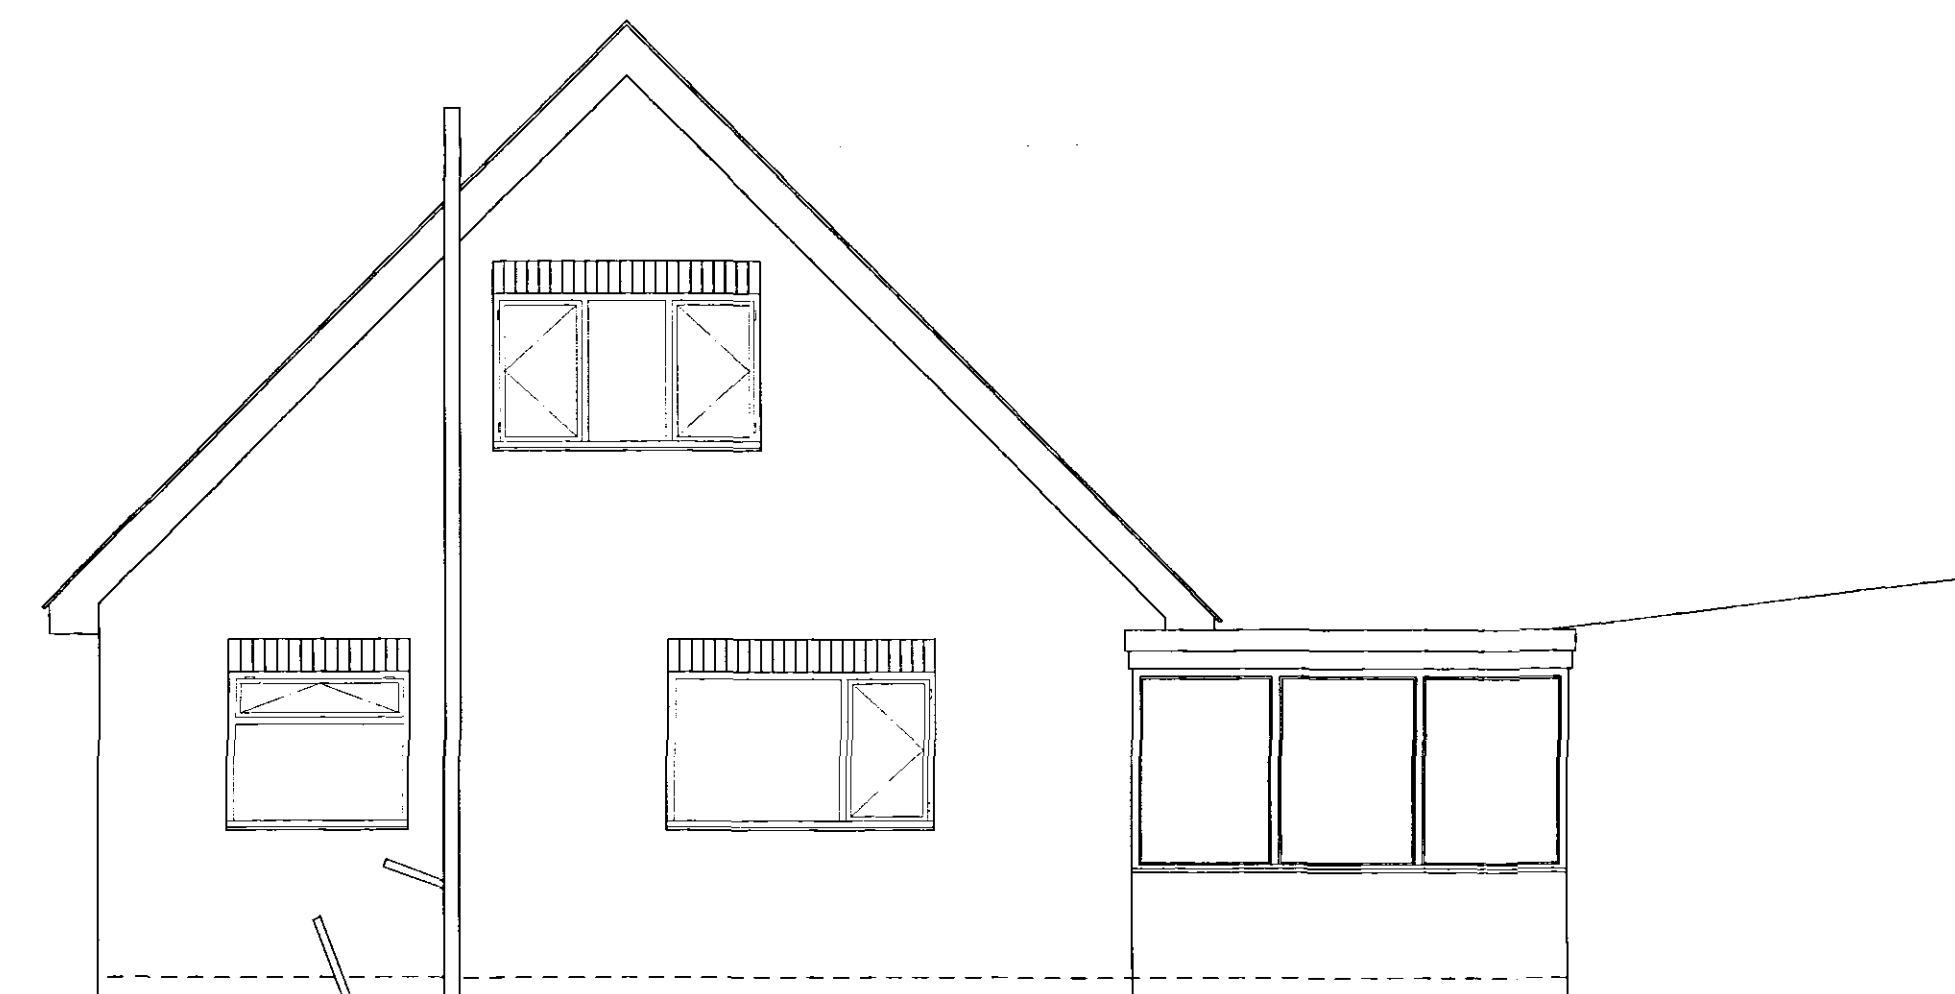


Rear Elevation

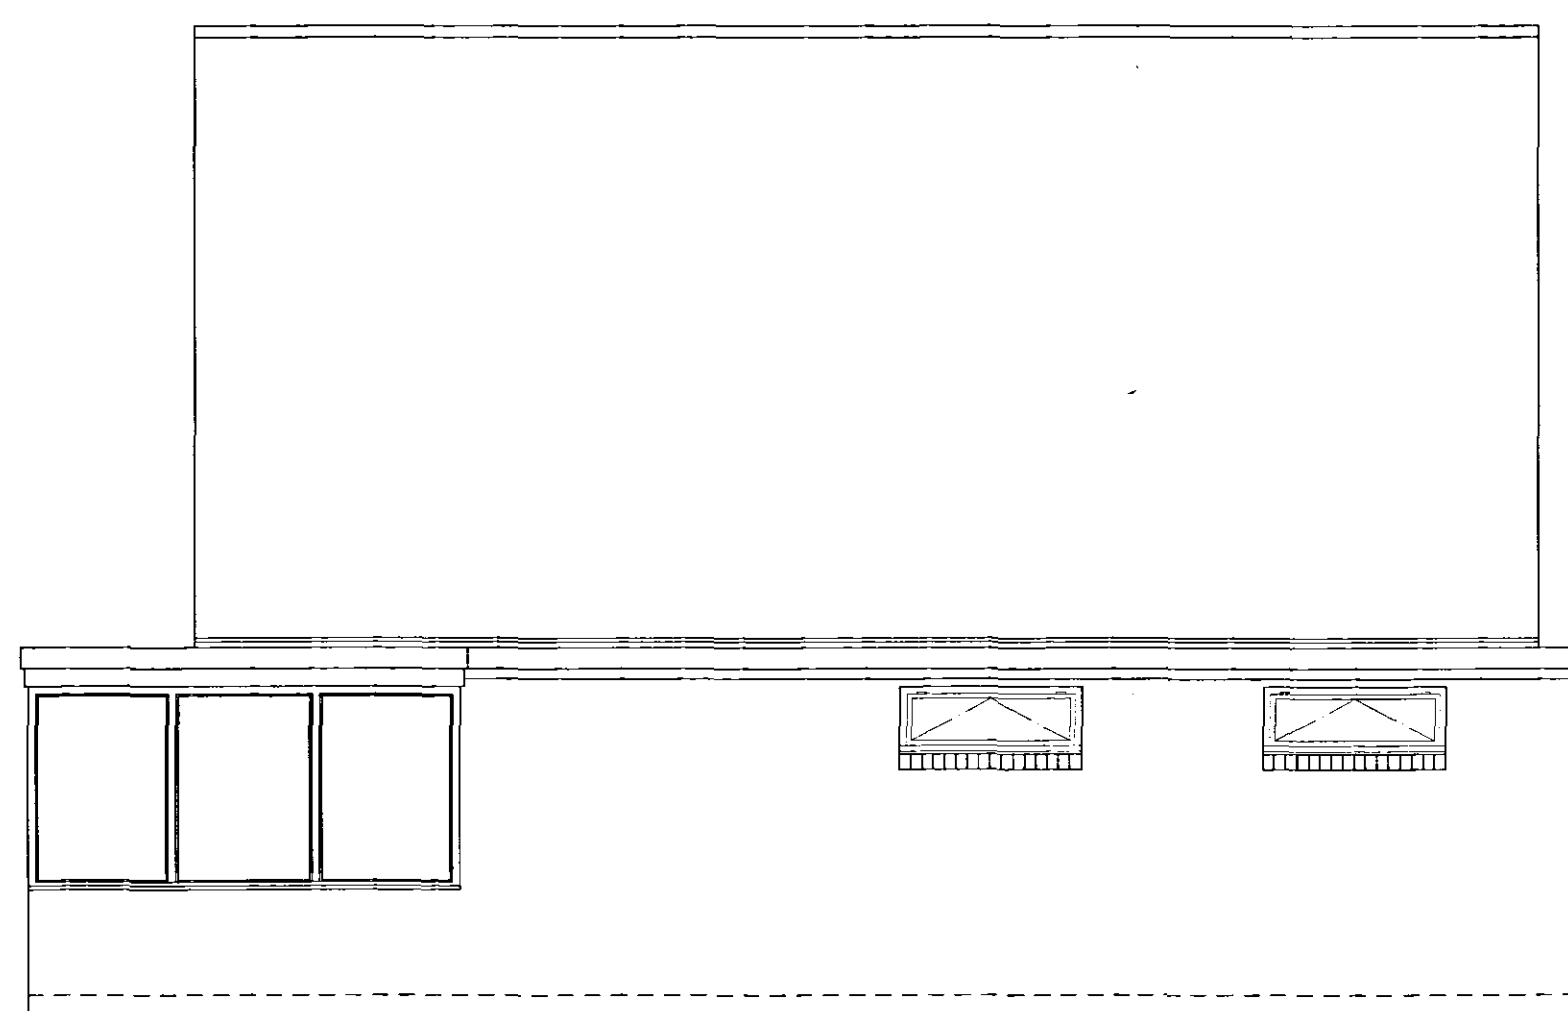

Side Elevation

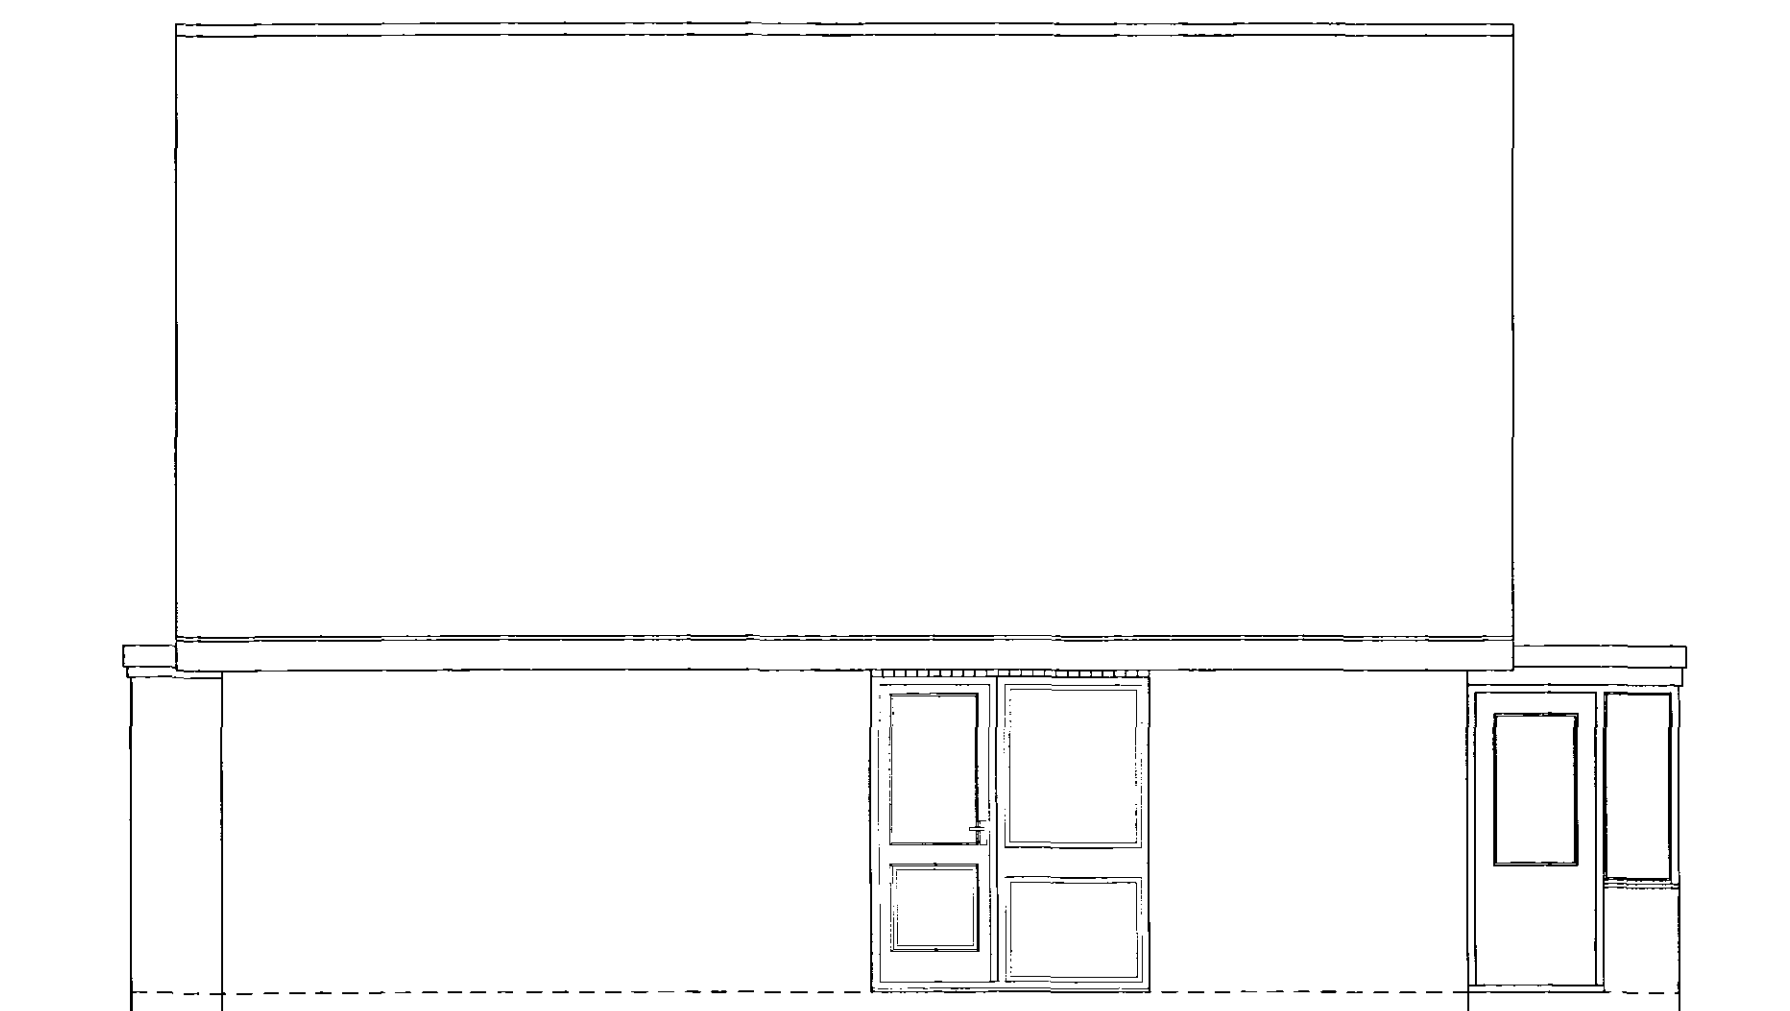

Side Elevation

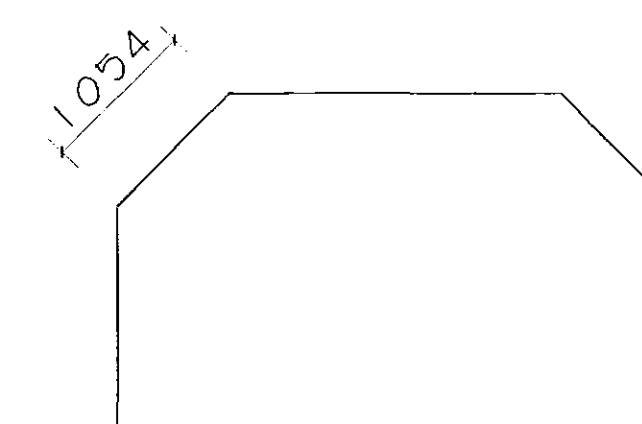

SHDC
Planning & Development
- 6 JUN 2008
Ref: 0672108

USE FIGURED DIMENSIONS ONLY
DO NOT SCALE

CONTRACT
Proposed extension
At 4 Manor Close,
Spalding, Lincs PE11 2TR.

DRAWING TITLE
Existing Plans And Elevations

**DETERMINED
PLAN**

SCALE 1:50,			
DATE April 08	DRAWN BY. GH		
JOB No. PFR 109	PLOT No.	SHEET 001	REV

Client
P & F. Rawden