




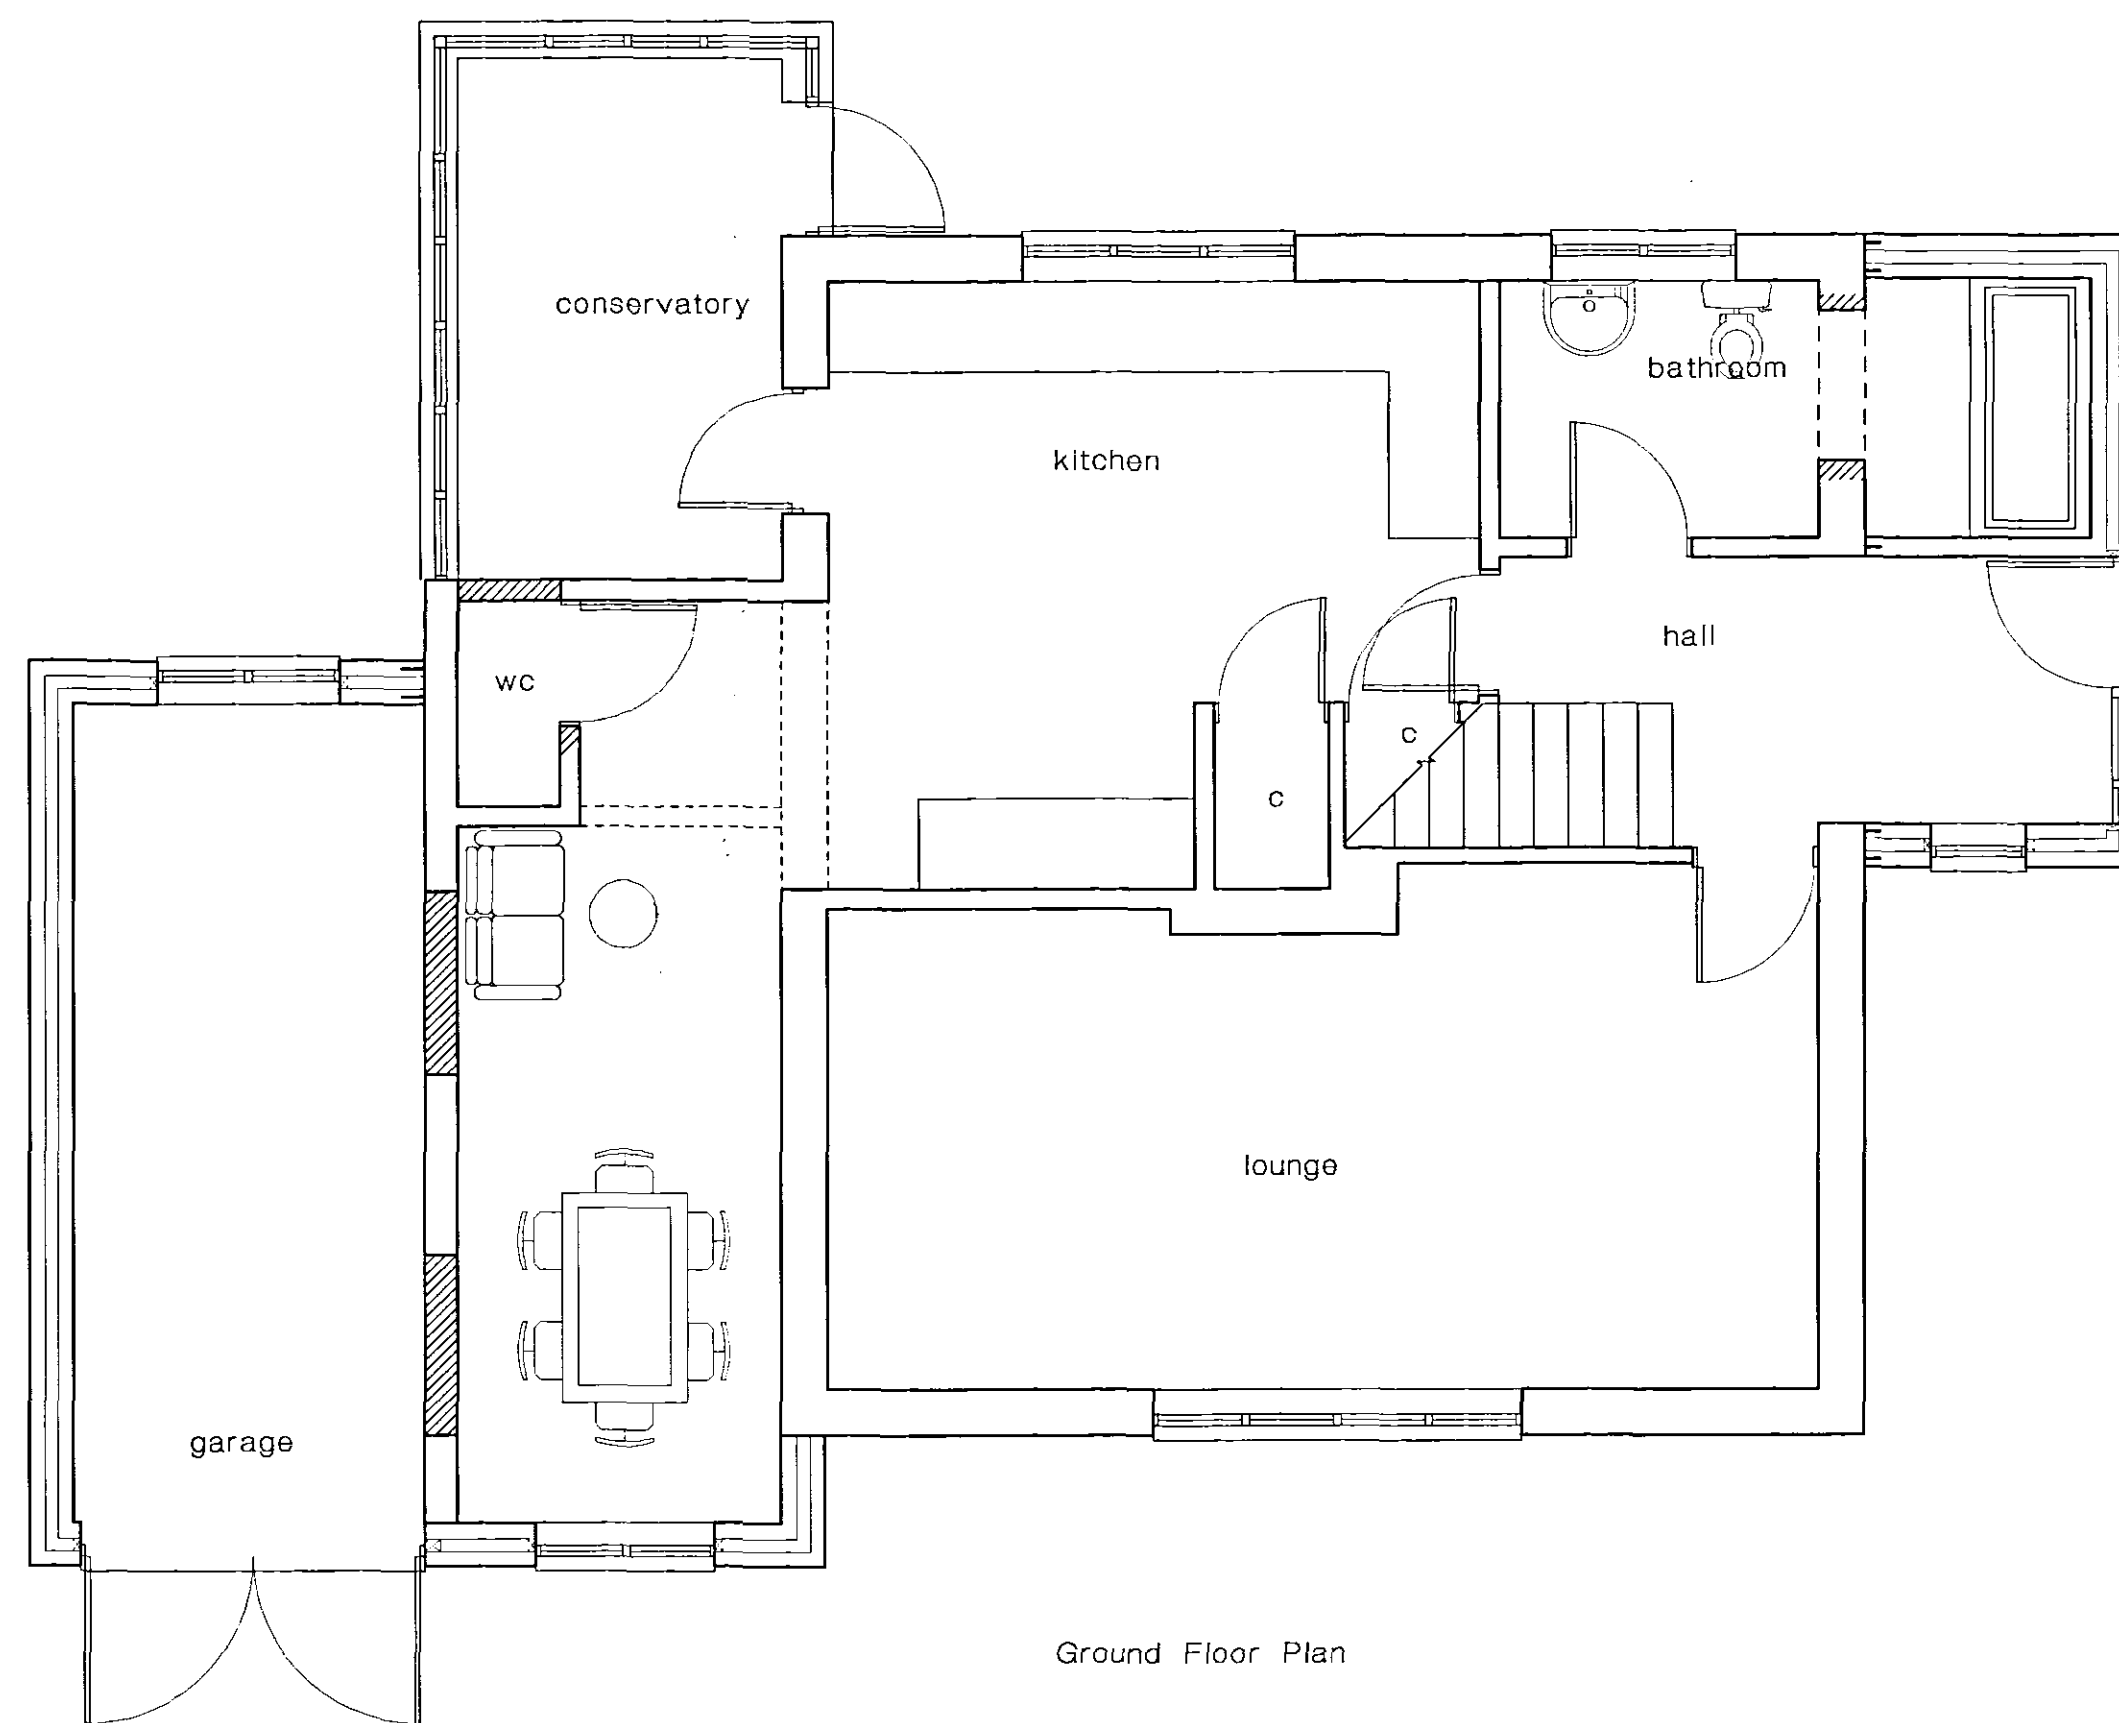


Ground Floor Plan

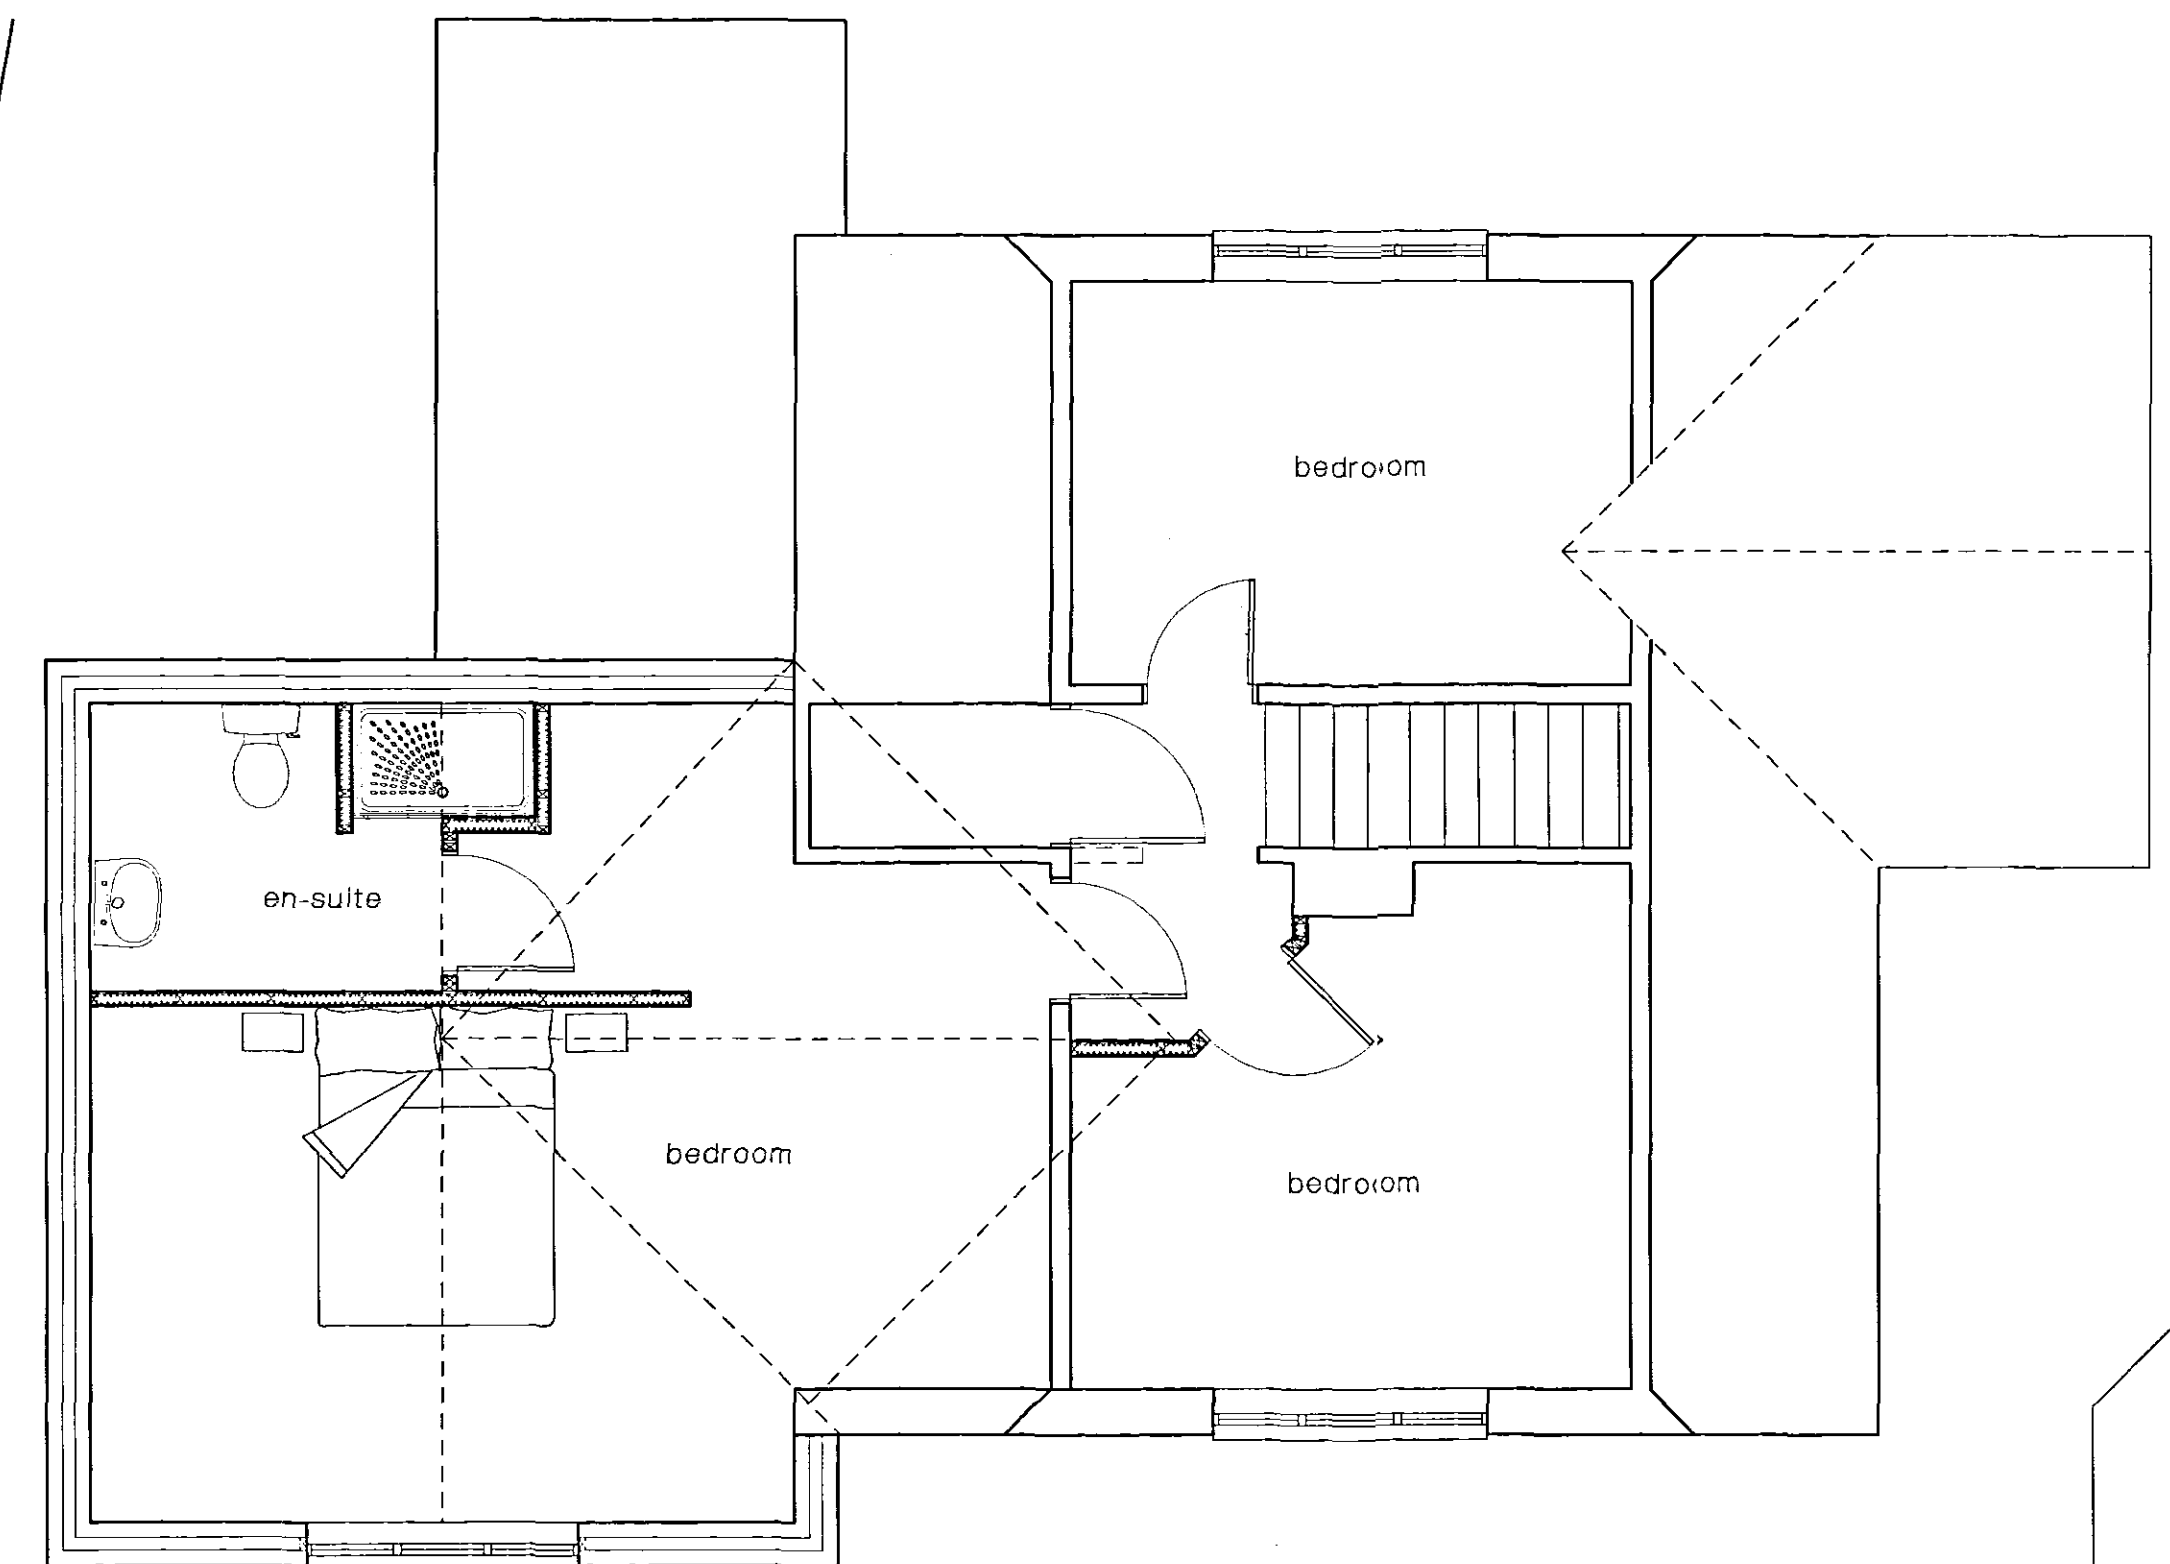

First Floor Plan

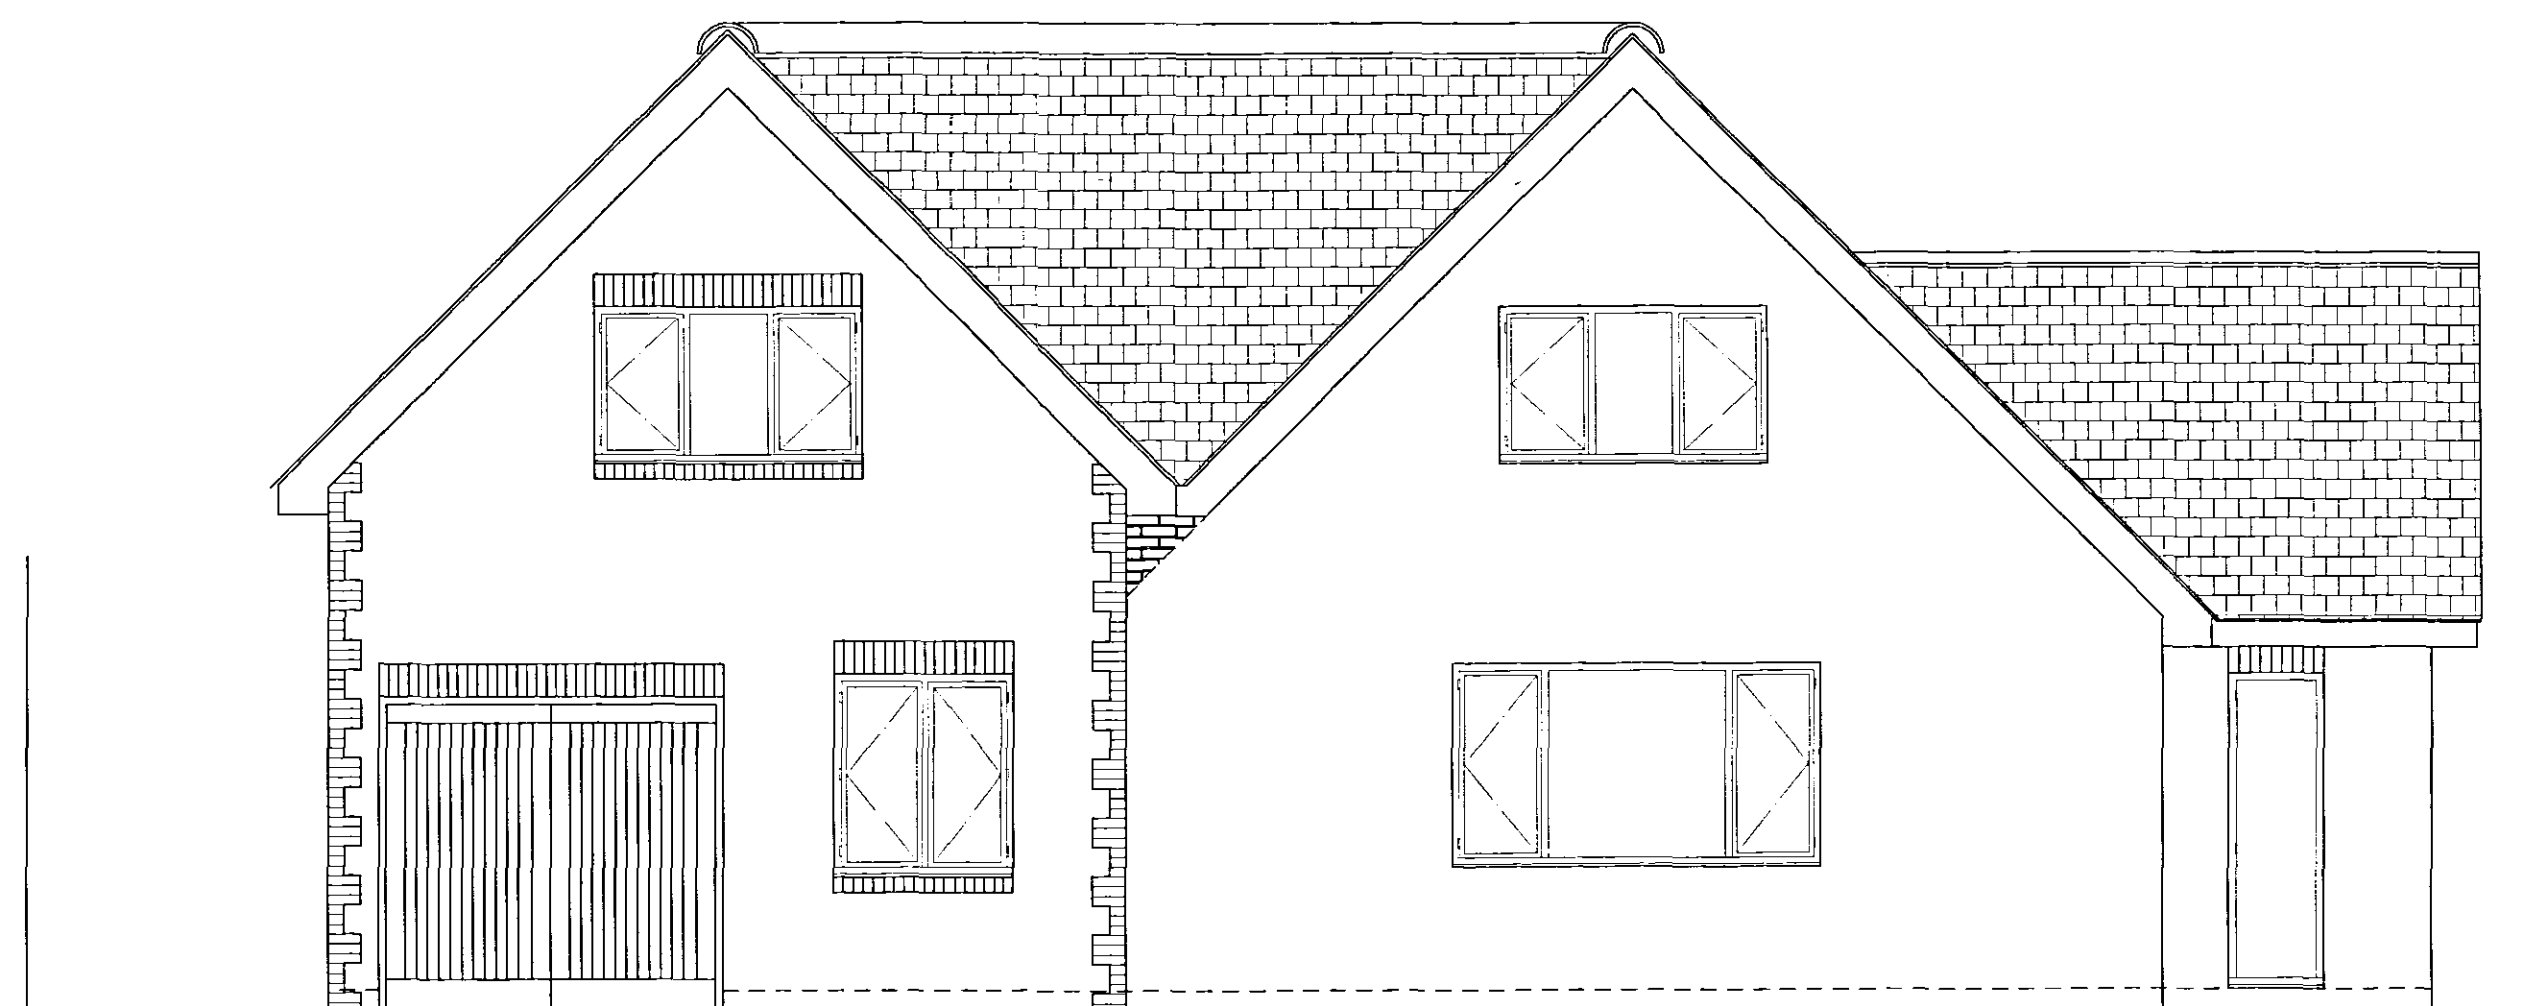


Front Elevation

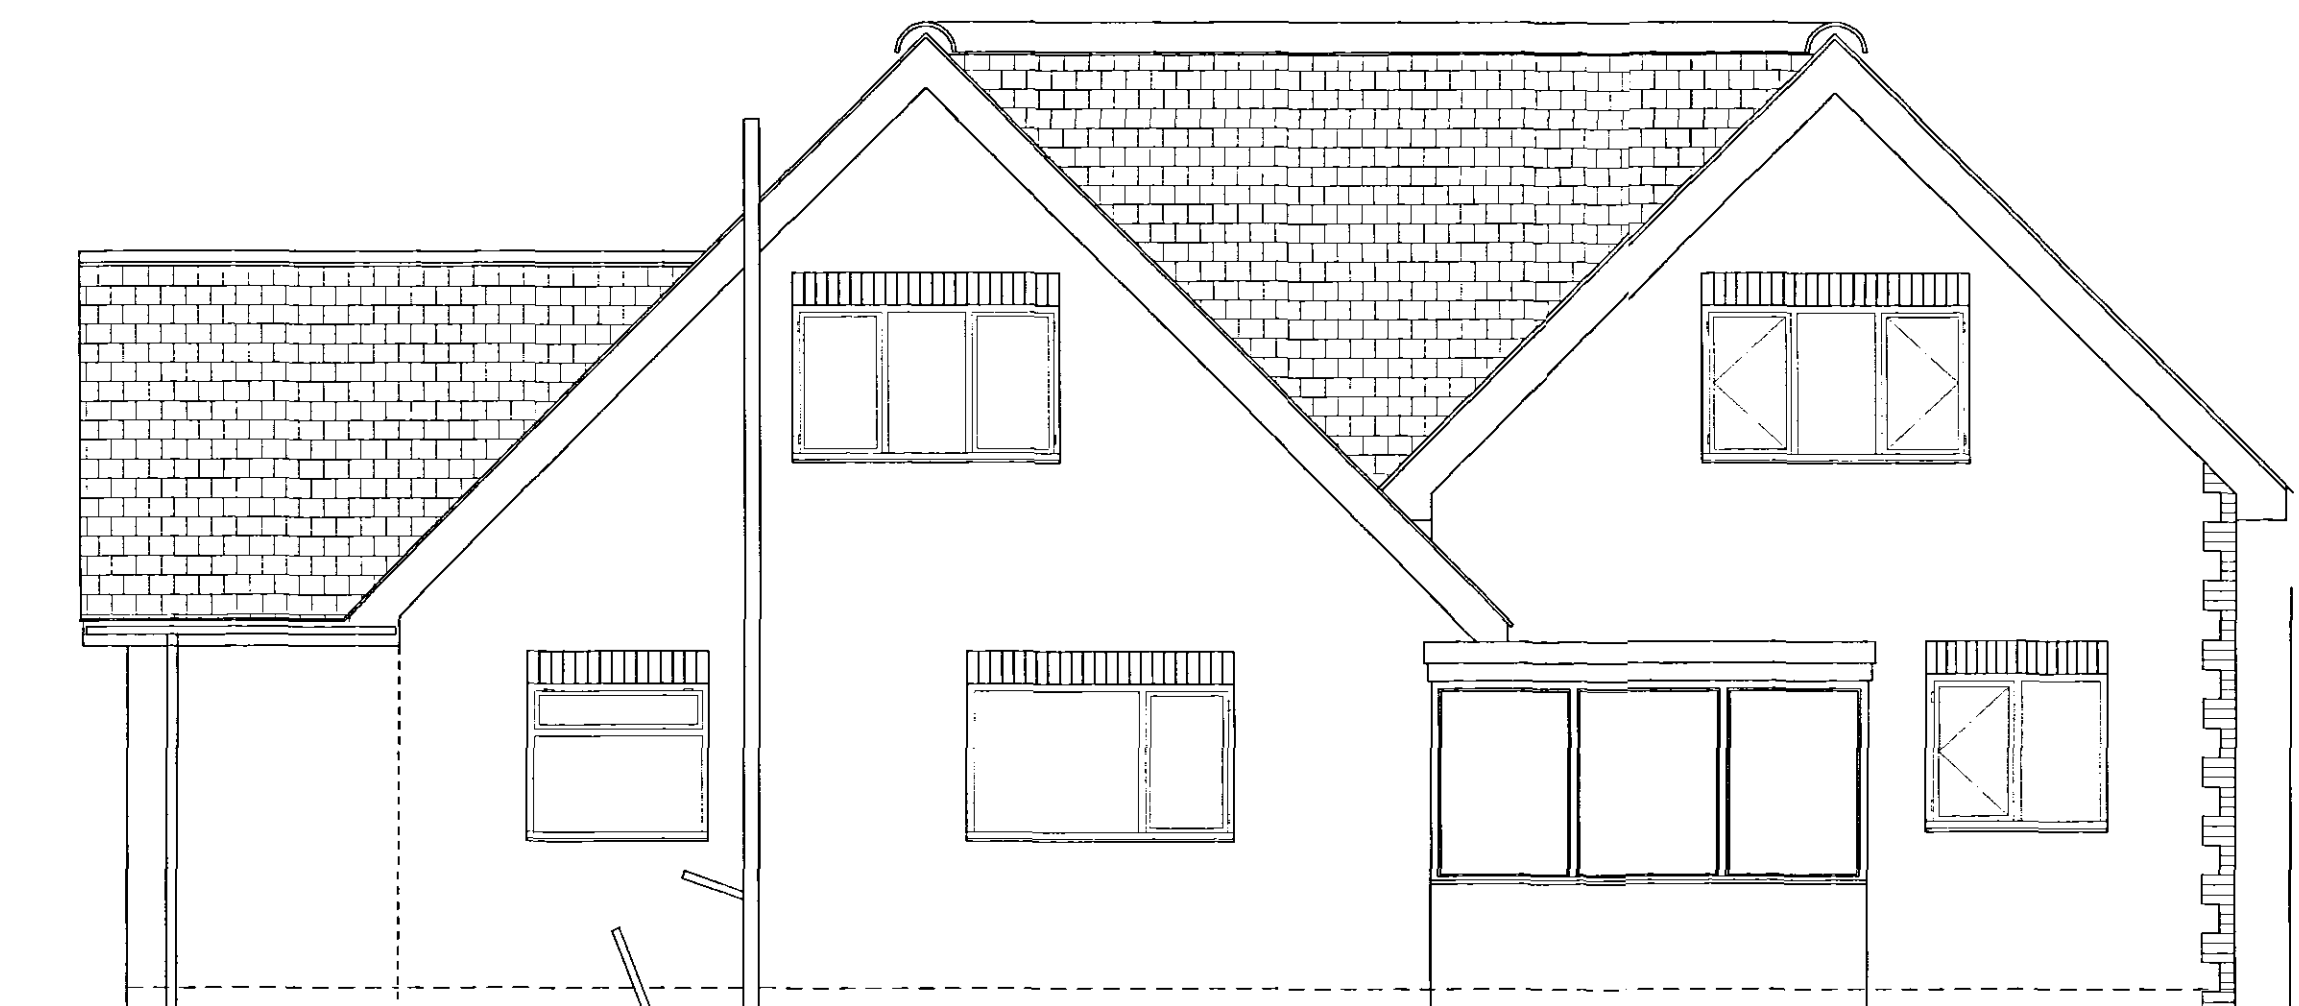


Rear Elevation

SHDC
Planning & Development
- 6 JUN 2008
Ref: 0672/08

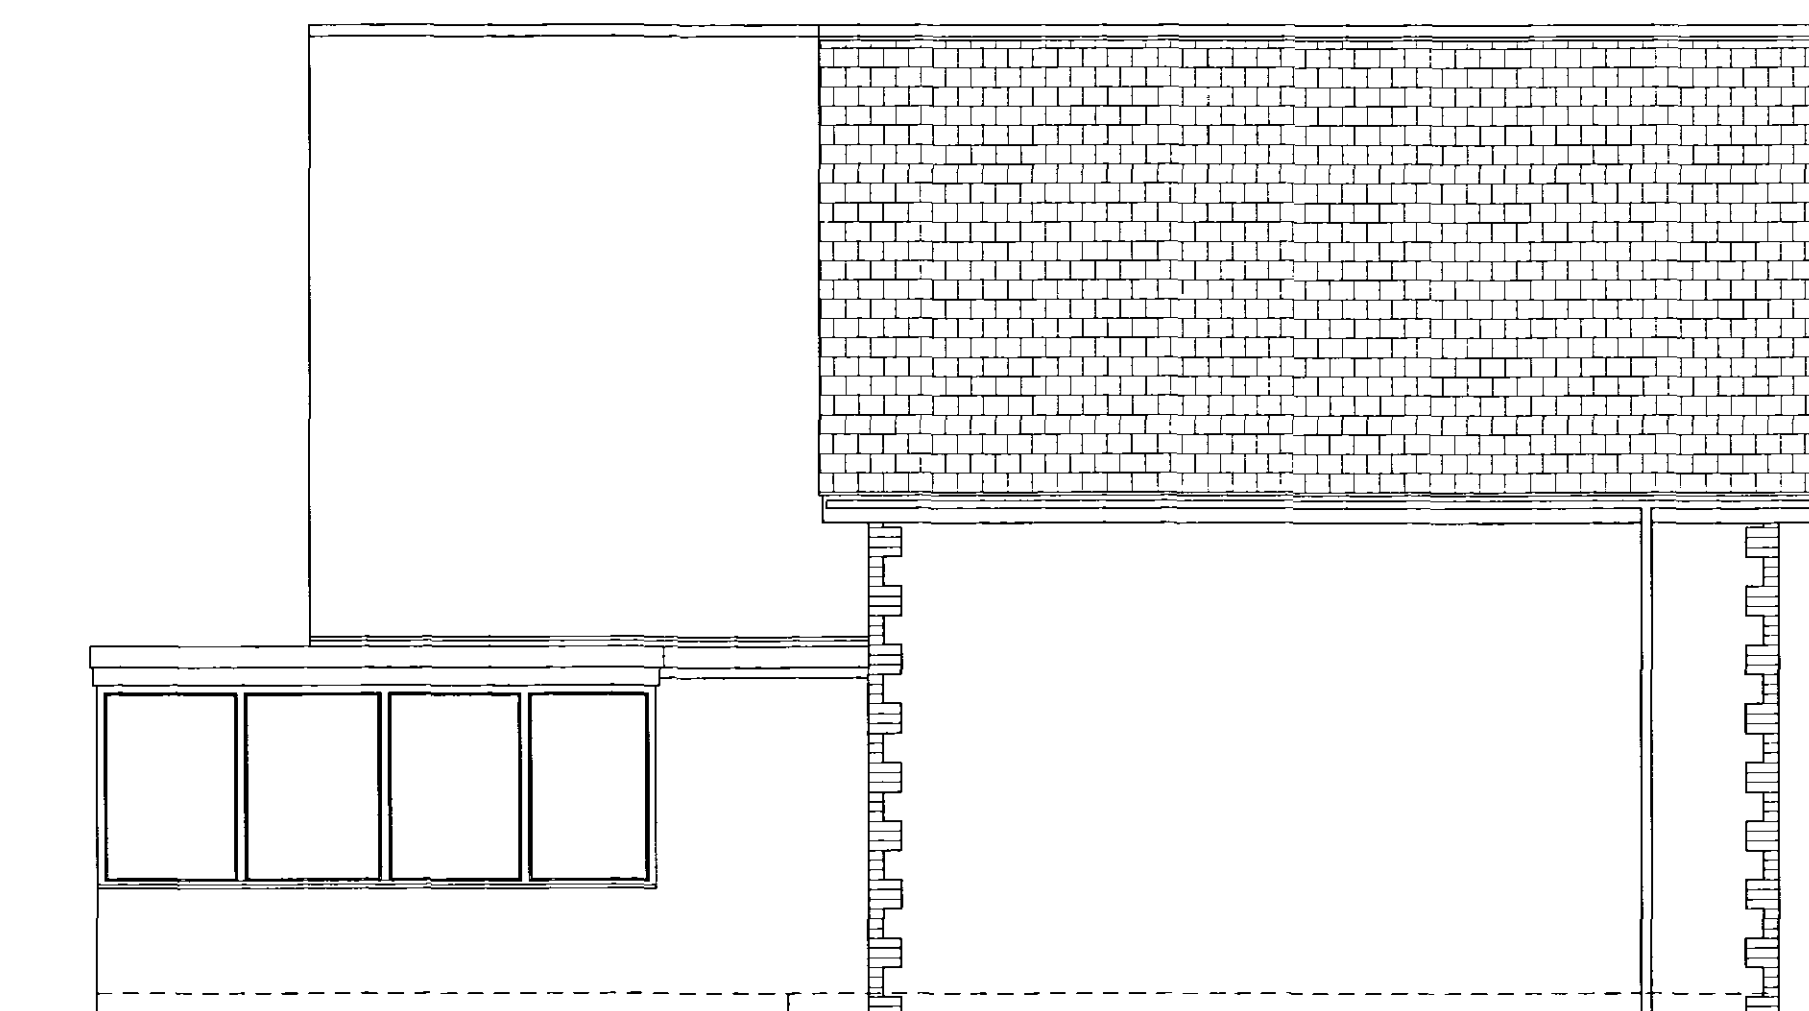

Side Elevation

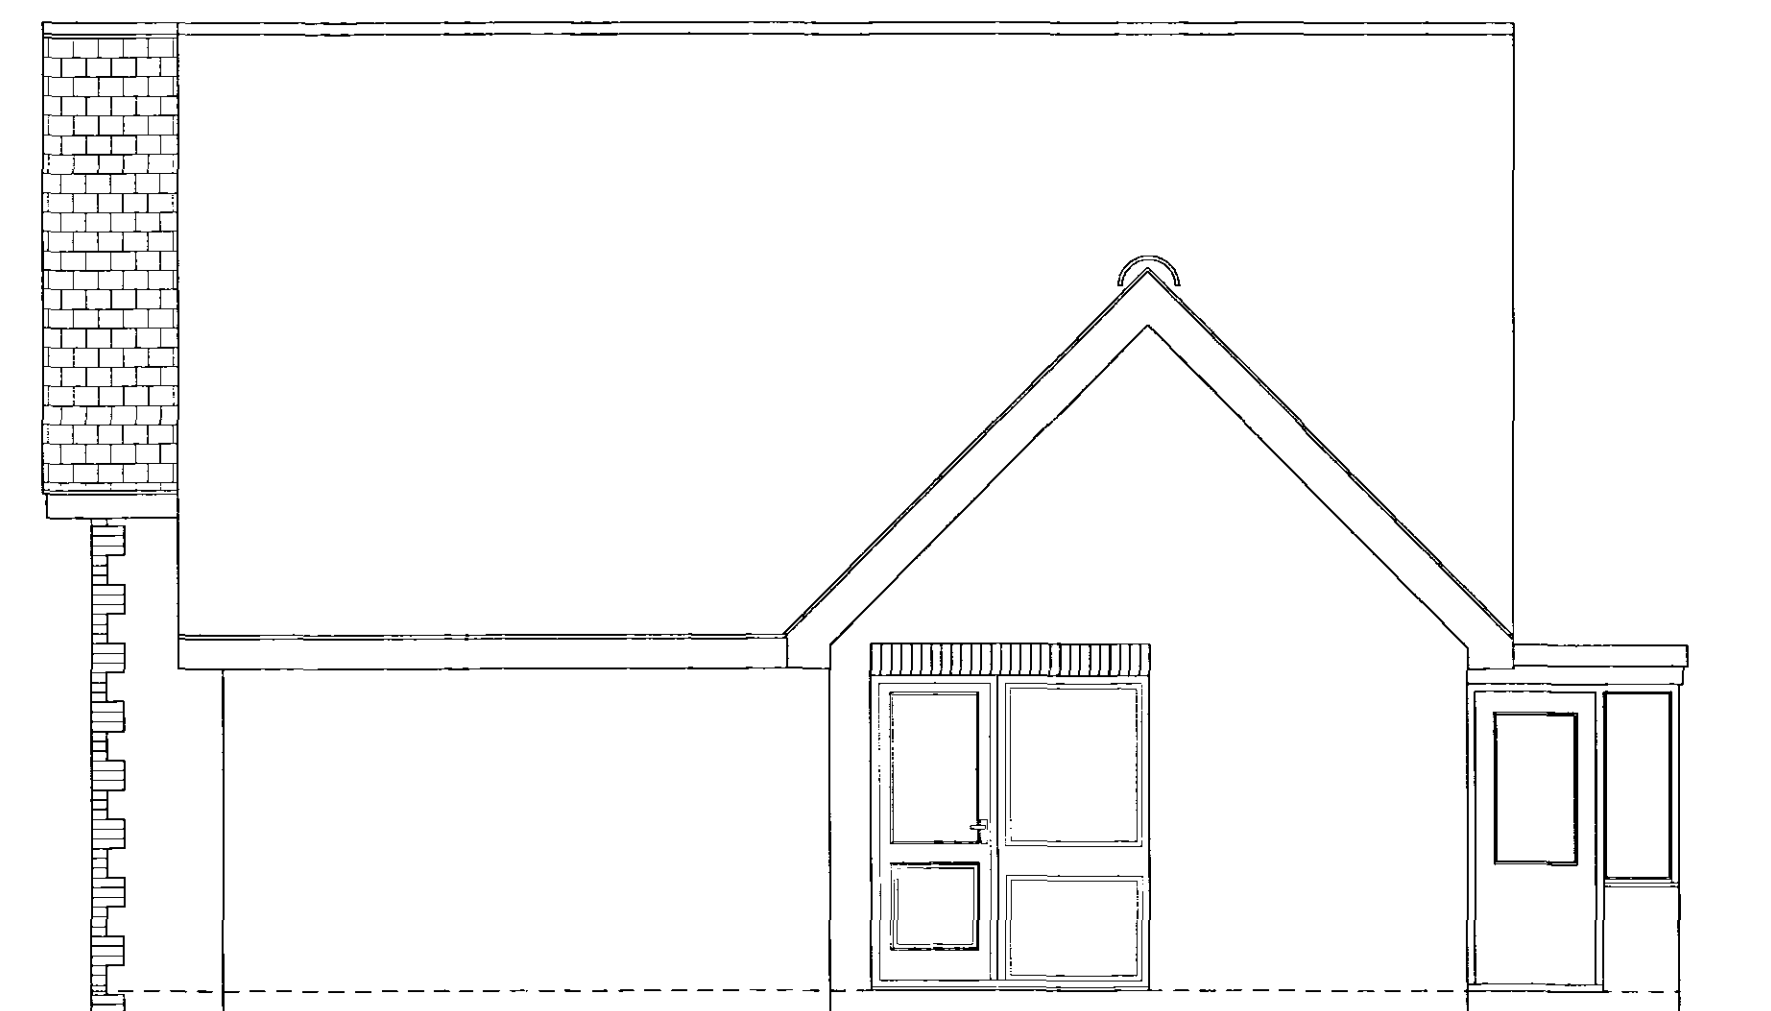

Side Elevation

USE FIGURED DIMENSIONS ONLY
DO NOT SCALE

CONTRACT
Proposed extension
At 4 Manor Close,
Spalding, Lincs PE11 2TR.

DRAWING TITLE:
Proposed Plans And Elevations

SCALE 1:50,
DATE May 08 DRAWN BY. GH
JOB No. PFR 109 PLOT No. SHEET 002 REV

Client
P & F. Rawden

**DETERMINED
PLAN**