



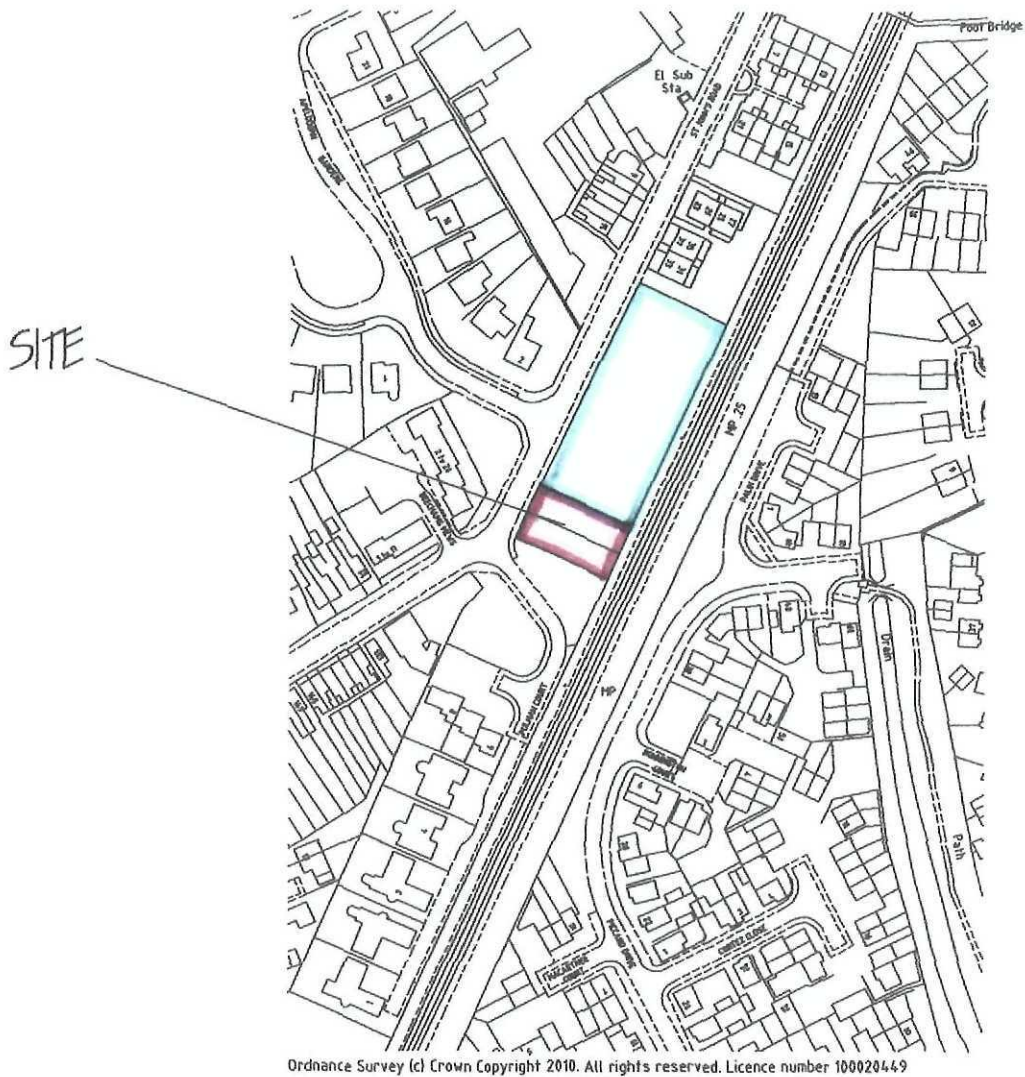


Ordnance Survey (c) Crown Copyright 2010. All rights reserved. Licence number 100020449


LOCATION PLAN,
1/ 2500.

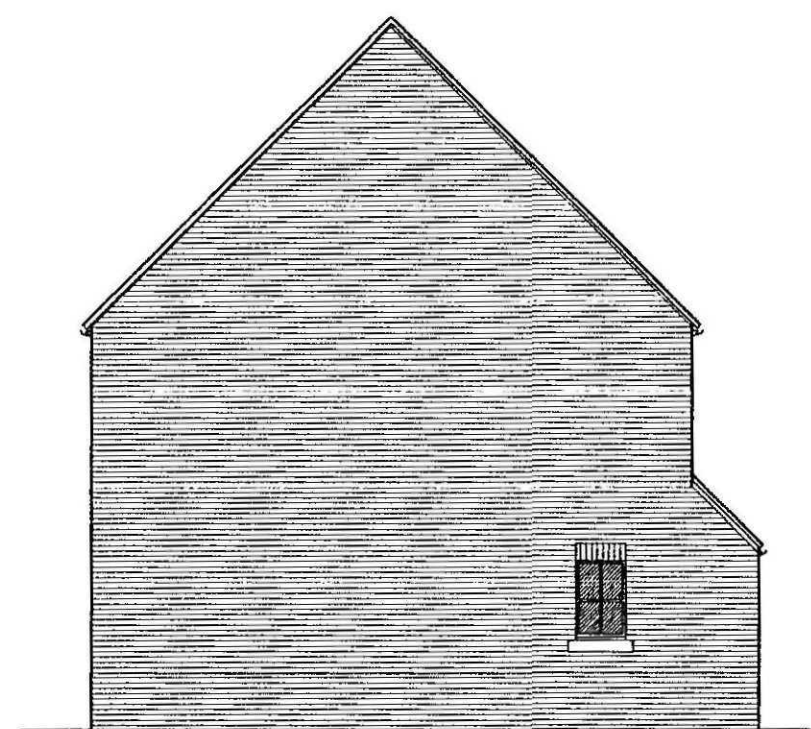


SIDE ELEVATION

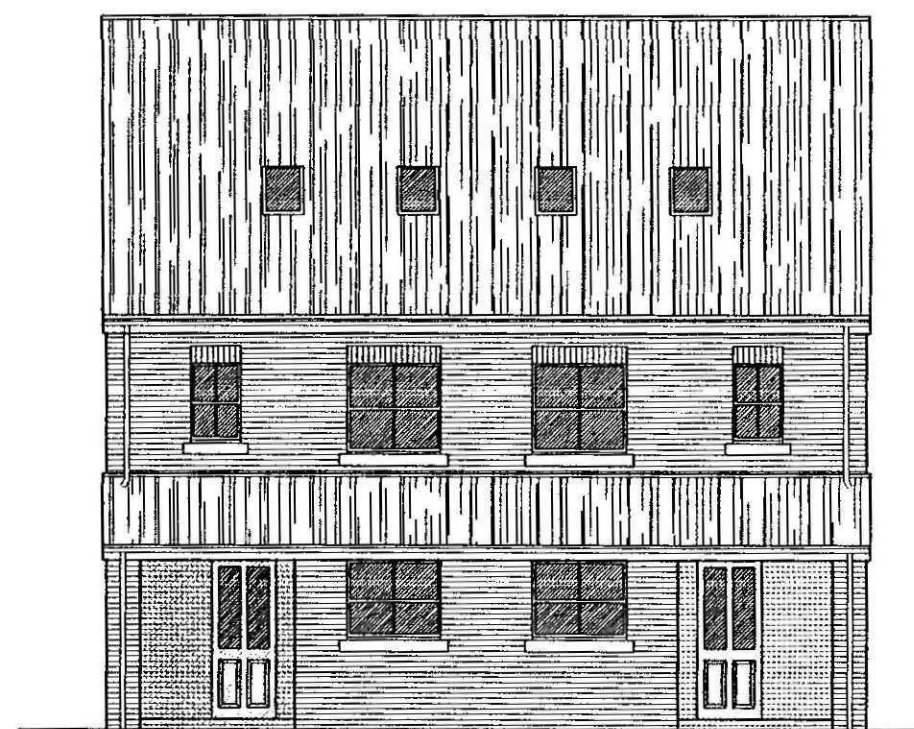


FRONT ELEVATION

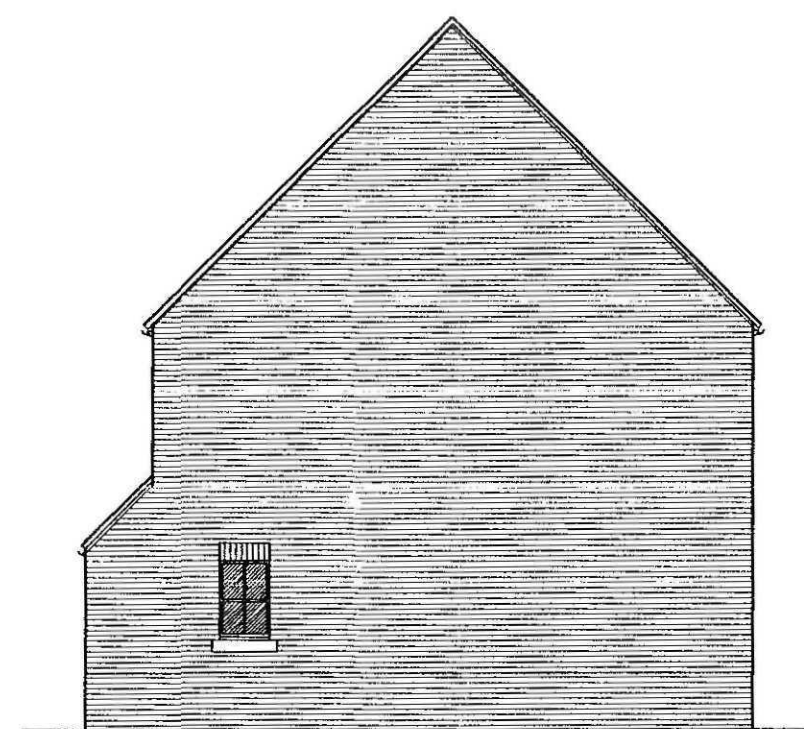


SIDE ELEVATION

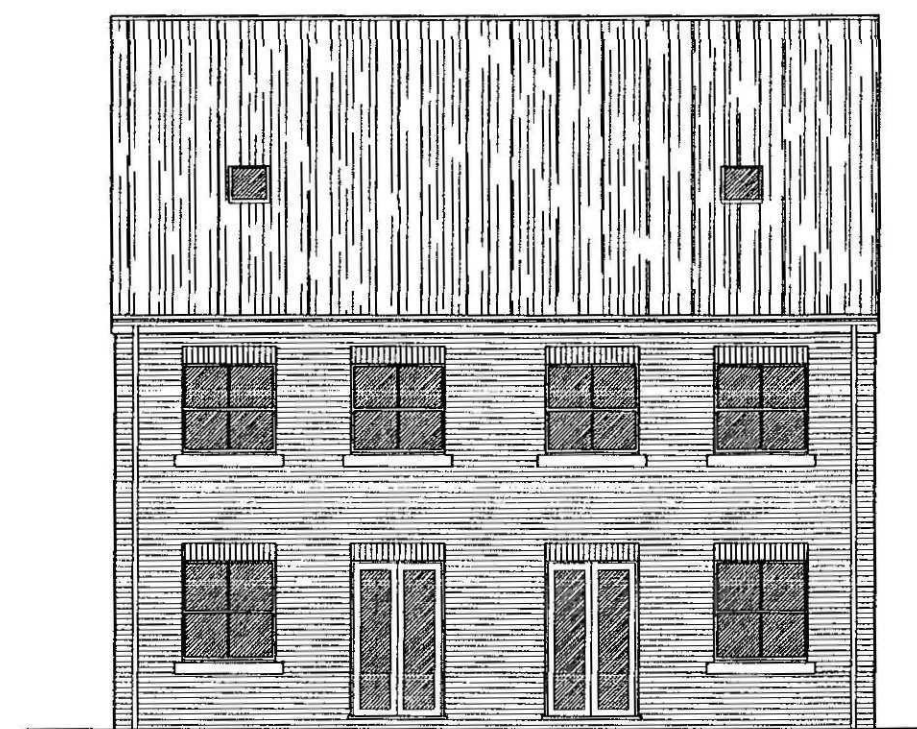


FRONT ELEVATION

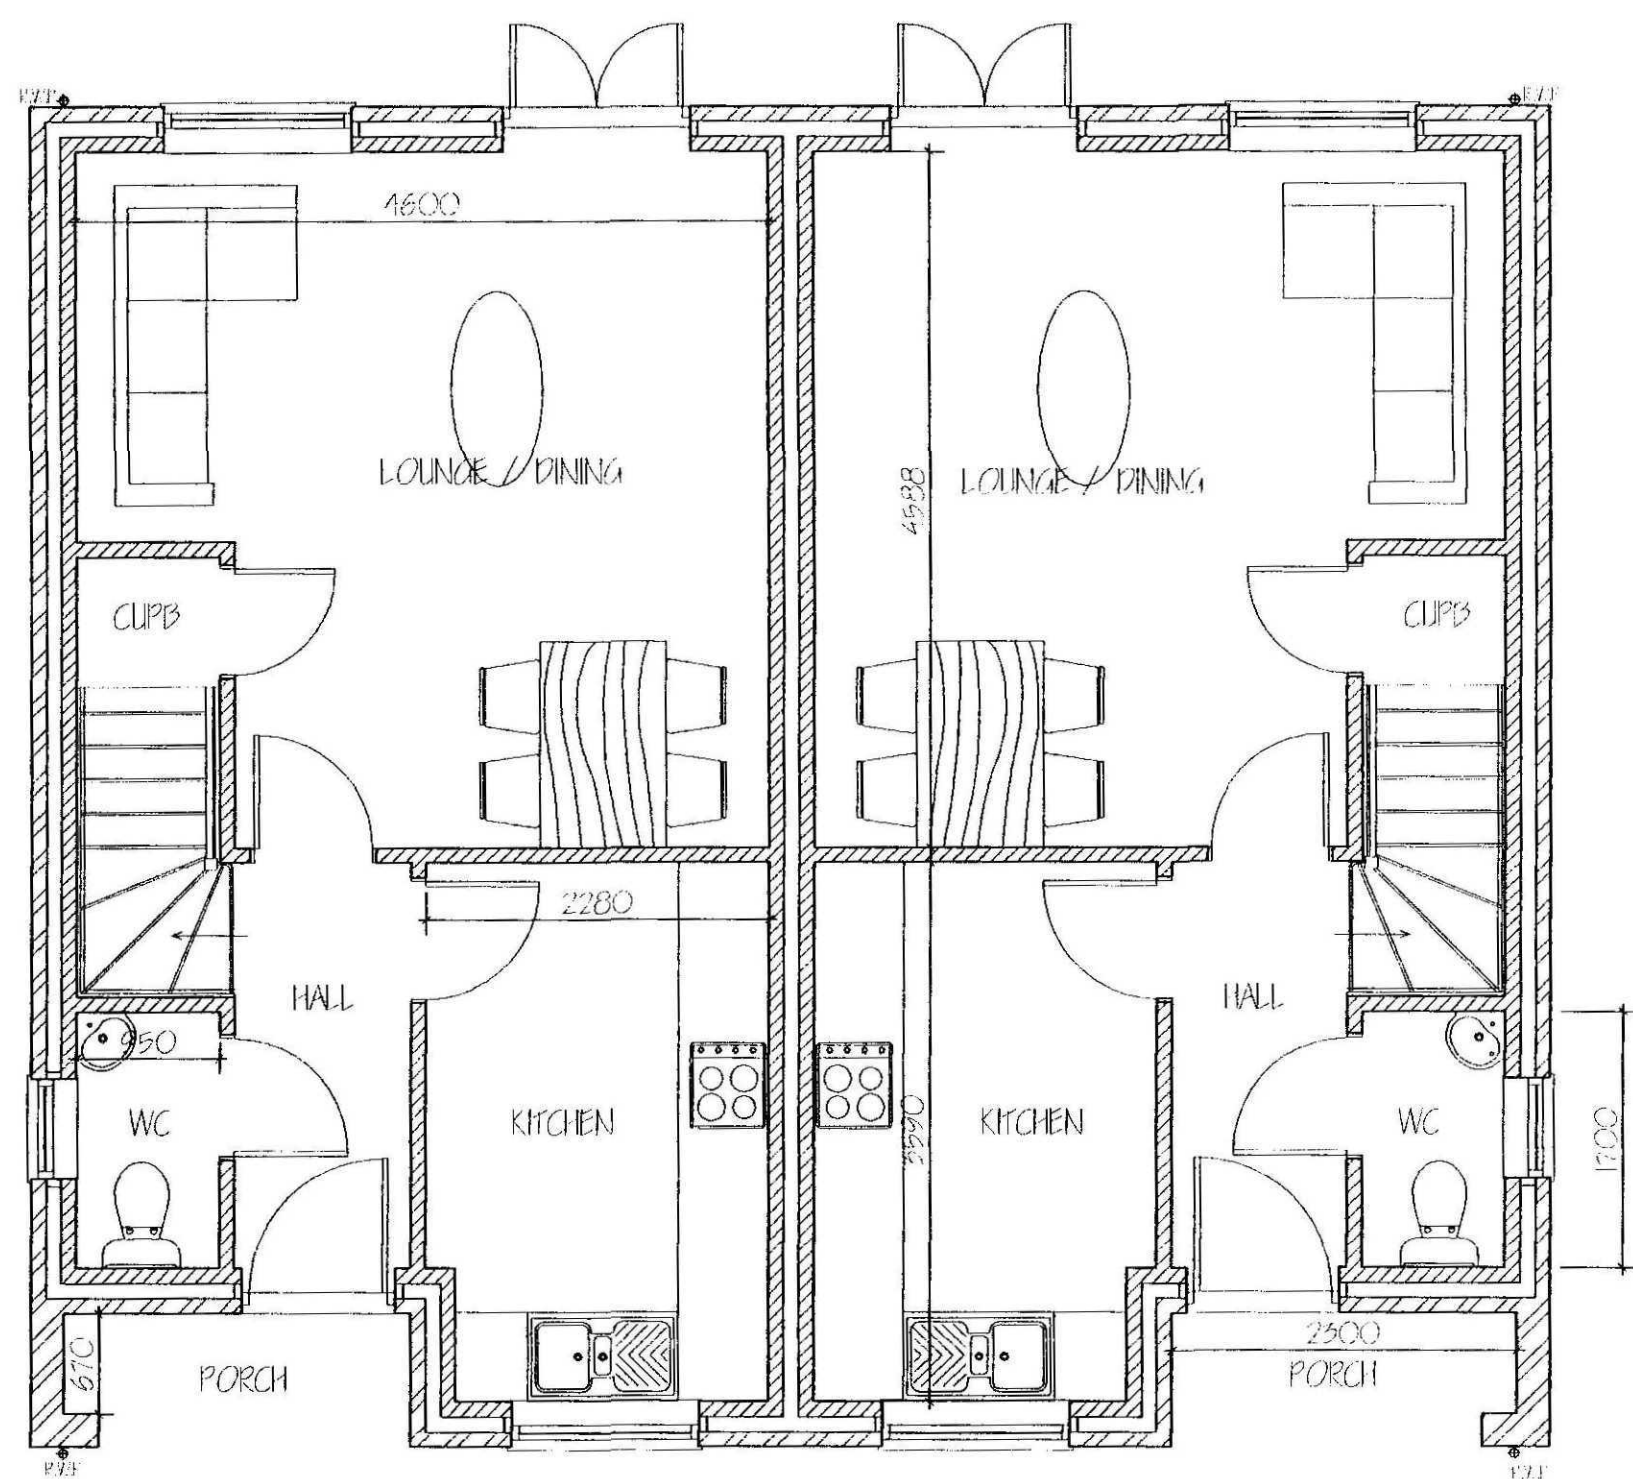

GROUND FLOOR LAYOUT

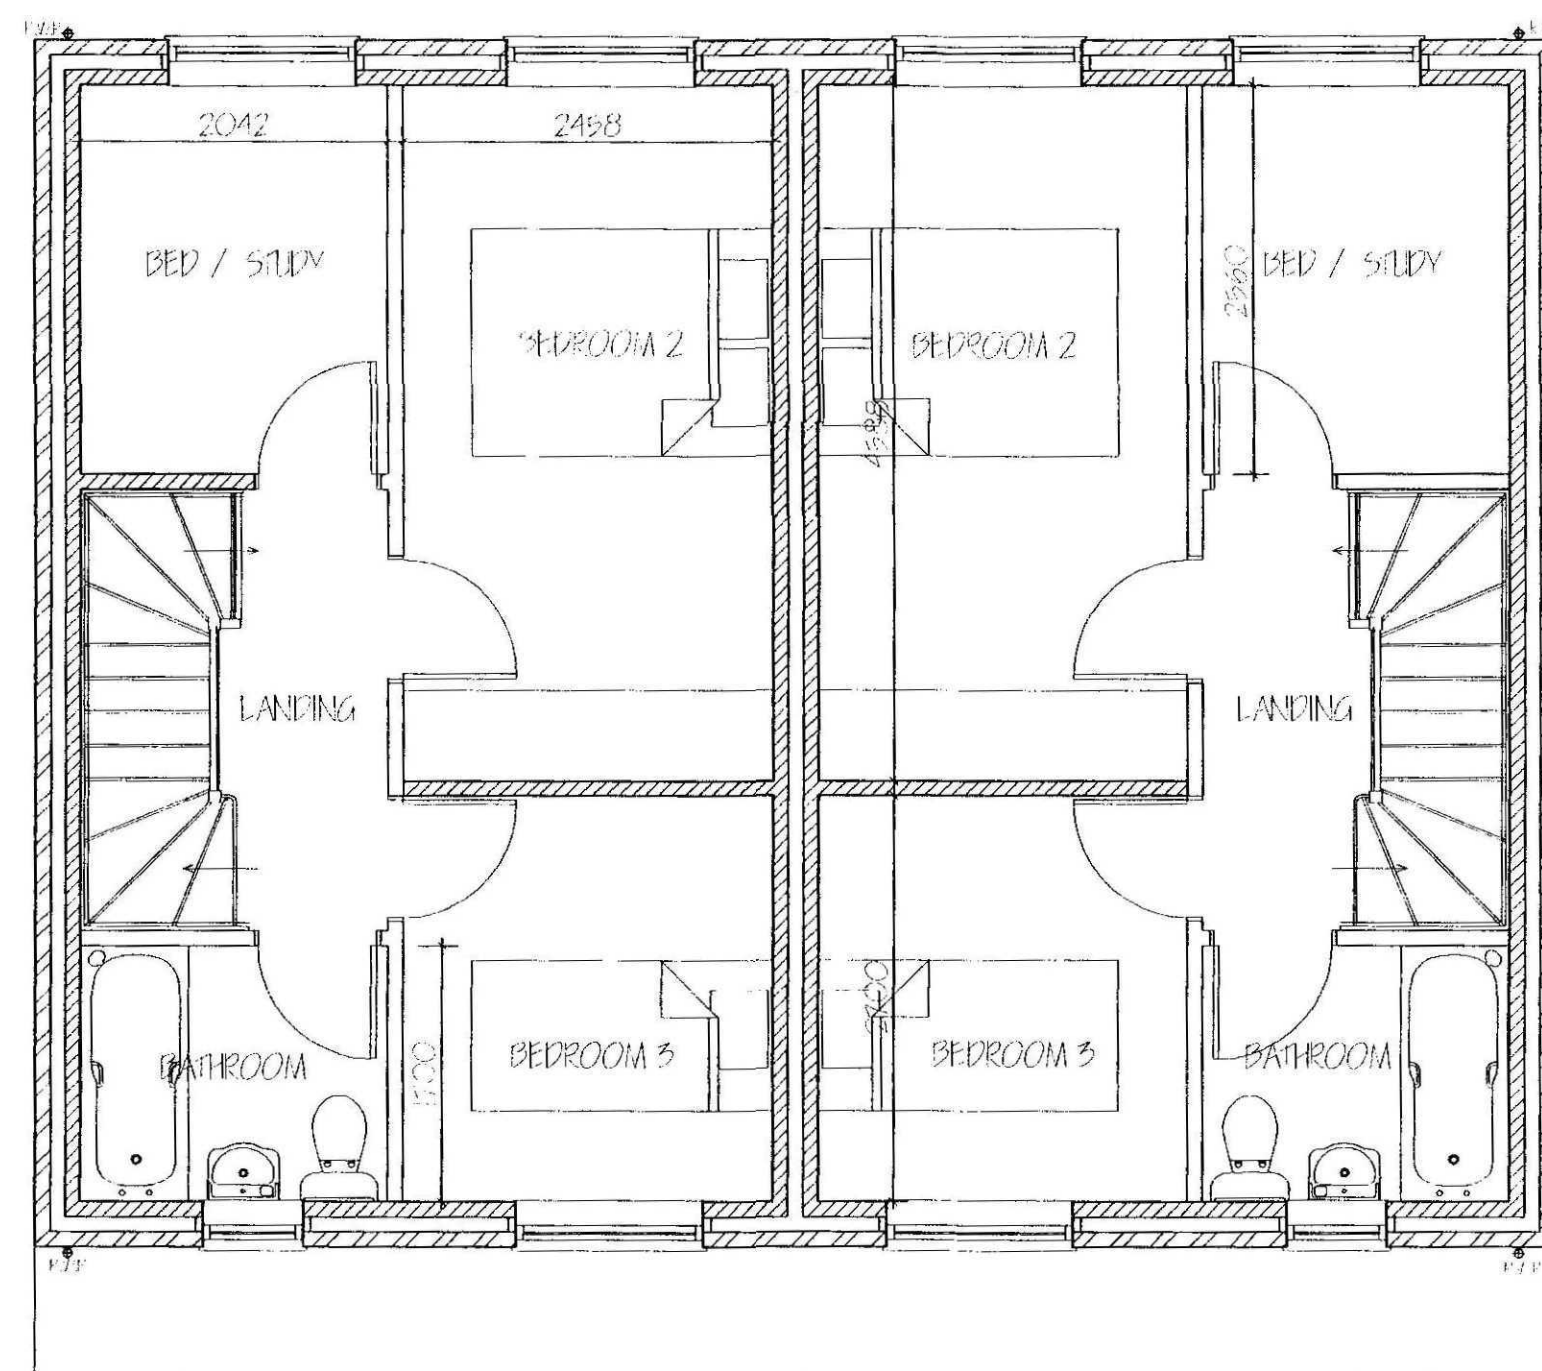

FIRST FLOOR LAYOUT

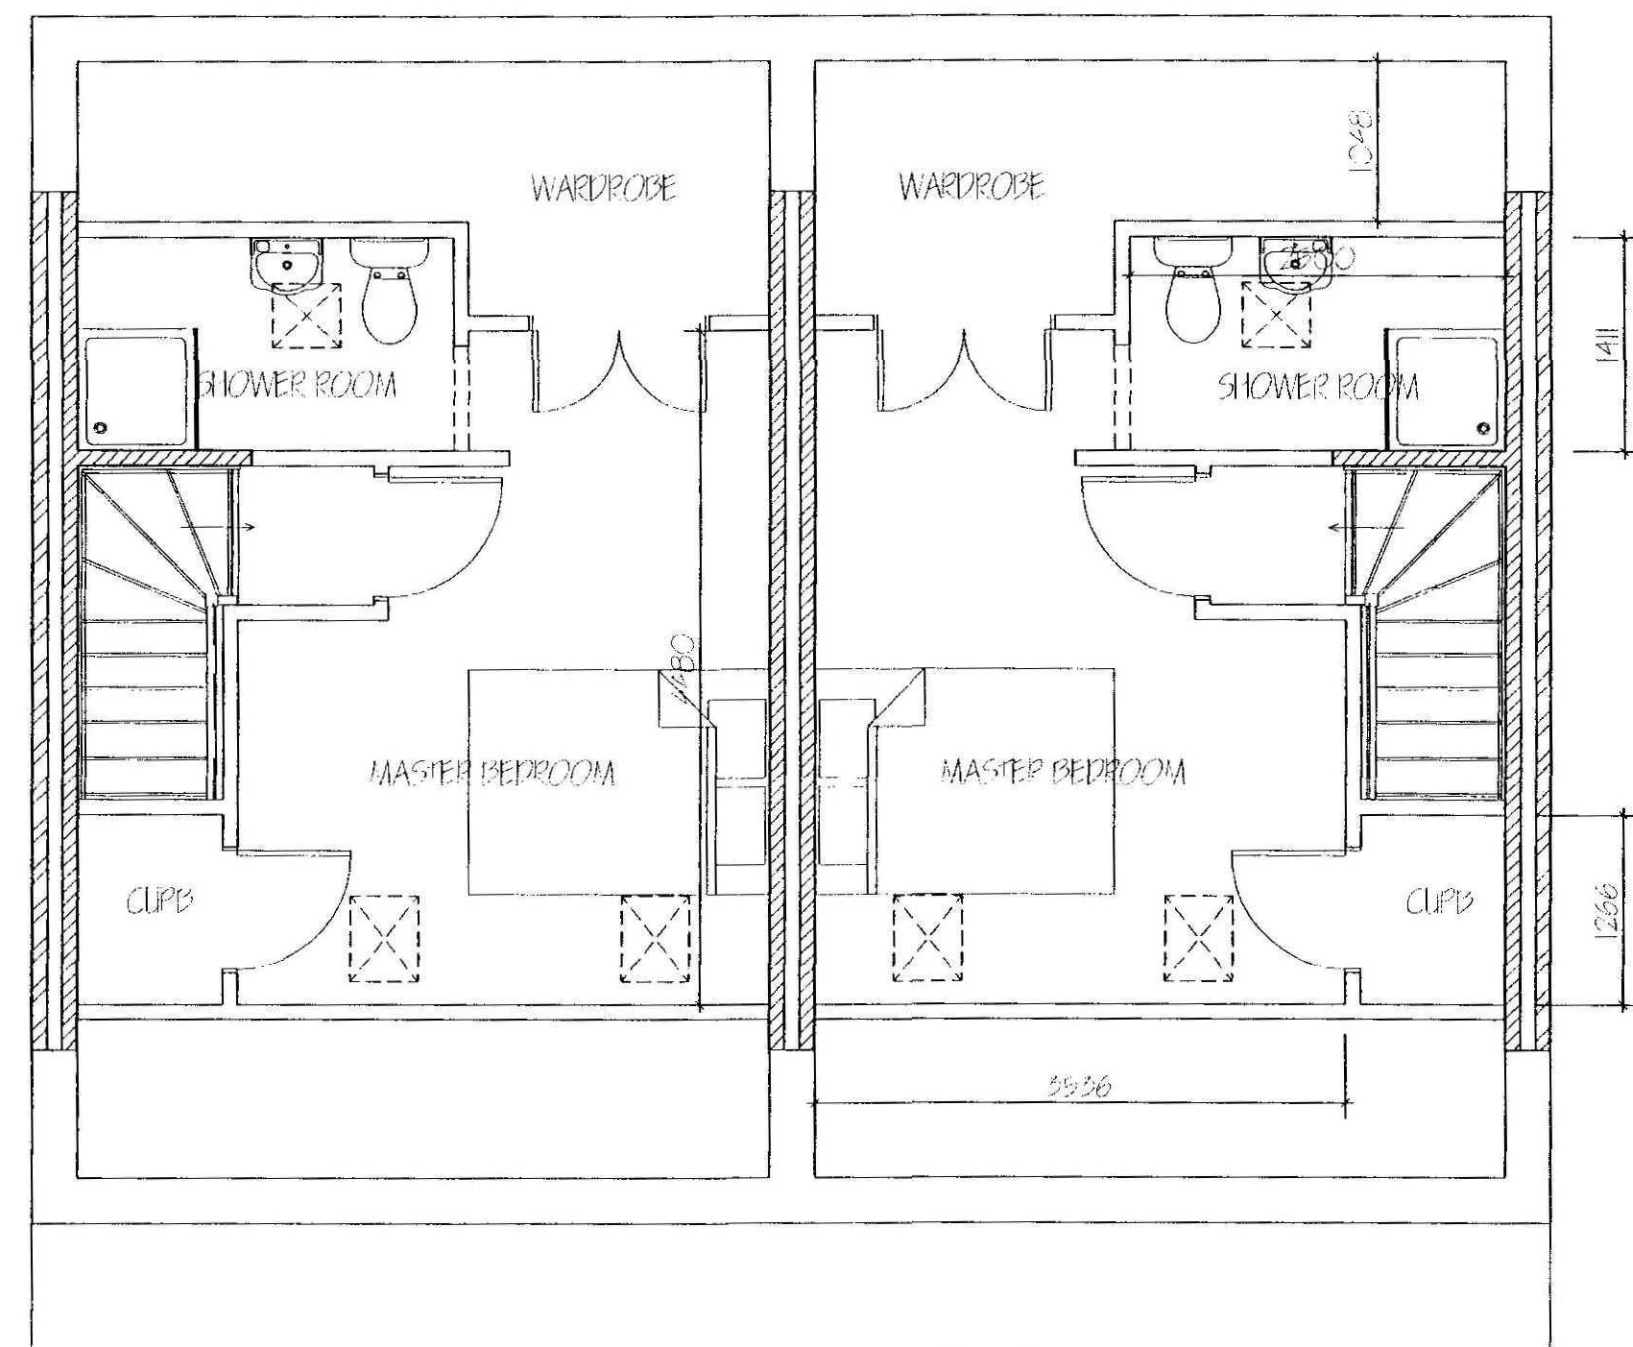

SECOND FLOOR LAYOUT

ref.	revision	date

G. R. MERCHANT LTD. 
I.ENG AMICE FIWO
ARCHITECTURAL, STRUCTURAL AND LAND DRAINAGE CONSULTANTS
 4 Wrights Mews
 12A Park Road, Holbeach,
 Spalding, Lincs. PE12 7EE
 Tel: 01406 490800
 Fax: 01406 425744
 E-Mail: gr.merchant@btconnect.com

Project
 RESIDENTIAL DEVELOPMENT
 PLOTS 9 & 9A
 ST JOHN'S ROAD
 SPALDING, LINC'S.

Client
 D & R PROPERTIES LTD

Drawing
 SEMI-DETACHED HOUSES
 FLOOR PLANS & ELEVATIONS

Job Ref. 210/10	Drawing No. 01.
Date AUG '10	Drawn S.H.

Scales
 1/50, 1/100.

DO NOT SCALE FROM THIS DRAWING
 This drawing is copyright and may not be altered, traced, photographed or used for any other purpose other than that for which it is issued. The General Contractor is to check all dimensions on site and report any discrepancies to the Architect. All details shown on this drawing including foundations are based upon typical site conditions related to the area. No responsibility can be accepted for abnormal conditions which may be discovered during construction unless reported to the Architect so that design amendments may be considered. Site and surveys are recommended in respect of boundaries to establish specific site conditions before foundation work is undertaken. This drawing is issued in the absence of information contained and does not purport to contain a full specification of the works. It is solely for the purpose of obtaining Planning / Building Regulation approval. This drawing must not be used as a contract document alone. The works will not be supervised or inspected on site by G.R. Merchant or any representative thereof. It is the client or their appointed agents responsibility to control and monitor, substitution of materials, reference to specifications, compliance to contract and materials to be used in accordance with all components and materials etc. to be used fixed and installed etc. in strict accordance with manufacturers instructions and relevant code of practice. Materials shall conform to appropriate British standard specification or BBA certificate or European code equivalent. The Employer / Client shall ensure that the selected contractor is conversant with and abides by all measures necessary to achieve compliance with Health and Safety legislation for building sites and Work plans. The Employer / Client is advised that the drawing is issued for their use only and that the Contractor Design and Management Regulations are independent Planning Regulations will be required. The works shall comprise of all that is shown on the drawing and details. Work that may not specifically be shown but may be reasonably inferred as necessary to carry out the works shall be deemed to be included. It is the client's responsibility to be aware of the Party Wall etc. Act 1996, when building in close proximity to adjoining neighbours boundaries.

SHDC
 Planning & Development
 13 AUG 2010
 Ref: 0672.10

