





GROUND FLOOR PLAN

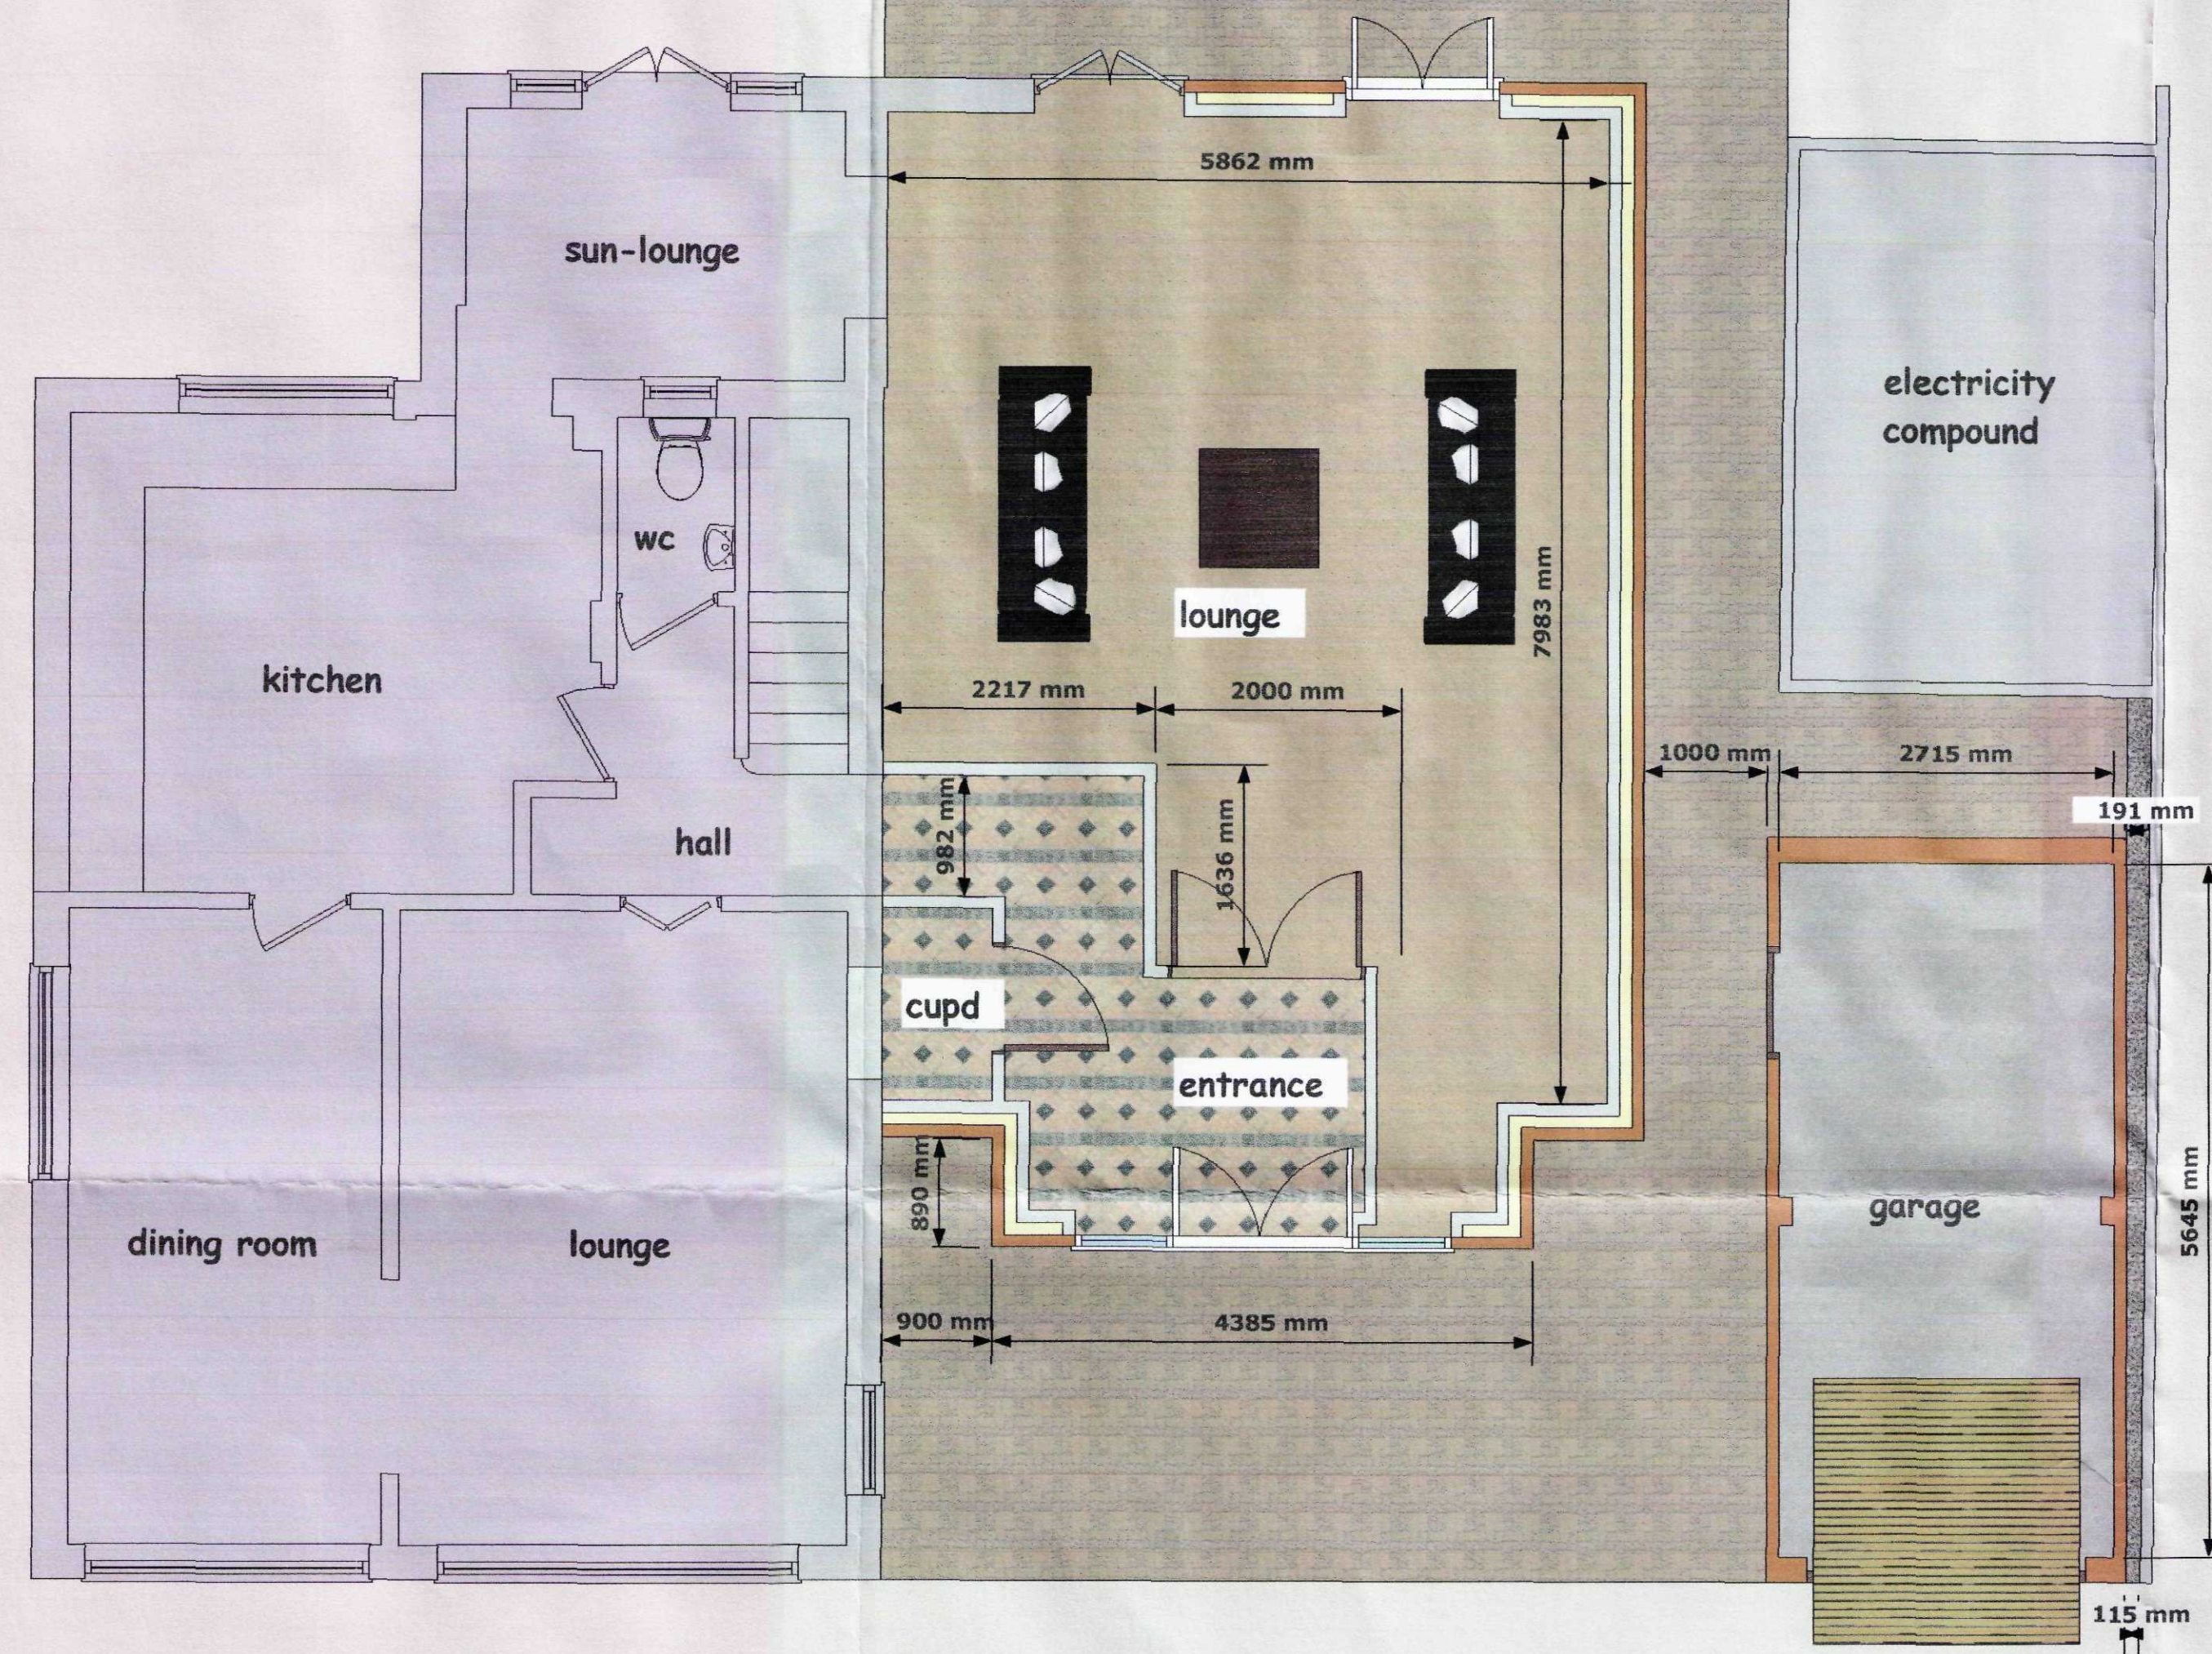

FIRST FLOOR PLAN

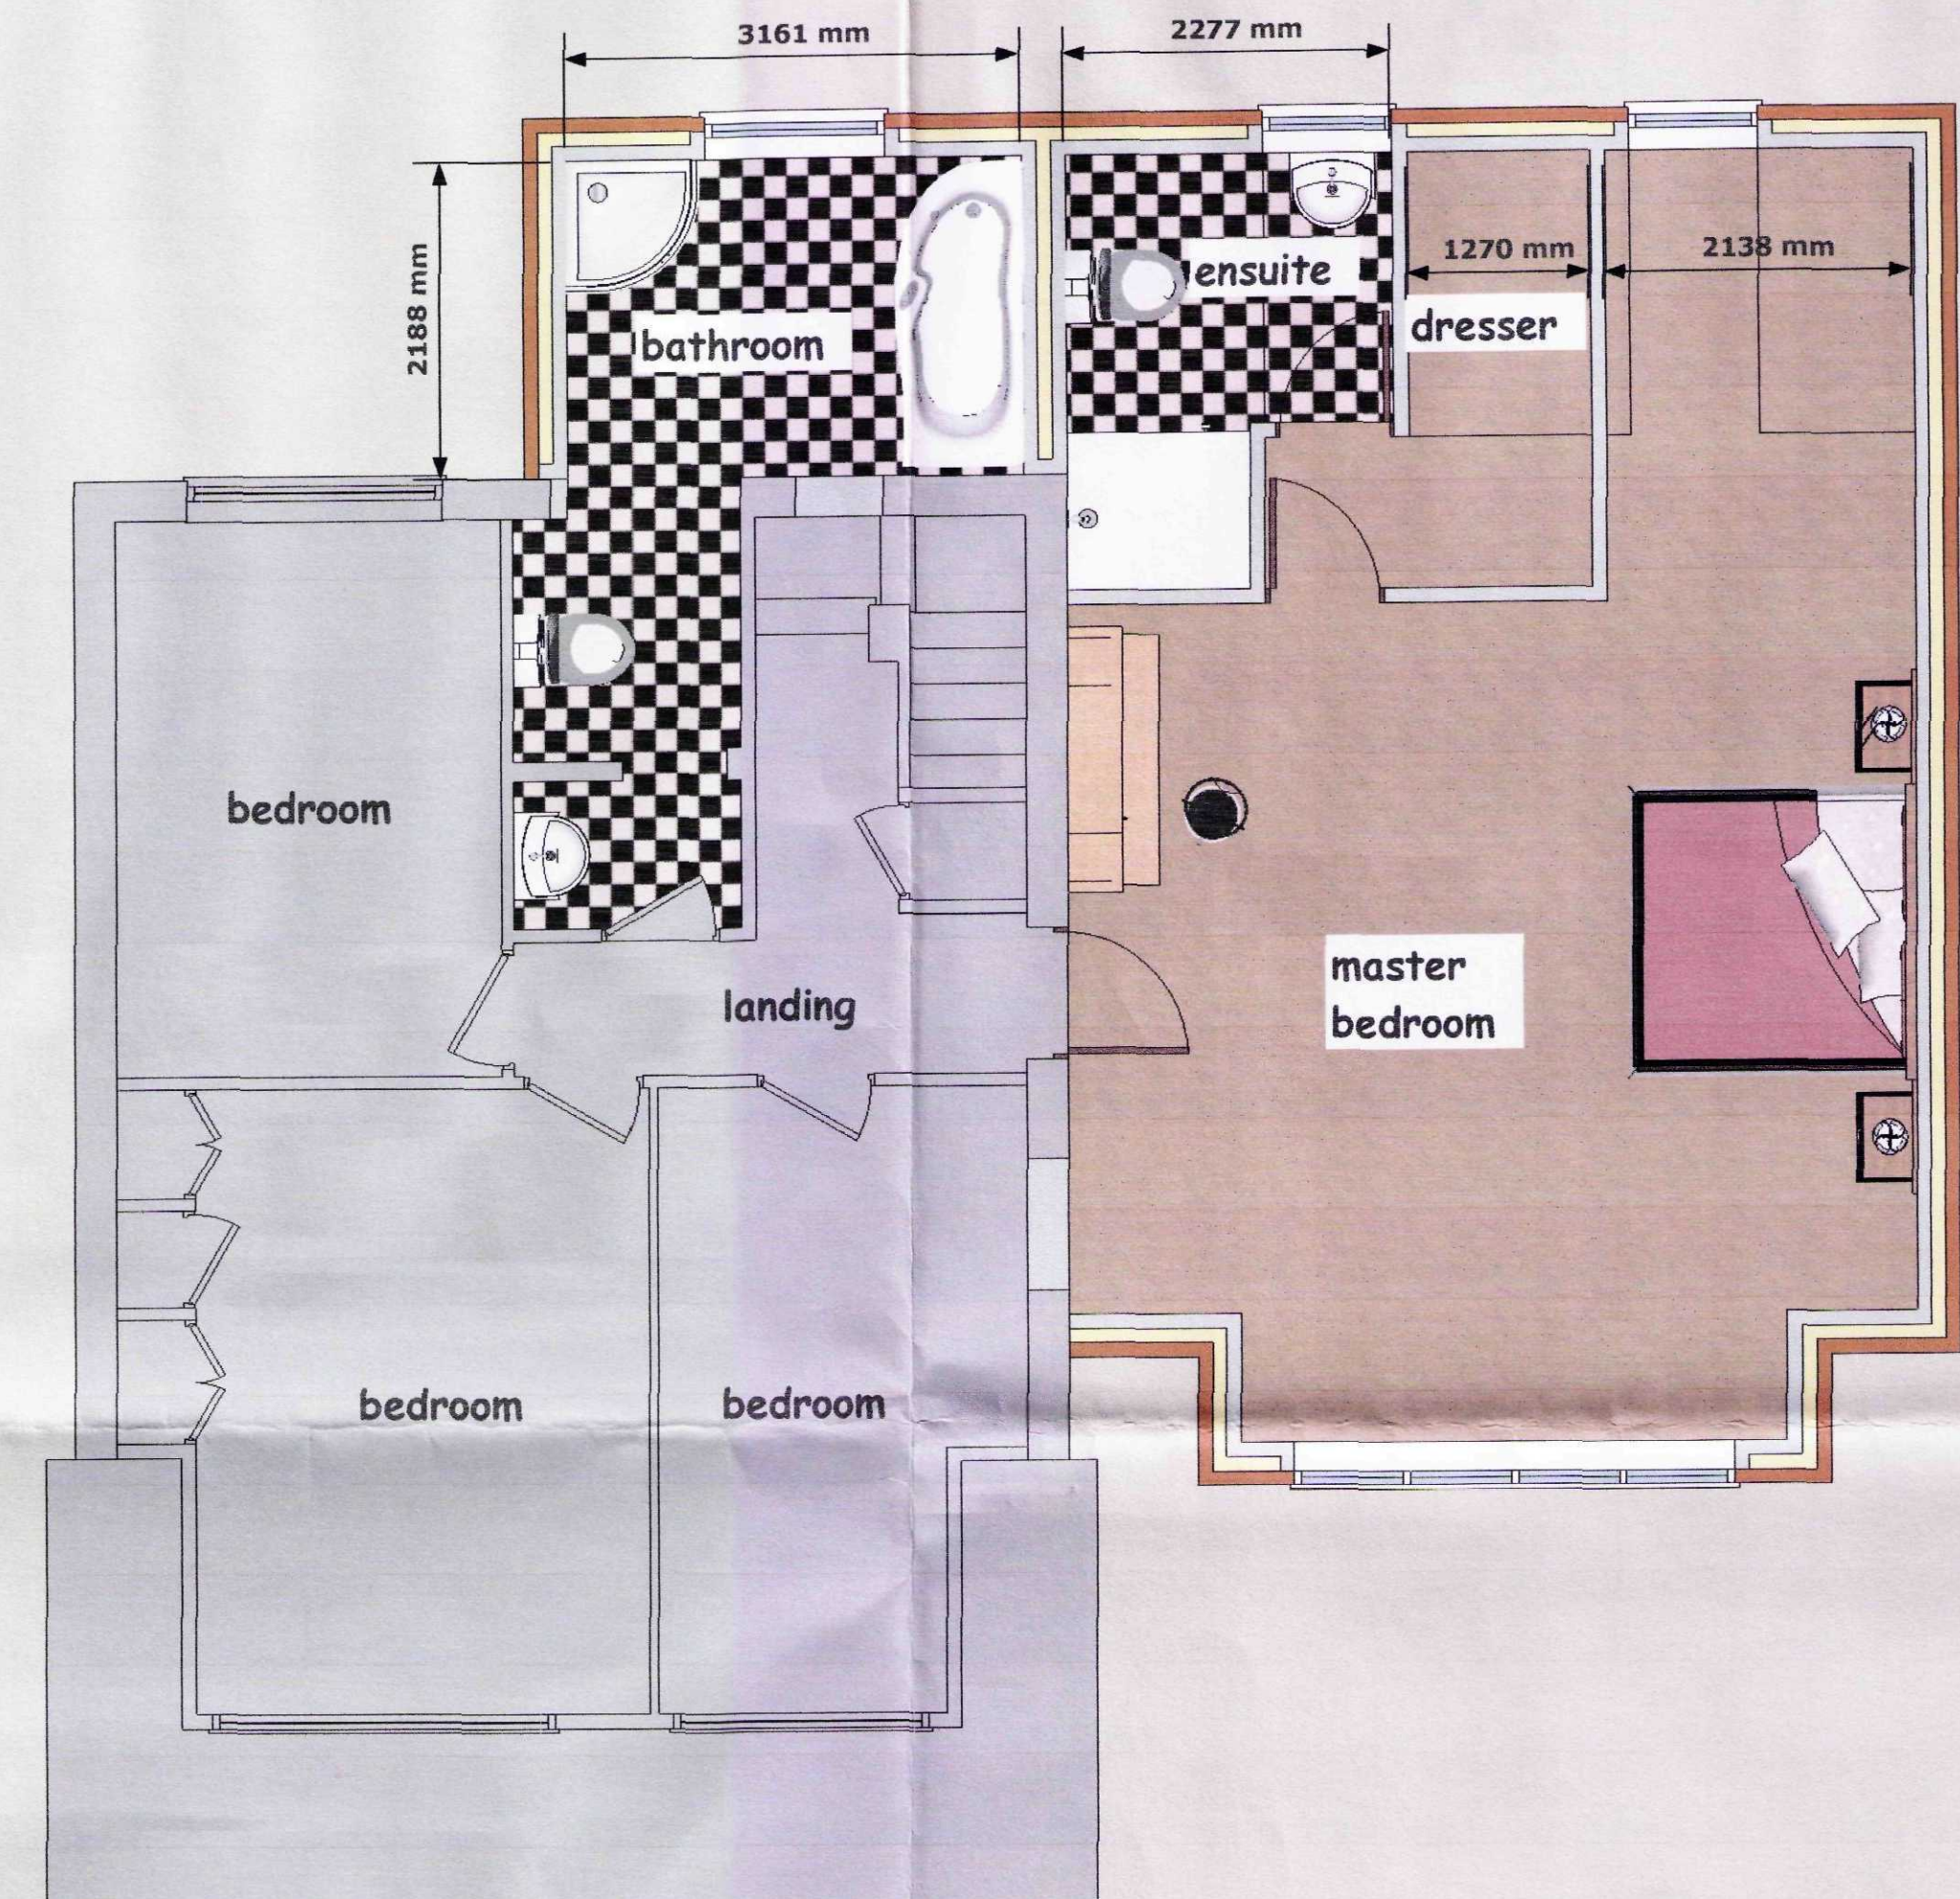

LOCATION PLAN

SHDC
Planning & Development
3 1 AUG 2011
Ref: 0672-11



GR MERCHANT LTD.

4 WRIGHTS MEWS 12A PARK ROAD HOLBEACH SPALDING Lincs PE12 7EE

TEL 01406 490800 FAX 01406 425744 E-MAIL gr.merchant@btconnect.com

PROJECT PROPOSED EXTENSION & ALTERATIONS INCLUDING GARAGE
9 WOODFIELD CLOSE SPALDING Lincs

CLIENT MR WOODCOCK

DRAWING PROPOSED PLANS
JOB REF 2290/11 DRAWING NO 01B DATE JULY 2011 DRAWN JPW
SCALES 1/50

REV B- LOCATION PLAN ADDED- 29/8/11
REV A- ALTS AS REQUESTED BY CLIENT - 15/8/11