




1 - PROPOSED FRONT ELEVATION (NORTH)

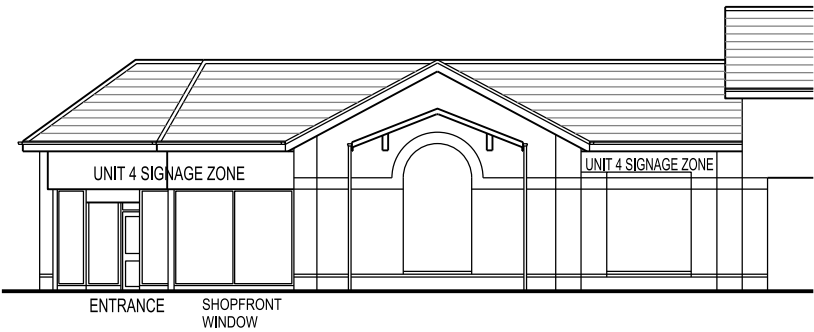

2 - PROPOSED SIDE ELEVATION (EAST)

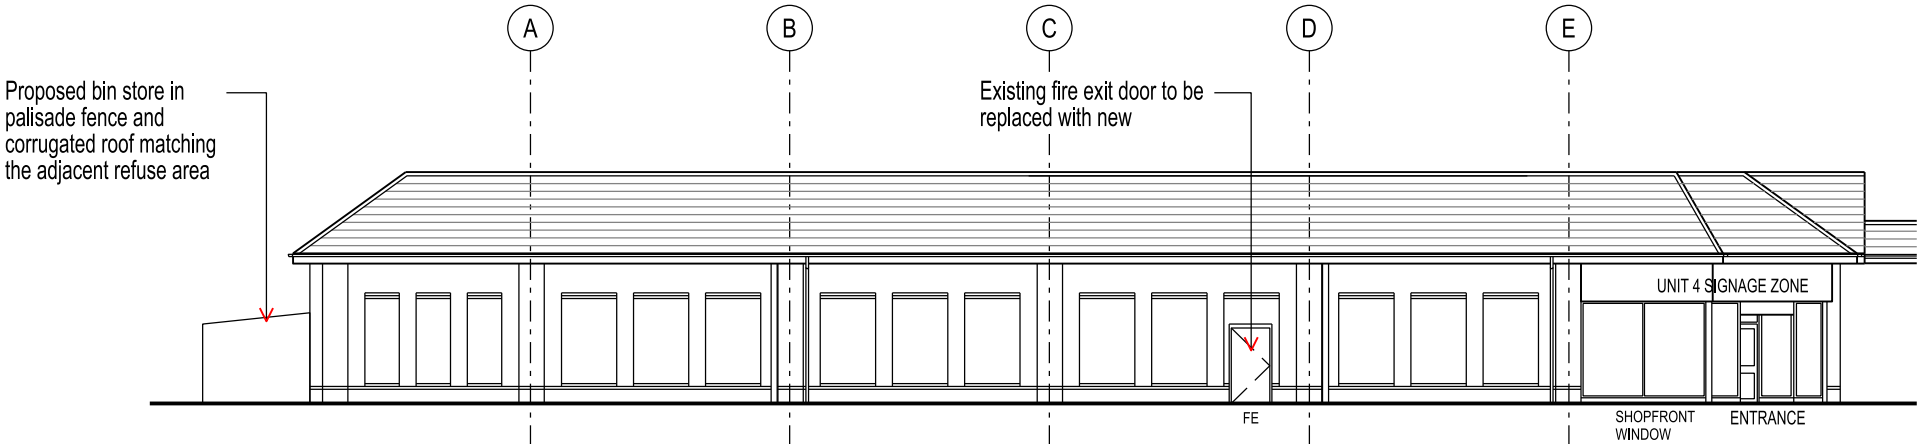

3 - PROPOSED REAR ELEVATION (SOUTH)

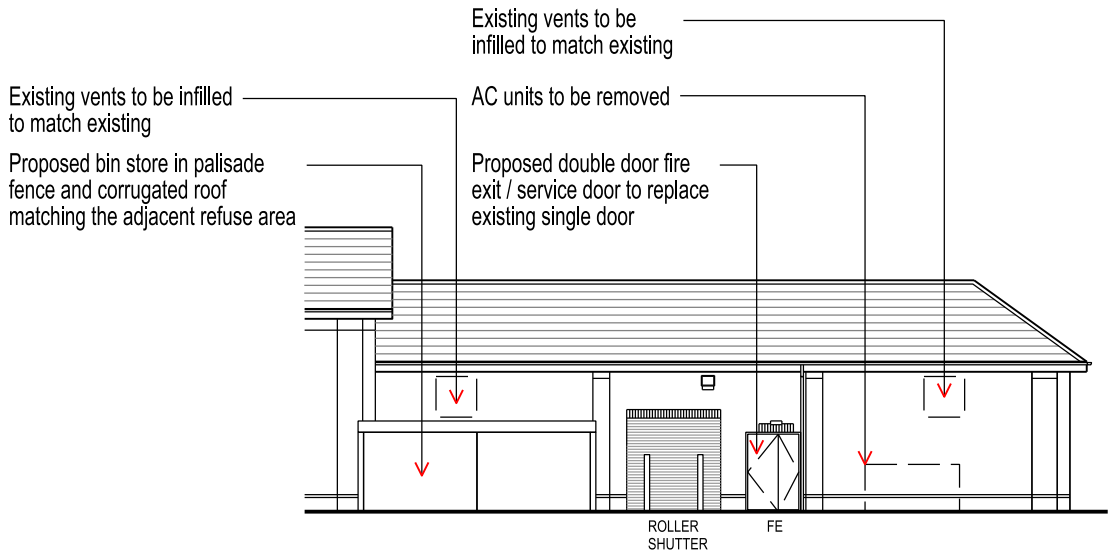

C	08.07.25	ANNOTATIONS ADDED TO BIN STORE	CF
B	03.07.25	ANNOTATION AMENDED	CF
A	03.07.25	ANNOTATION OMITTED	CF
REV.	DATE	NOTES	INIT.

CLIENT / PROJECT
SCHRODERS
UNIT 4, HOLLAND MKT, WINFREY AVE
SPALDING - PE11 1RQ

DRAWING TITLE
PROPOSED ELEVATIONS

STATUS				
PLANNING				
DATE	02.07.2025	DRAWN	CF	SCALE @ A3 1:200
PROJECT NUMBER	11813	UNIT / BLOCK	E	CI / SFB CODE
TYPE & NUMBER	010	REVISION LETTER	C	
DRAWING NO.				
Site Location Plans	L	GA Plans	P	Elevations
Sections	S	Details	D	Prefix Colour

THE RATCLIFFE GROVES PARTNERSHIP
LONDON
19 BEDFORD ROW
LONDON WC1R 4EB
T. 020 7600 6666 E. london@rgp.uk.com
www.rgp.uk.com

MANCHESTER
105 MANCHESTER ROAD
BURY LANCASHIRE BL9 0TD
T. 0161 797 6000 E. manchester@rgp.uk.com

