



This drawing is copyright and may not be altered, traced, copied, photographed or used for any purpose other than that for which it is issued without consent of Broadgate Homes Ltd.


All dimensions to be checked on site - do not scale from drawing, any discrepancies please report to drawing office as soon as possible.

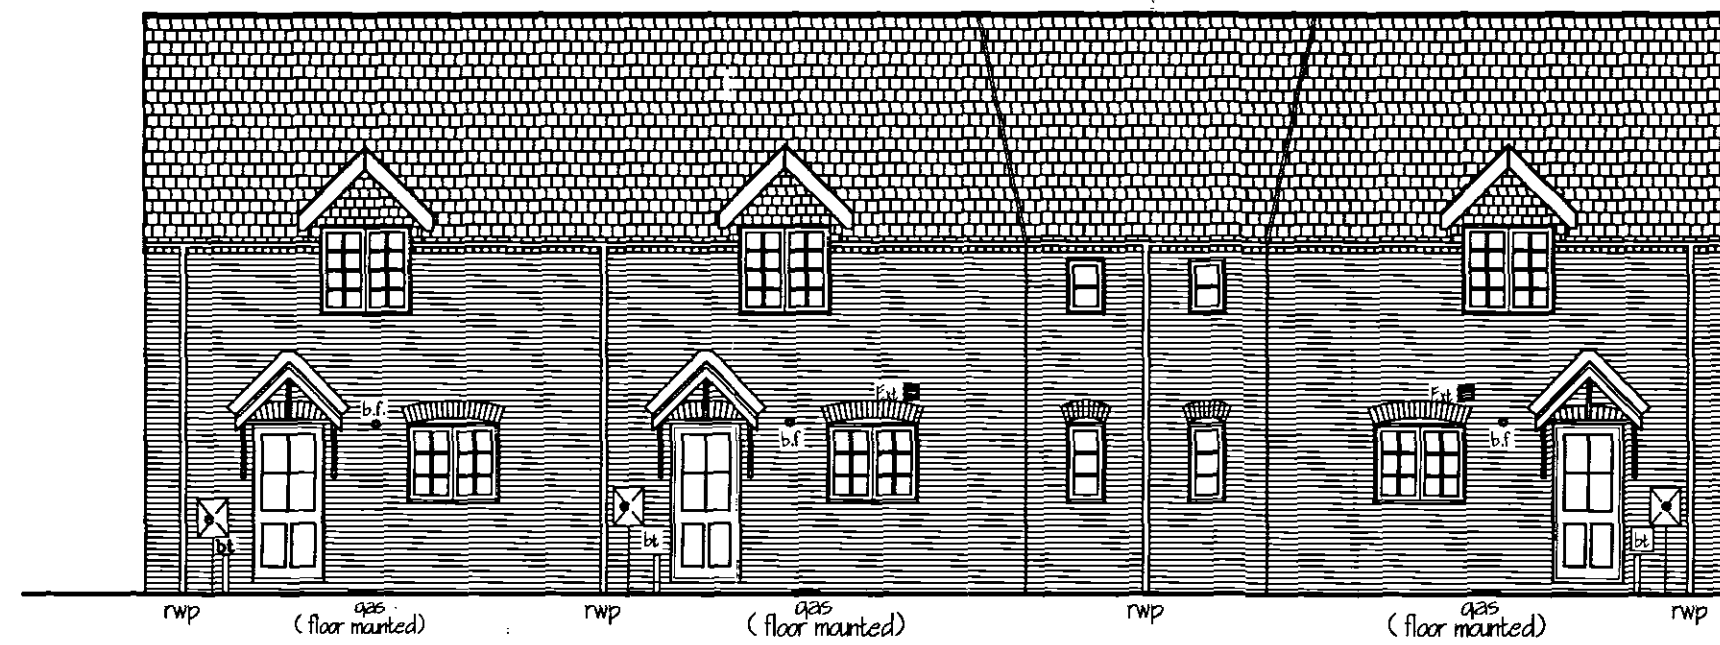


FRONT ELEVATION

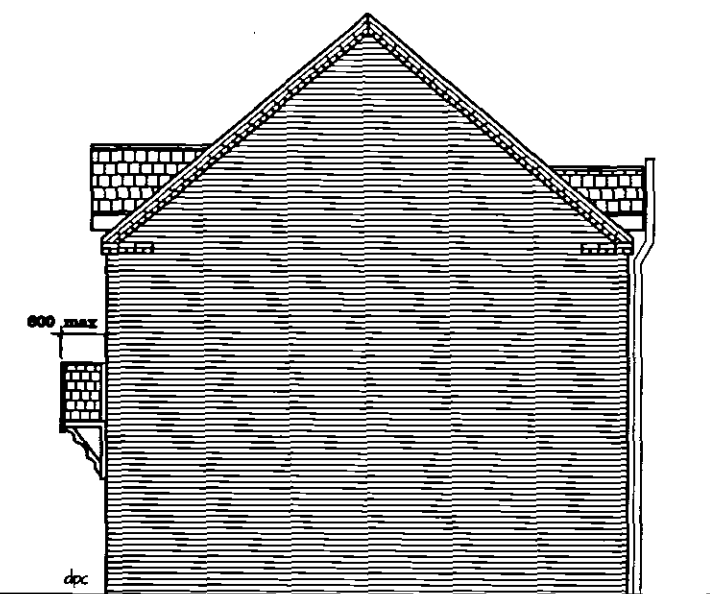

SIDE ELEVATION

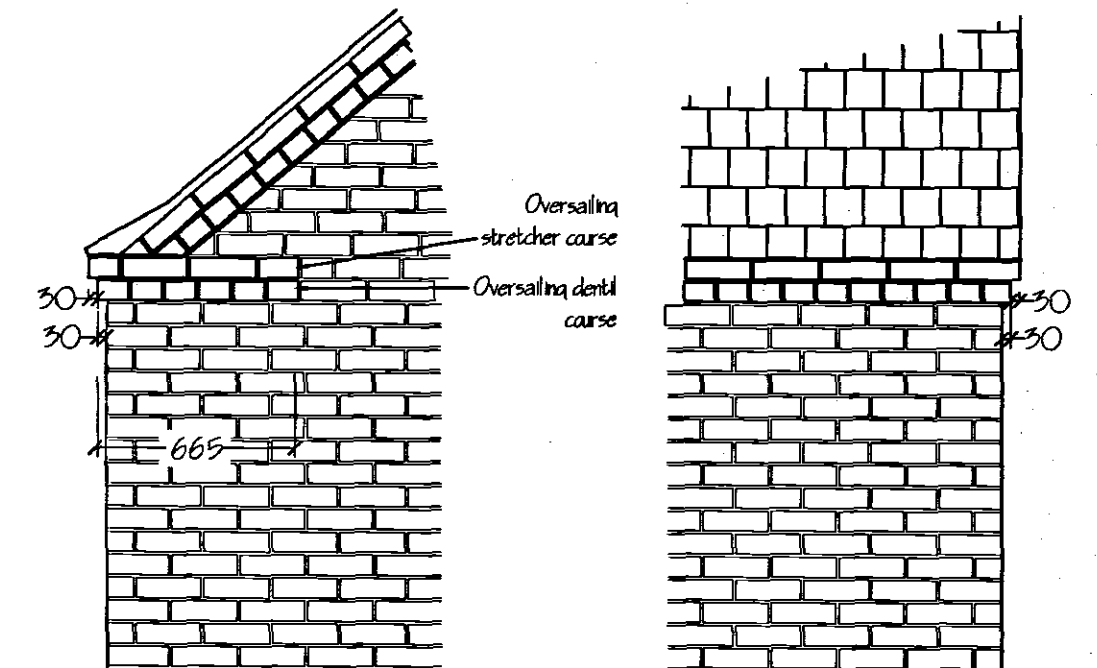


EXTERNAL CORNER DETAILS

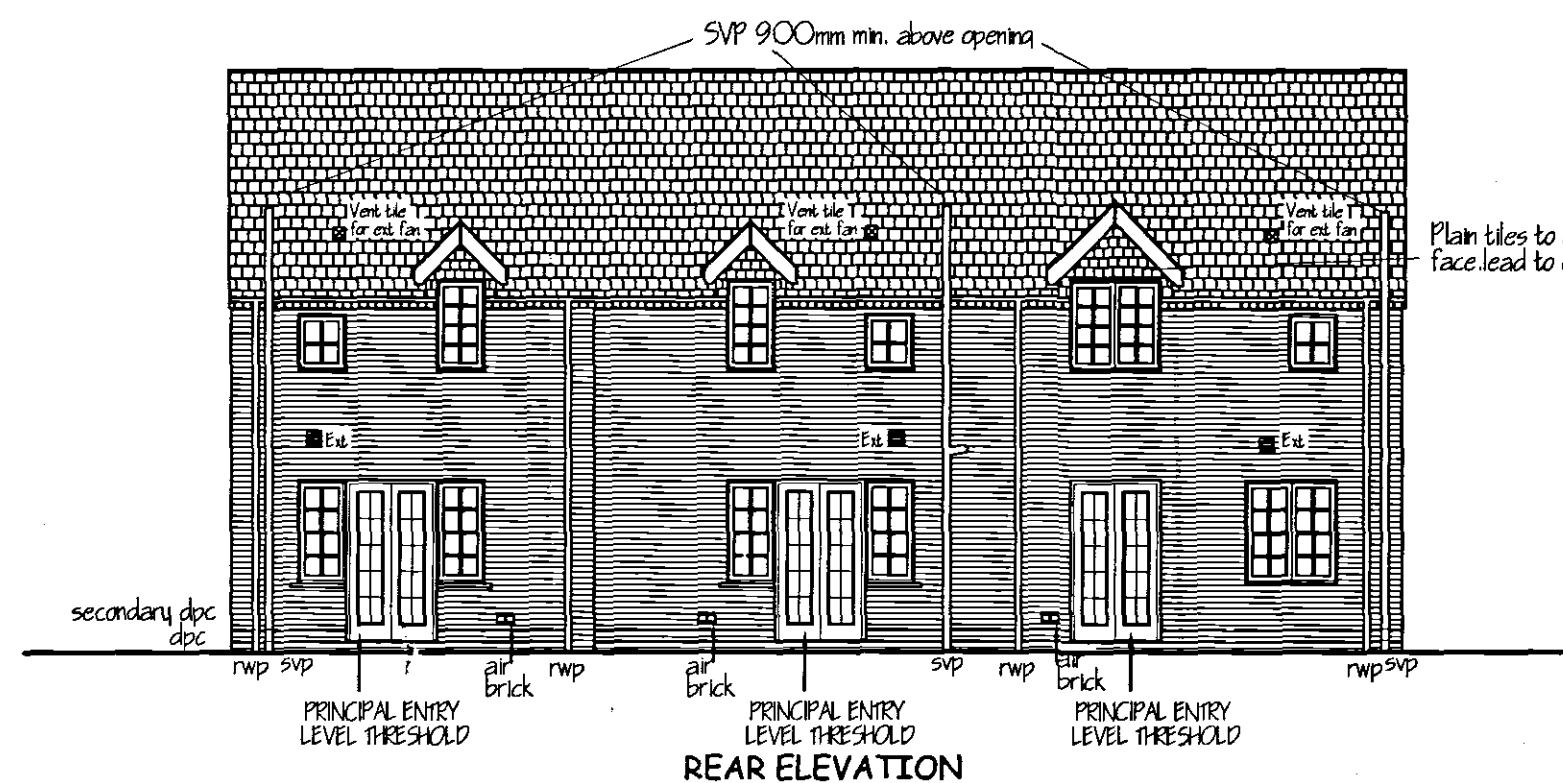

REAR ELEVATION

2 oversailing courses (top course-stretcher, bottom course - dentil) to run along main eaves, up gable ends and to return corners by 665mm.

Plain tiles to dormer face lead to cheeks.

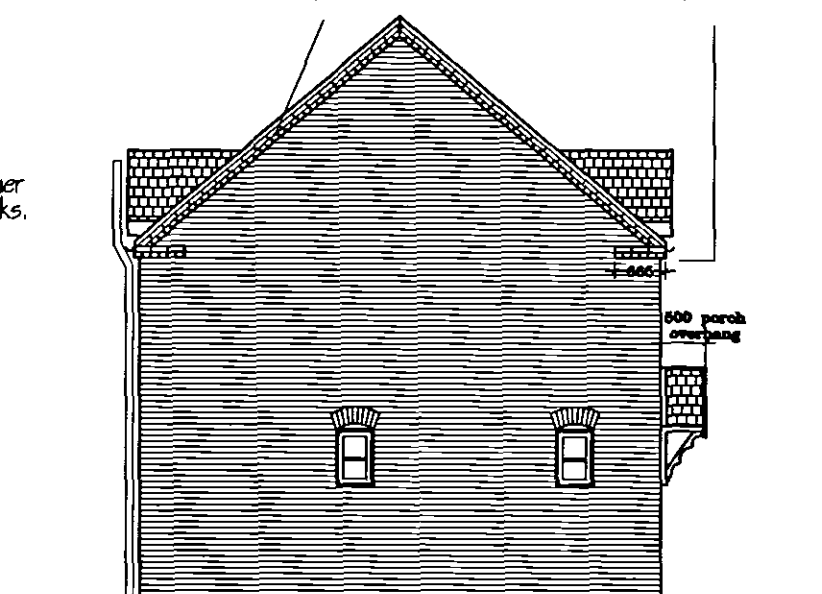

SIDE ELEVATION

SHDC
PLANNING & DEVELOPMENT
15 MAY 2006
Ref. 0676/06



Broadgate Homes Limited


Broadgate House, Weston Hills,
Spalding, Lincolnshire, PE12 8DB.
Telephone: 01406 380532 Fax: 01406 380014

House Type HORTON, HOLBORN x2

PROJECT TITLE

PLOTS 41,42,43
OFF 'THE HAYFIELDS'
WYGATE PARK, SPALDING
PLOTS 64,65,66 - OPP TO DWG

DRAWING

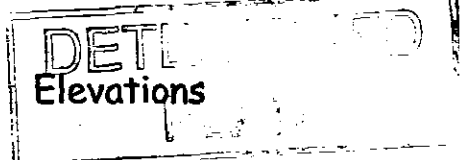

REV	DESCRIPTION	DATE	BY

SCALE 1:100, 1:25

DRAWN

DATE MAY 2006

DRAWING No. 0503/PLE/41-43/64-66