

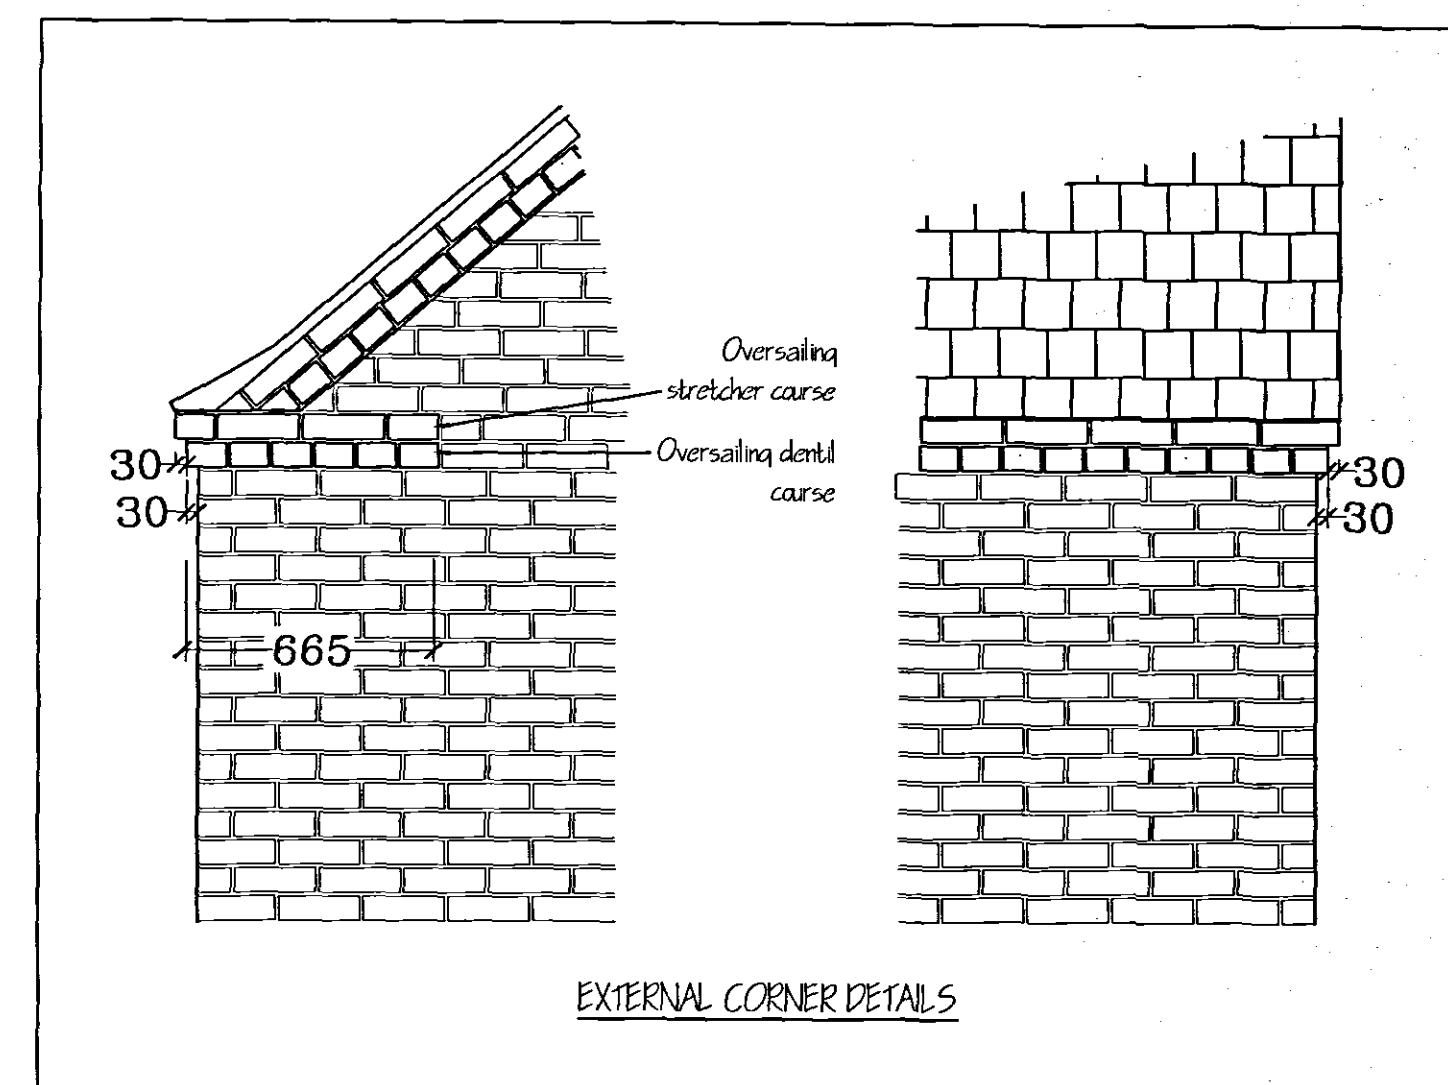
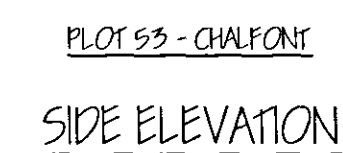


All dimensions to be checked on site - do not scale from drawing, any discrepancies please report to drawing office as soon as possible.

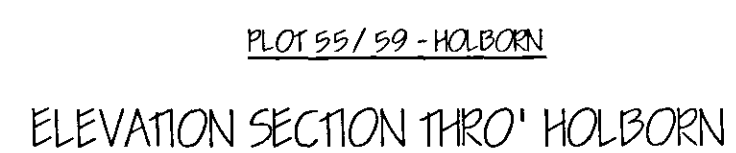

FRONT ELEVATION

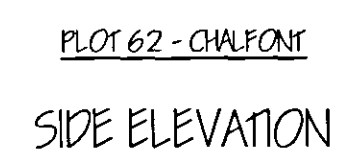

Broodgate House, Weston Hills,
Spalding, Lincolnshire. PE12 8DB.
Telephone: 01406 580532 Fax: 01406 580014

PLOTS 53 - 62
OFF 'THE HAYFIELDS'
WYGATE PARK, SPALDING

DETERMINED
Elevations
PLAN

SCALE 1:100, 1:20	DRAWN	Total INT. floor Area Exc. Garage: CHA : 98 LIN: 98 HOL: 73
DATE MAY 2006	DRAWING No. 0503/PLE/53-62	