



This drawing is copyright and may not be altered, traced, copied, photographed or used for any purpose other than that for which it is issued without consent of Broadgate Homes Ltd.

All dimensions to be checked on site - do not scale from drawing, any discrepancies please report to drawing office as soon as possible.

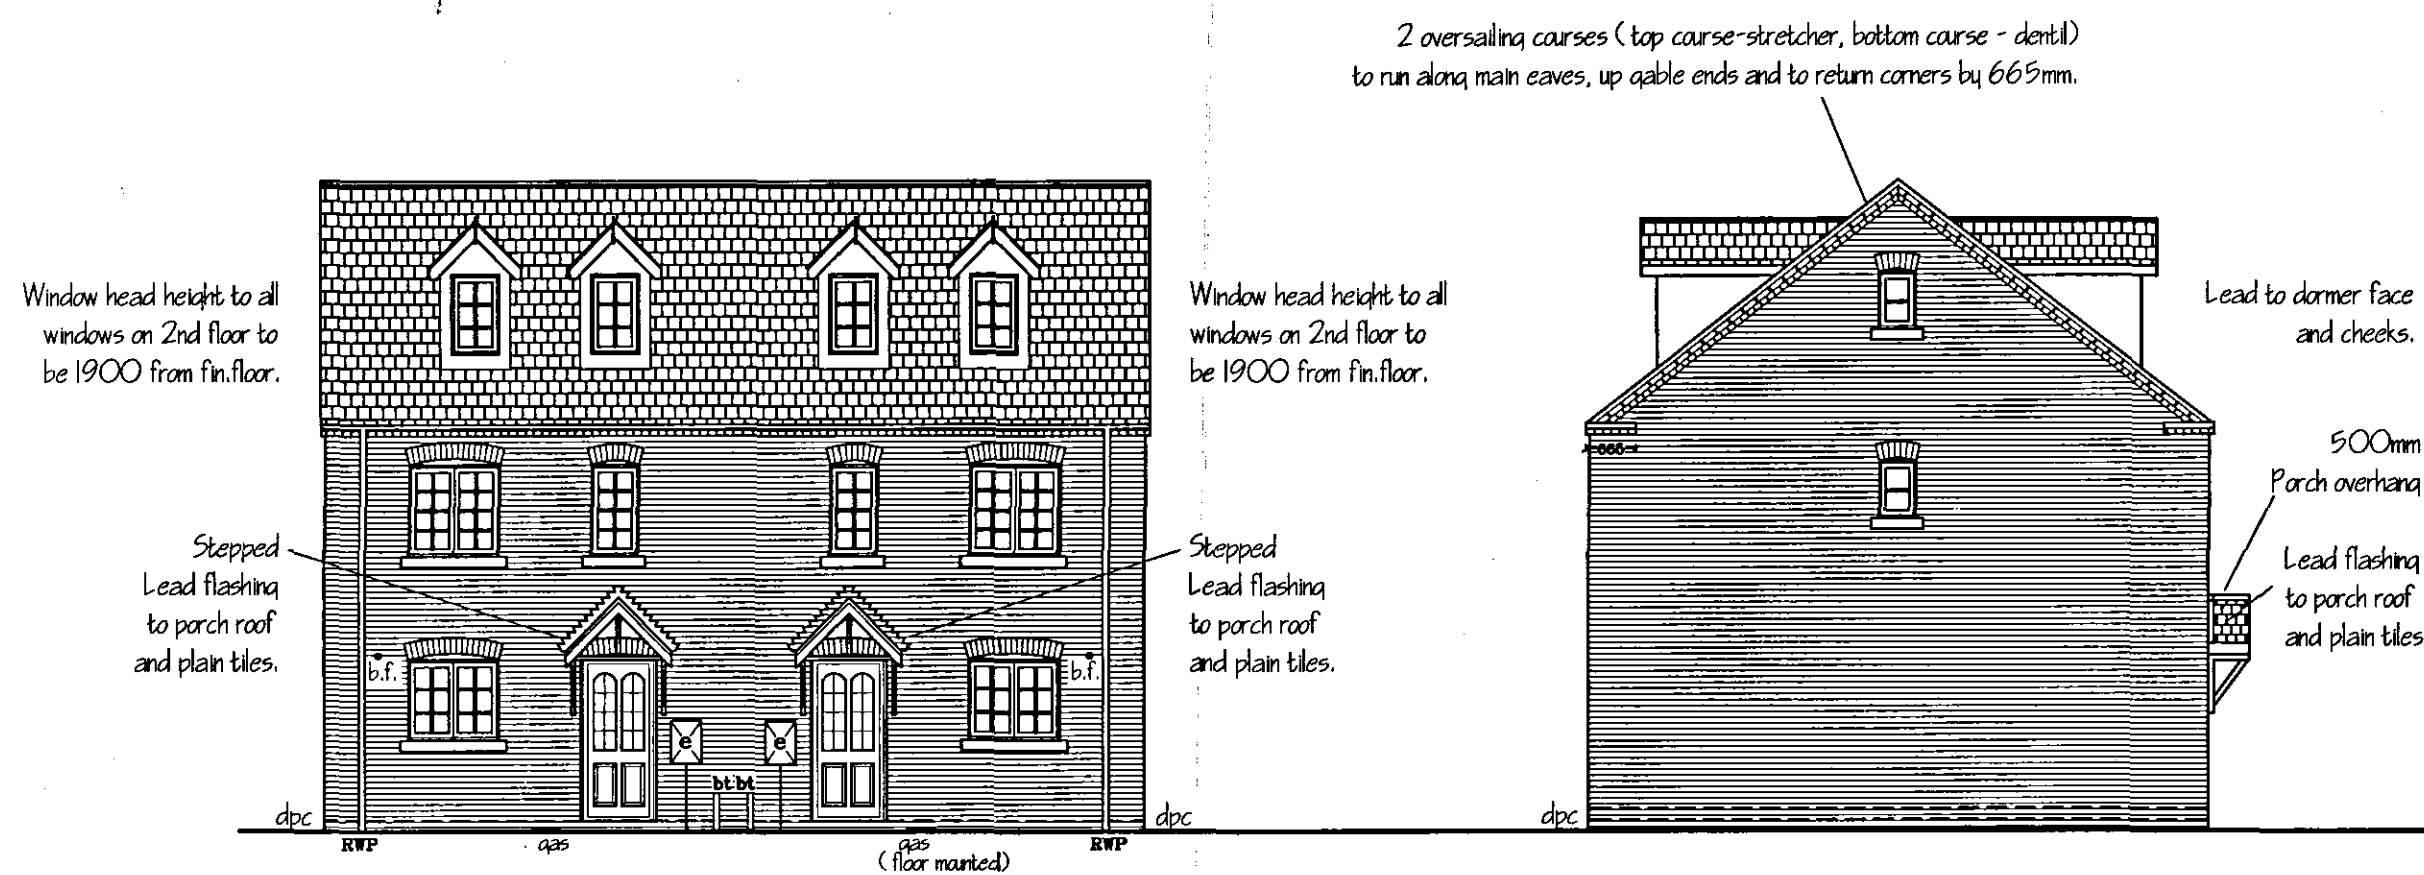


FRONT ELEVATION

SIDE ELEVATION

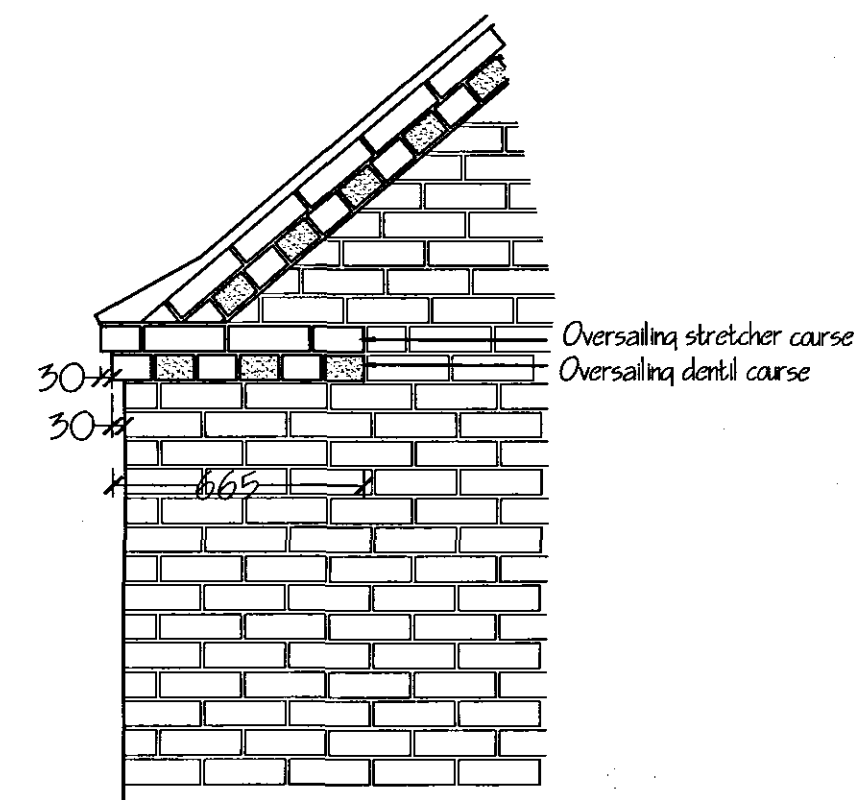

EXTERNAL CORNER DETAILS

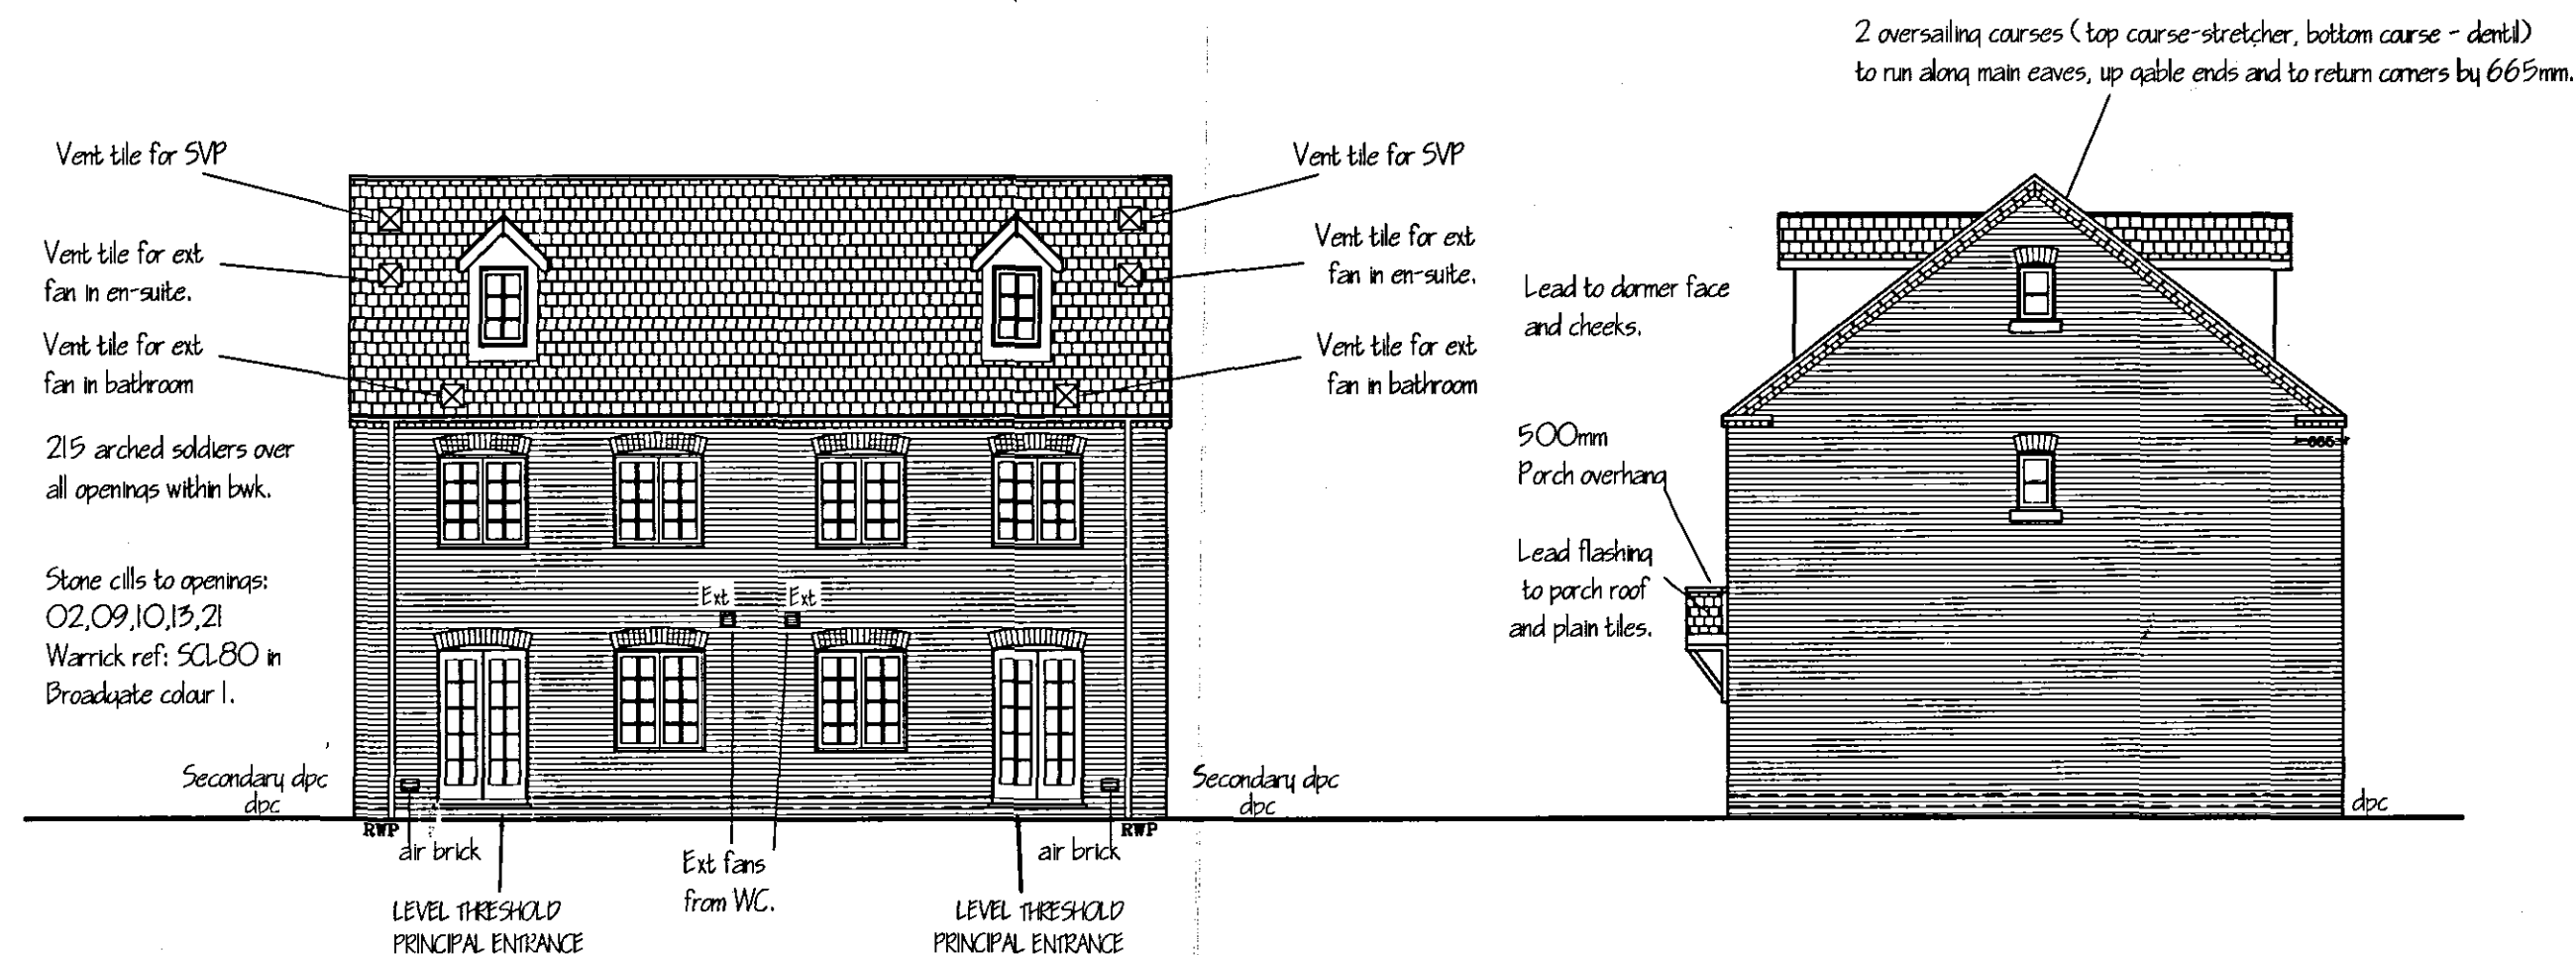

REAR ELEVATION

SIDE ELEVATION




Broadgate Homes Limited

Broadgate House, Weston Hills,
Spalding, Lincolnshire. PE12 6DB.
Telephone: 01406 380532 Fax: 01406 380014

House Type **PAIR OF WOODSTOCK'S**
PROJECT TITLE

**PLOTS 44,45 & 48,49
OFF 'THE HAYFIELDS'
WYGATE PARK, SPALDING**

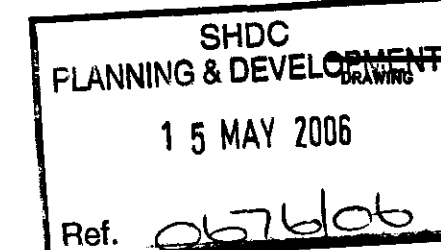

Elevations

REV	DESCRIPTION	DATE	BY



DRAWING No.
0503/PLE/44,45/48,49

MAY 2006 0503/PLE/44,45/48,49