



This drawing is copyright and may not be altered, traced, copied, photographed or used for any purpose other than that for which it is issued without consent of Broadgate Homes Ltd.

All dimensions to be checked on site - do not scale from drawing, any discrepancies please report to drawing office as soon as possible.

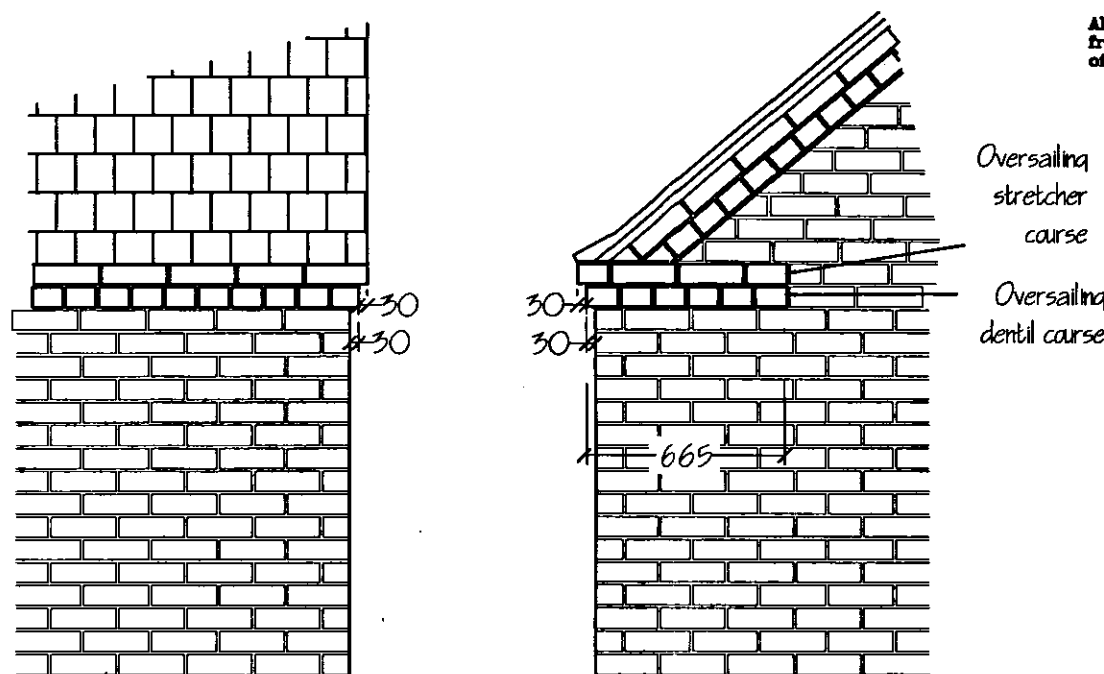


Oversailing
stretcher
course
Oversailing
dentil course

EXTERNAL CORNER DETAILS

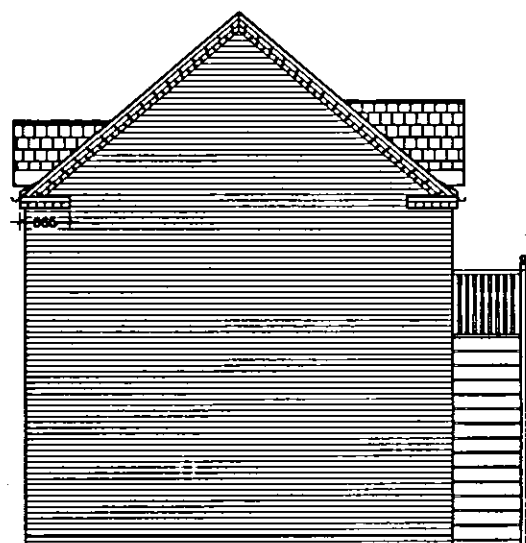


FRONT ELEVATION

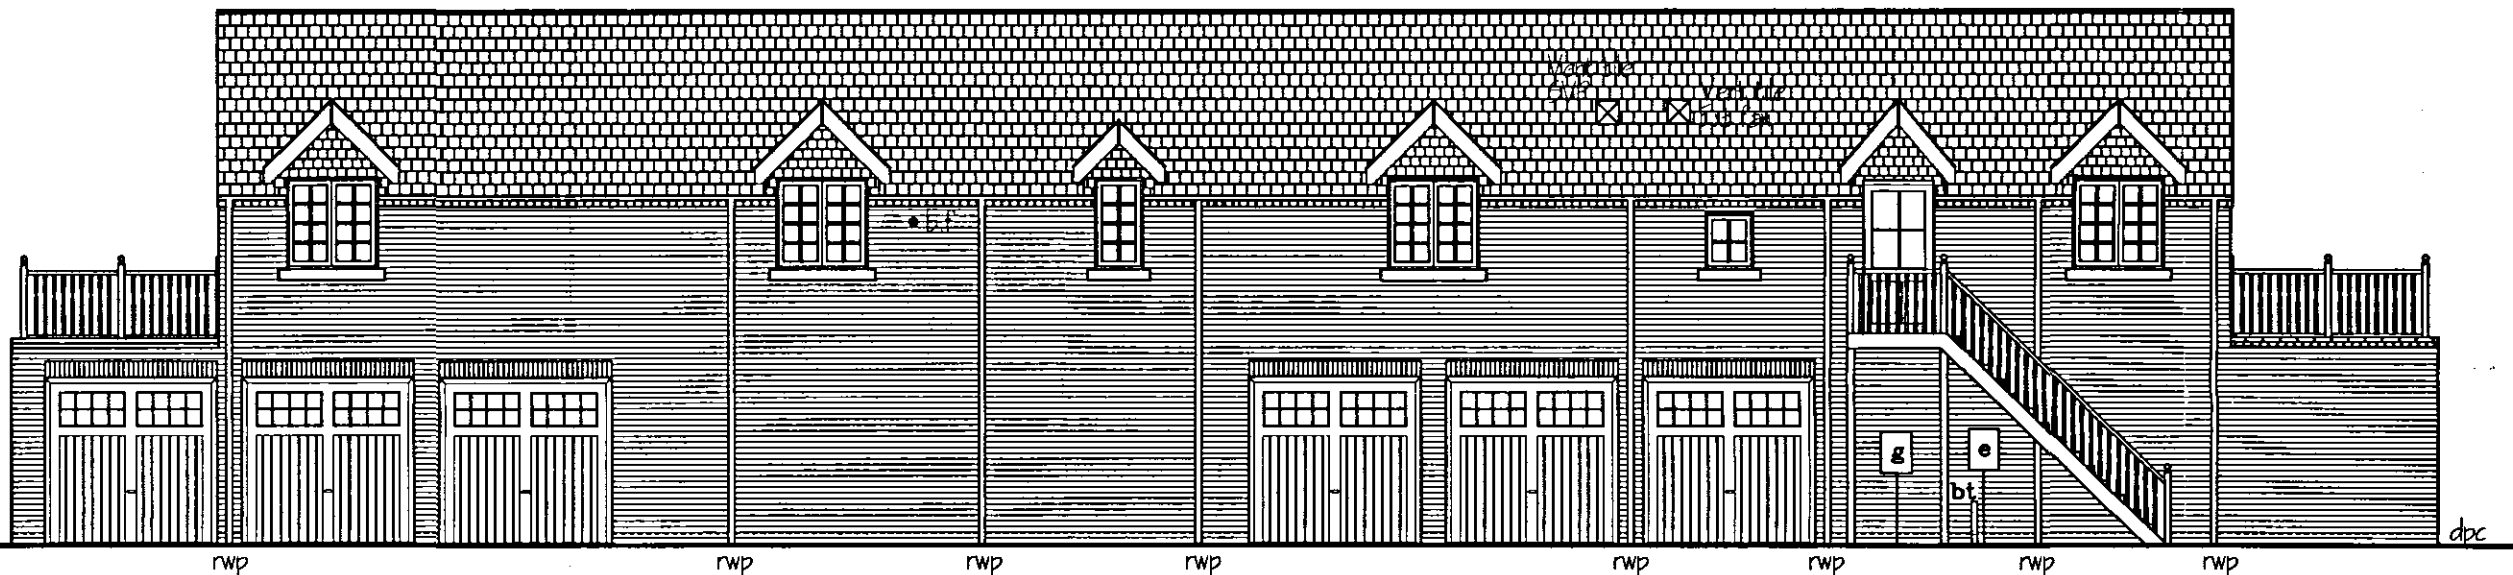


SIDE ELEVATION

2 oversailing courses (top course-stretcher, bottom course - dentil)
to run along main eaves, up gable ends and to return corners by 665mm.

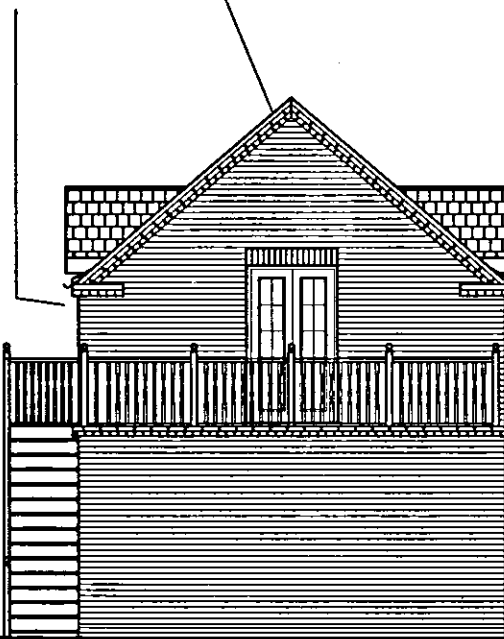

REAR ELEVATION

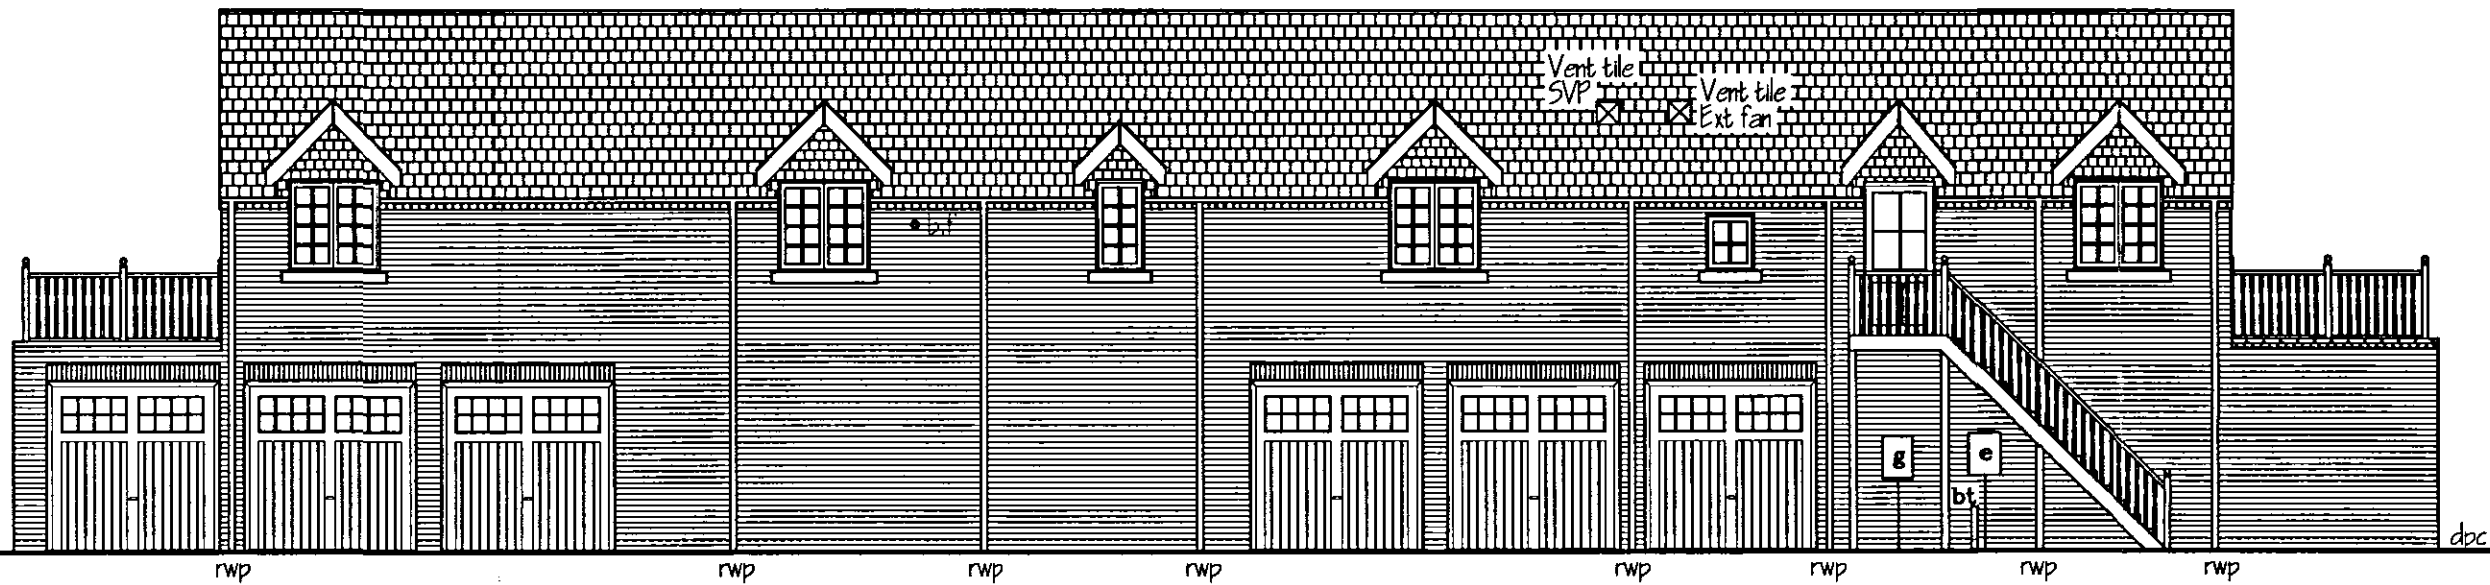

SIDE ELEVATION

SHDC
PLANNING & DEVELOPMENT
15 MAY 2006
Ref. 056106



Broadgate Homes Limited
Broadgate House, Weston Hills,
Spalding, Lincolnshire, PE12 6DB.
Telephone: 01406 380532 Fax: 01406 380014


House Type HAYLOFT x2

PROJECT TITLE

Apartment plots: 46, 47
Garage for plots: 41-52

OFF 'THE HAYFIELDS'
WYGATE PARK, SPALDING

DRAWING

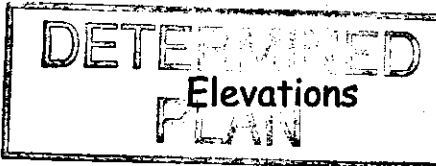

REV	DESCRIPTION	DATE	BY

SCALE 1:100 DRAWN

DATE MAY 2006 DRAWING No. 0503/PLE/46,47

M.C.