



This drawing is copyright and may not be altered, traced, copied, photographed or used for any purpose other than that for which it is issued without consent of Broadgate Homes Ltd.

All dimensions to be checked on site - do not scale from drawing, any discrepancies please report to drawing office as soon as possible.

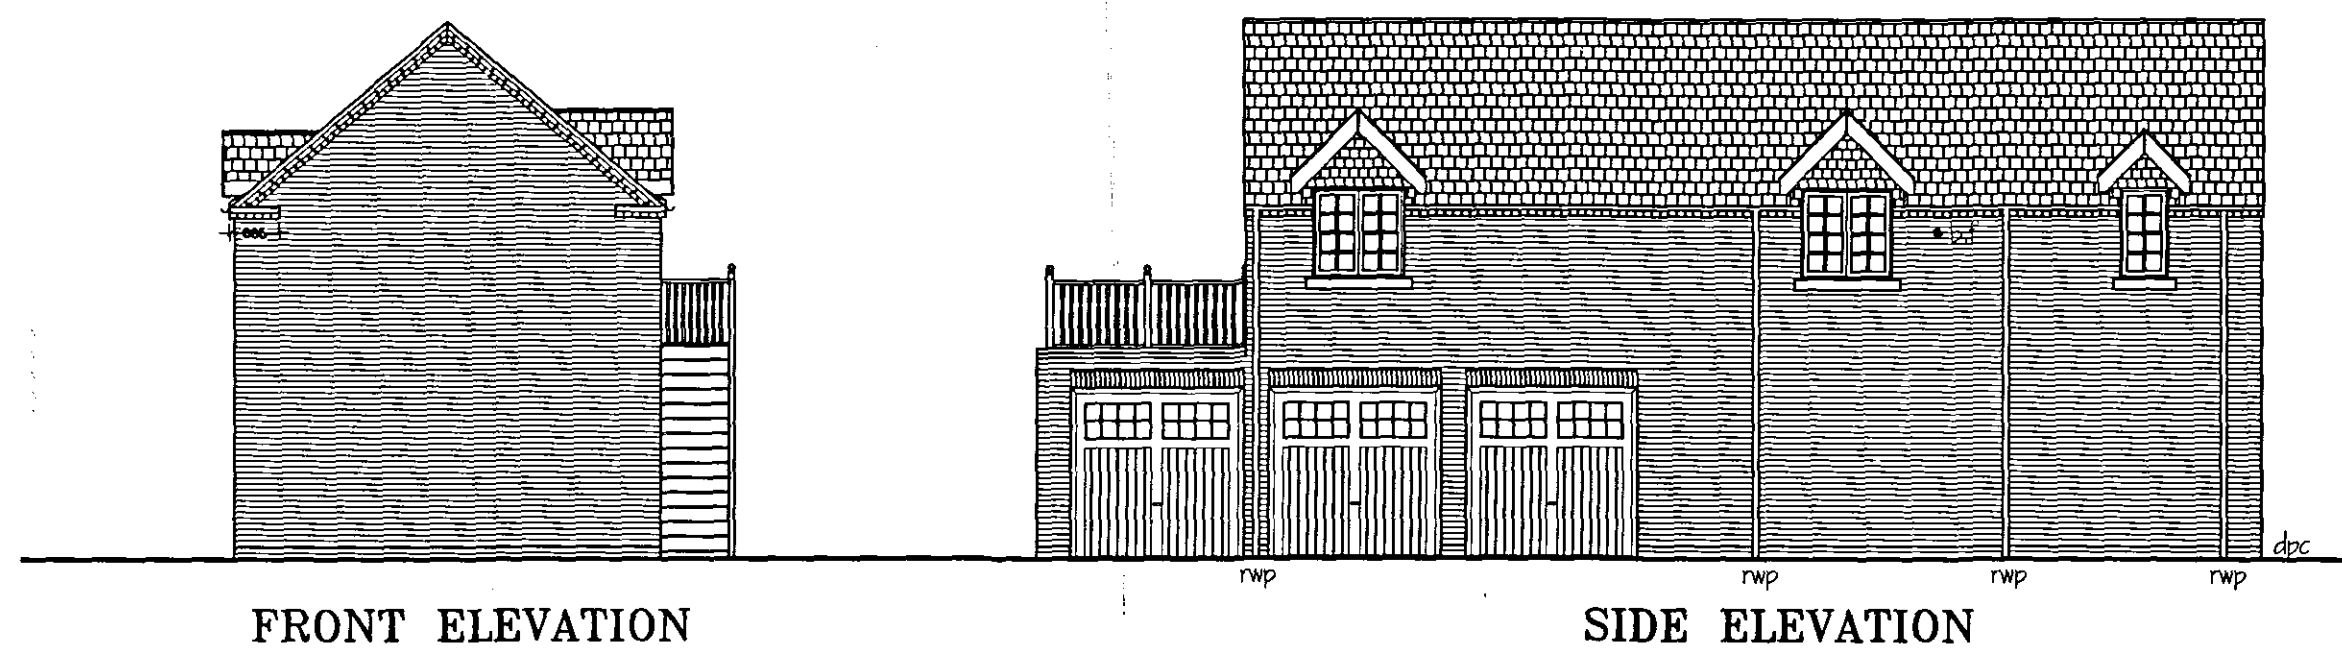


FRONT ELEVATION

SIDE ELEVATION

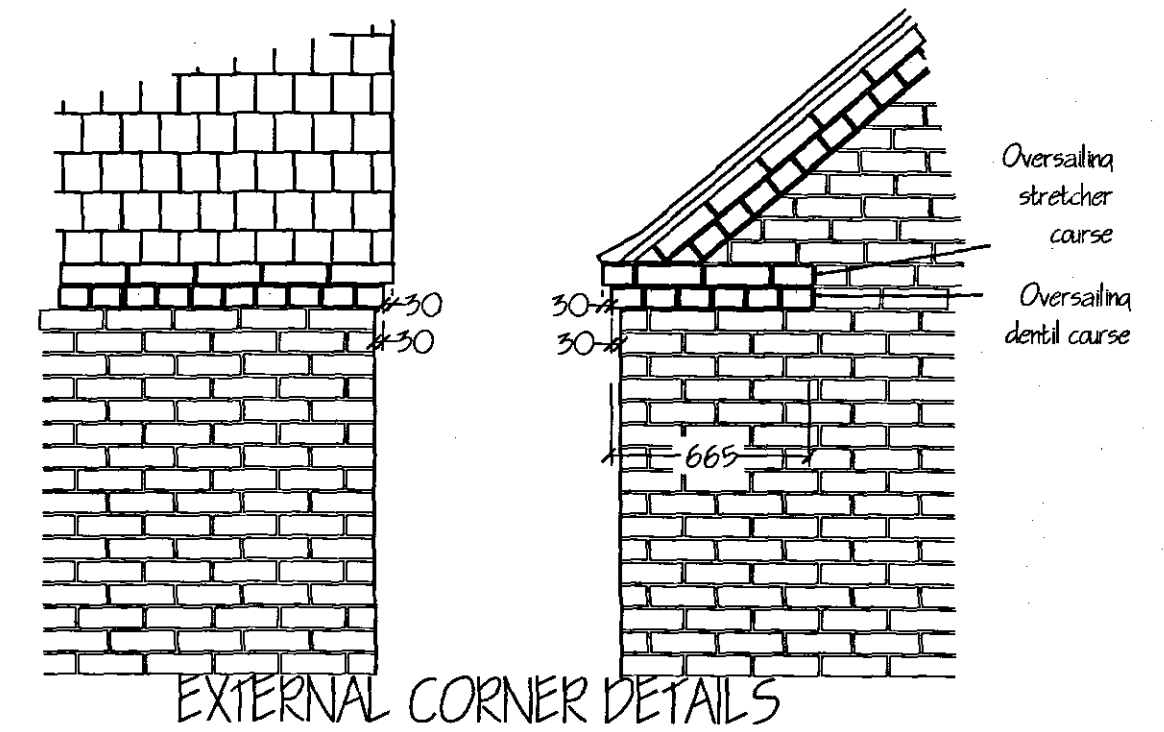

EXTERNAL CORNER DETAILS

2 oversailing courses (top course-stretcher, bottom course - dentil) to run along main eaves, up gable ends and to return corners by 665mm.

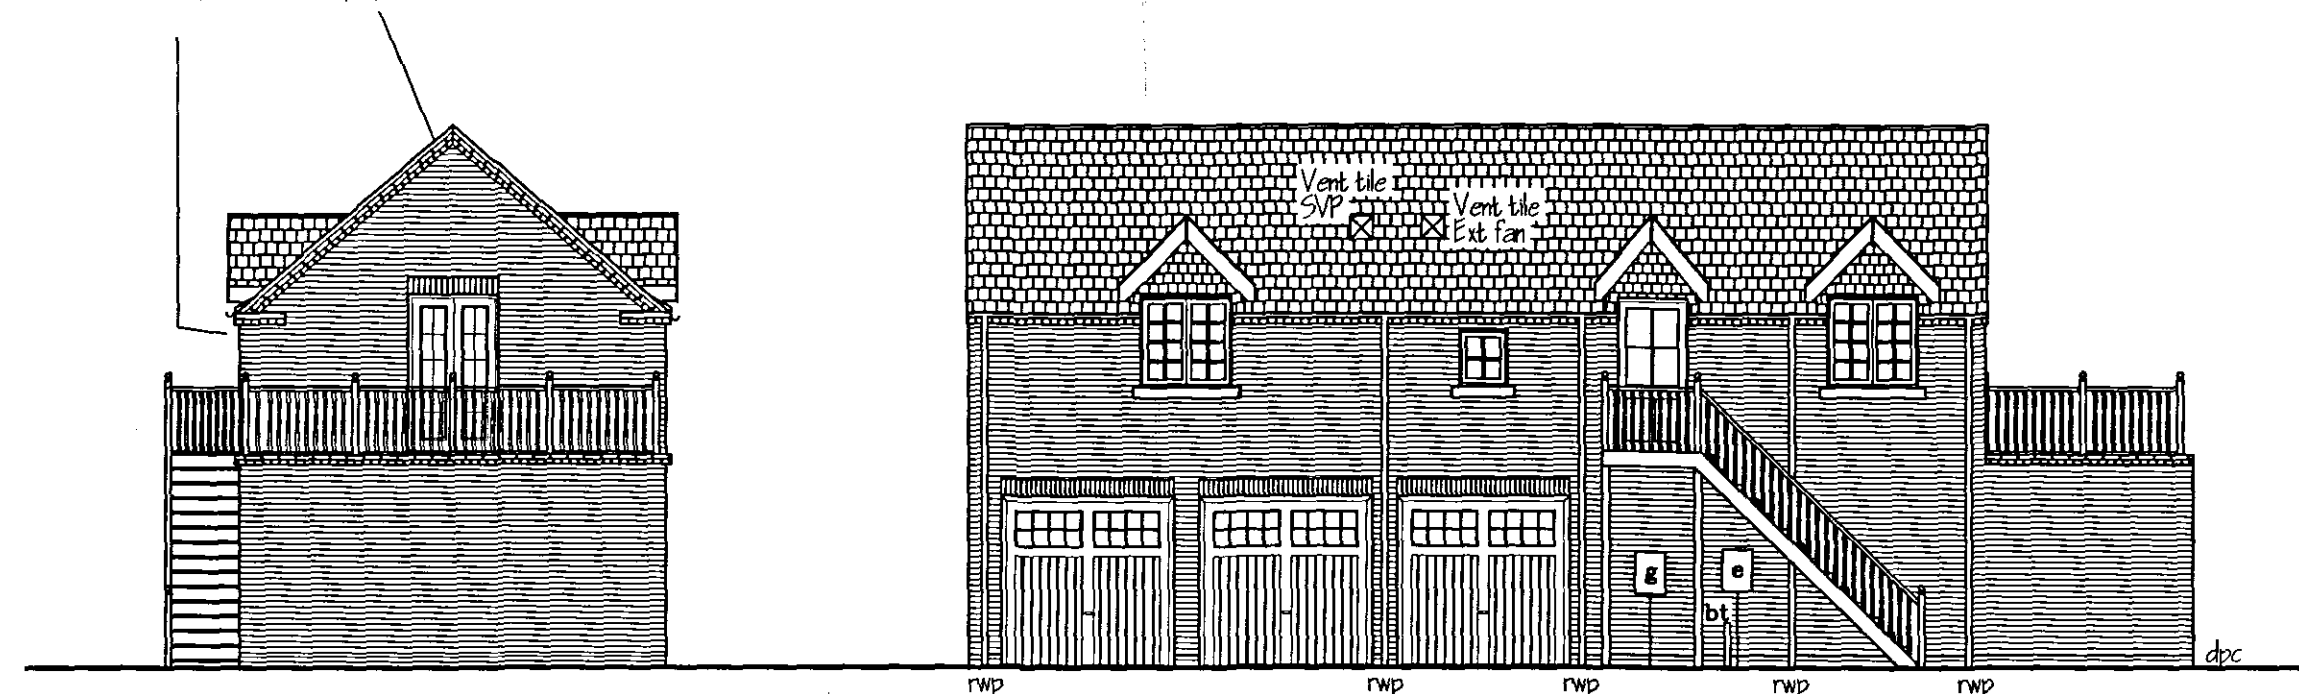

REAR ELEVATION

SIDE ELEVATION

SHDC
PLANNING & DEVELOPMENT
15 MAY 2006
Ref. 0676106



Broadgate Homes Limited
Broadgate House, Weston Hills,
Spalding, Lincolnshire. PE12 6DB.
Telephone: 01406 380532 Fax: 01406 380014

House Type HAYLOFT

PROJECT TITLE

Apartment plot: 63,
Garage for plots: 61,62,63,66,65&64

OFF 'THE HAYFIELDS'
WYGATE PARK, SPALDING

DRAWING

DETERMINED
Elevations

REV	DESCRIPTION	DATE	BY

SCALE 1:100 DRAWN

DATE MAY 2006 DRAWING No. 0503/PLE/63