



This drawing is copyright and may not be altered, traced, copied, photographed or used for any purpose other than that for which it is issued without consent of Broadgate Homes Ltd.


All dimensions to be checked on site - do not scale from drawing, any discrepancies please report to drawing office as soon as possible.

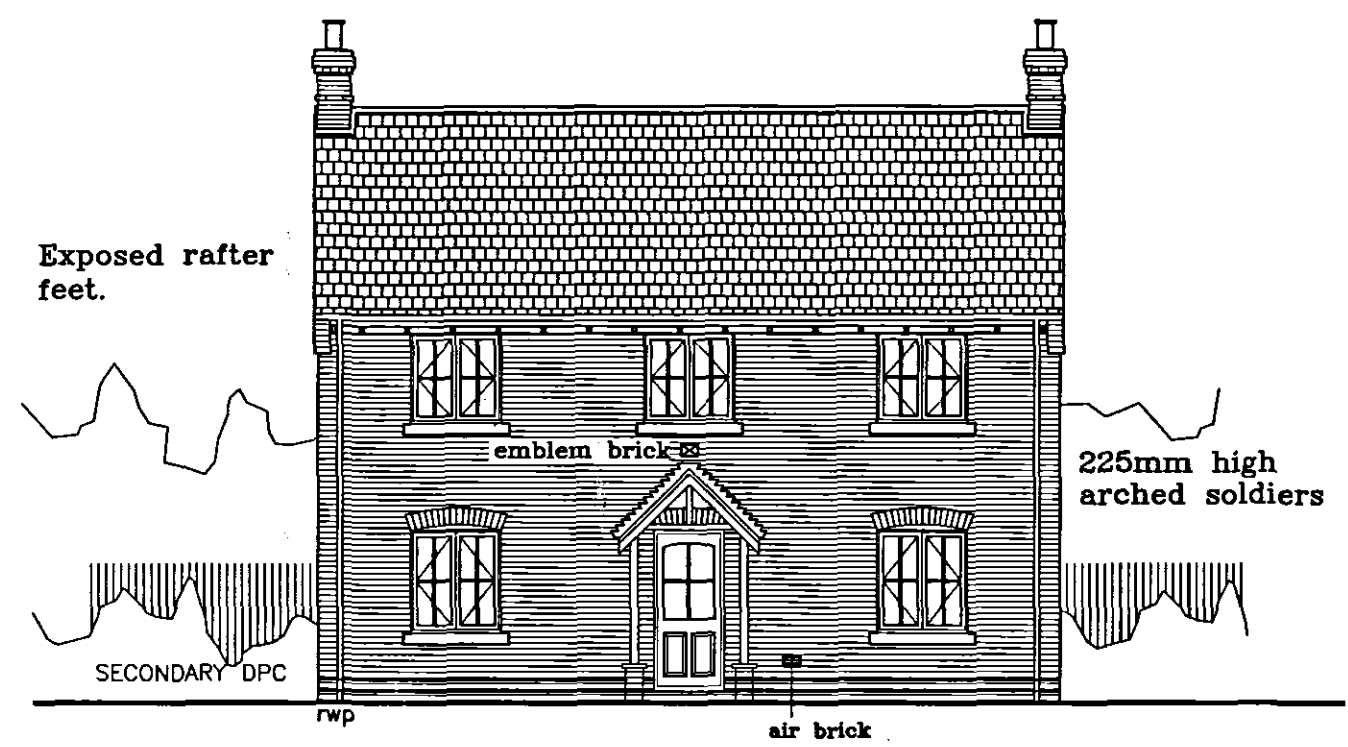


FRONT ELEVATION

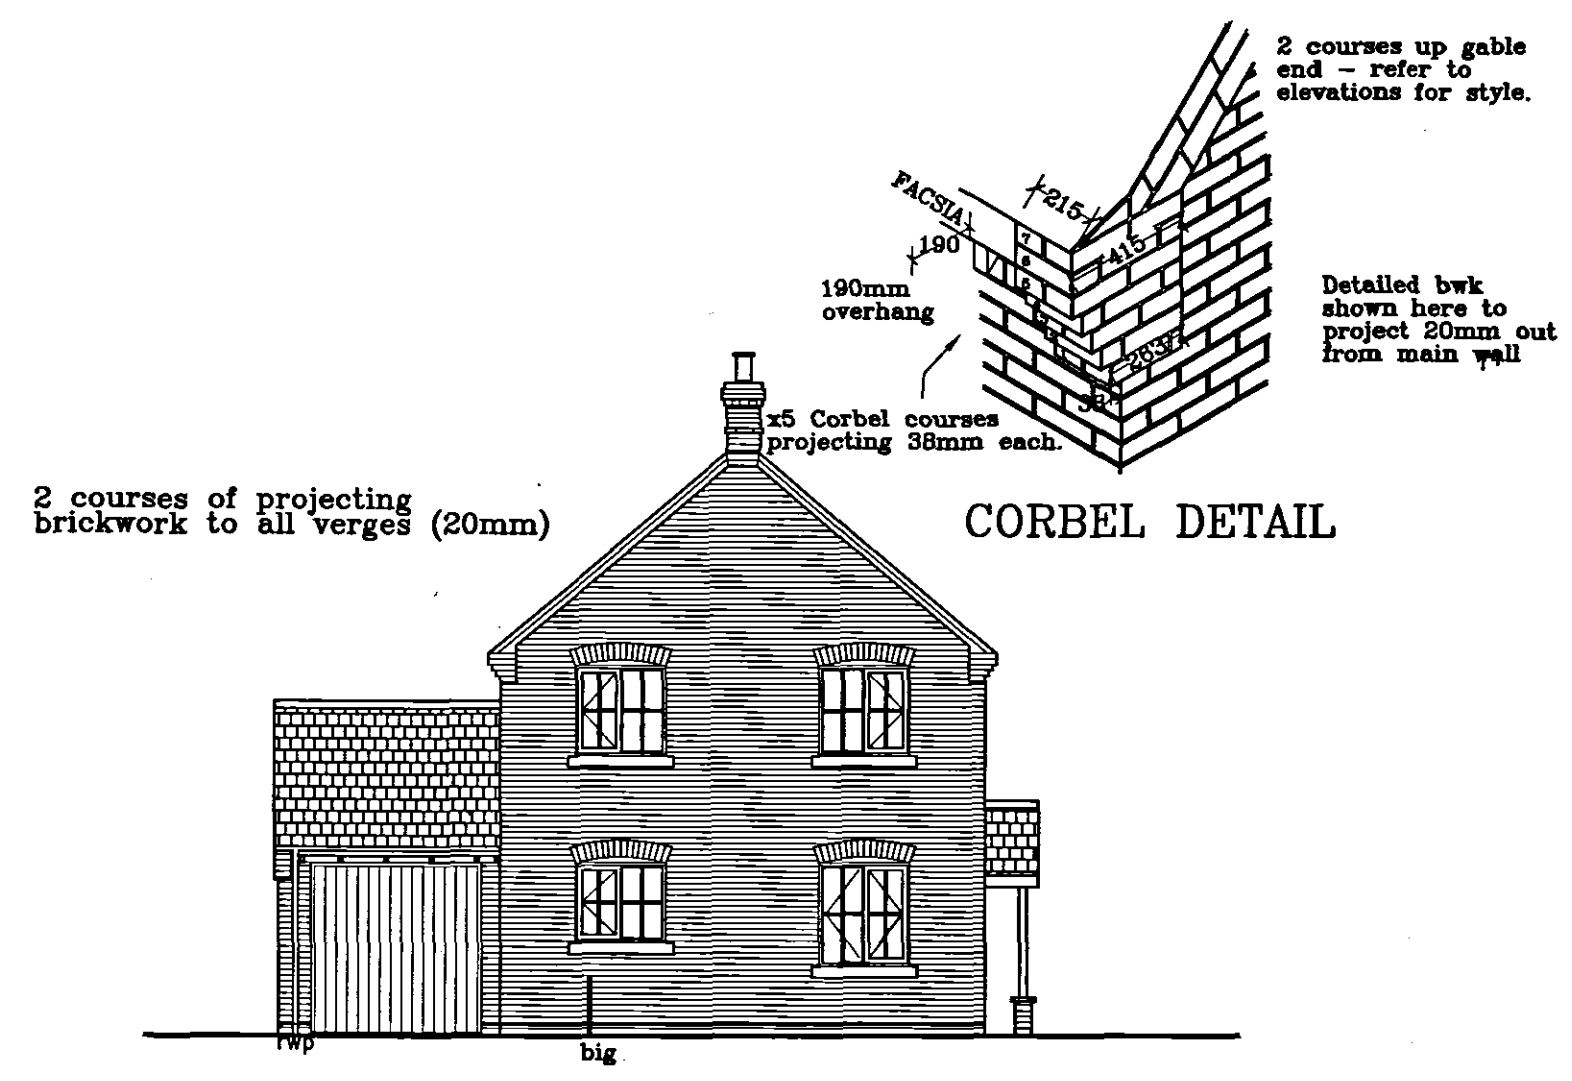

SIDE ELEVATION

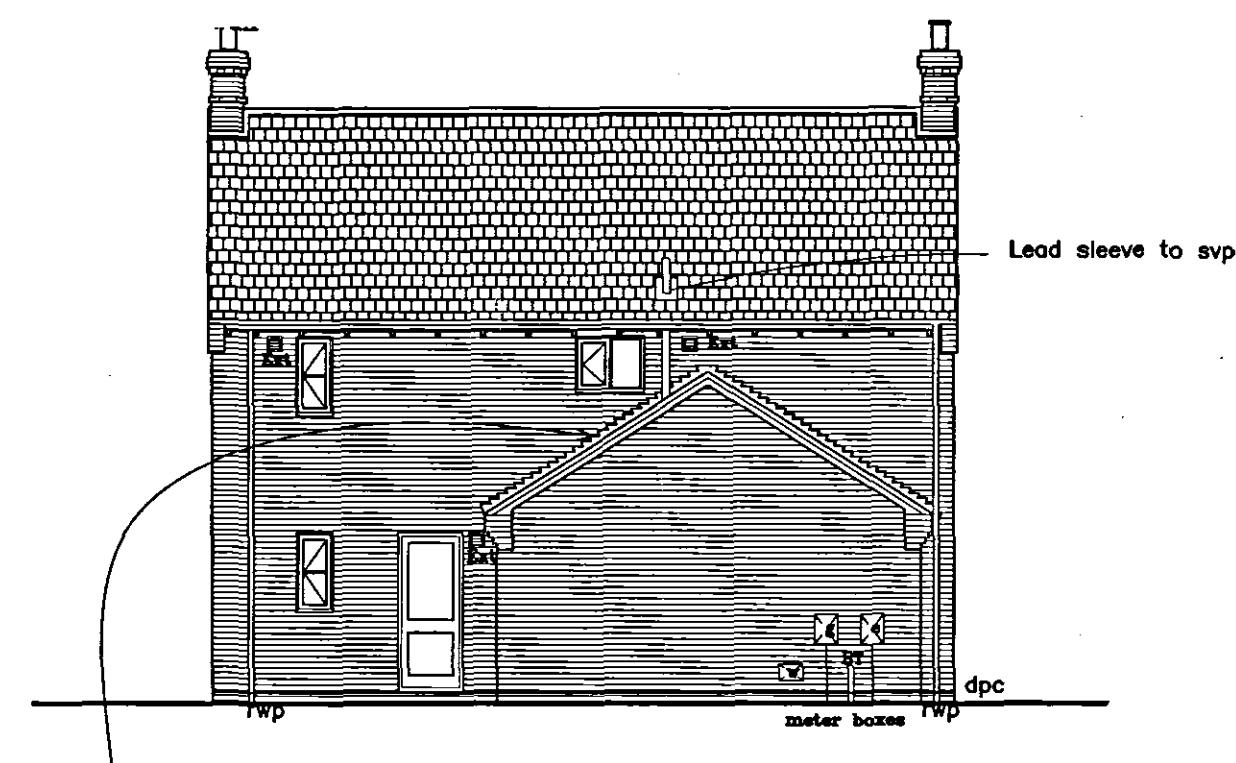

REAR ELEVATION

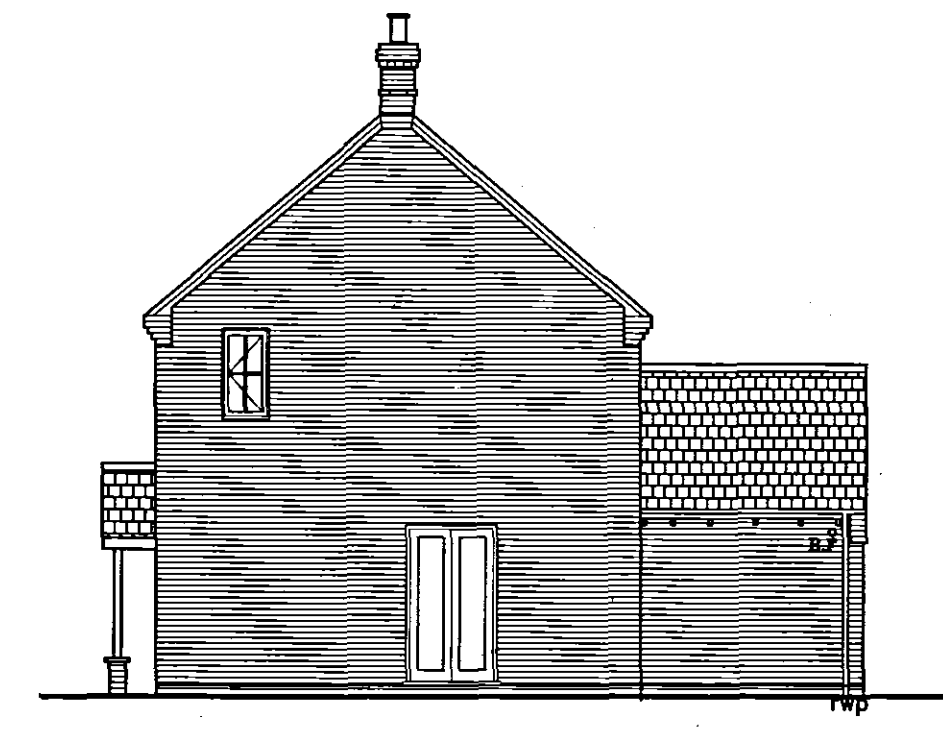

SIDE ELEVATION

SHDC
PLANNING & DEVELOPMENT
15 MAY 2006
Ref. *02606*



Broadgate Homes Limited
Broadgate House, Weston Hills,
Spalding, Lincolnshire, PE12 6DB.
Telephone: 01406 380532 Fax: 01406 380014

House Type
PROJECT TITLE

PLOTS 74
OFF 'THE HAYFIELDS'
WYGATE PARK, SPALDING

DRAWING
DETERMINED
Elevations
PLAN

REV	DESCRIPTION	DATE	BY

SCALE 1:100 DRAWN

DATE MAY 2006 DRAWING No. 0503/PLE/74