





South West Elevation


South East Elevation

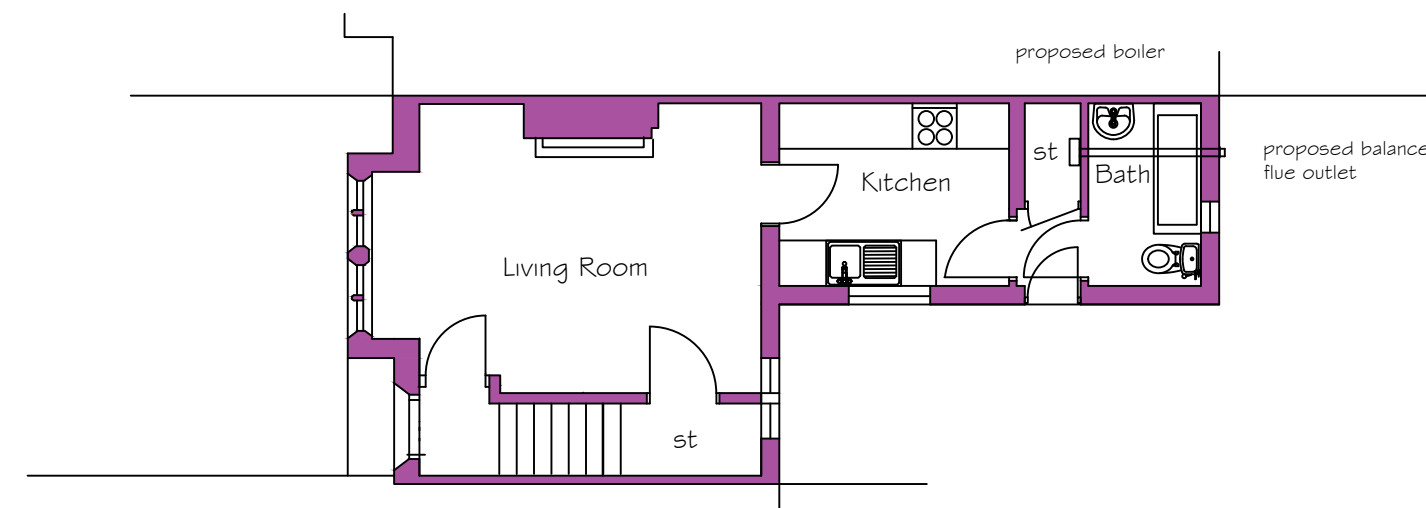


Proposed Ground Floor

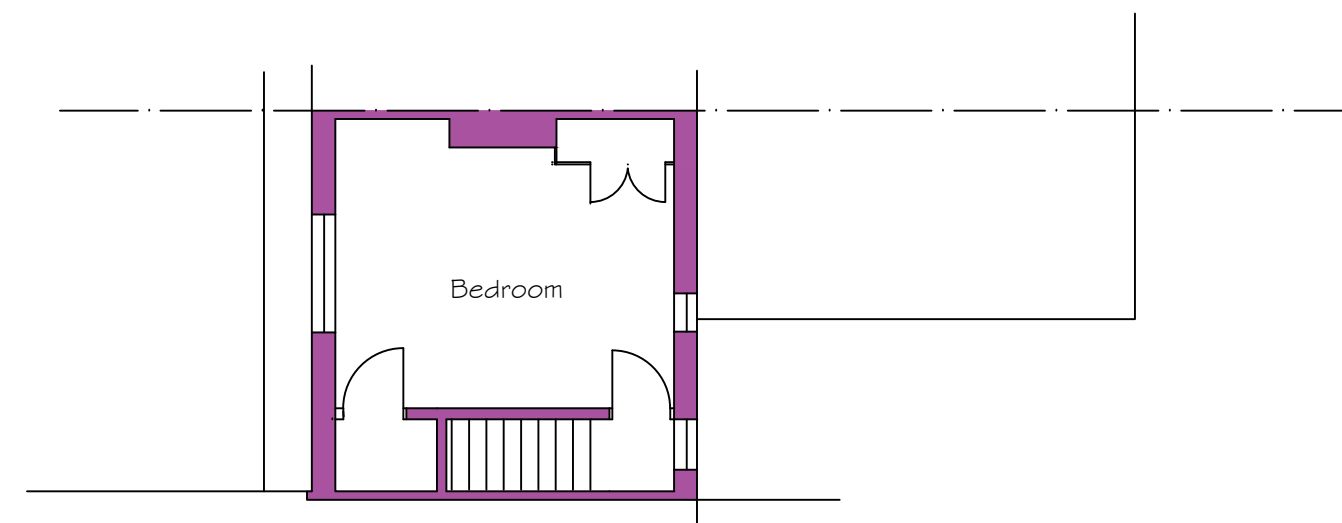

Proposed First Floor
unchanged

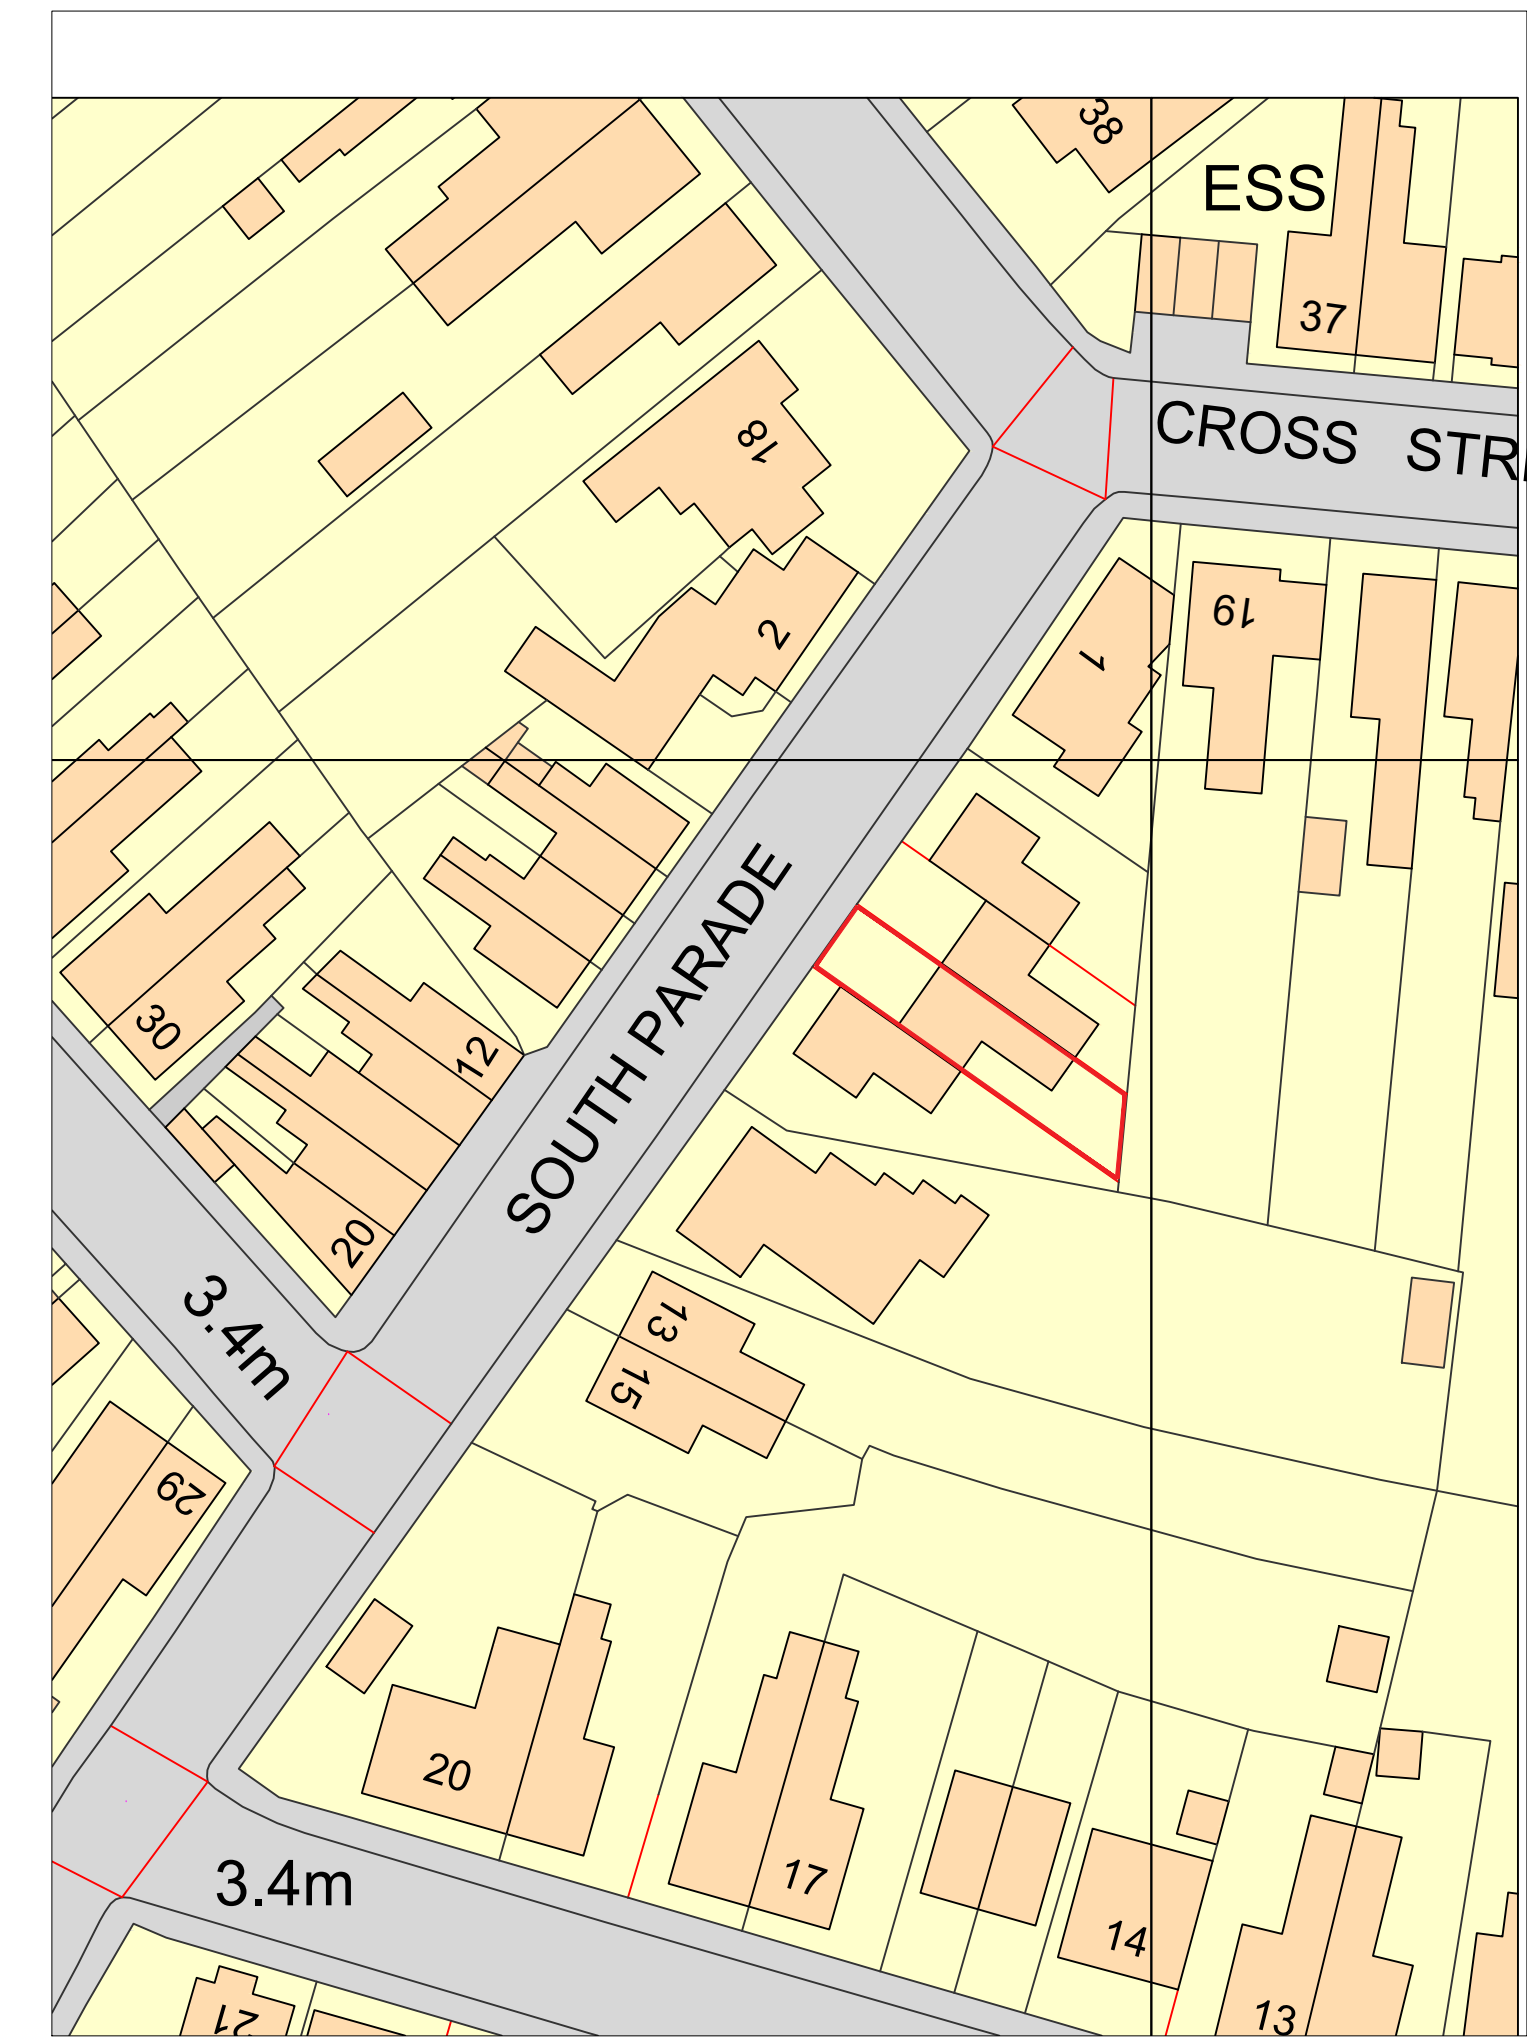


SITE / BLOCK PLAN SCALE 1 / 500

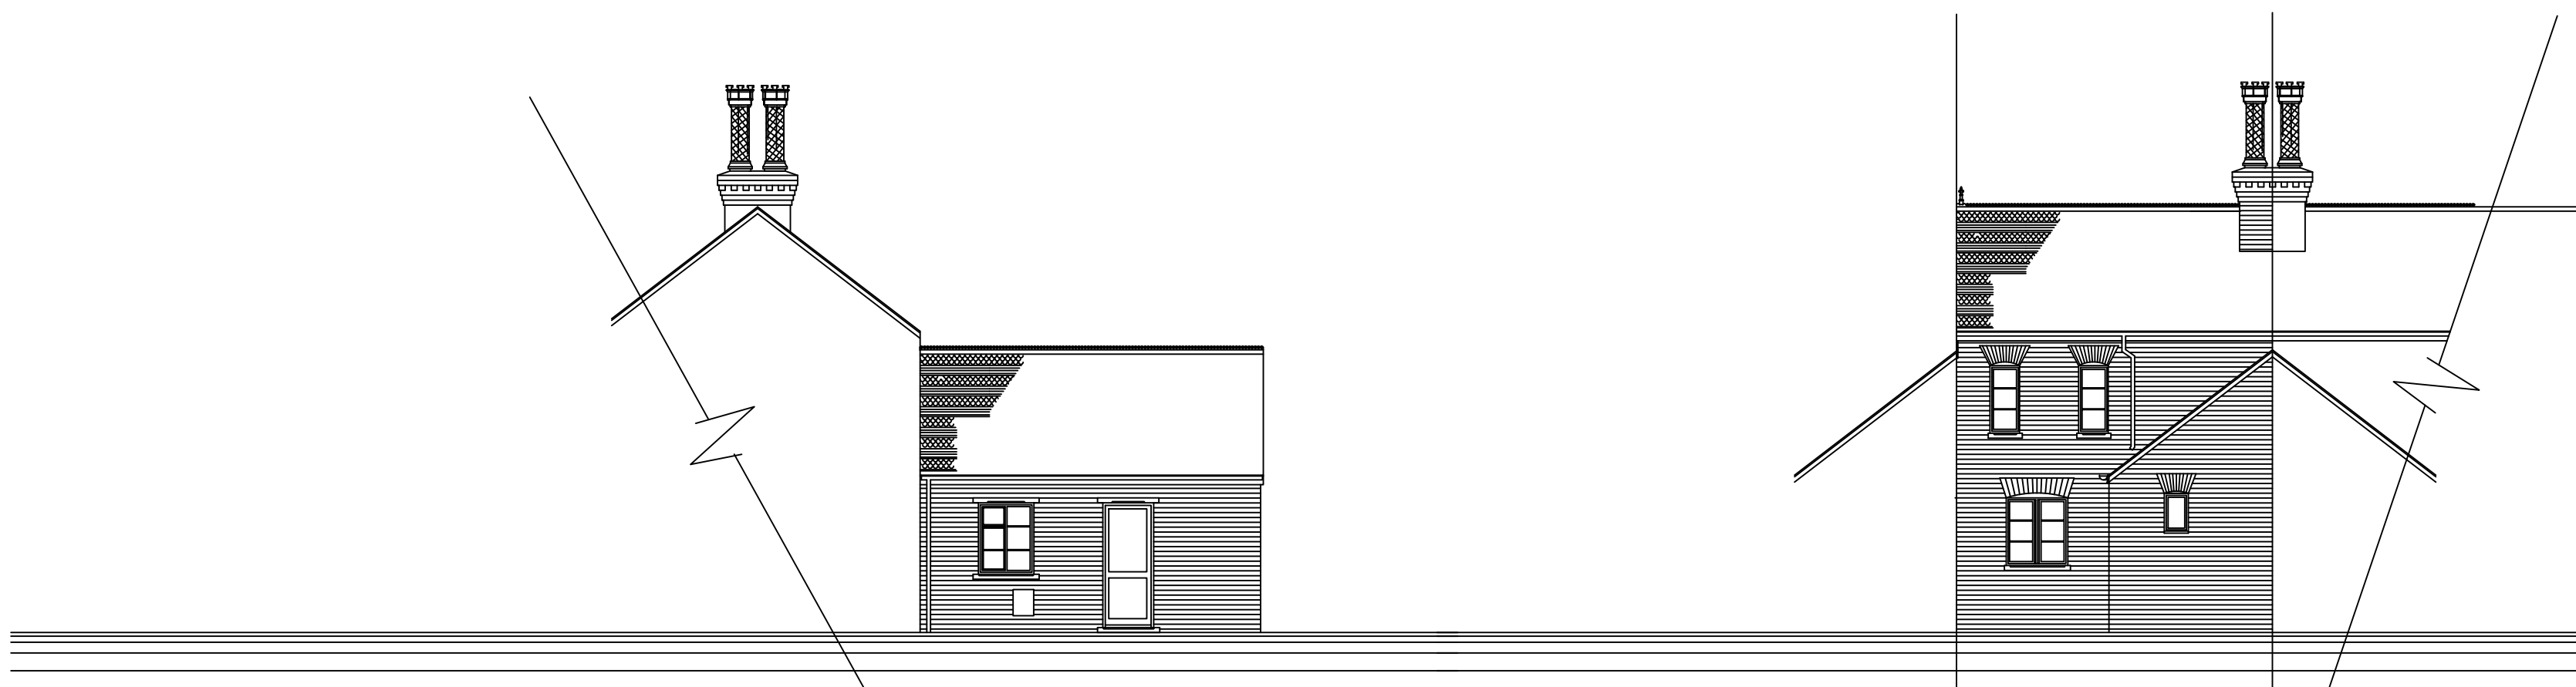


South West Elevation

South East Elevation

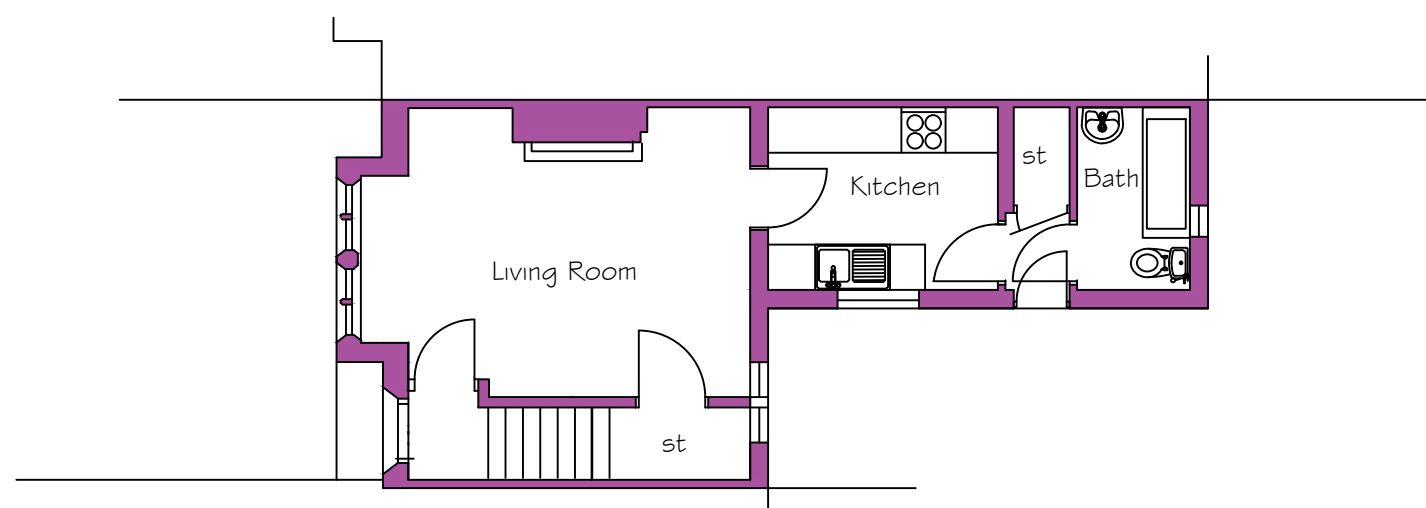


Existing Ground Floor

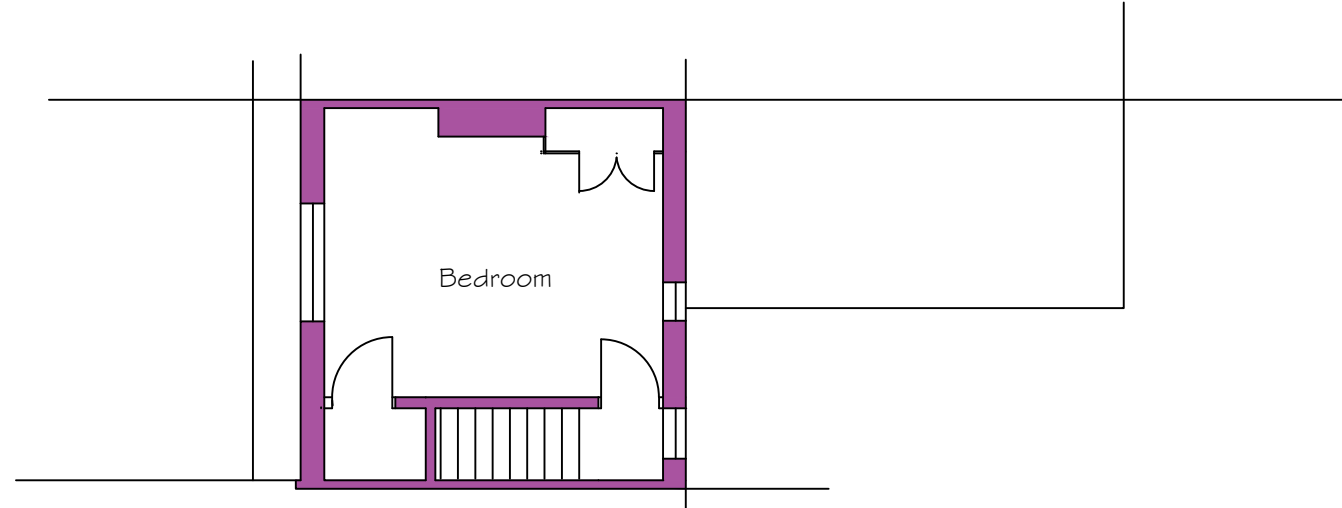

Existing First Floor




proposed balance flue outlet
external diameter 150mm

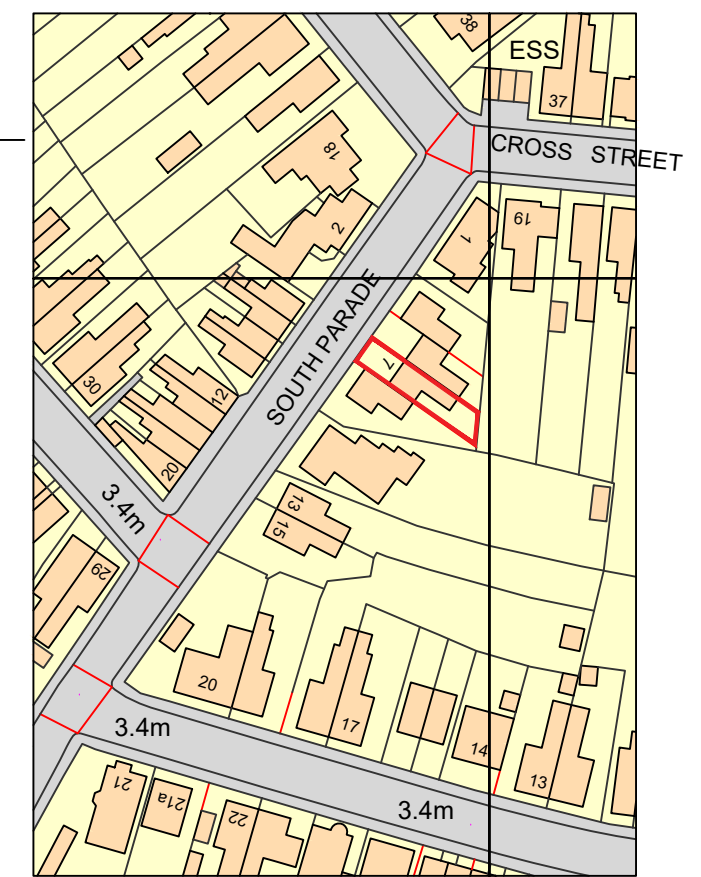

LOCATION PLAN
SCALE 1/2500

DC ARCHITECTURAL SERVICES LTD

ARCHITECTURAL AND PLANNING SERVICES
THE BARN, PARTNEY MILL, SPILSBY, LINCOLNSHIRE, PE23 4PE
TEL: 05601 500536 MOB: 07776227893
E-mail: dcarchitectural@btconnect.com

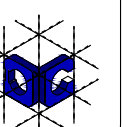

Client SPALDING TOWN HUSBANDS

Project PROPOSED BOILER AND BALANCED FLUE
7, KINGSTON COTTAGE HOMES, SOUTH PARADE,
SPALDING, LINCOLNSHIRE. PE11 2YJ

copyright reserved ©

Drawing Title
PLANS AND ELEVATIONS AS
EXISTING AND PROPOSED
Scale 1/100
Date JUNE 25

Drawn DB
Checked
Drawing number
dc/908S/01
Revision

proposed gas boiler 26kw