




EXISTING WEST ELEVATION

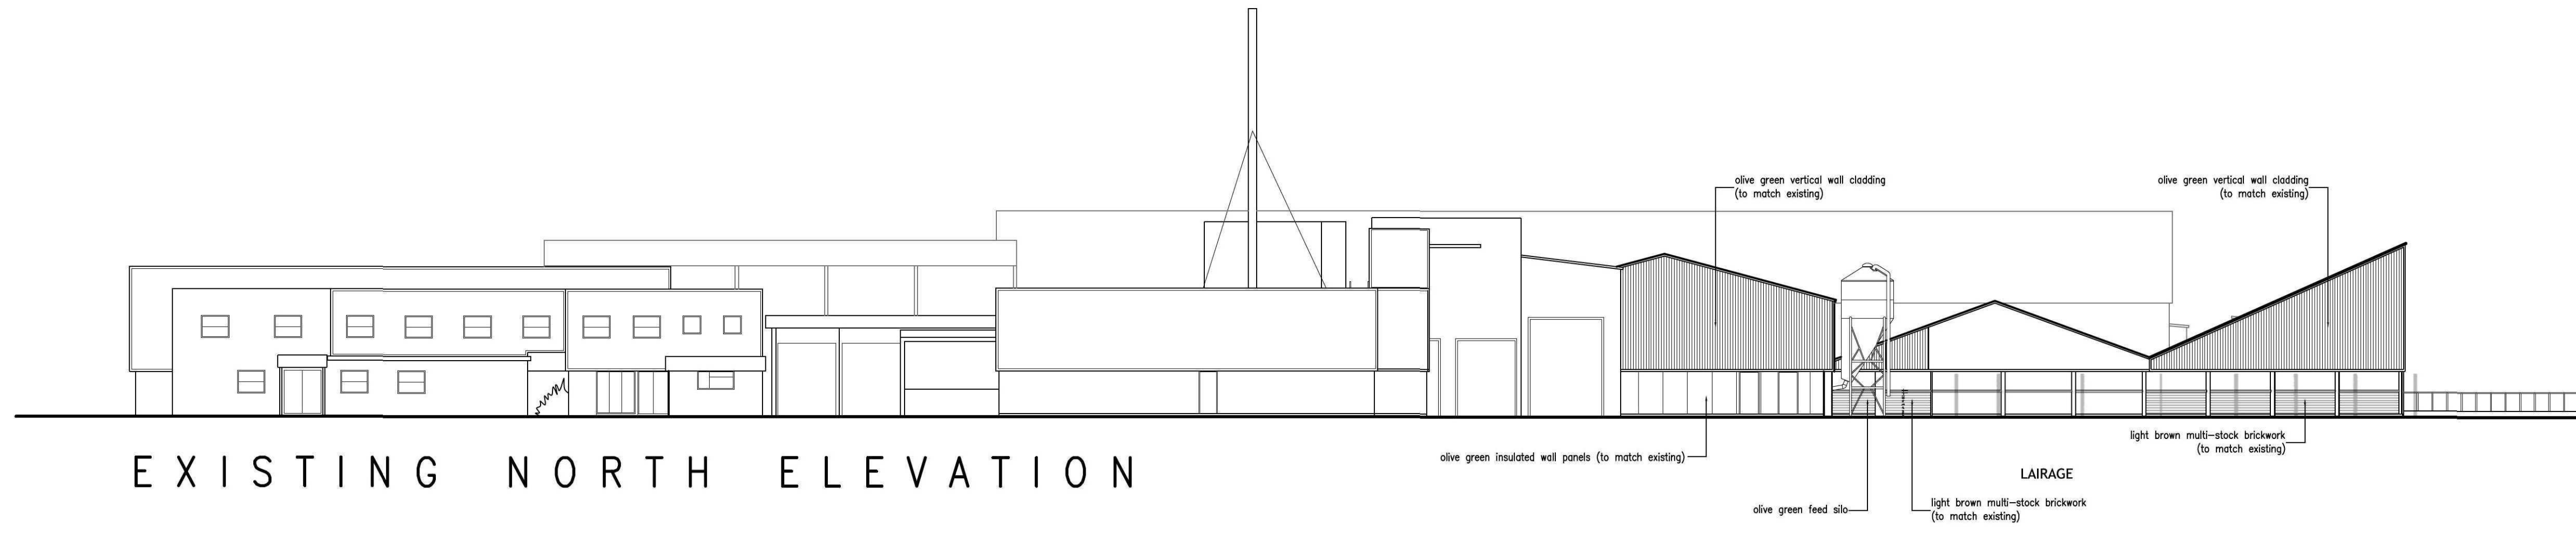



EXISTING NORTH ELEVATION

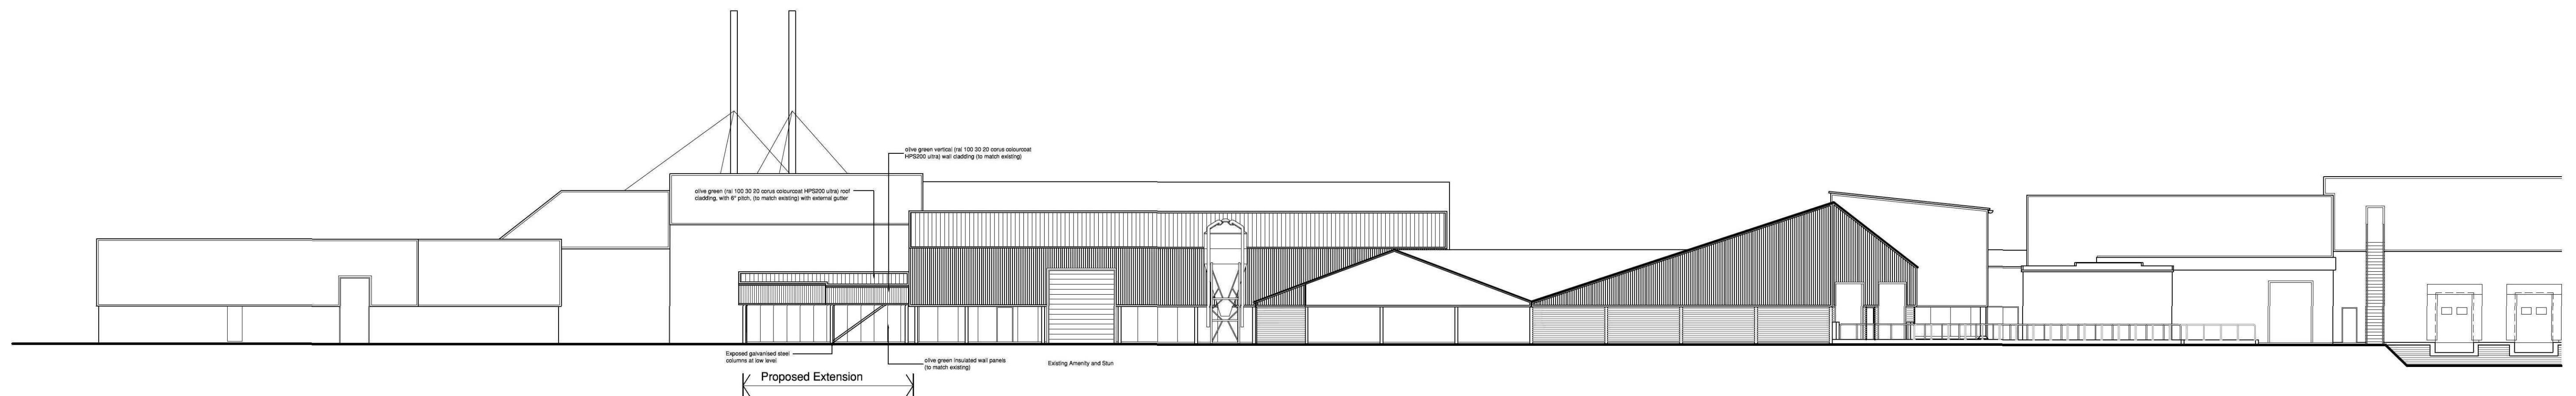

PROPOSED WEST ELEVATION

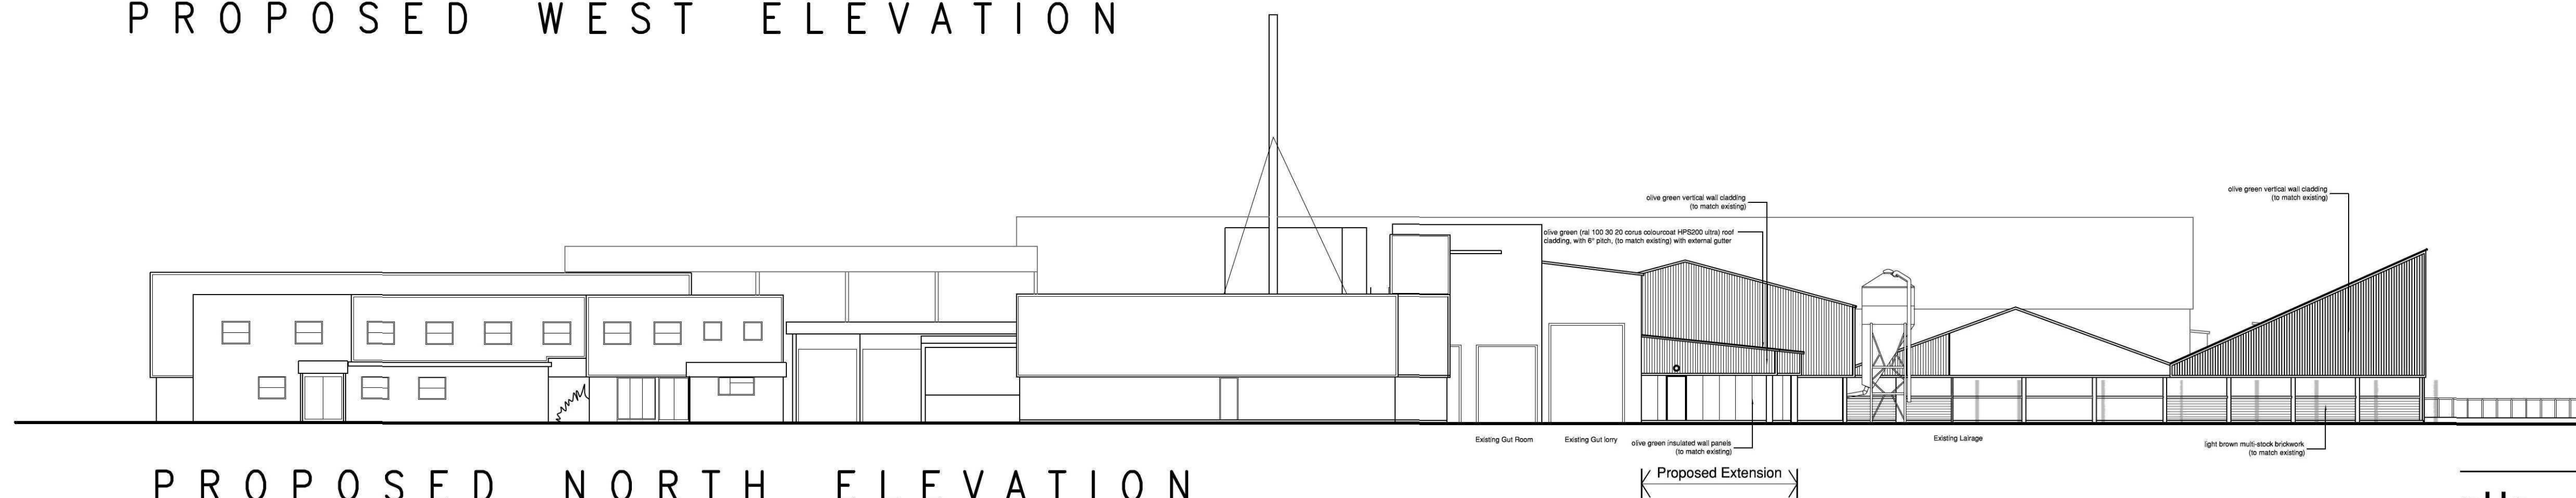

PROPOSED NORTH ELEVATION

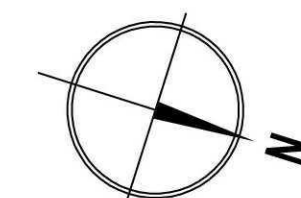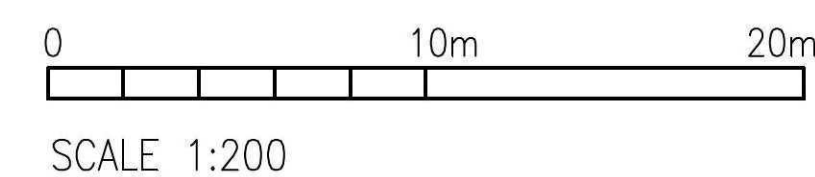

pHp architects

USDA AMENITY BLOCK
DALEHEAD LTD
DALEHEAD, SPALDING

Proposed Dirty Slaughter/Gut Amenity Elevations

P2: Scheme updated following design review.		01.09.11 cw	
P1: First Issue		09.08.11 DB	
Rev		Date/Checked	
The Old Rectory NORTHAMPTON t: +44 (0)1604 859916 www.peterhaddon.com		Rectory Lane Milton Malsor NN7 3AQ f: +44 (0)1604 859123	
Issue Purpose:		pHp architects	
Issue Purpose:		PLANNING	
Drawn by: OB		Checked by: CF	
Scale @ A1: 1:200		Date: August 2011	
CAD ref: USDA 06		Dwg no.: 3861/102	
		Rev: P2	
Copyright reserved. Dimensions to be checked on site. Discrepancies to be reported before proceeding			