


Front elevation

Rear elevation

1.2m high post & rail fence
1:50

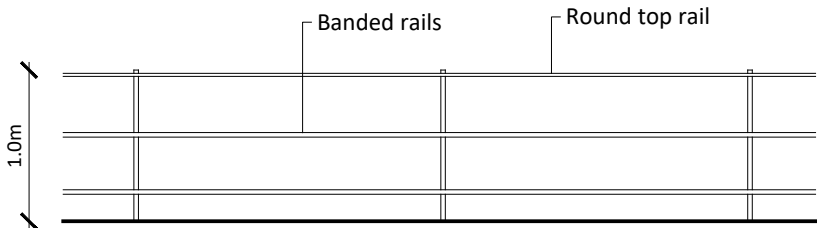


1m high black metal estate railing
1:50



Front elevation

Rear elevation


1.8m high close boarded fence
1:50

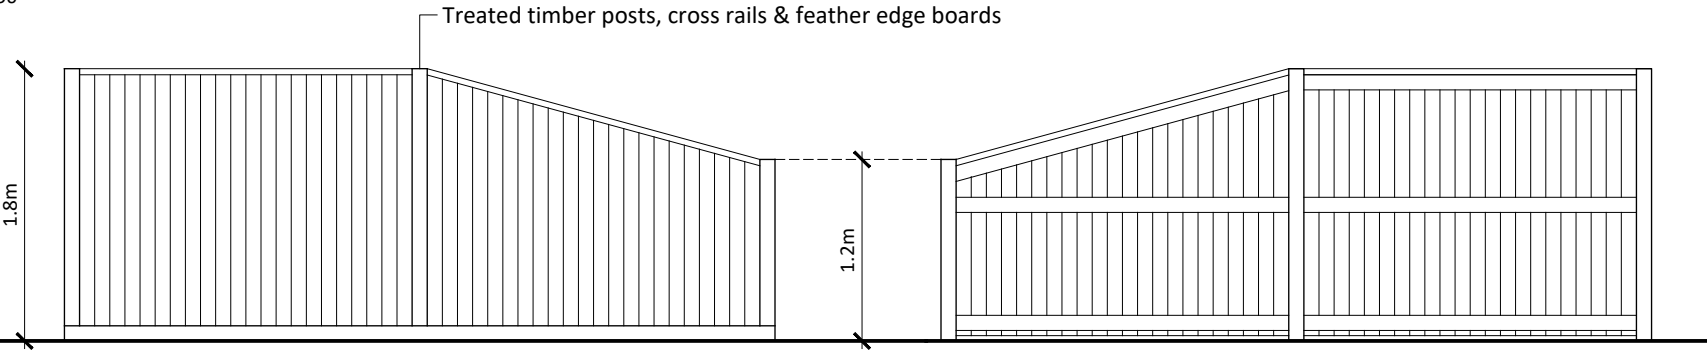

Front elevation

Rear elevation

1.8m high close boarded fence with stepped end panel
1:50

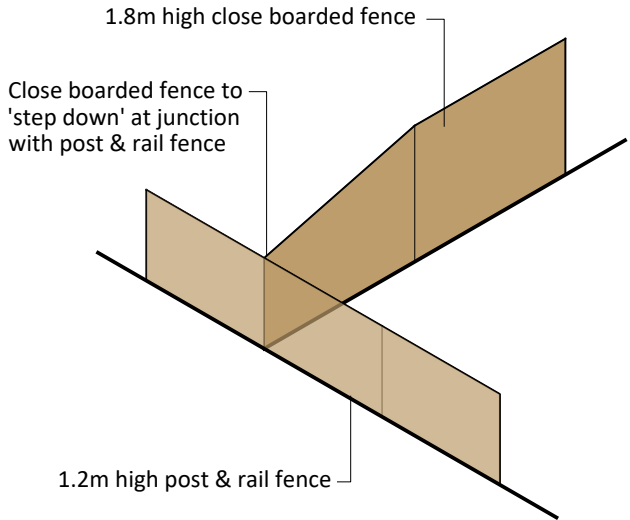

Close boarded/ post & rail fence
junction diagram

1:100

Notes

Copyright

© Robert Doughty Consultancy Limited.
All rights described in the Copyright, Designs and
Patents Act 1988 have been asserted.

Ordnance Survey Map

© Crown Copyright. OS Licence No: AR 100010613.

Dimensions

All dimensions shown are for the purposes of
obtaining the relevant planning permission only.

CDM 2015

This drawing is for illustrative purposes and/or
obtaining the relevant planning permission only. It
should not be used for construction and accordingly,
risk identification under the Construction (Design &
Management) Regulations 2015 has not been
undertaken.

-	-	-	-
Rev	By	Description	Date
Current revision checked by: -			

rdc
Robert Doughty
Consultancy

32 High Street, Helpingham
Sleaford, Lincolnshire, NG34 0RA

Tel: 01529 421646
Email: admin@rdc-landplan.co.uk
Web: www.rdc-landplan.co.uk

Client

Miss Veronica Frohock

Project

The Hollies Farmyard
Pilmore Lane, Fulney, Spalding, PE12 6EG

Drawing

Boundary treatments

Scale @ A3		Date	
As shown		13/07/26	
Drawn By		Checked By	
WW		-	
Job Number	Status	Purpose of Issue	
1623-3	FP	Planning	
Drawing No.			Rev
1623-3_FP_DD01			-