


Notes

Copyright
© Robert Doughty Consultancy Limited.
All rights described in the Copyright, Designs and
Patents Act 1988 have been asserted.


Ordnance Survey Map
© Crown Copyright. OS Licence No: AR 100010613

Dimensions
All dimensions shown are for the purposes of obtaining the relevant planning permission only.


CDM 2015
This drawing is for illustrative purposes and/or obtaining the relevant planning permission only. It should not be used for construction and according risk identification under the Construction (Design Management) Regulations 2015 has not been undertaken.

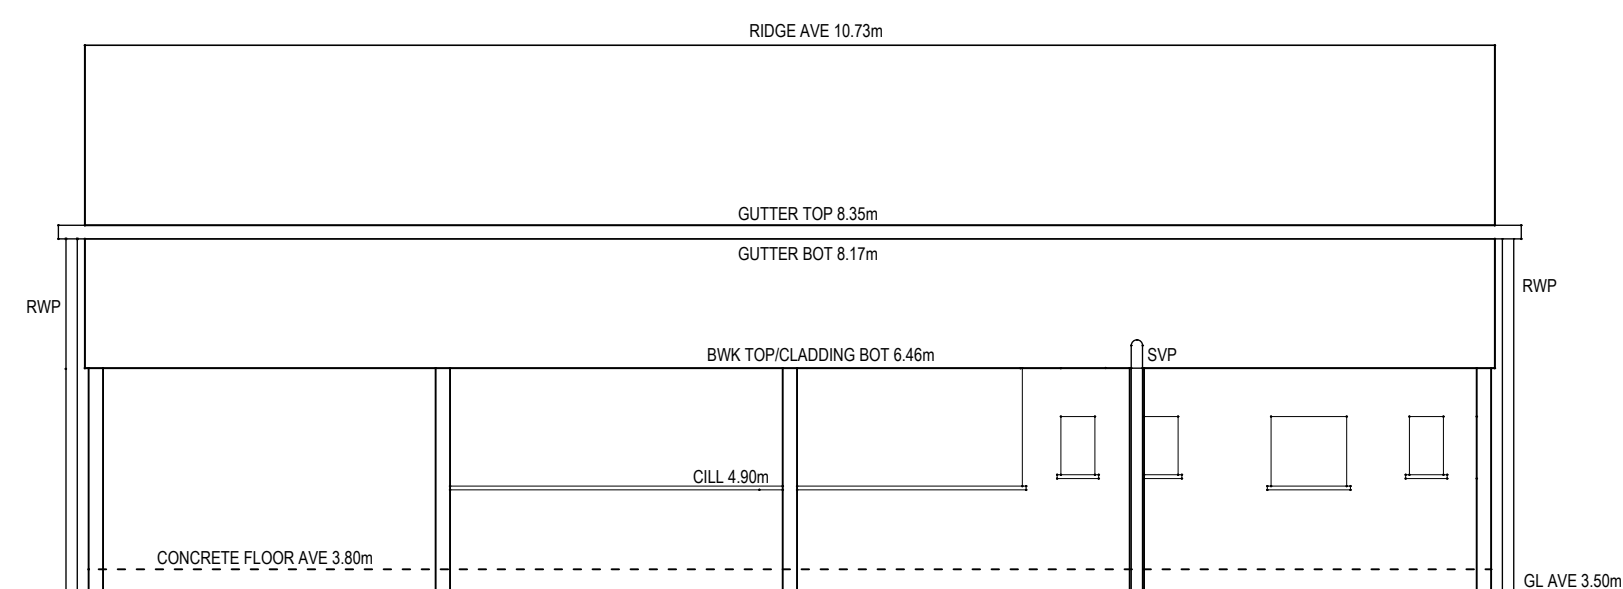


Existing West Elevation

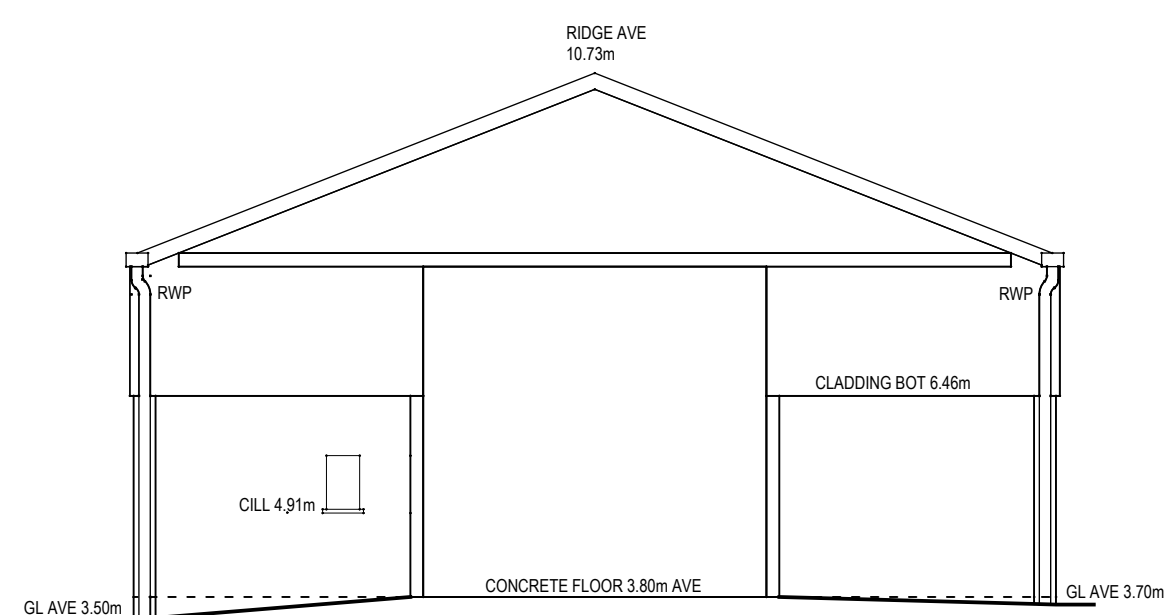


Existing South Elevation

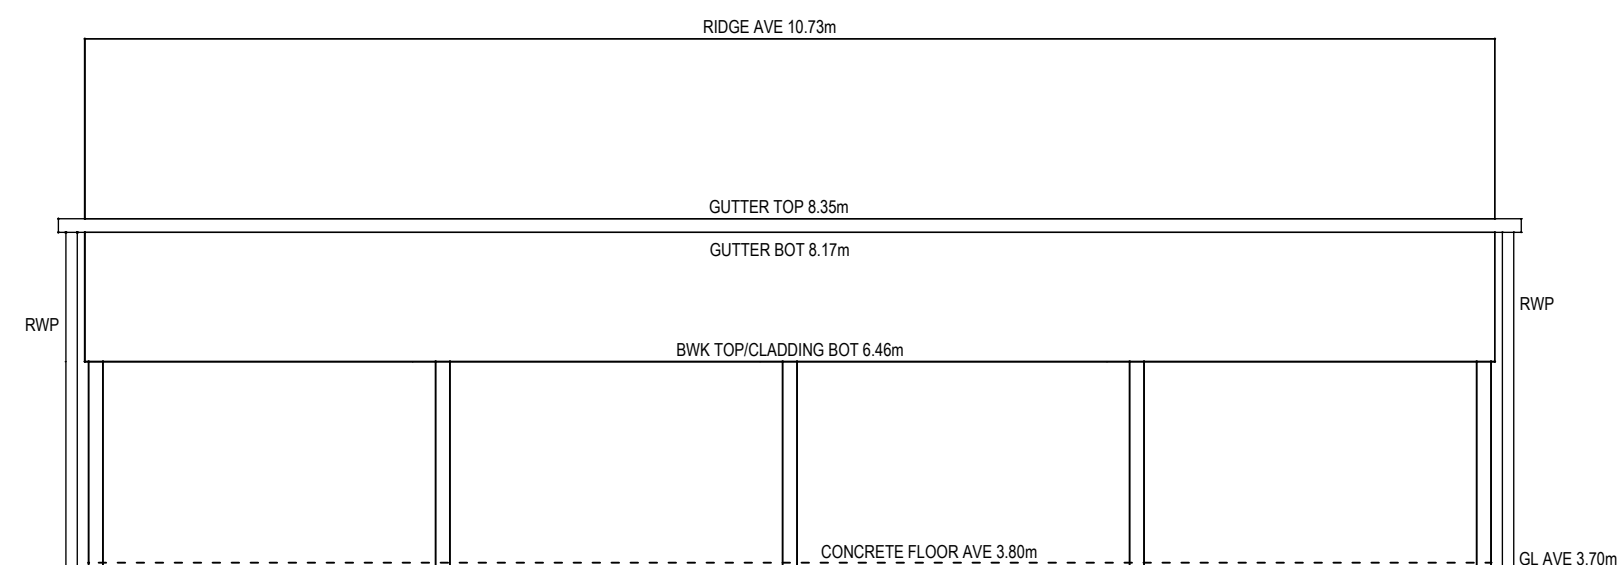

Existing East Elevation

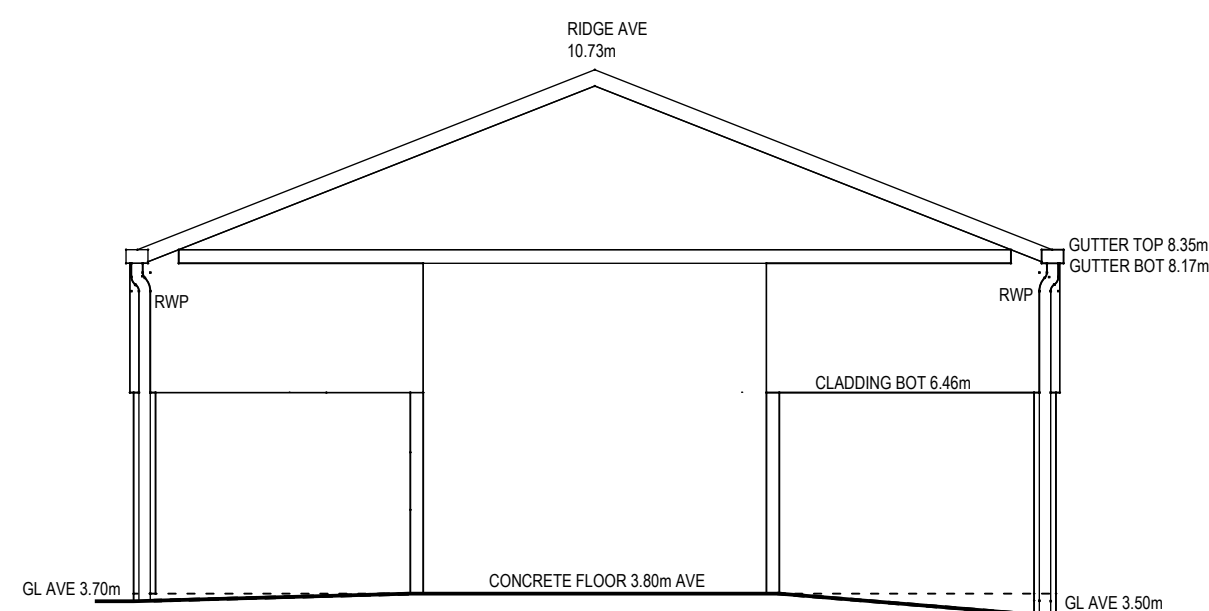

Existing North Elevation

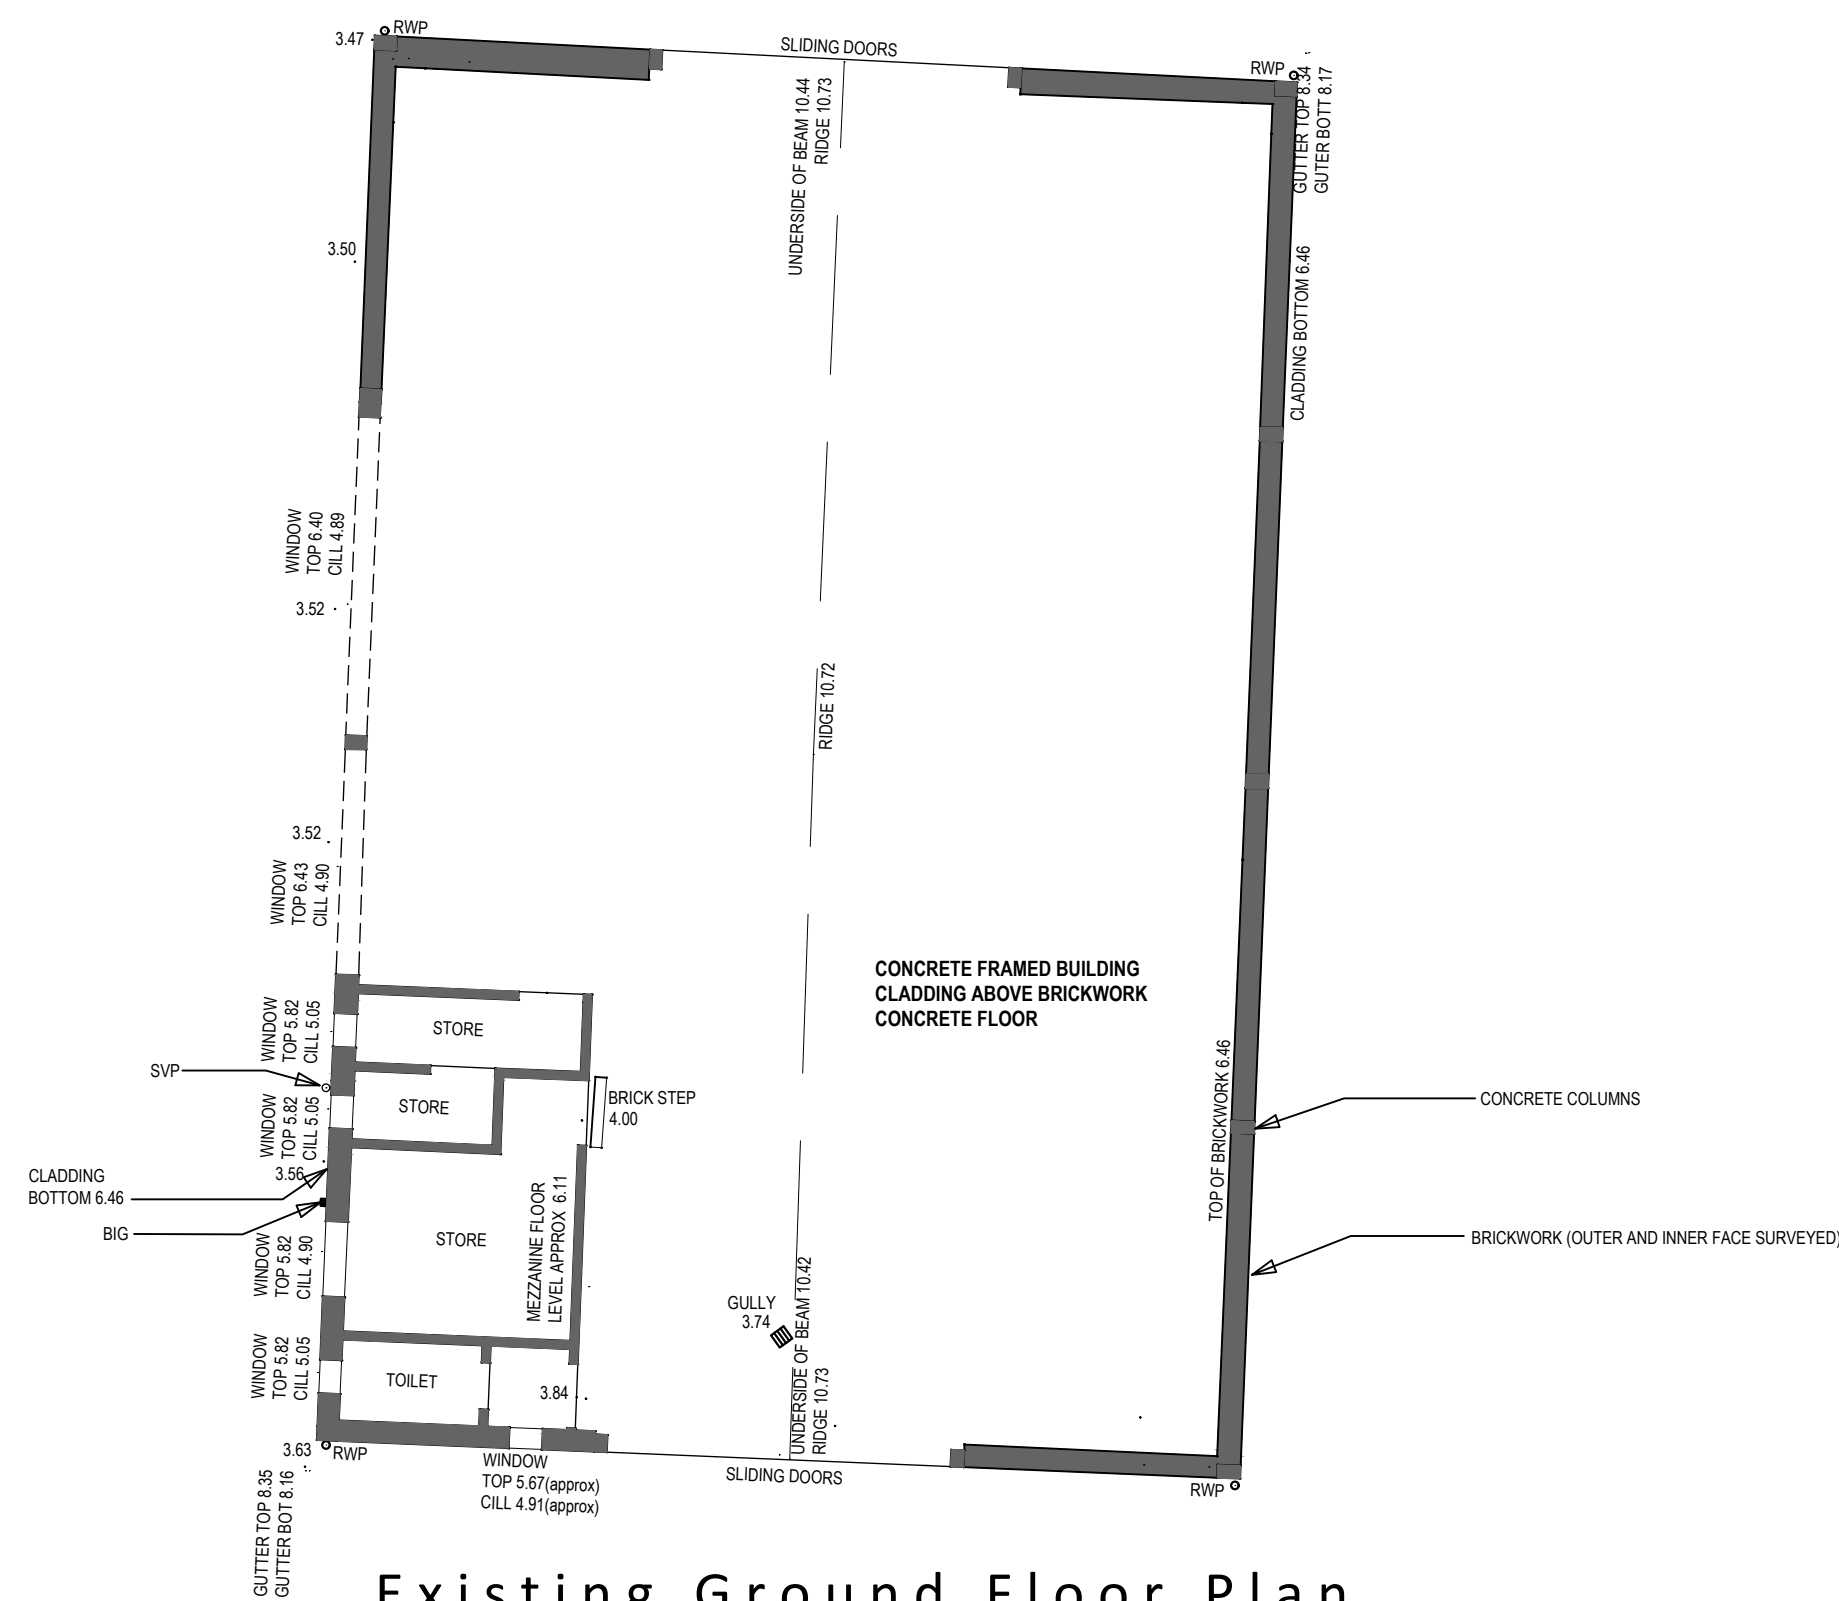

Existing Ground Floor Plan



-	-	-	-
Rev	By	Description	Date
Current revision checked by: -			



32 High Street, Helpringham
Sleaford, Lincolnshire, NG34 0RA

Tel: 01529 421646
Email: admin@rdc-landplan.co.uk
Web: www.rdc-landplan.co.uk

Client
Miss Veronica Frohock

Project
The Hollies Farmyard
Pilmore Lane, Fulney, Spalding, PE12 6EG

Drawing

Building 2 - Existing Plans and Elevations

Scale @ A1 1: 100		Date 13/07/26
Drawn By PSS		Checked By -
Job Number 1623-3	Status FP	Purpose of Issue Planning

Drawing No.	Rev
1623-3 FP GA02	-