




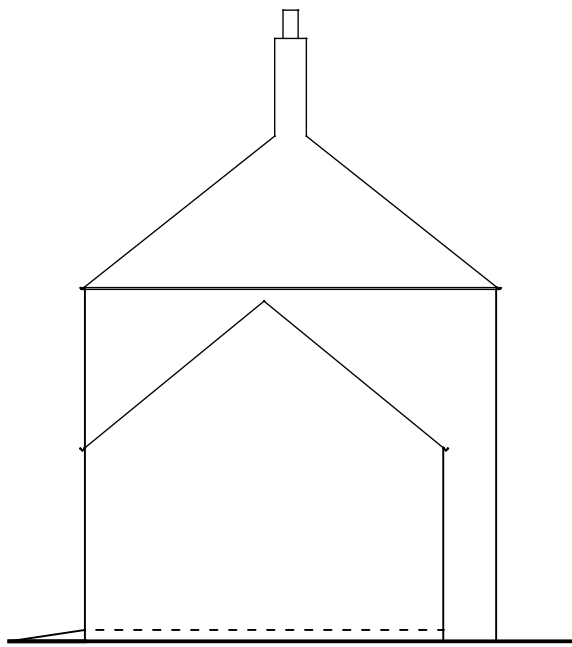


Existing West Elevation

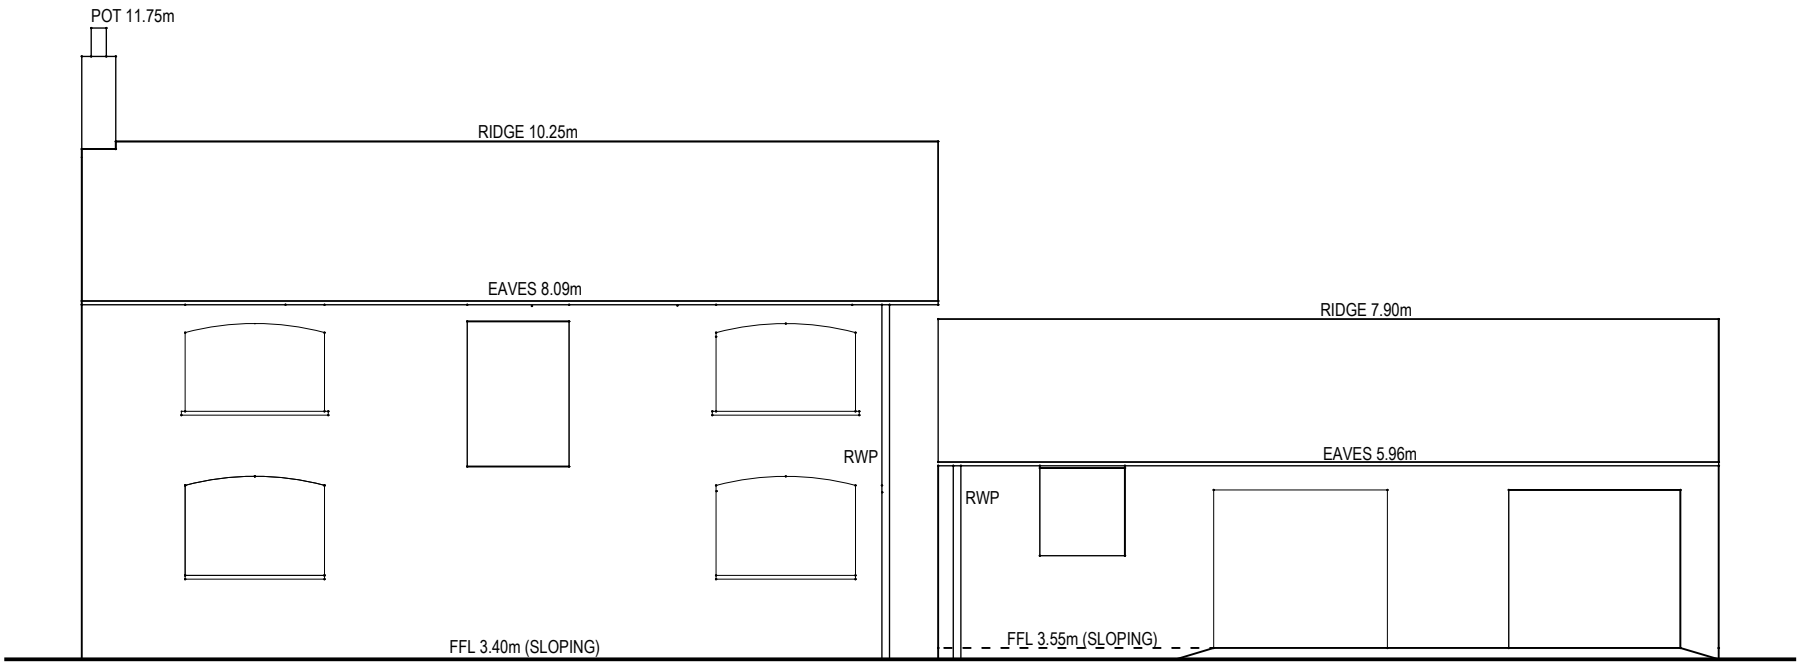


Existing North Elevation

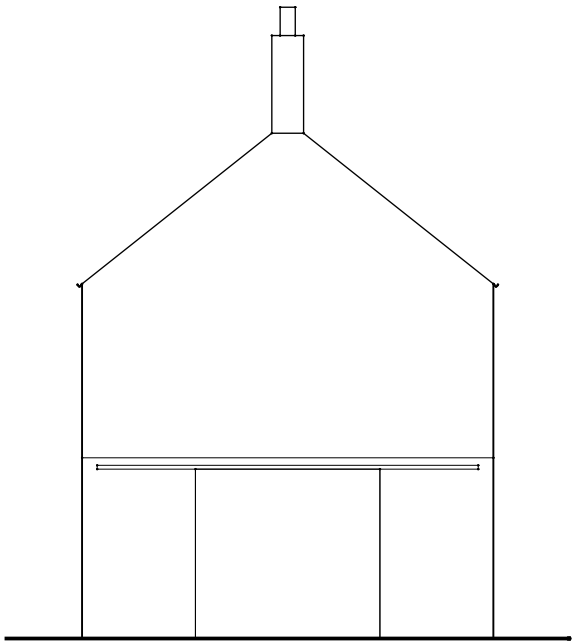


Existing East Elevation

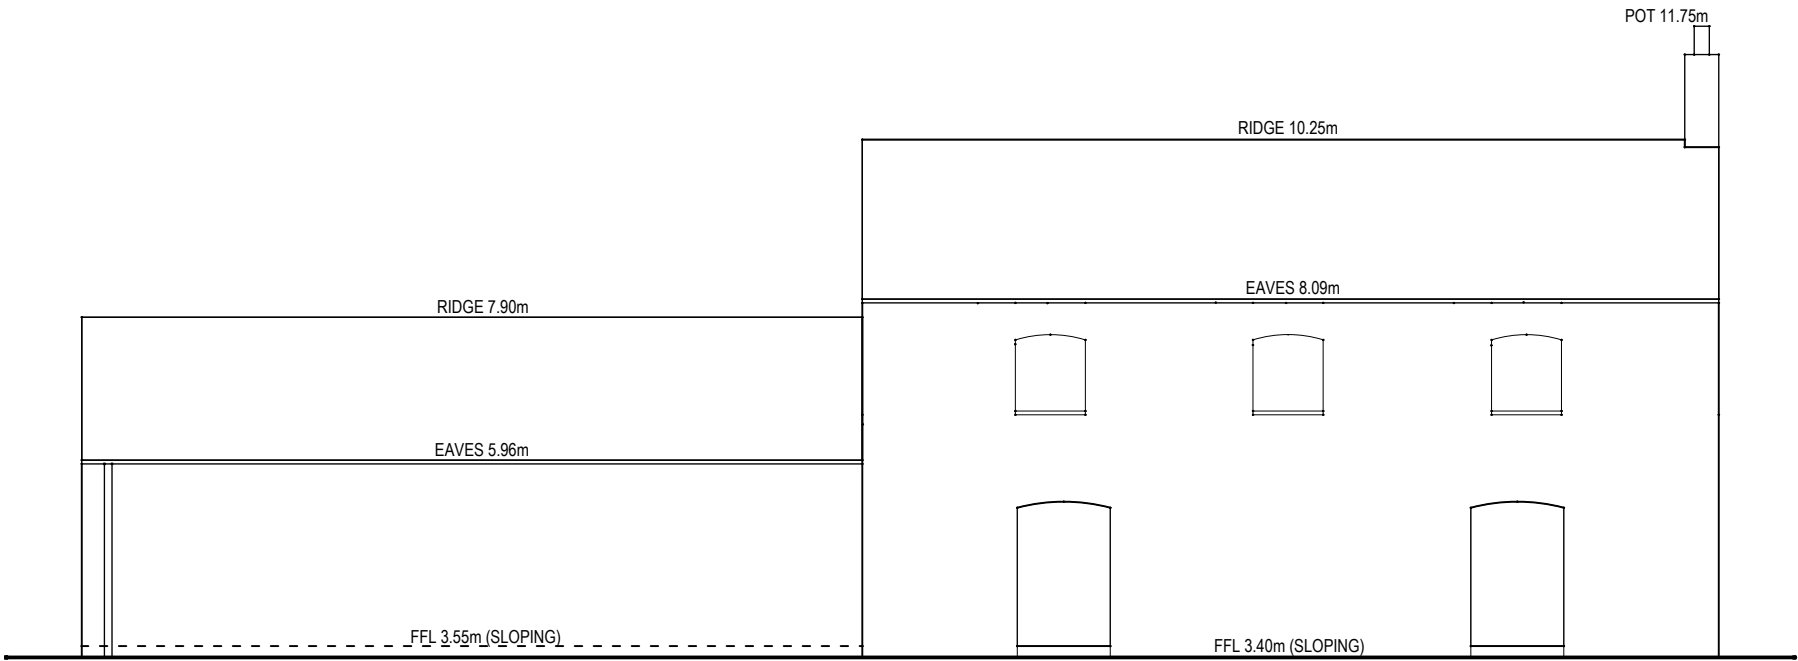

Existing South Elevation

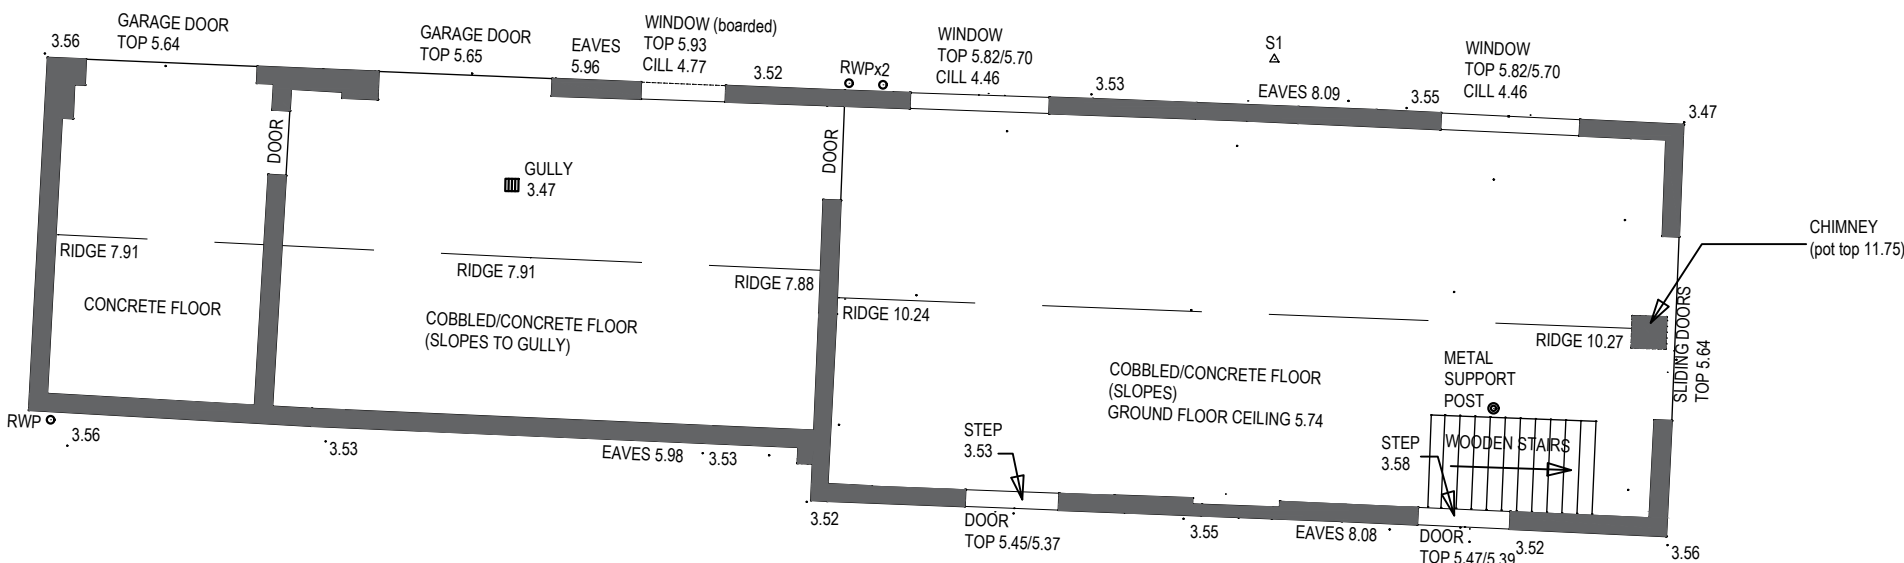

Existing Ground Floor Plan

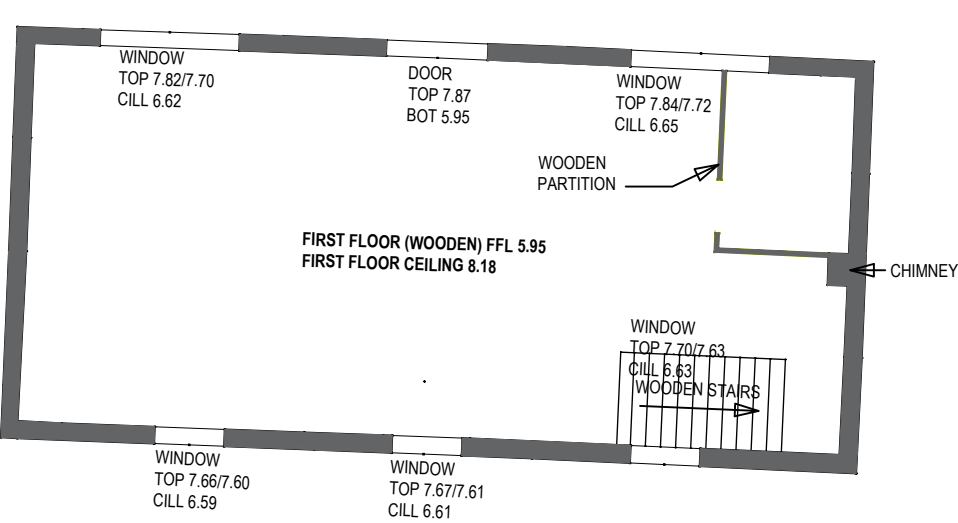

Existing First Floor Plan



Notes

Copyright
© Robert Doughty Consultancy Limited.
All rights described in the Copyright, Designs and Patents Act 1988 have been asserted.

Ordnance Survey Map
© Crown Copyright. OS Licence No: AR 100010613.

Dimensions
All dimensions shown are for the purposes of obtaining the relevant planning permission only.

CDM 2015
This drawing is for illustrative purposes and/or obtaining the relevant planning permission only. It should not be used for construction and accordingly, risk identification under the Construction (Design & Management) Regulations 2015 has not been undertaken.

Rev	By	Description	Date
-	-	-	-

Current revision checked by: -

rdc
Robert Doughty
Consultancy

32 High Street, Helpringham
Sleaford, Lincolnshire, NG34 0RA

Tel: 01529 421646
Email: admin@rdc-landplan.co.uk
Web: www.rdc-landplan.co.uk

Client
Miss Veronica Frohock

Project
The Hollies Farmyard
Pilmore Lane, Fulney, Spalding, PE12 6EG

Drawing
Building 3 - Existing Plans and Elevations

Scale @ A2 1: 100	Date 13/07/26	
Drawn By PSS	Checked By -	
Job Number 1623-3	Status FP	Purpose of Issue Planning

Drawing No. 1623-3_FP_GA03	Rev -
--------------------------------------	-----------------