


Notes

Copyright
© Robert Doughty Consultancy Limited.
All rights described in the Copyright, Designs and Patents Act 1988 have been asserted.


Ordnance Survey Map
© Crown Copyright. OS Licence No: AR 100010613.

Dimensions
All dimensions shown are for the purposes of obtaining the relevant planning permission only.


CDM 2015
This drawing is for illustrative purposes and/or obtaining the relevant planning permission only. It should not be used for construction and accordingly, risk identification under the Construction (Design & Management) Regulations 2015 has not been undertaken.

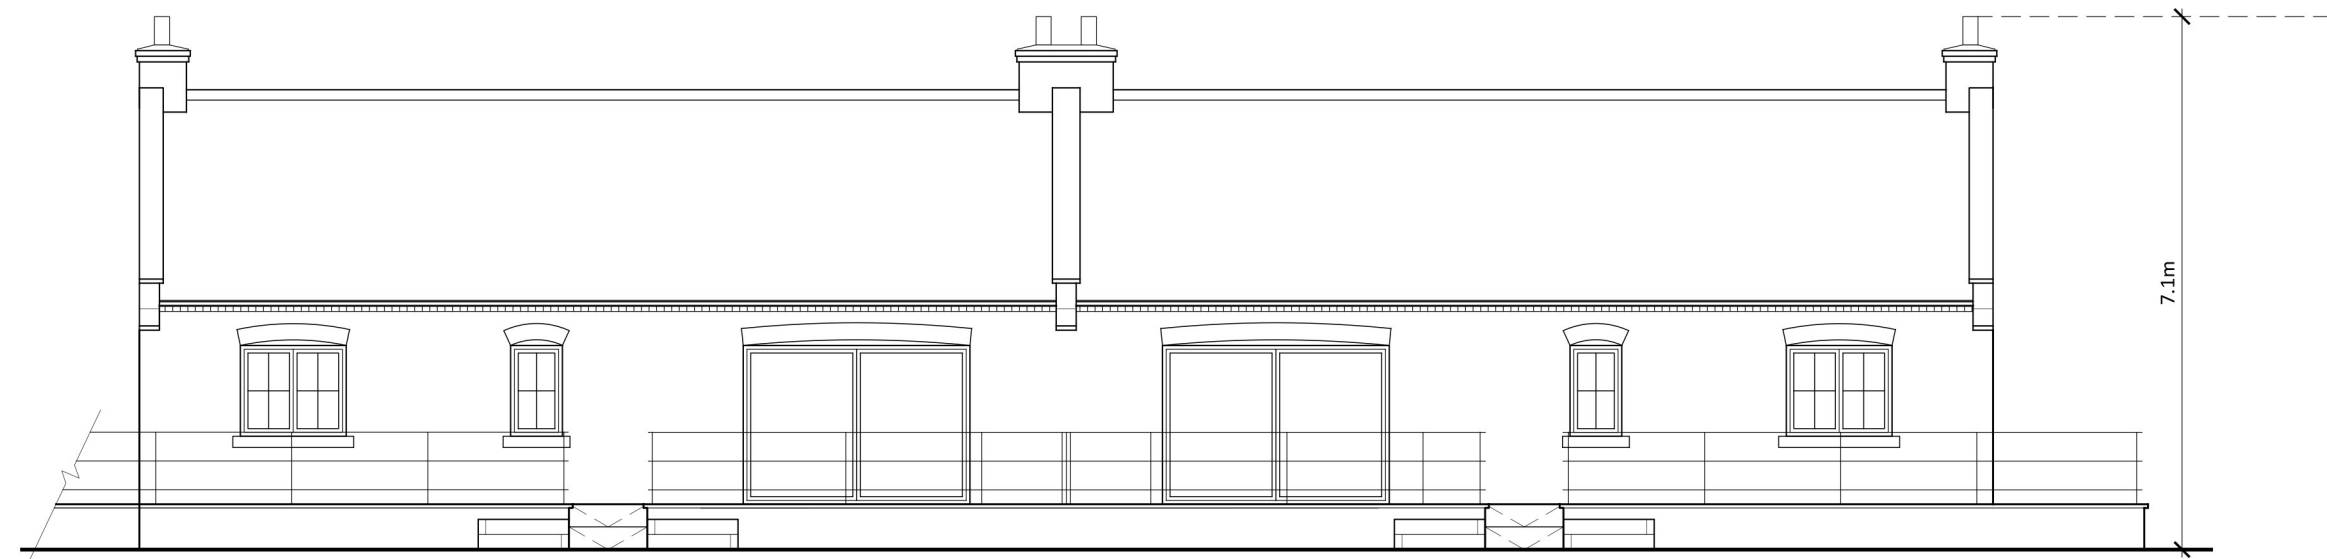


Rear (East) Elevation

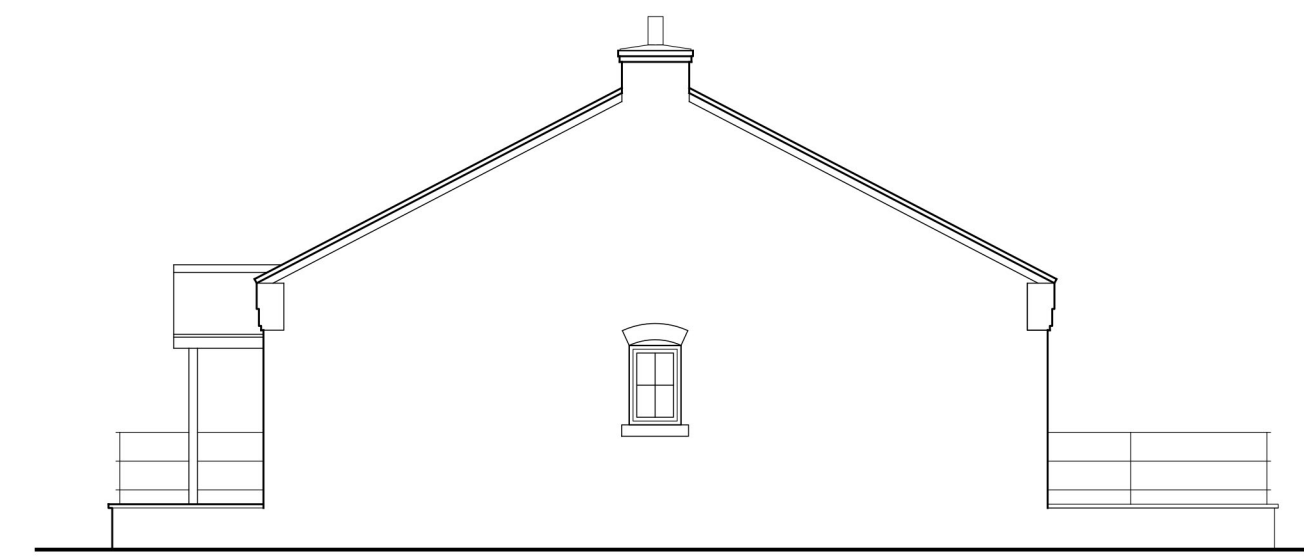


Side (South) Elevation

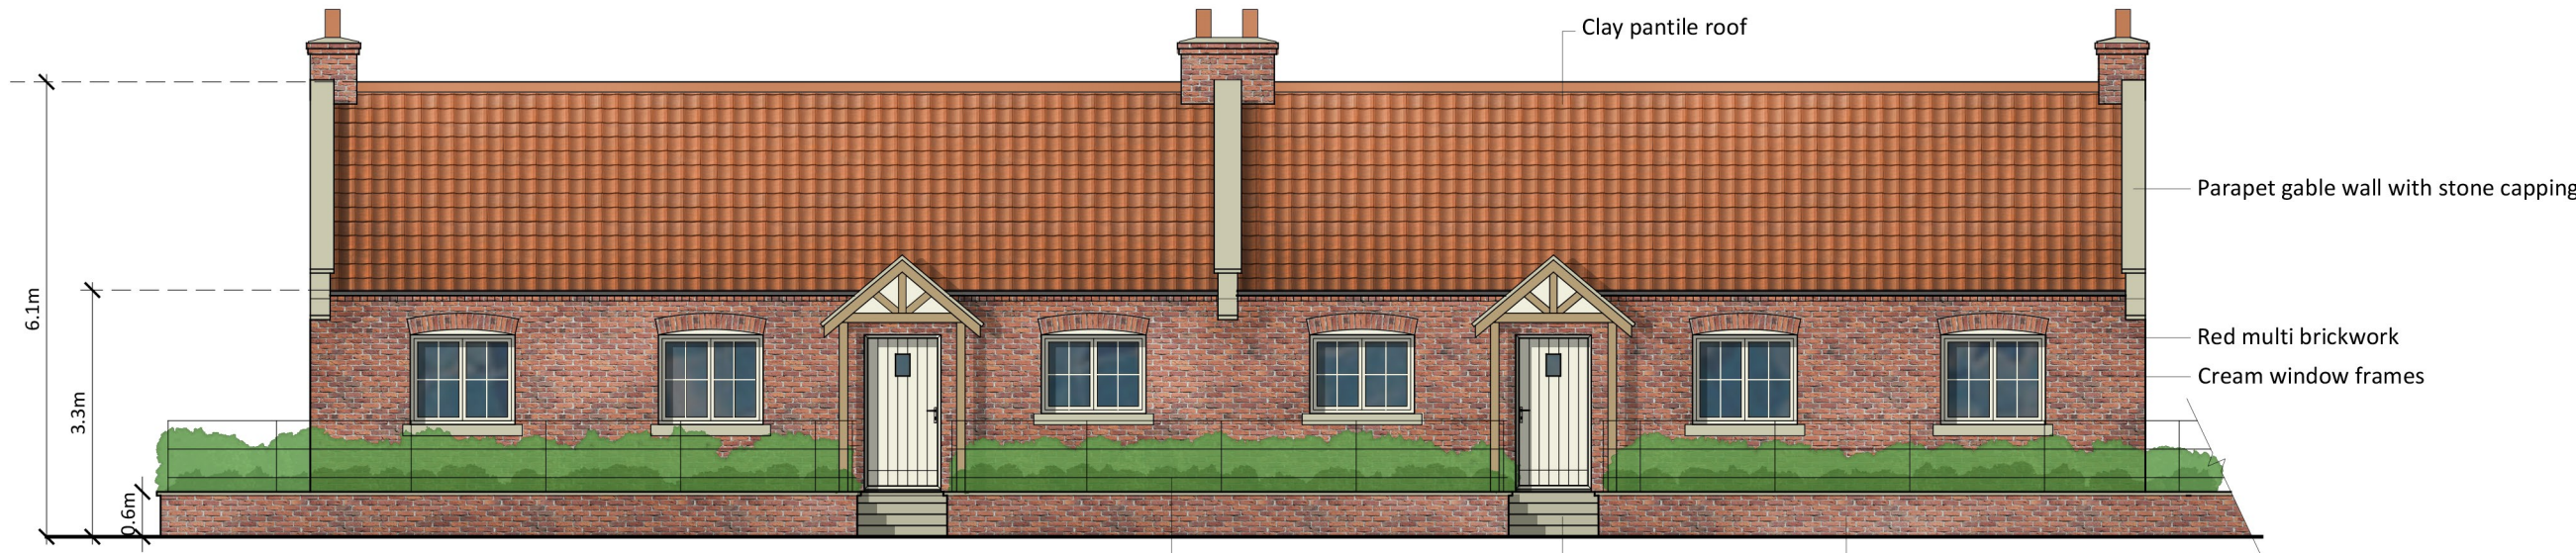


Front (West) Elevation

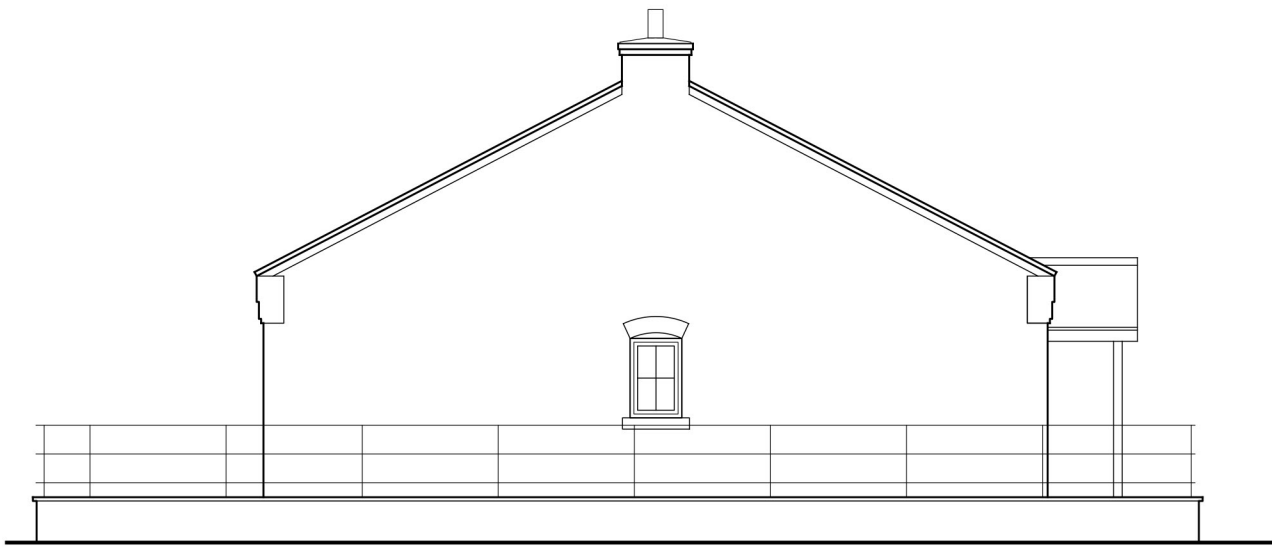

Side (North) Elevation

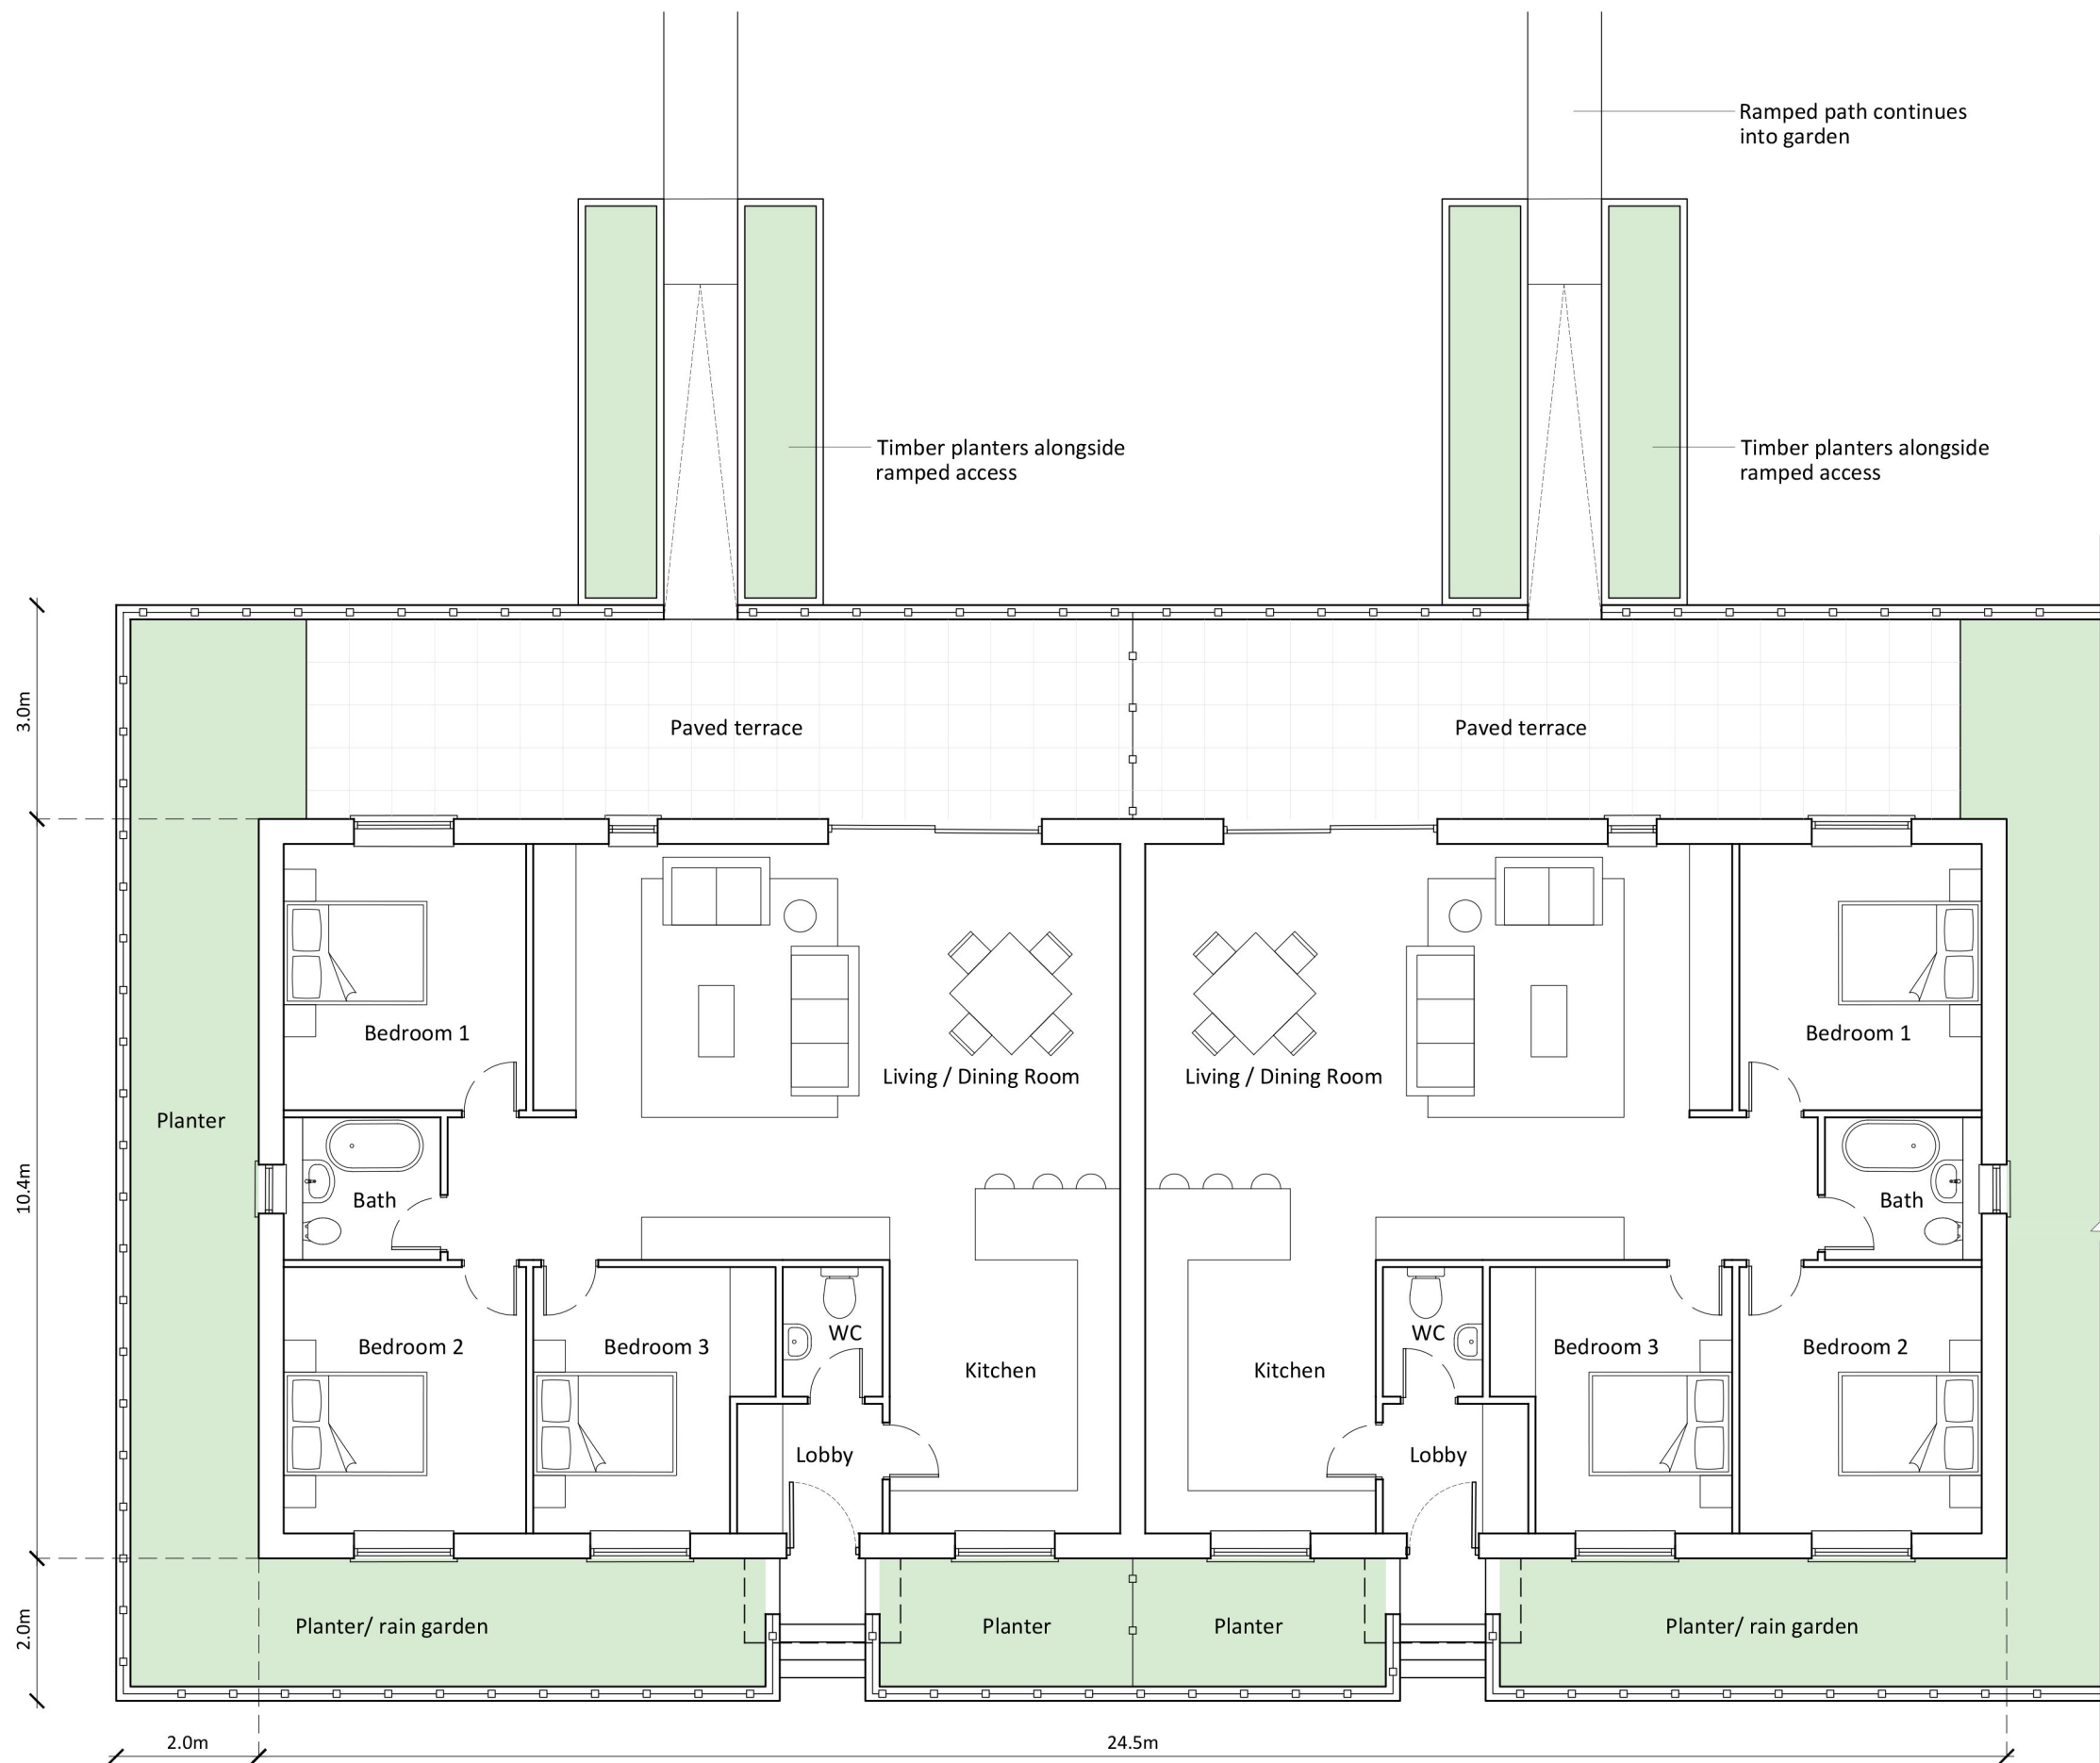

Floor Plan

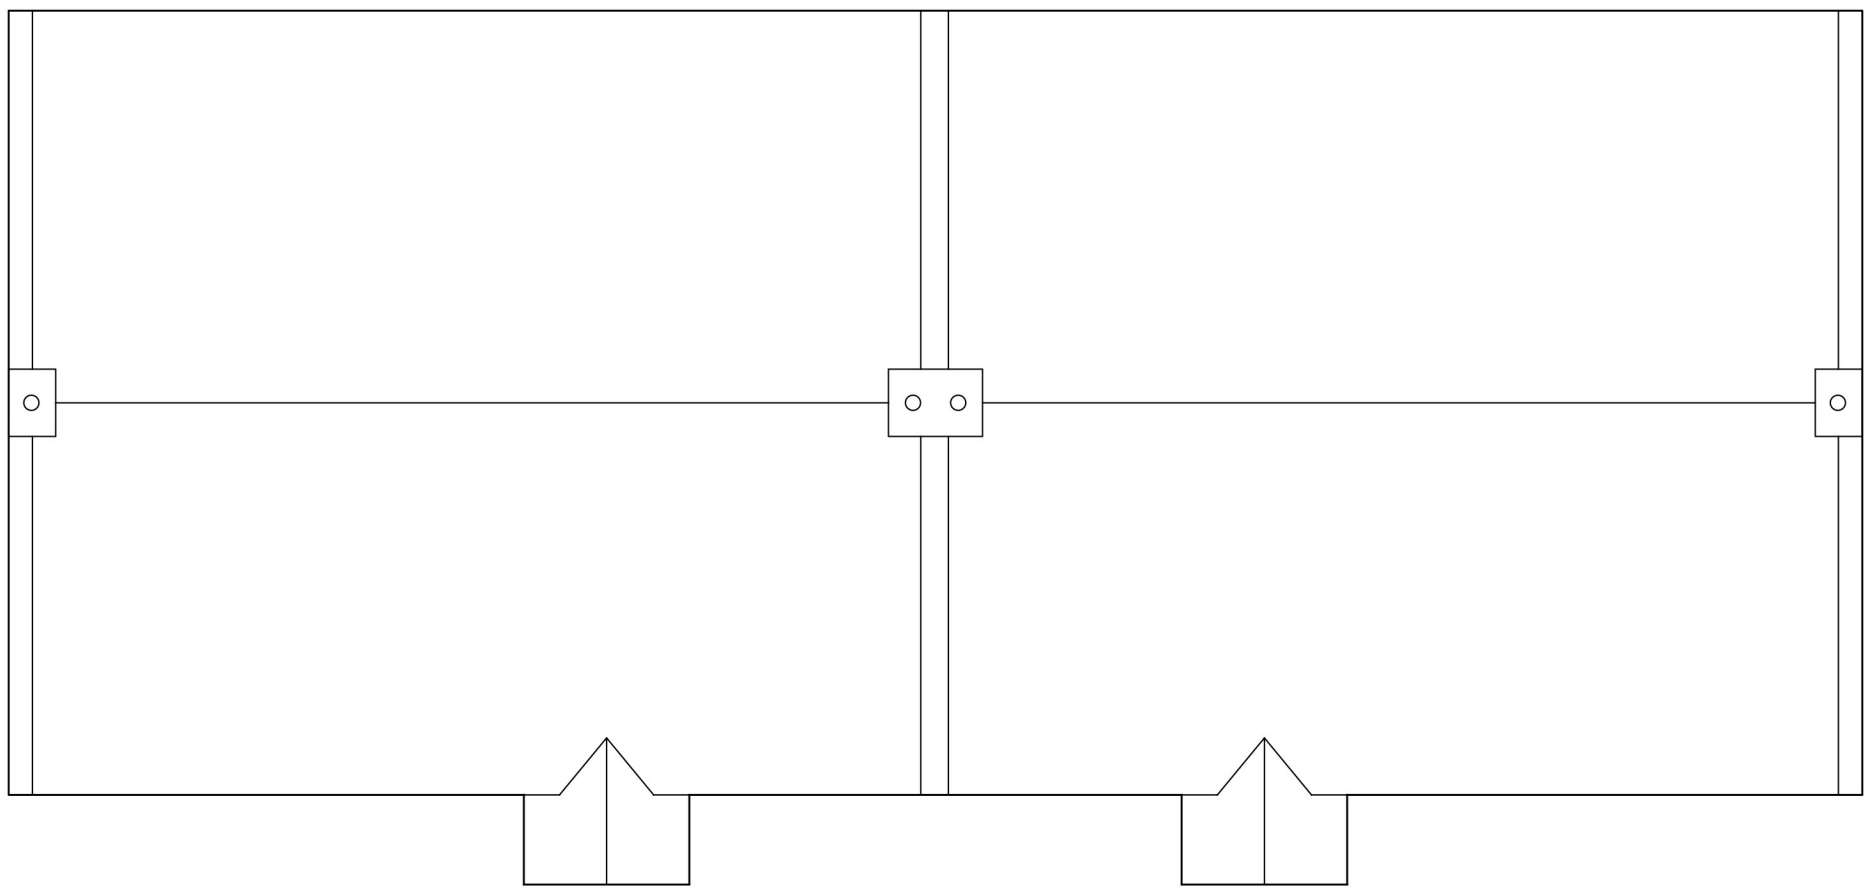

Roof Plan



Rev	By	Description	Date
Current revision checked by: -			

rdc

Robert Doughty
Consultancy

32 High Street, Helpingsham
Sleaford, Lincolnshire, NG34 0RA

Tel: 01529 421646
Email: admin@rdc-landplan.co.uk
Web: www.rdc-landplan.co.uk

Client
Miss Veronica Frohock

Project
The Hollies Farmyard
Pilmore Lane, Fulney, Spalding, PE12 6EG

Drawing
Proposed Plans & Elevations - Plots 1 & 2

Scale @ A1
1: 100

Date
13/07/26

Drawn By
WW/JG

Checked By
-

Job Number
1623-3

Status
FP

Purpose of Issue
Planning

Drawing No.
1623-3_FP_GA04

Rev
-