




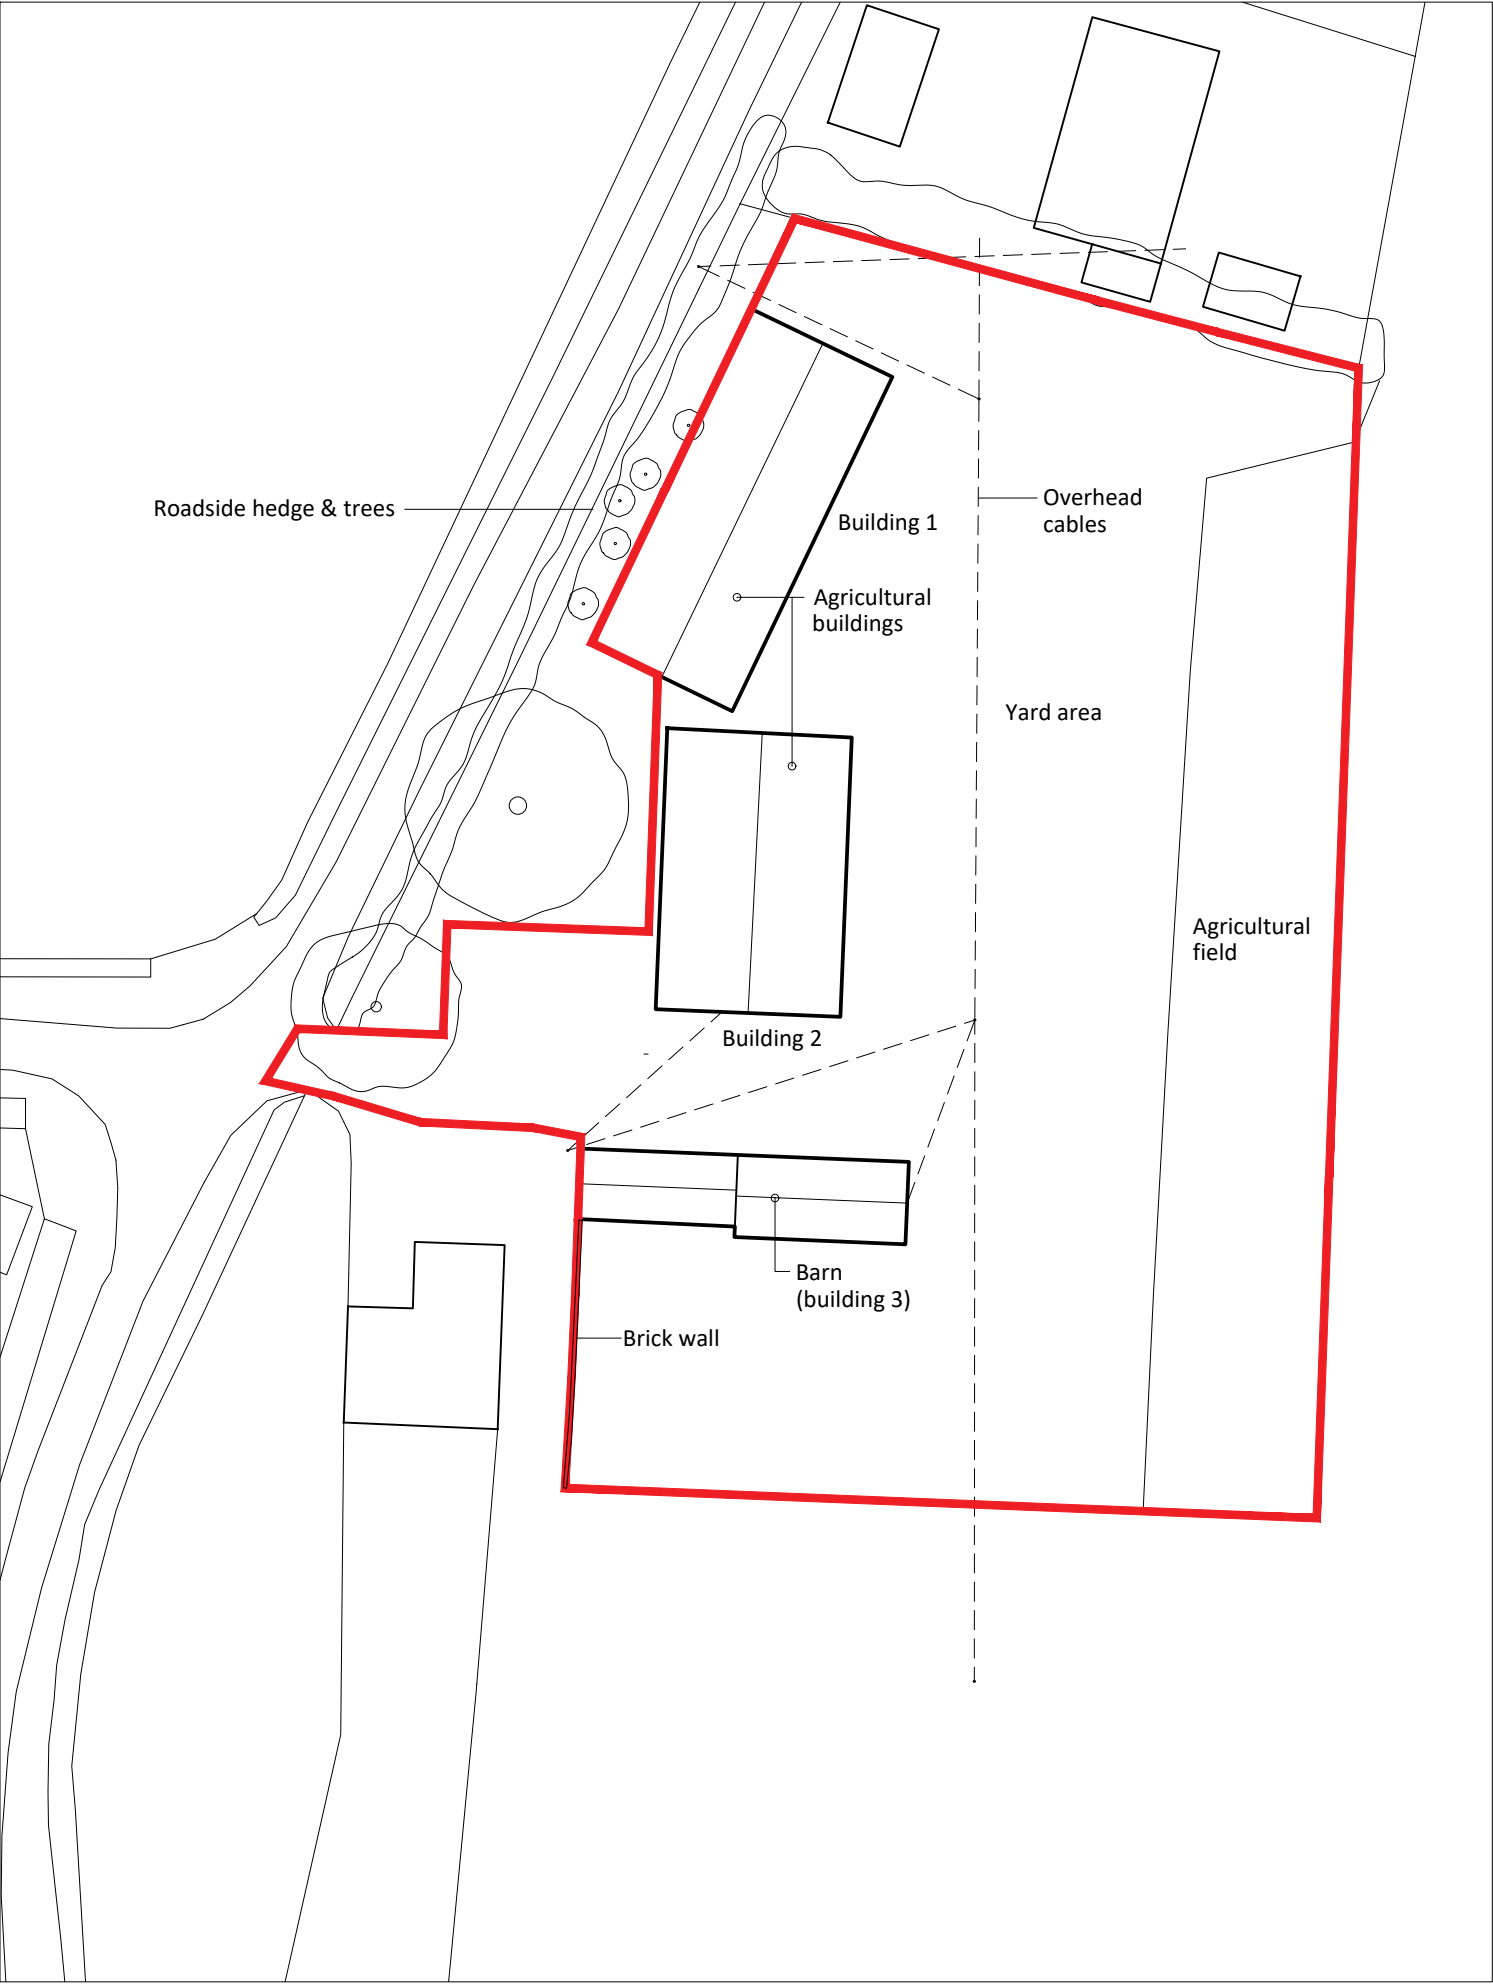

Existing Site Plan

 

Baseline BNG plan

 

Baseline BNG areas

	Area (m2)	Area (ha)
Red line	3,969	0.3969
1 Developed land, sealed surface	590	0.0590
2 Artificial unvegetated unsealed surface	2,624	0.2624
3 Arable field - cropland	755	0.0755
Total (to match red line area)	3,969	0.3969

Notes

Copyright
© Robert Doughty Consultancy Limited.
All rights described in the Copyright, Designs and Patents Act 1988 have been asserted.

Ordnance Survey Map
© Crown Copyright. OS Licence No: AR 100010613.

Dimensions
All dimensions shown are for the purposes of obtaining the relevant planning permission only.

CDM 2015
This drawing is for illustrative purposes and/or obtaining the relevant planning permission only. It should not be used for construction and accordingly, risk identification under the Construction (Design & Management) Regulations 2015 has not been undertaken.



-	-	-	-
Rev	By	Description	Date
Current revision checked by: -			

rdc
Robert Doughty Consultancy

32 High Street, Helpingham
Sleaford, Lincolnshire, NG34 0RA

Tel: 01529 421646
Email: admin@rdc-landplan.co.uk
Web: www.rdc-landplan.co.uk

Client Miss Veronica Frohock		
Project The Hollies Farmyard Pilmore Lane, Fulney, Spalding, PE12 6EG		
Drawing Existing Site Plan		
Scale @ A3 As shown		Date 13/07/26
Drawn By WW		Checked By -
Job Number 1623-3	Status FP	Purpose of Issue Planning
Drawing No. 1623-3_FP_SP01		Rev -